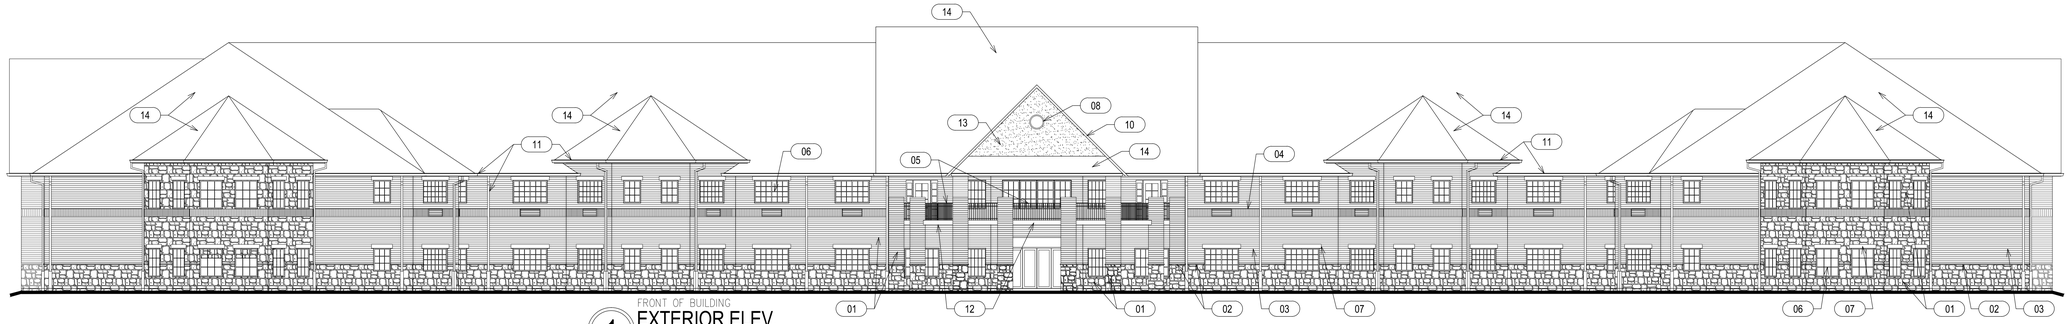

FRONT OF BUILDING
1 EXTERIOR ELEV.
SCALE: 3/32" = 1'-0"

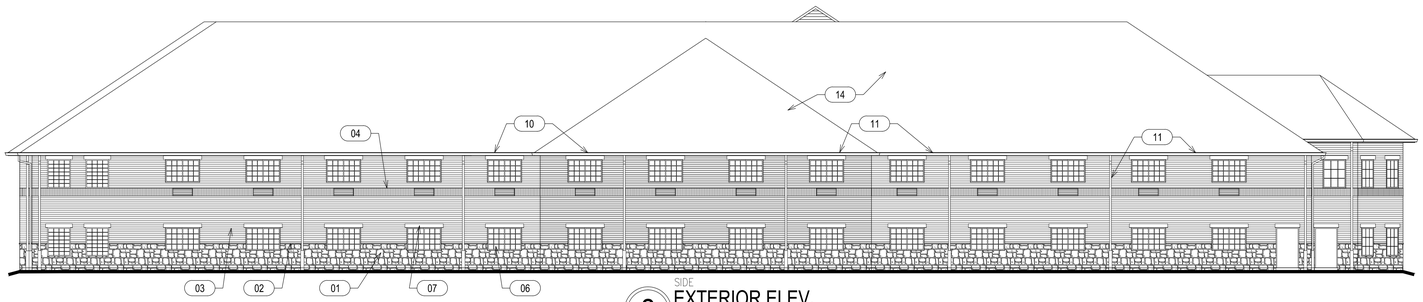

SIDE
2 EXTERIOR ELEV.
SCALE: 3/32" = 1'-0"

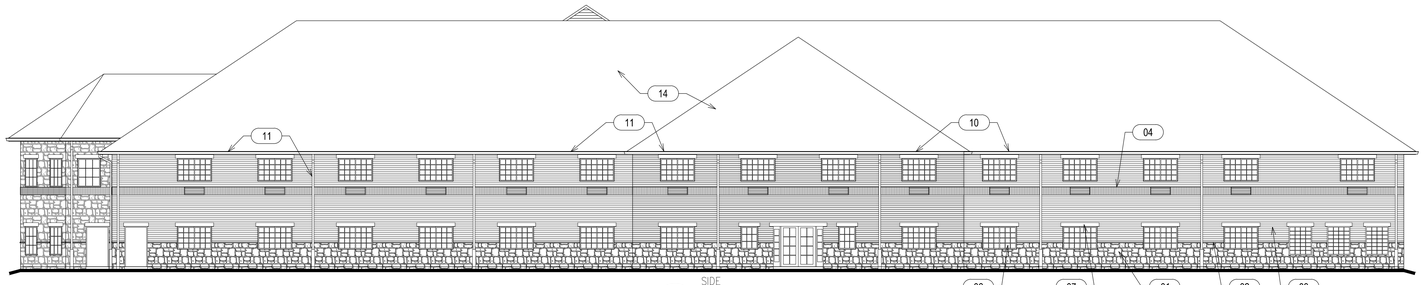

SIDE
4 EXTERIOR ELEV.
SCALE: 3/32" = 1'-0"

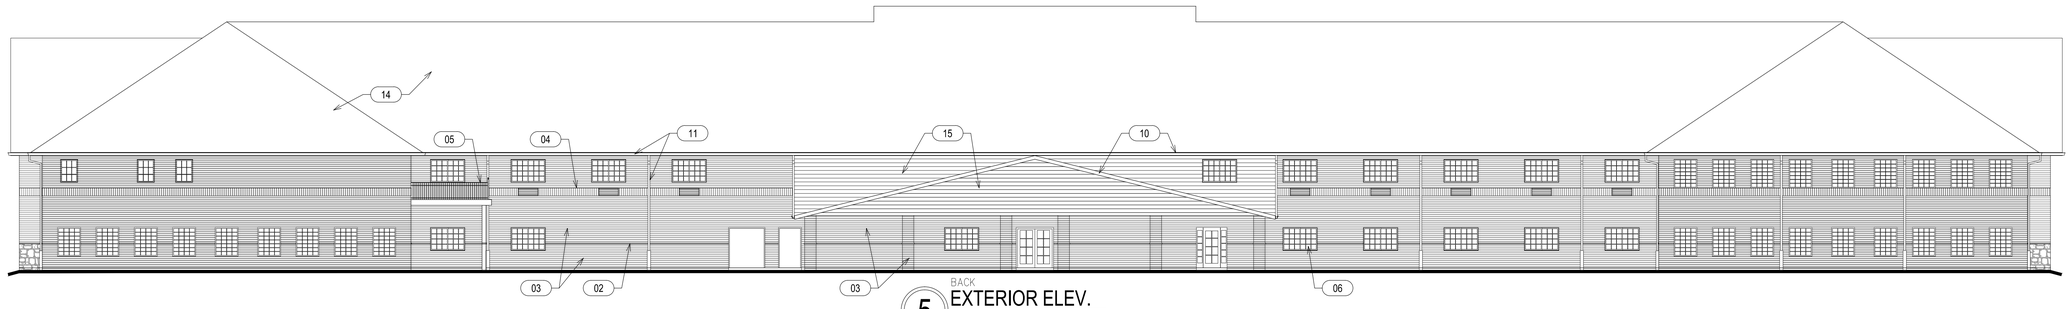

BACK
5 EXTERIOR ELEV.
SCALE: 3/32" = 1'-0"

ELEVATION KEY NOTES

01	ARCHITECTURAL STONE
02	STONE SILL/ CAP
03	MODULAR FIELD BRICK
04	MODULAR BRICK ROW LOCK
05	METAL RAILING, PAINTED
06	VINYL EXTERIOR WINDOW
07	STONE WINDOW HEADER
08	24" DIA VINYL ATTIC VENT
09	PRE-FINISHED VINYL SOFFIT
10	PRE-FINISHED ALUM METAL RAKE/FASCIA BOARD
11	PRE-FINISHED ALUM GUTTER & DOWN SPOUTS
12	BUILT-UP WOOD TRIM, PAINTED
13	PAINTED EIFS FINISH
14	COMPOSITION ROOF SHINGLES
15	PRE-FINISHED VINYL SIDING

The Professional seal affixed to this sheet indicates that the named Professional has prepared or directed the preparation of the material shown only on this sheet. Other material in this submittal bearing this Professional's seal shall not be considered prepared by or the responsibility of the above signed.

Copyright© 2012 Michael Riley

Architect
Michael Riley
1204 Rivoli Dr.
St. Louis Missouri 63011
314.422-9615
fax 636-527-0717
riley_59@att.net

Owner
Grandview Care Inc.
706 Jefferson Street
Tell City Indiana 47586
812-547-8052

Civil Engineer
xxxx

Plumbing Engineer
TBD

Electrical Engineer
TBD

Mechanical Engineer
TBD

Fire Protection Criteria Engineer
design-build by owner/contractor

MAGNOLIA SPRINGS BRIDGEWATER

Project Address
TBD

DRAWING ISSUE / REVISION

Rev. No.	Description	Date

Drawing Title
EXTERIOR ELEVATIONS

Drawing No.
A-40

Dwg By	MKR	Check By	---

Project Name
MSBW

Project No. 12.900

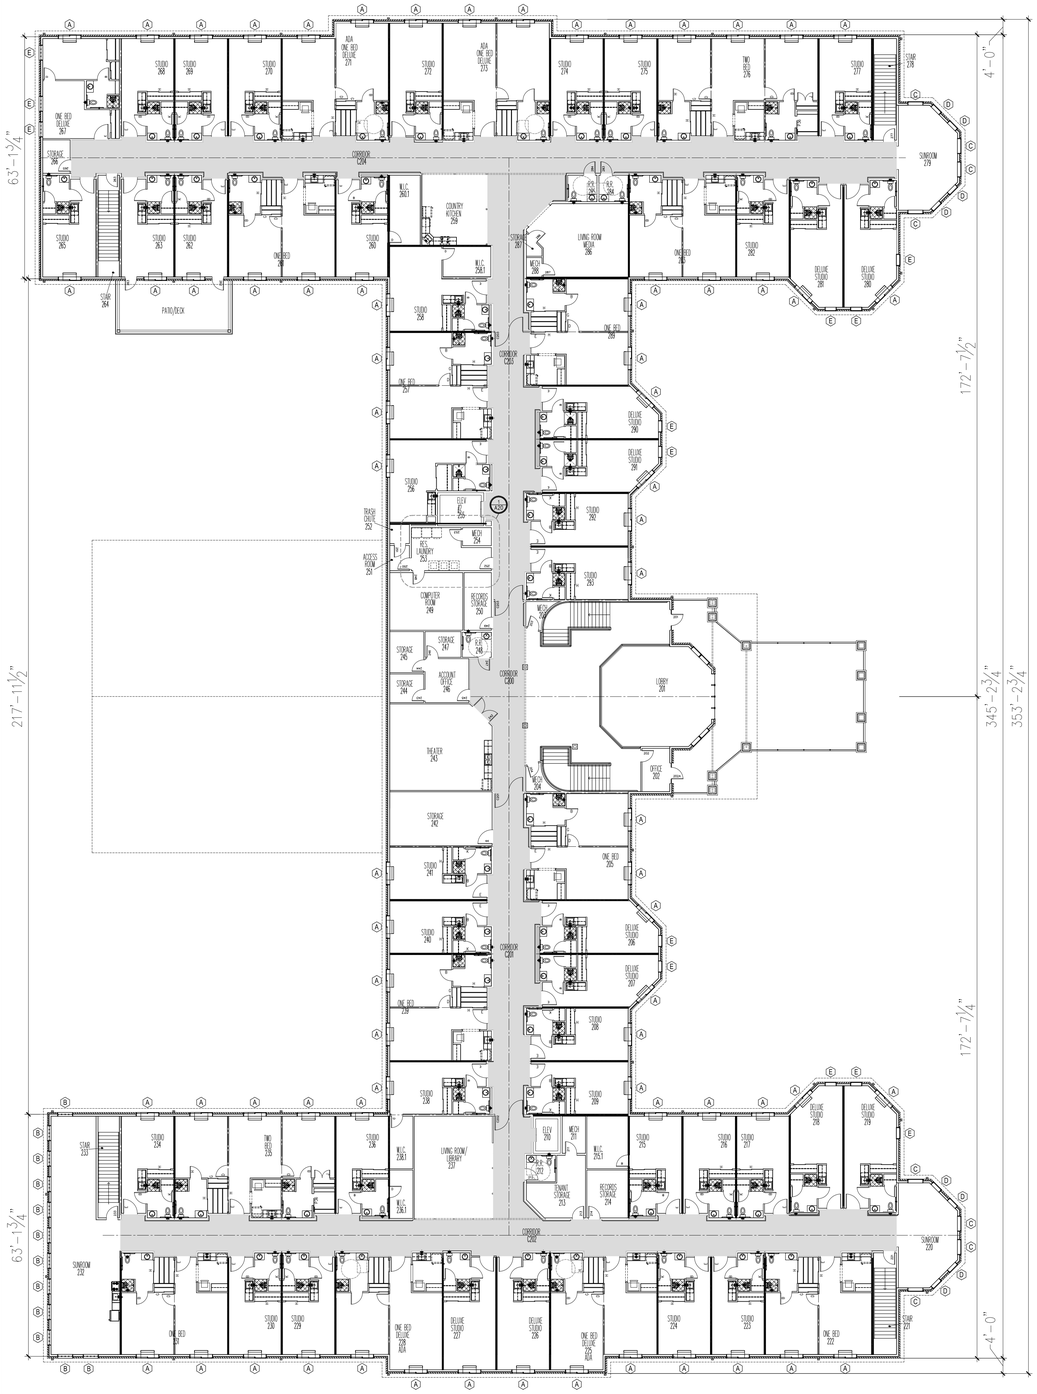

GENERAL REFERENCE FLOOR PLAN–2ND FLOOR

2 OVERALL 2ND FLOOR PLAN

SCALE: 1/16" = 1'-0"

57 BEDS
43,860 SF

SECOND FLOOR ROOM TYPES:
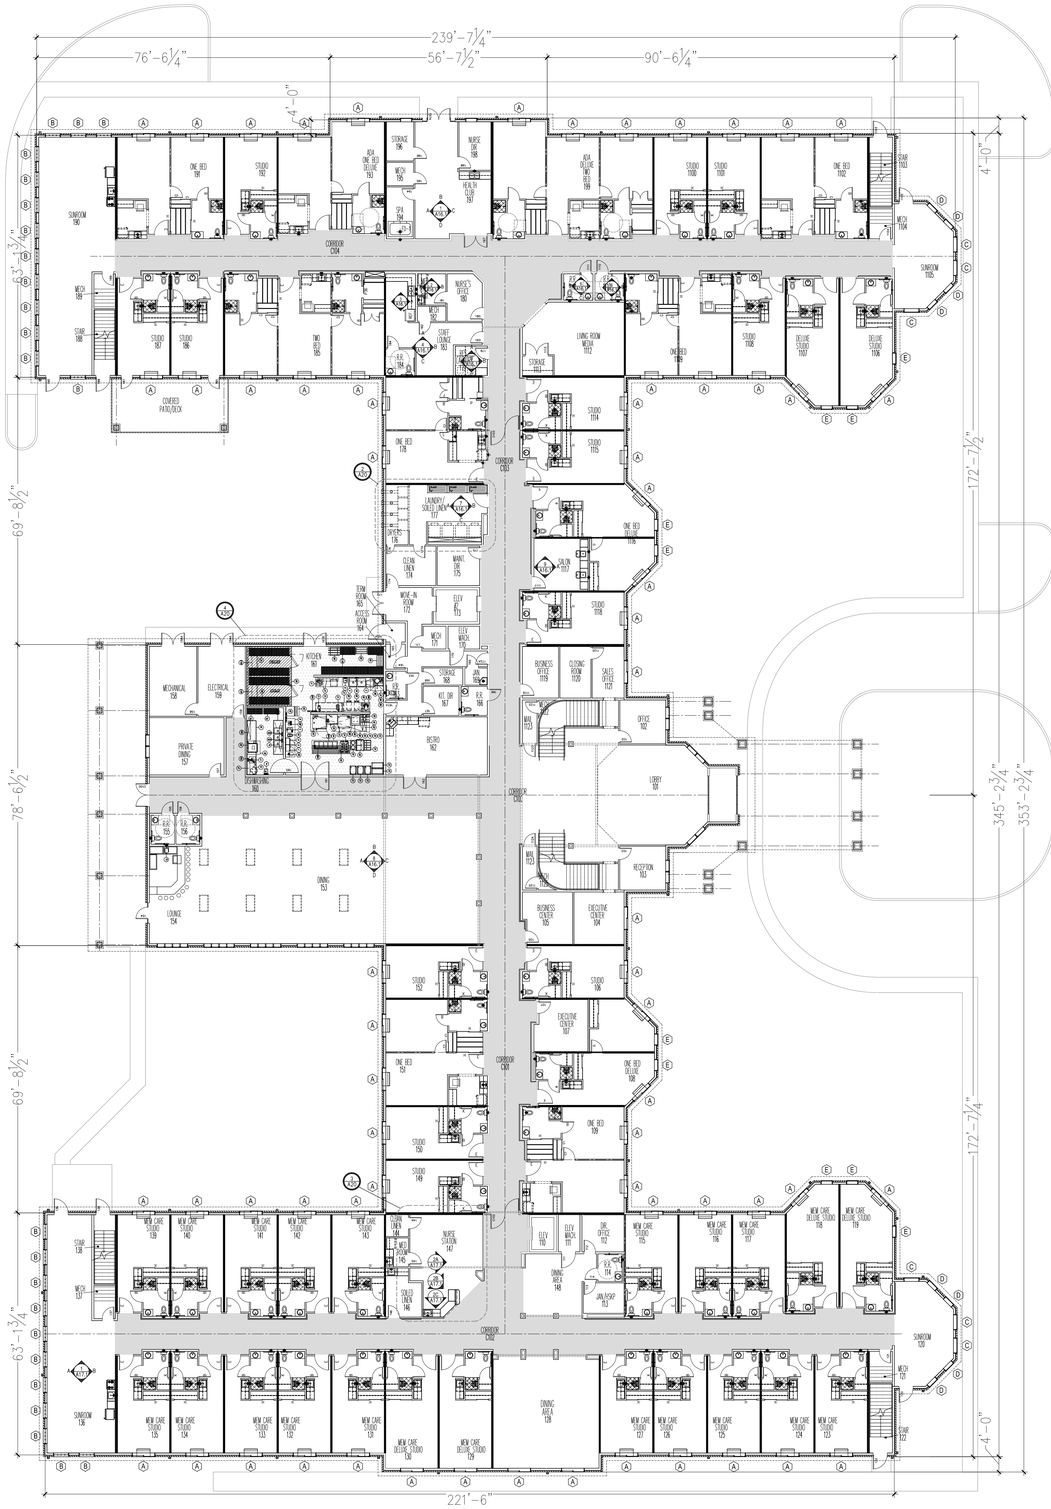
29	STUDIO ROOMS
11	DELUXE STUDIO ROOMS
8	ONE BEDROOMS
5	DELUXE ONE BEDROOMS
2	TWO BEDROOMS
55	UNITS
57	BEDS