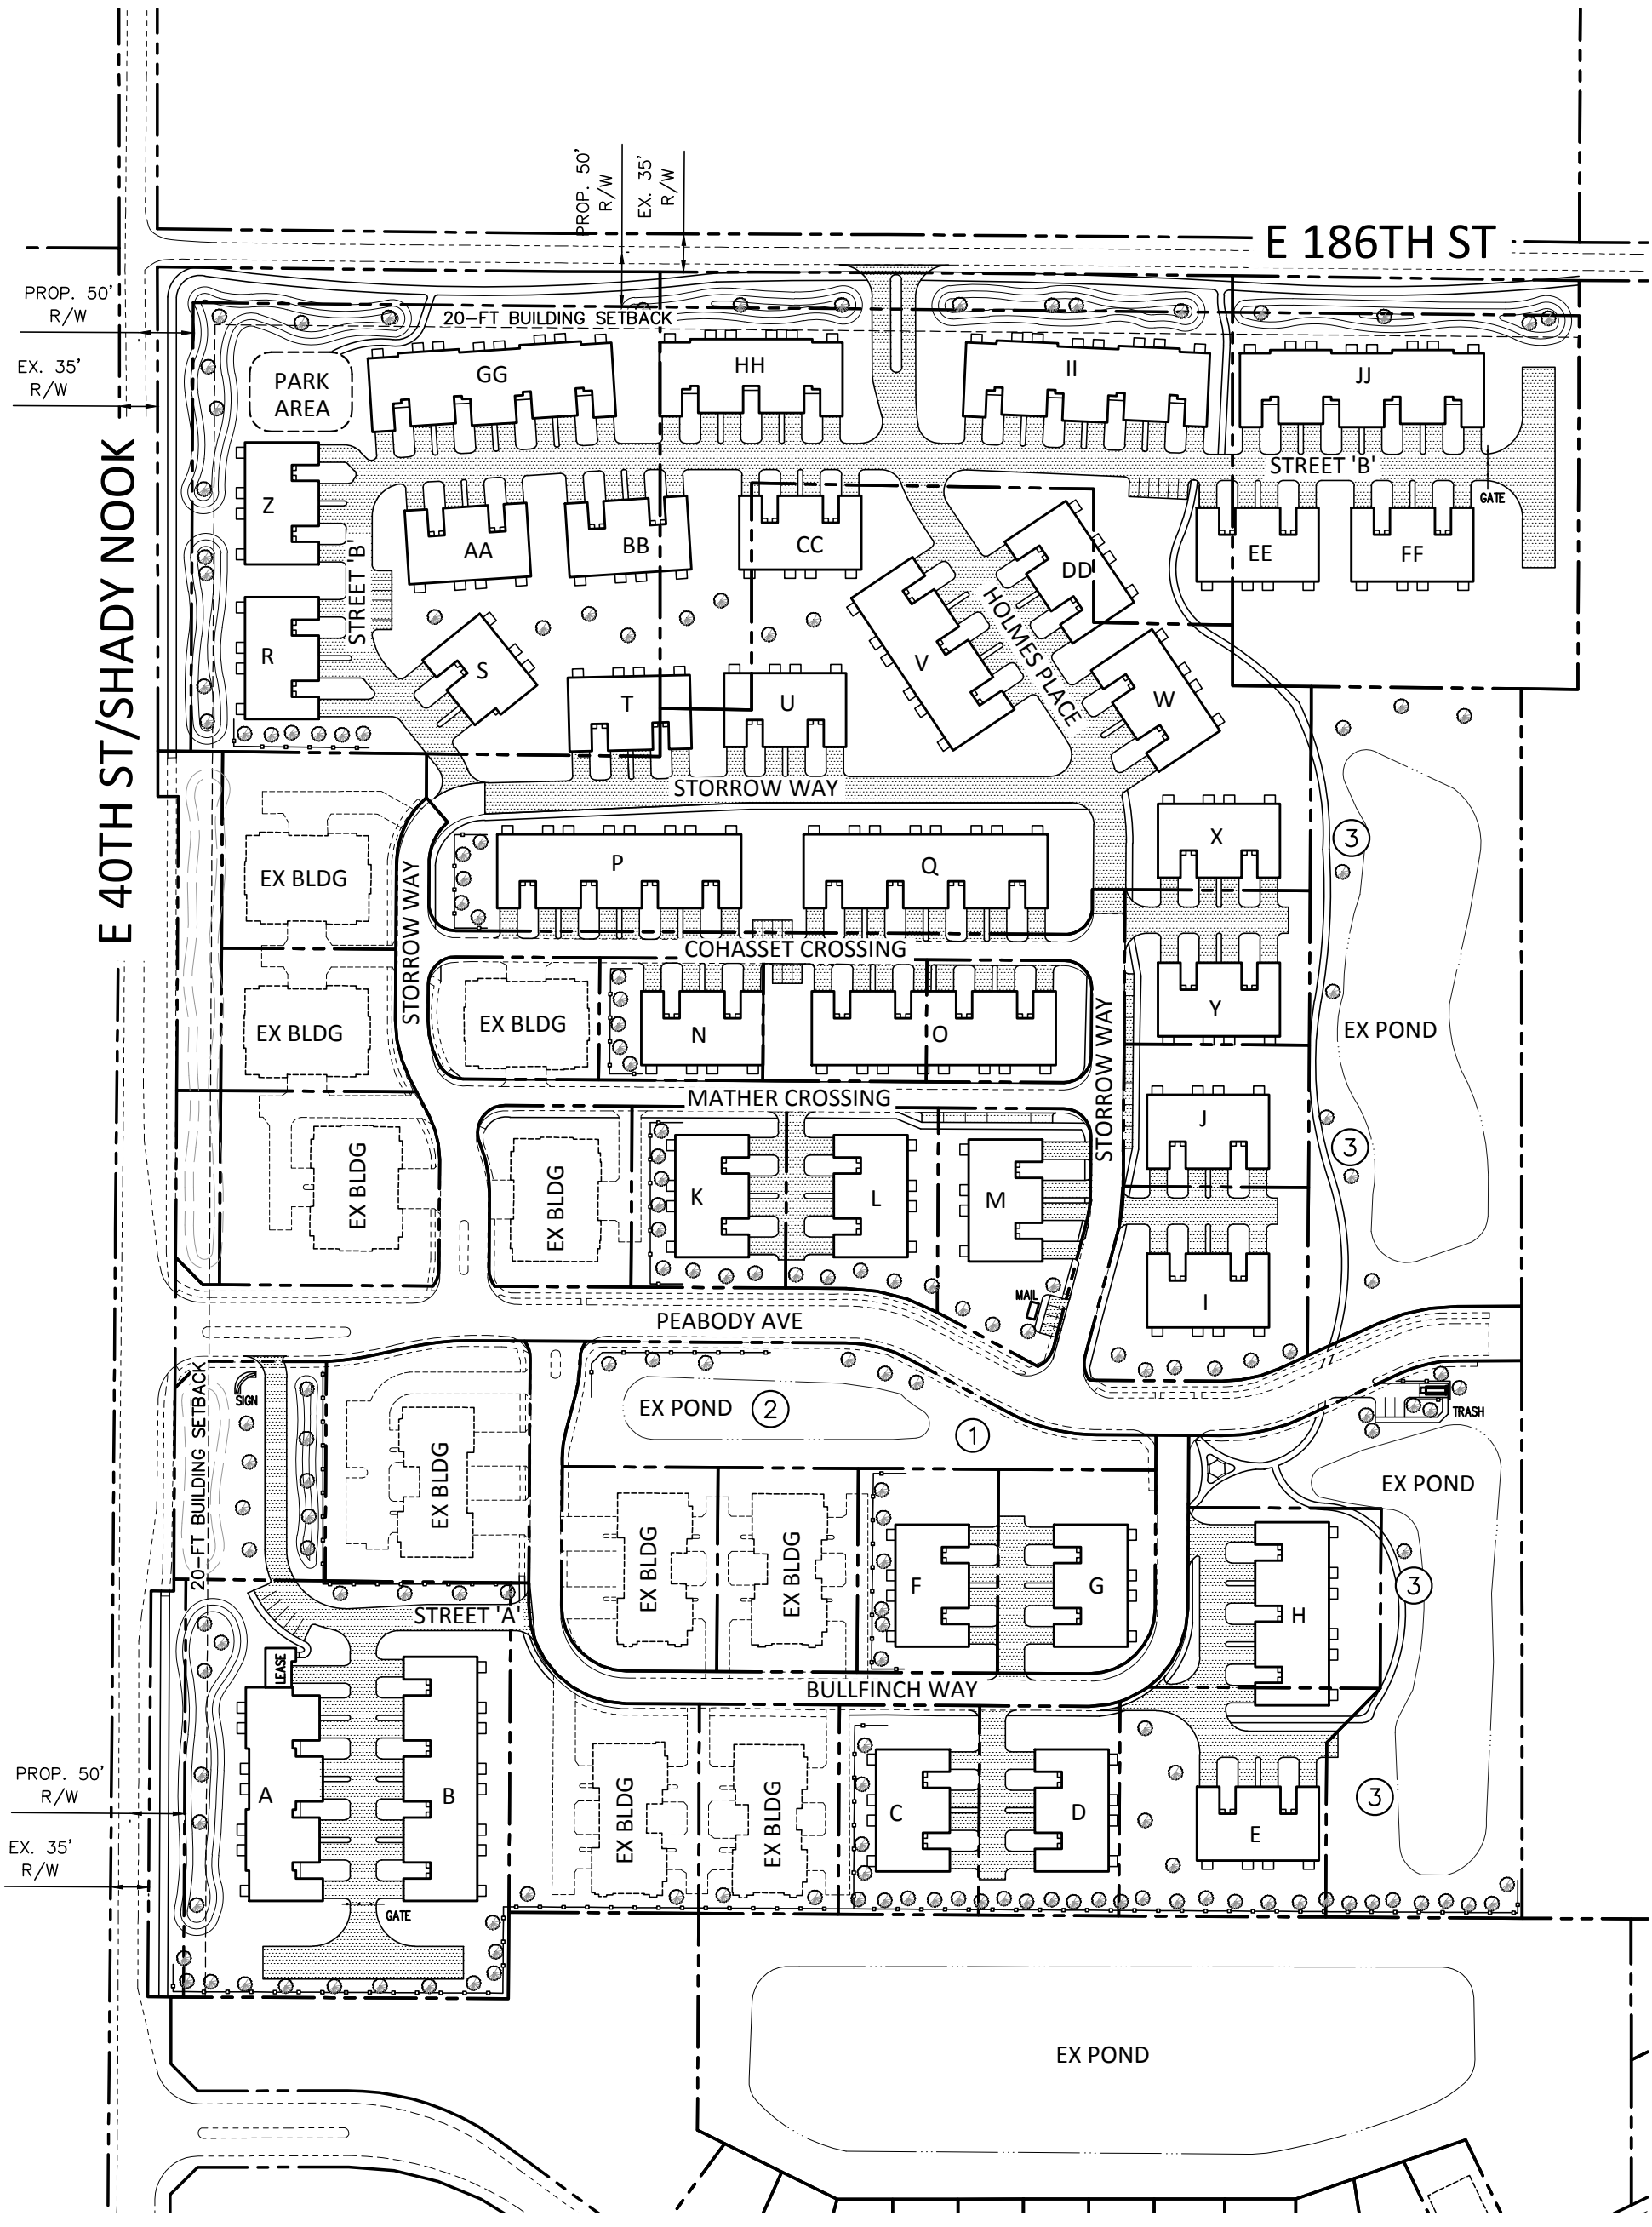

OVERALL SITE	
EXISTING UNITS =	APPROX 50
PROPOSED UNITS =	180
OPEN SPACE ACREAGE=	21.95

PROPOSED SITE LEGEND

1. GAZEBO
2. FOUNTAIN
3. BENCH

NEW PINE TREE
NEW 3-RAIL FENCE
NEW 6-FT ASPHALT TRAIL

0' 75' 150'
SCALE: 1"=150'

AMERICAN STRUCTUREPOINT INC.

REDWOOD AT ANDOVER

SITE PLAN - EXHIBIT 13 TO ORD. 12-37

DECEMBER 31, 2012