PLANT LIST

AR (2) — PLANT ABBRV. / QUANTITY

ABBRV.	QUANT.	BOTANICAL NAME	COMMON NAME	SIZE	COMMENTS
AR	4	ACER RUBRUM 'SOMERSET'	SOMERSET RED MAPLE	2" CAL.	B & B
GT	2	GLEDITSIA TRI. INERMIS 'IMPERIAL'	IMPERIAL HONEY LOCUST	2" CAL.	B & B
MA	6	MALUS 'ADIRONDACK'	ANDIRONDACK CRABAPPLE	2" CAL.	B & B
MS	1	MISCANTHUS SIN. 'YAKU SHIMA'	YAKU SHIMA MAIDEN GRASS	NO. 2	CONT.
PC	6	PYRUS CALLERYANA 'CHANTICLEER'	CHANTICLEER PEAR	2" CAL.	B & B
PO	4	PENNISETUM ORIENTALIS 'KARLEY ROSE'	SOMERSET RED MAPLE	2" CAL.	B & B
QB	2	QUERCUS BICOLOR	SWAMP WHITE OAK	2" CAL.	B & B
RA	23	RHUS AROMATICA 'GRO-LOW'	GRO-LOW SUMAC	18" HT.	CONT.
RF	31	RHAMNUS FRANGULA 'FINE LINE'	FINE LINE BUCKTHORN	24" HT.	CONT.
SM	14	SYRINGA MEYERI PALIBIN	DWARF KOREAN LILAC	18" HT.	CONT.
TD	66	THUJA OCCIDENTALIS 'AUREA'	GOLDEN GLOBE ARBORVITAE	18" HT.	CONT.
TP	5	THUJA PLICATUM 'GELDERLAND'	GELDERLAND WESTERN ARBORVITAE	6' HT.	B & B
TW	36	TAXUS X MEDIA 'WARDII'	WARD'S YEW	24" HT.	B & B

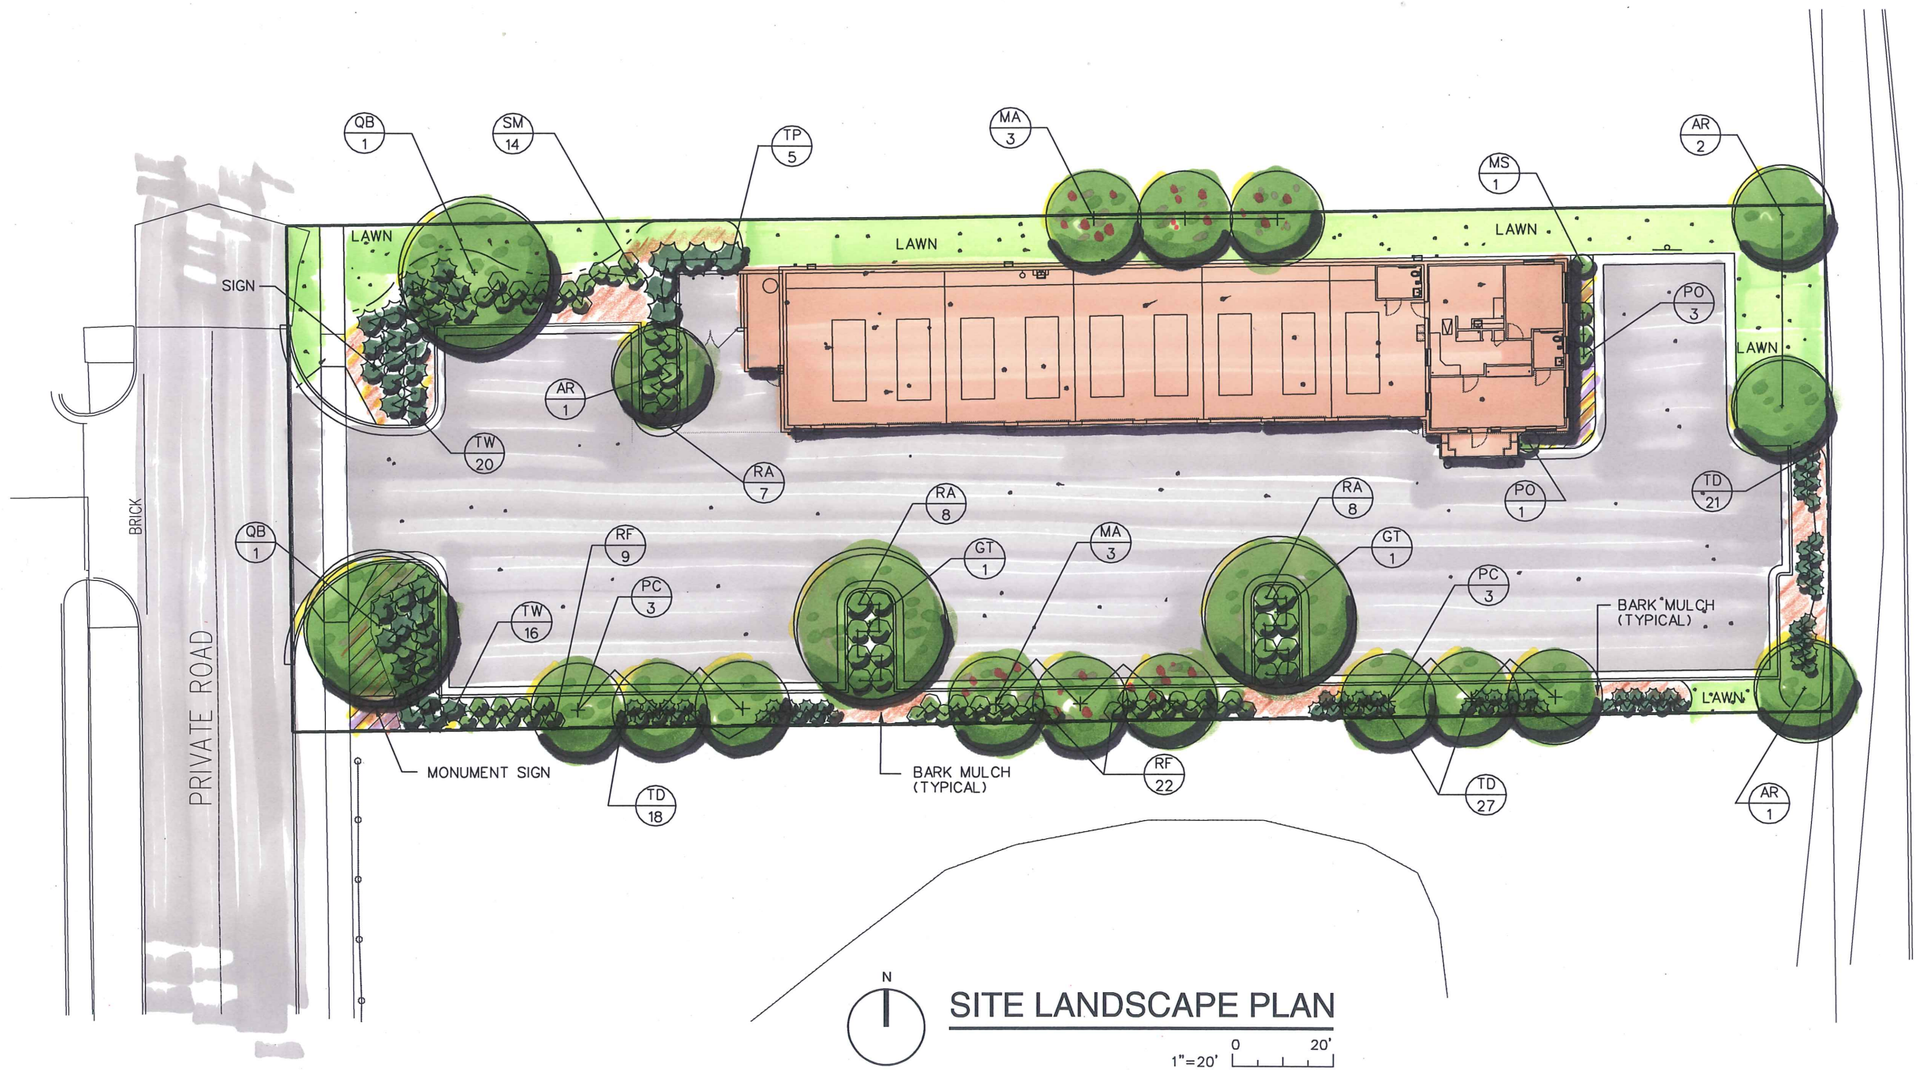

SITE LANDSCAPE PLAN

1"=20' 0 20'

1/31/2013 4:09:08 PM SCOTTG P:\70050003\PLT\PLANNING GRAPHIC.DGN

progressive|ae
1811 4 Mile Rd N.E., Grand Rapids, MI 49525
616 361 2664 OFFICE 616 361 1493 FAX
www.progressiveae.com

GHS
LEV:
LEV:

DRAWN BY
JC/ENG BY
CHECKED BY
PROJECT LDR

THIS DOCUMENT HAS BEEN PREPARED BY PROGRESSIVE AE AS AN INSTRUMENT OF SERVICE, AND PROGRESSIVE AE SHALL RETAIN ALL COMMON LAW, STATUTORY AND OTHER RESERVED RIGHTS, INCLUDING THE COPYRIGHT THERETO.

PROPOSED SERVICE CENTER
CHRISTIAN BROTHERS AUTOMOTIVE
WESTFIELD, INDIANA

FILE NO 70050003
DATE 1/31/13
DRAWING REF C102

SITE LANDSCAPE PLAN

L1