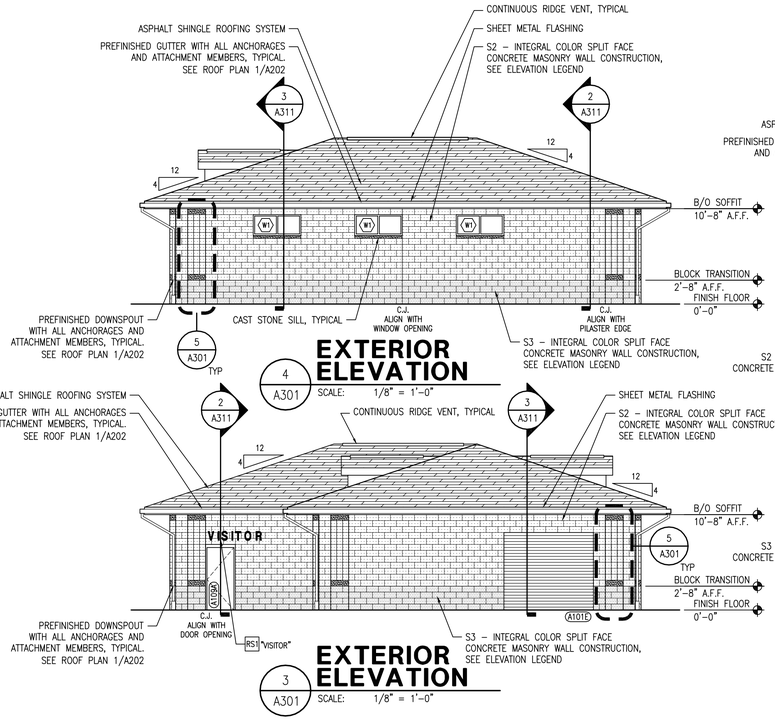

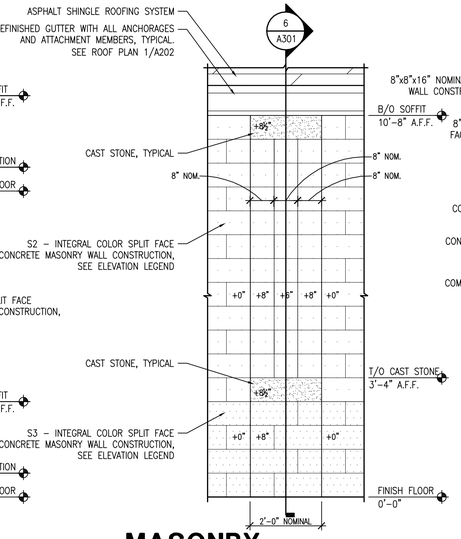

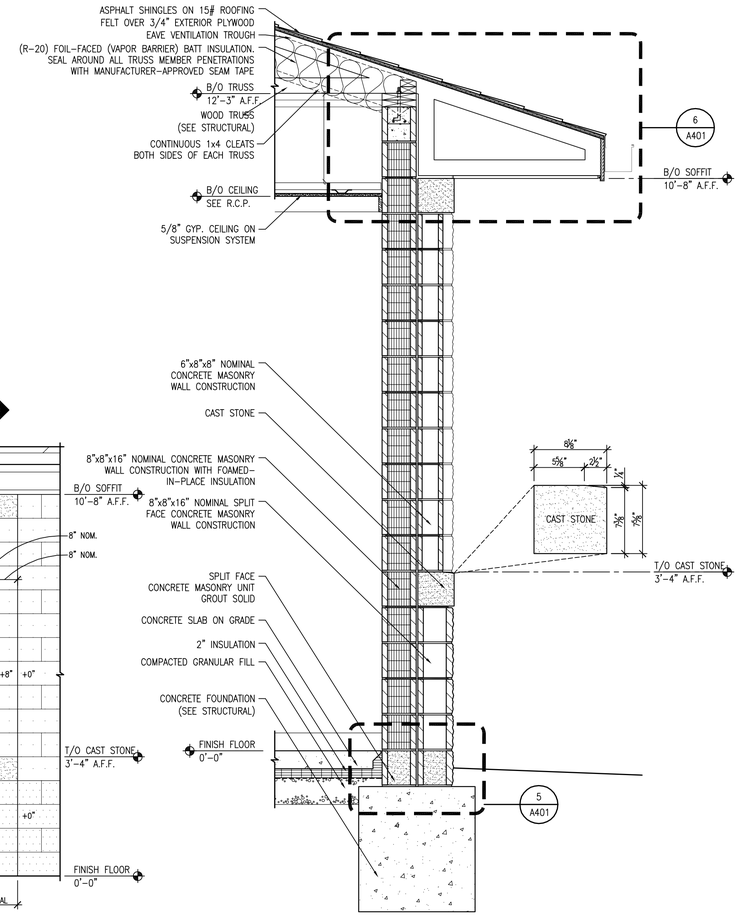

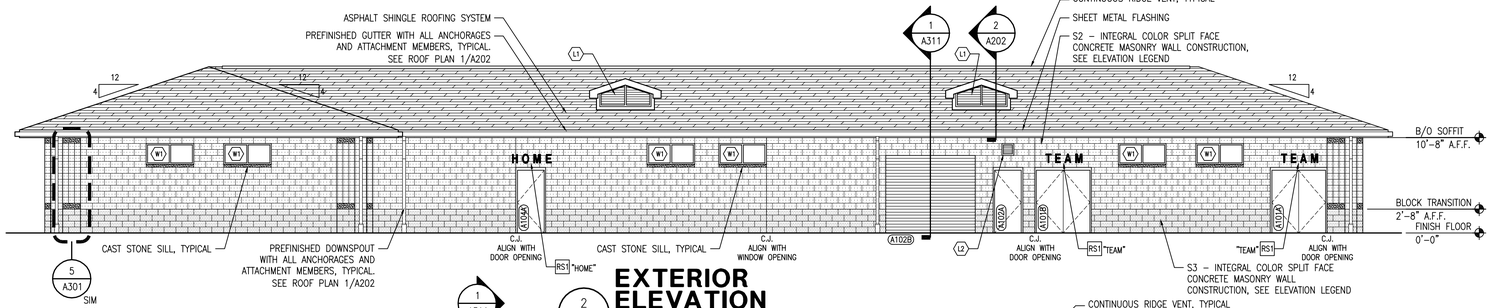

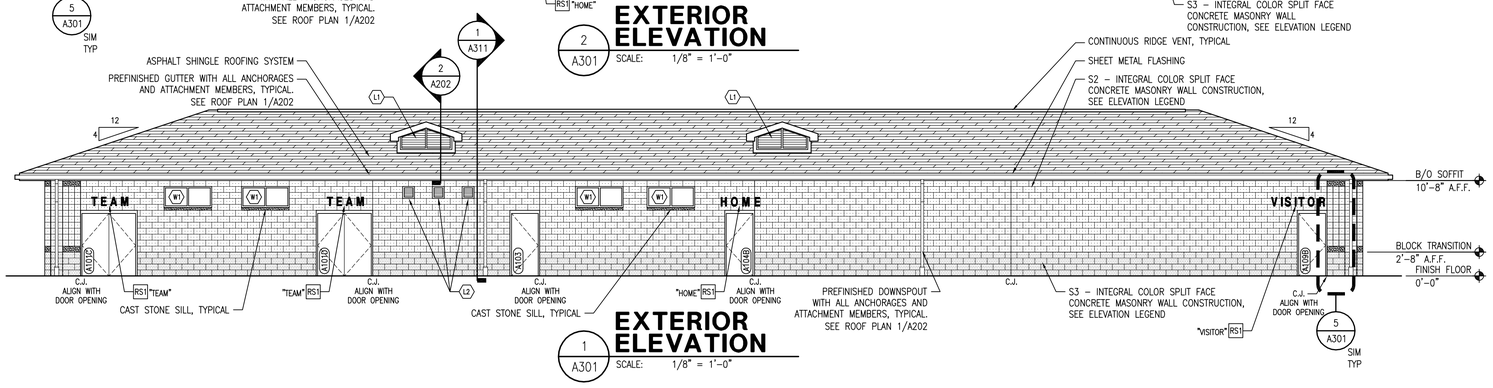

ELEVATION LEGEND

S1	INTEGRAL COLOR SMOOTH FACE C.M.U.	COLOR: T.B.D. FINISH: SMOOTH FACE MFG: T.B.D.
S2	INTEGRAL COLOR SPLIT FACE C.M.U.	COLOR: T.B.D. FINISH: SPLIT FACE MFG: T.B.D.
S3	INTEGRAL COLOR SPLIT FACE C.M.U.	COLOR: T.B.D. FINISH: SPLIT FACE MFG: T.B.D.
ES1	STAIN EXISTING SMOOTH FACE C.M.U.	COLOR: T.B.D. FINISH: STAINED TO MATCH S1, SEE SPEC. MFG: T.B.D.
ES2	STAIN EXISTING SPLIT FACE C.M.U.	COLOR: T.B.D. FINISH: STAINED TO MATCH S3, SEE SPEC. MFG: T.B.D.
CS1	CAST STONE	

CSO Architects
ARCHITECTURE • INTERIOR DESIGN
8831 Keystone Crossing . Indianapolis, IN 46240
Main 317.848.7800 . Fax 317.574.0957 . csoinc.net
© 2011 CSO Architects, Inc. All Rights Reserved

WESTFIELD WASHINGTON SCHOOLS
322 West Main Street
Westfield, Indiana 46074

PROJECT:
WESTFIELD HIGH SCHOOL
ATHLETICS
LOCKER ROOM BUILDING
18250 NORTH UNION STREET
Westfield, Indiana 46074

Scope Drawings:

These drawings indicate the general scope of the project in terms of architectural design concept, the dimensions of the building, the major architectural elements and the type of structural, mechanical and electrical systems.

The drawings do not necessarily indicate or describe all work required for full performance and completion of the requirements of the Contract.

On the basis of the general scope indicated or described, the trade contractors shall furnish all items required for the proper execution and completion of the work.

Revisions:

Issue Date	Drawn By	Checked By
01/22/13	NVW	

Drawing Title:
EXTERIOR ELEVATIONS

Certified By:
JOHN E. RIGGSBEE
REGISTERED
No. 920019
STATE OF INDIANA
ARCHITECT

Drawing Number:
A301

Project Number:
12150

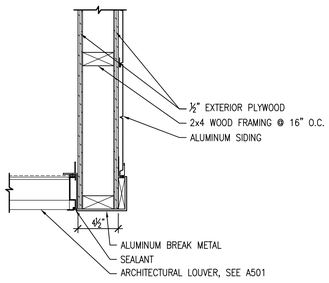

5 A202 **ENLARGED DETAIL**
SCALE: 1 1/2" = 1'-0"

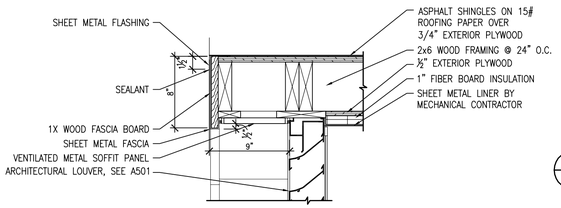

4 A202 **ENLARGED DETAIL**
SCALE: 1 1/2" = 1'-0"

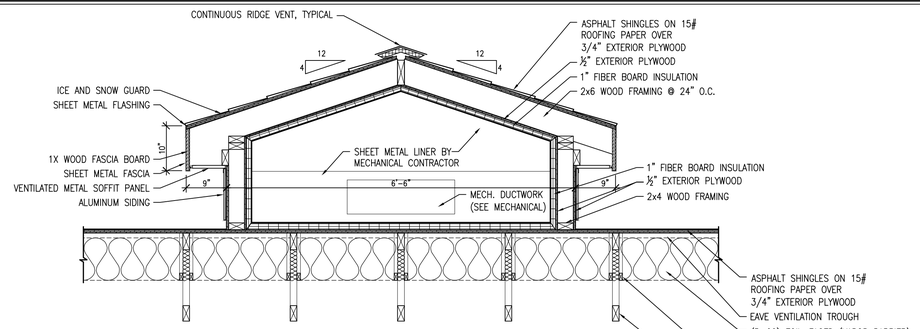

3 A202 **DORMER SECTION**
SCALE: 3/4" = 1'-0"

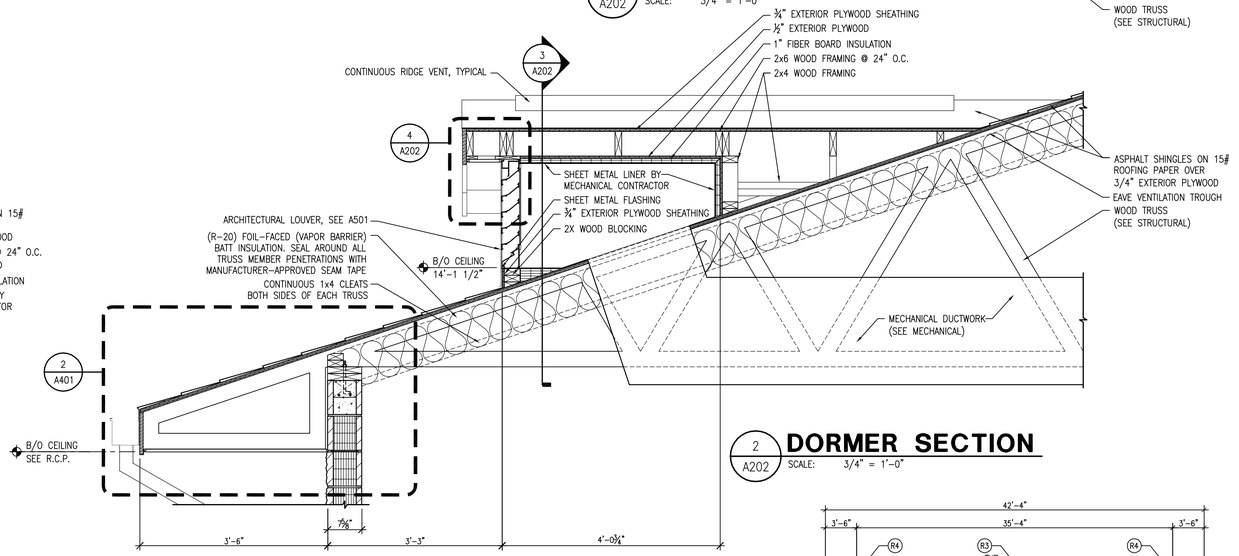

2 A202 **DORMER SECTION**
SCALE: 3/4" = 1'-0"

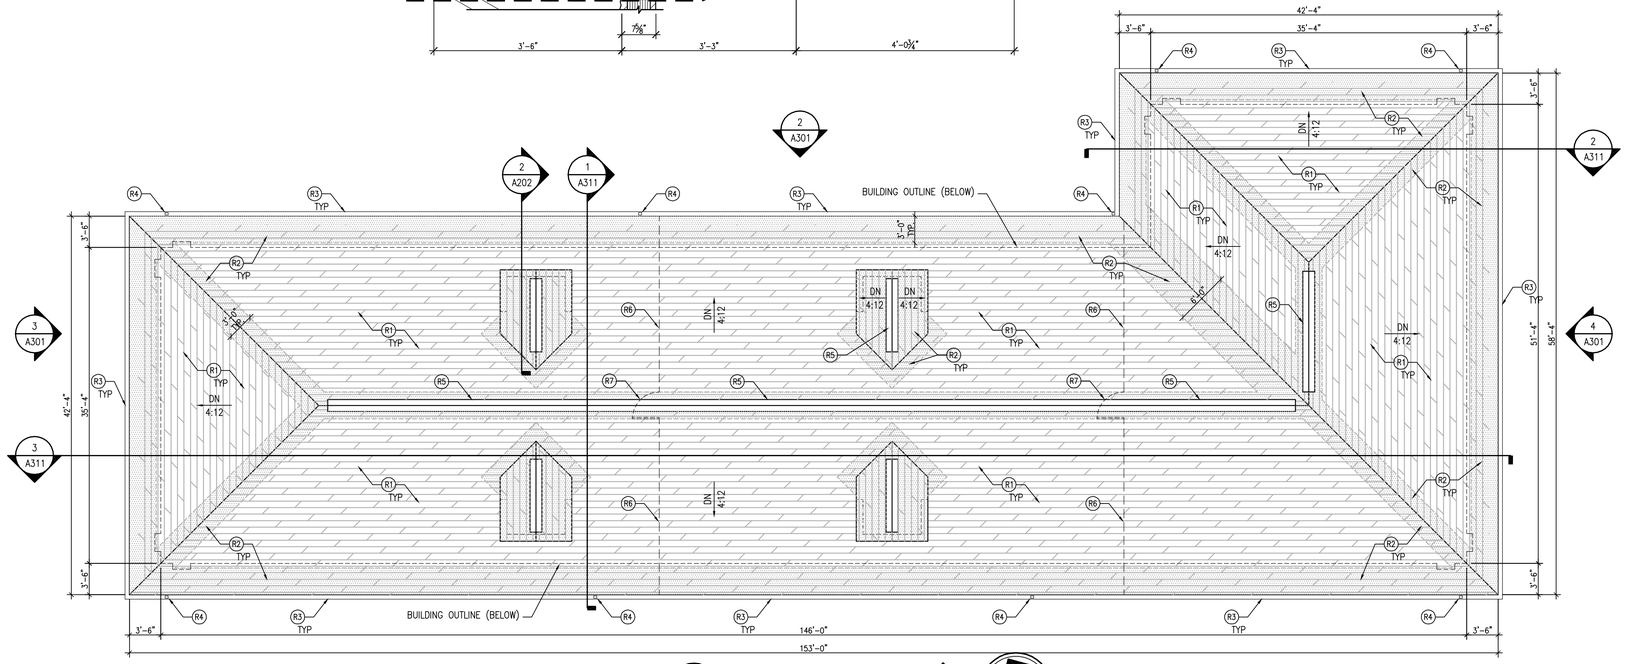

1 A202 **ROOF PLAN**
SCALE: 1/8" = 1'-0"
1 A301

NORTH

GENERAL ROOF NOTES

A. ALL WORK SHALL BE IN ACCORDANCE WITH THE BEST QUALITY STANDARDS OF THE TRADE, AND SHALL CONFORM WITH THE LATEST EDITION OF ALL FEDERAL, STATE, AND LOCAL CODES AND STANDARDS. THE SAME ARE MADE A PART OF THESE CONTRACT DOCUMENTS, AS IF REPEATED HEREIN.

B. CONTRACT DOCUMENTS CONSIST OF BOTH THE PROJECT MANUAL AND DRAWINGS, AND BOTH ARE INTENDED TO BE COMPLEMENTARY. ANYTHING APPEARING ON EITHER MUST BE EXECUTED THE SAME AS IF SHOWN ON BOTH.

C. CONSTRUCTION DOCUMENTS SHALL BE FOLLOWED AS CLOSELY AS POSSIBLE, HOWEVER, SYSTEMS HAVE BEEN SHOWN DIAGRAMATICALLY AND IN SOME CASES, ENLARGED FOR CLARITY. PROVIDE ADDITIONAL ITEMS AS REQUIRED TO PROVIDE A COMPLETE AND COORDINATED SYSTEM.

D. CONTRACTOR SHALL PROVIDE ANY AND ALL TEMPORARY UTILITY SERVICE REQUIRED TO CONSTRUCT THE WORK. CONTRACTOR MAY EXTEND SERVICES FROM EXISTING LOCATIONS TO WHERE THEY ARE REQUIRED. REMOVE TEMPORARY UTILITIES AND RELATED EXTENSIONS AS SOON AS PRACTICABLE. RESTORE ALL AFFECTED AREAS TO ORIGINAL CONDITION.

E. CONTRACTOR SHALL REMOVE CONSTRUCTION DEBRIS FROM THE BUILDING AND ROOF DAILY.

F. STORE VOLATILE OR FLAMMABLE LIQUIDS IN UL LISTED FIRE CABINETS.

G. CONTRACTOR SHALL BE SOLELY RESPONSIBLE FOR THE SECURITY OF ALL STORED MATERIALS AND EQUIPMENT INSIDE OR OUTSIDE THE BUILDING.

H. CONTRACTOR SHALL FURNISH NECESSARY TEMPORARY PROTECTION FROM WEATHER TO PROTECT INTERIOR OF BUILDING FROM ELEMENTS OF WEATHER AT ALL TIMES.

ROOF PLAN NOTES

(R1) ASPHALT SHINGLE ROOFING SYSTEM.

(R2) SNOW & ICE GUARDS.

(R3) GUTTERS – 6"w X 6"d SMACNA FIGURE 1–2 STYLE A

(R4) DOWNSPOUT – 4"w X 3"d SMACNA FIGURE 1–32B. HANGER – SMACNA FIGURE 1–35A.

(R5) RIDGE VENT

(R6) ATTIC DRAFT STOP BELOW – PROVIDE ⅜" PLYWOOD OR ½" GYPSUM WALL BOARD ON 1 SIDE OF TRUSS AS REQUIRED TO PROVIDE SMOKE COMPARTMENTALIZATION OF ATTIC SPACES. PROVIDE SUPPLEMENTAL FRAMING AS REQUIRED BETWEEN TRUSS WEB MEMBERS. SEAL AIRTIGHT TO PREVENT THE PASSAGE OF SMOKE. DRAFT STOP BARRIER SHALL EXTEND FROM TOP OF CONCRETE MASONRY WALL TO UNDERSIDE OF ROOF SHEATHING AND SHALL EXTEND INTO AND CLOSE OFF SOFFITS. ALL JOINTS BETWEEN THE DRAFT STOP PANELS SHALL BE SEALED TO PREVENT THE PASSAGE OF AIR FROM ONE AREA TO THE OTHER.

(R7) DOOR AT ATTIC DRAFT STOP (TYP.) – PROVIDE 1⅜" THICK HOLLOW CORE DOOR MINIMUM 20" X 30" CLEAR IN A 2X4 FRAME WITH APPLIED STOP AT ALL SIDES. PROVIDE PERIMETER SMOKE GASKET, A PAIR OF SPRING HINGES AND PASSAGE LOCK SET AT EACH DOOR.

CSO Architects
ARCHITECTURE • INTERIOR DESIGN
8831 Keystone Crossing . Indianapolis, IN 46240
Main 317.848.7800 . Fax 317.574.0957 . csoinc.net
© 2011 CSO Architects, Inc. All Rights Reserved

WESTFIELD WASHINGTON SCHOOLS
322 West Main Street
Westfield, Indiana 46074

PROJECT:
WESTFIELD HIGH SCHOOL
ATHLETICS
LOCKER ROOM BUILDING
18250 NORTH UNION STREET
Westfield, Indiana 46074

Scope Drawings:
These drawings indicate the general scope of the project in terms of architectural design concept, the dimensions of the building, the major architectural elements and the type of structural, mechanical and electrical systems.
The drawings do not necessarily indicate or describe all work required for full performance and completion of the requirements of the Contract.
On the basis of the general scope indicated or described, the trade contractors shall furnish all items required for the proper execution and completion of the work.

Revisions:

Issue Date	Drawn By	Checked By
01/22/13	NVW	

Drawing Title:
ROOF PLAN AND DORMER DETAILS

Certified By:
JOHN E. RIGSBEE REGISTERED No. 920019 STATE OF INDIANA ARCHITECT

Drawing Number:
A202

Project Number:
12150

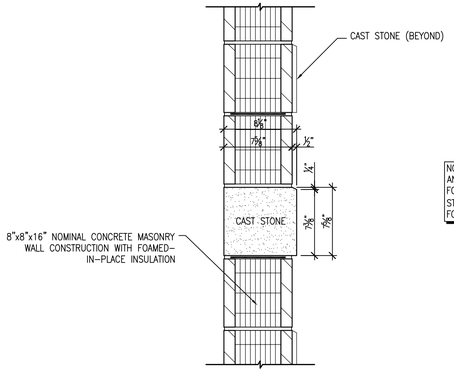

DONOR WALL DETAIL

8 / A321 SCALE: 1 1/2" = 1'-0"

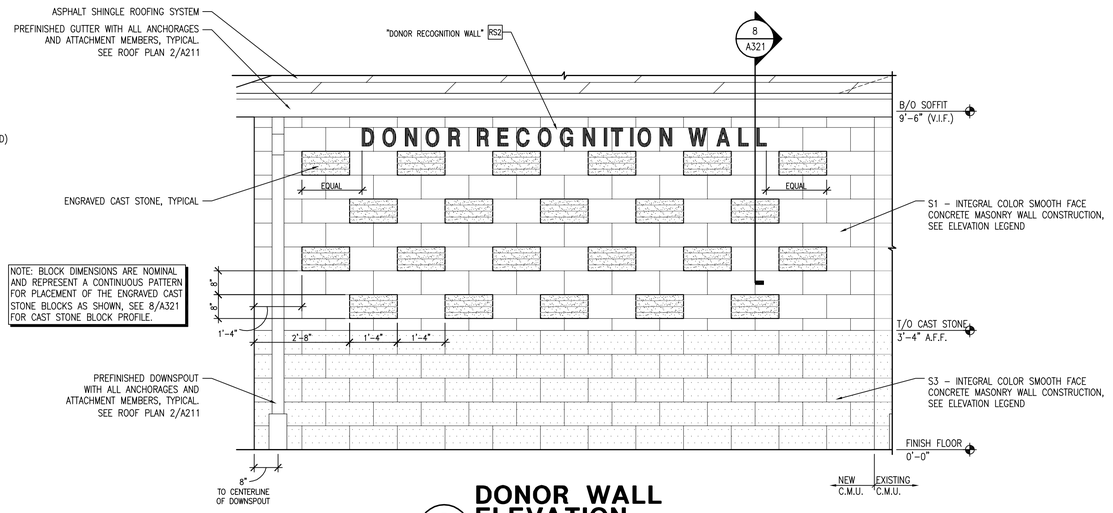

DONOR WALL ELEVATION

7 / A321 SCALE: 1/2" = 1'-0"

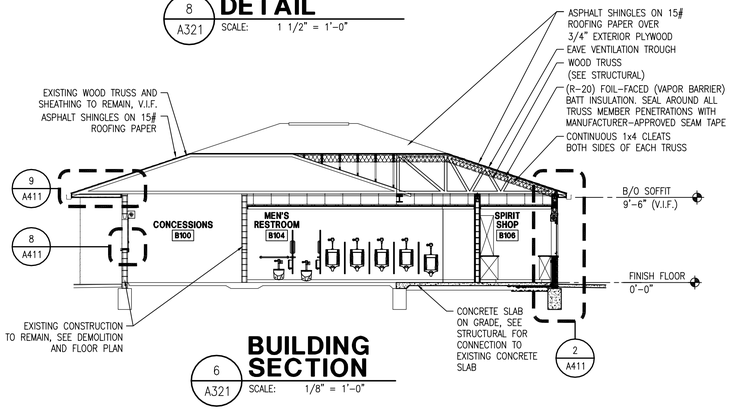

BUILDING SECTION

6 / A321 SCALE: 1/8" = 1'-0"

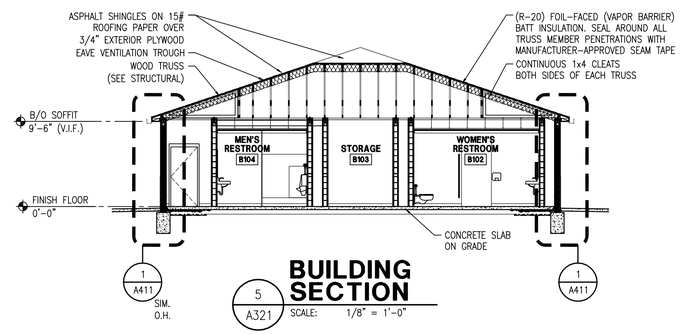

BUILDING SECTION

5 / A321 SCALE: 1/8" = 1'-0"

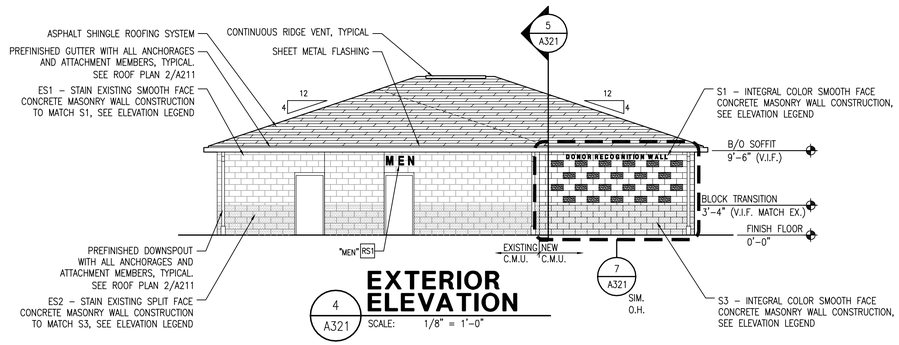

EXTERIOR ELEVATION

4 / A321 SCALE: 1/8" = 1'-0"

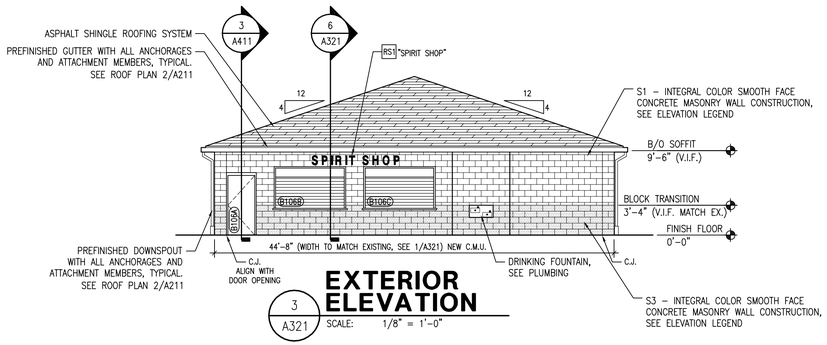

EXTERIOR ELEVATION

3 / A321 SCALE: 1/8" = 1'-0"

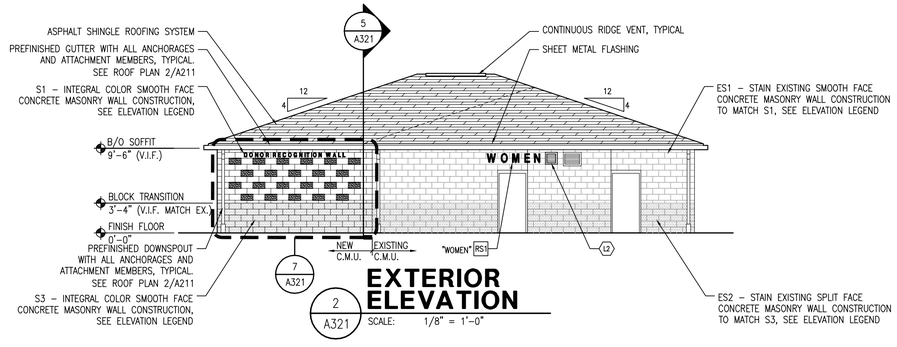

EXTERIOR ELEVATION

2 / A321 SCALE: 1/8" = 1'-0"

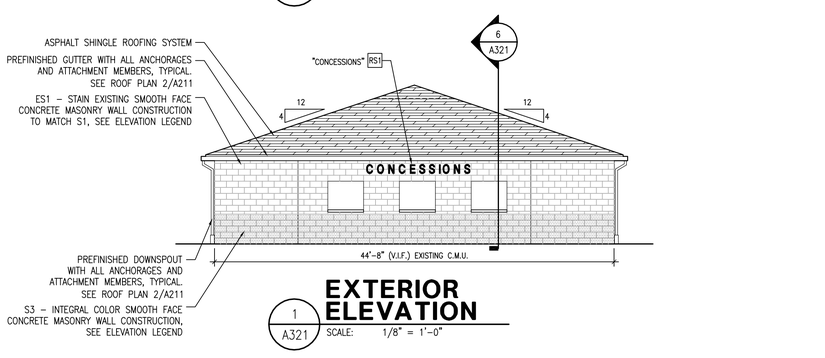

EXTERIOR ELEVATION

1 / A321 SCALE: 1/8" = 1'-0"

ALTERNATE BID

ELEVATION LEGEND

- S1 — INTEGRAL COLOR SMOOTH FACE C.M.U. — COLOR: T.B.D. FINISH: SMOOTH FACE MFG: T.B.D.
- S2 — INTEGRAL COLOR SPLIT FACE C.M.U. — COLOR: T.B.D. FINISH: SPLIT FACE MFG: T.B.D.
- S3 — INTEGRAL COLOR SPLIT FACE C.M.U. — COLOR: T.B.D. FINISH: SPLIT FACE MFG: T.B.D.
- ES1 — STAIN EXISTING SMOOTH FACE C.M.U. — COLOR: T.B.D. FINISH: STAINED TO MATCH S1, SEE SPEC. MFG: T.B.D.
- ES2 — STAIN EXISTING SPLIT FACE C.M.U. — COLOR: T.B.D. FINISH: STAINED TO MATCH S3, SEE SPEC. MFG: T.B.D.
- CS1 — CAST STONE

CSO Architects
ARCHITECTURE + INTERIOR DESIGN
8831 Keystone Crossing . Indianapolis, IN 46240
Main 317.848.7800 . Fax 317.574.0957 . csoinc.net
© 2011 CSO Architects, Inc. All Rights Reserved

WESTFIELD WASHINGTON SCHOOLS
322 West Main Street
Westfield, Indiana 46074

PROJECT:
WESTFIELD HIGH SCHOOL ATHLETICS LOCKER ROOM BUILDING
18250 NORTH UNION STREET
Westfield, Indiana 46074

Scope Drawings:
These drawings indicate the general scope of the project in terms of architectural design concept, the dimensions of the building, the major architectural elements and the type of structural, mechanical and electrical systems.
The drawings do not necessarily indicate or describe all work required for full performance and completion of the requirements of the Contract.
On the basis of the general scope indicated or described, the trade contractors shall furnish all items required for the proper execution and completion of the work.

Revisions:

Issue Date	Drawn By	Checked By
01/22/13	NVW	

Drawing Title:
CONCESSION BLDG. EXT. ELEVATIONS AND SECTIONS

Certified By:
JOHN E. RIGSBEE REGISTERED No. 920019 STATE OF INDIANA ARCHITECT

Drawing Number:
A321

Project Number:
12150