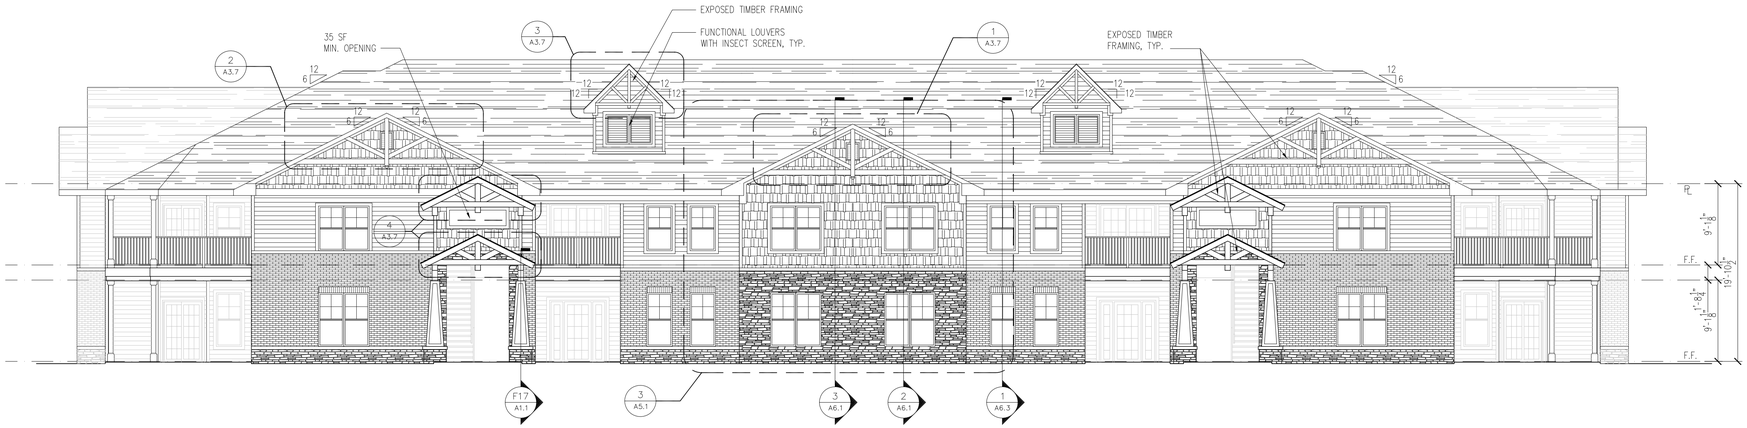

3 BUILDING A REAR ELEVATION
SCALE: 1/8"=1'-0"

EXTERIOR MATERIALS LEGEND

ROOF SHINGLES

HARDIE PLANK HARDIESHINGLE

BRICK

STONE

HARDIE PLANK LAP SIDING

METAL ROOF

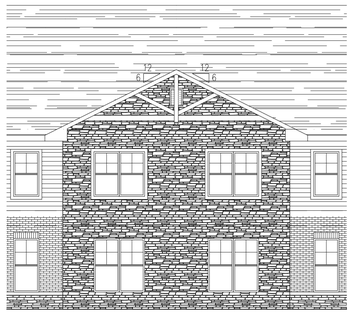

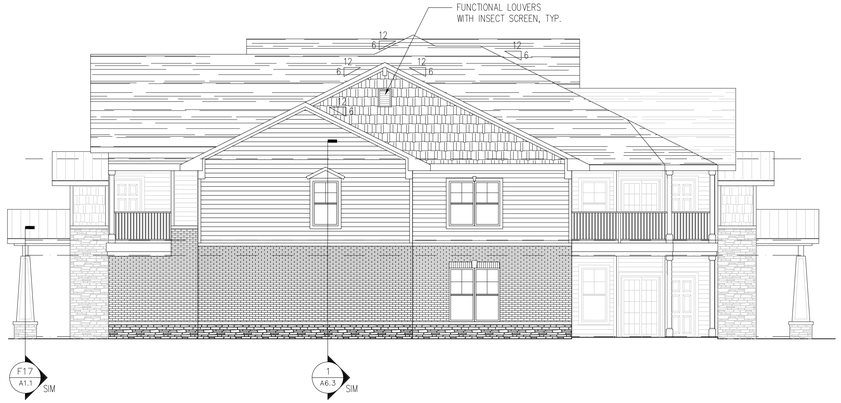

3 PARTIAL BUILDING A REAR ELEVATION
SCALE: 1/8"=1'-0" AT BUILDINGS #16 & #1

2 BUILDING A SIDE ELEVATION
SCALE: 1/8"=1'-0"

EXTERIOR FINISHES/COLORS

COLOR SCHEME "ORANGE"
HARDIE PLANK HARDIESHINGLE, COLOR: KHAKI BROWN
HARDIE PLANK LAP SIDING, COLOR: COBBLE STONE
ROOF SHINGLES: OWENS CORNING OAKRIDGE, COLOR: TEAK
METAL ROOF: BERRIDGE, COLOR: DARK BRONZE
STONE: INDIANA SANDSTONE SPLIT, FIELDSTONE
BRICK: BRICKCRAFT, SIGNATURE BLEND
ENTRY DOORS: MILLIKEN WOODWORK, COLOR: RIVERWAY
GARAGE DOORS: OVERHEAD DOOR, COLOR: SANDSTONE
OPAQUE STAIN COLOR FOR EXPOSED BEAMS, TRIMS: TO MATCH SHERWIN WILLIAMS SW 7030 ANEW GRAY OR SW 7509 TIKI HUT

COLOR SCHEME "PURPLE"
HARDIE PLANK HARDIESHINGLE, COLOR: WOODSTOCK BROWN
HARDIE PLANK LAP SIDING, COLOR: SANDSTONE BEIGE
ROOF SHINGLES: OWENS CORNING OAKRIDGE, COLOR: TEAK
METAL ROOF: BERRIDGE, COLOR: MEDIUM BRONZE
STONE: DRYSTACK FIELDSTONE
BRICK: BRICKCRAFT, COUNTRY ROAD
ENTRY DOORS: MILLIKEN WOODWORK, COLOR: BRONZE
GARAGE DOORS: OVERHEAD DOOR, COLOR: SANDSTONE
OPAQUE STAIN COLOR FOR EXPOSED BEAMS, TRIMS: TO MATCH SHERWIN WILLIAMS SW6157 FAVORITE TAN

COLOR SCHEME "YELLOW"
HARDIE PLANK HARDIESHINGLE, COLOR: MONTEREY TAUPE
HARDIE PLANK LAP SIDING, COLOR: AUTUMN TAN
ROOF SHINGLES: OWENS CORNING OAKRIDGE, COLOR: TEAK
METAL ROOF: BERRIDGE, COLOR: SIERRA TAN
STONE: WEATHERED FIELDSTONE, STONE LAID
BRICK: BRICKCRAFT, MONTICELLO
ENTRY DOORS AND GARAGE DOORS: TO MATCH SHERWIN WILLIAMS SW6207 RETREAT
ALTERNATE STANDARD GARAGE DOOR COLOR: OVERHEAD DOOR, COLOR: SANDSTONE
OPAQUE STAIN COLOR FOR EXPOSED BEAMS, TRIMS: TO MATCH SHERWIN WILLIAMS SW6151 QUIVER TAN

ALL PELLA WINDOWS: ENCOMPASS, COLOR: ALMOND

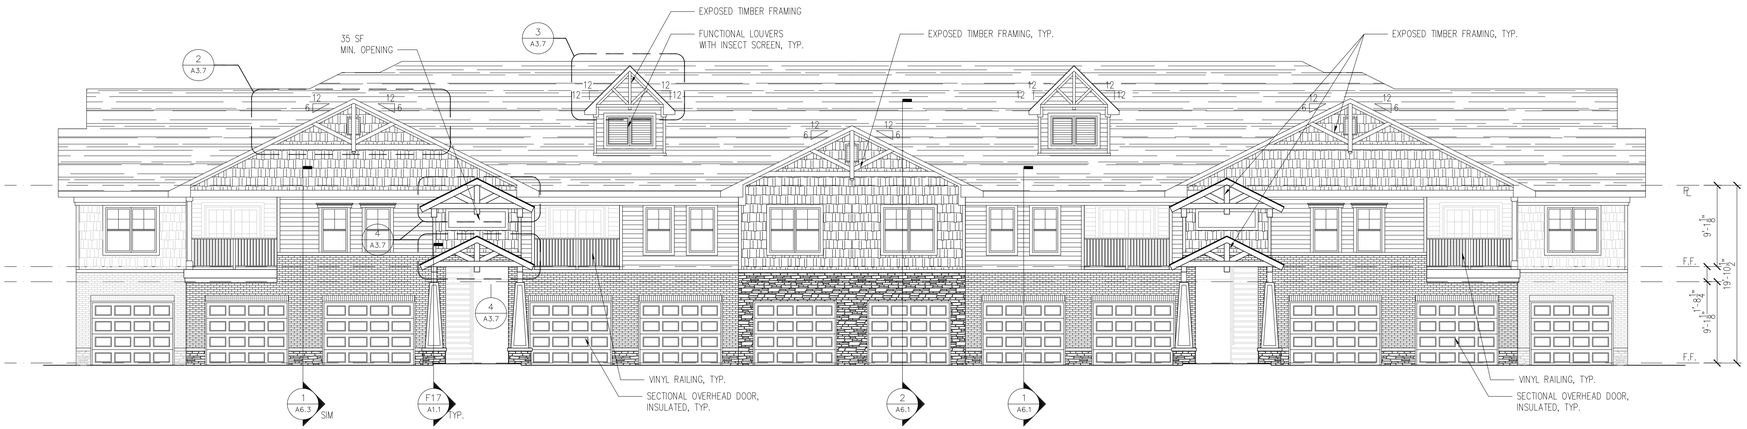

1 BUILDING A FRONT ELEVATION
SCALE: 1/8"=1'-0"

SEBREE Architects, Inc.
97 Dover Street, Suite 400, Avon, Indiana 46123-7356
Phone (317) 272-7800 E-Mail: sebree@sebreearchitects.com
FAX (317) 272-7808 Web Site: http://www.sebreearchitects.com

BRIDGEWATER APARTMENTS
JUSTUS at BRIDGEWATER LLC
151ST STREET + GRAY ROAD
WESTFIELD, INDIANA

NO.	DATE	BY	DESCRIPTION

DATE 03/29/13	DRAWN BY ABC
PROJECT NO. 12035	CHECKED BY KAS
DRAWING SCALE 1/8" = 1'-0"	PLOT SCALE 1:1
FILE NAME 12035A5.1	

BUILDING A EXTERIOR ELEVATIONS

SHEET NO. A5.1
SHEET OF

KENNETH A. SEBREE REGISTERED # AR00032498 STATE OF INDIANA ARCHITECT

CERTIFIED BY

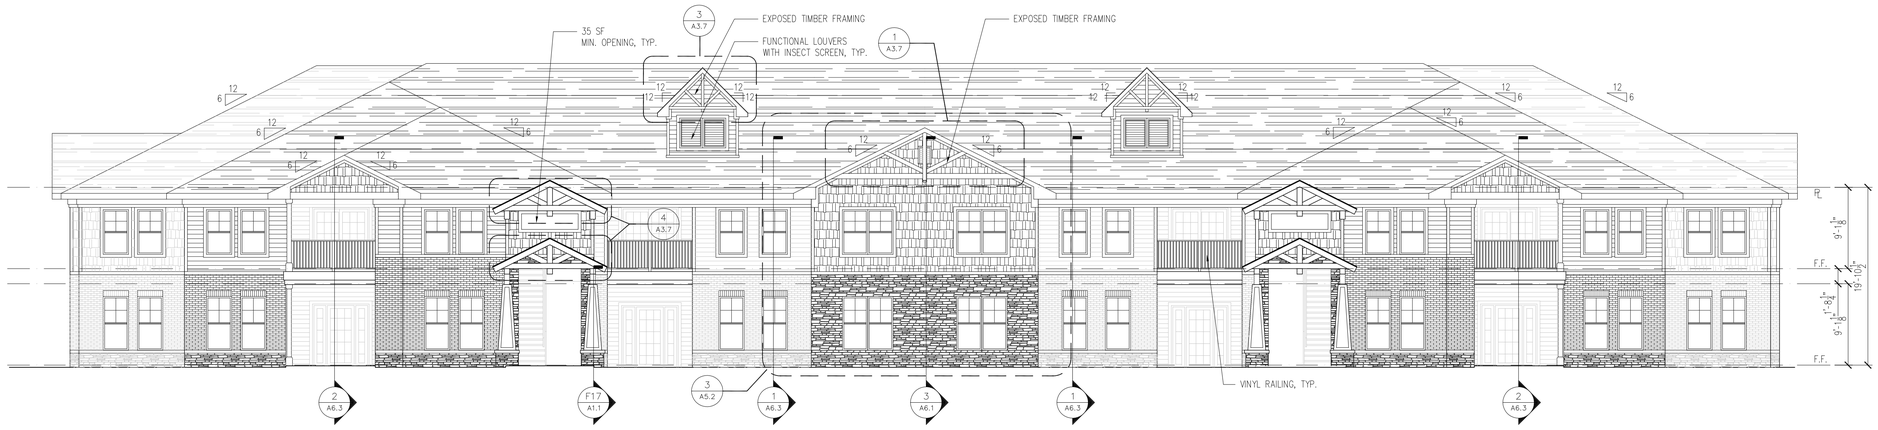

4 BUILDING B REAR ELEVATION
SCALE: 1/8"=1'-0"

EXTERIOR MATERIALS LEGEND

ROOF SHINGLES

HARDIE PLANK HARDIESHINGLE

BRICK

STONE

HARDIE PLANK LAP SIDING

METAL ROOF

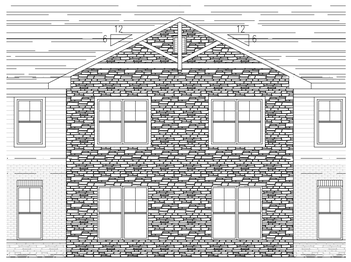

3 PARTIAL BUILDING B REAR ELEVATION
SCALE: 1/8"=1'-0" AT BUILDING #2

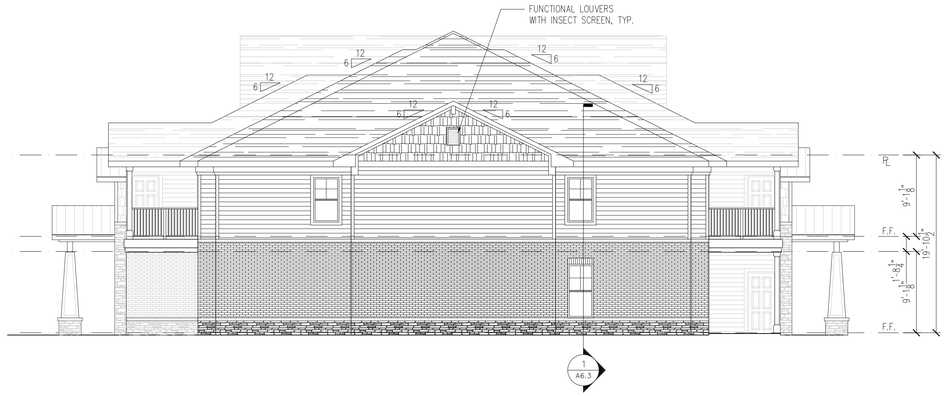

2 BUILDING B SIDE ELEVATION
SCALE: 1/8"=1'-0"

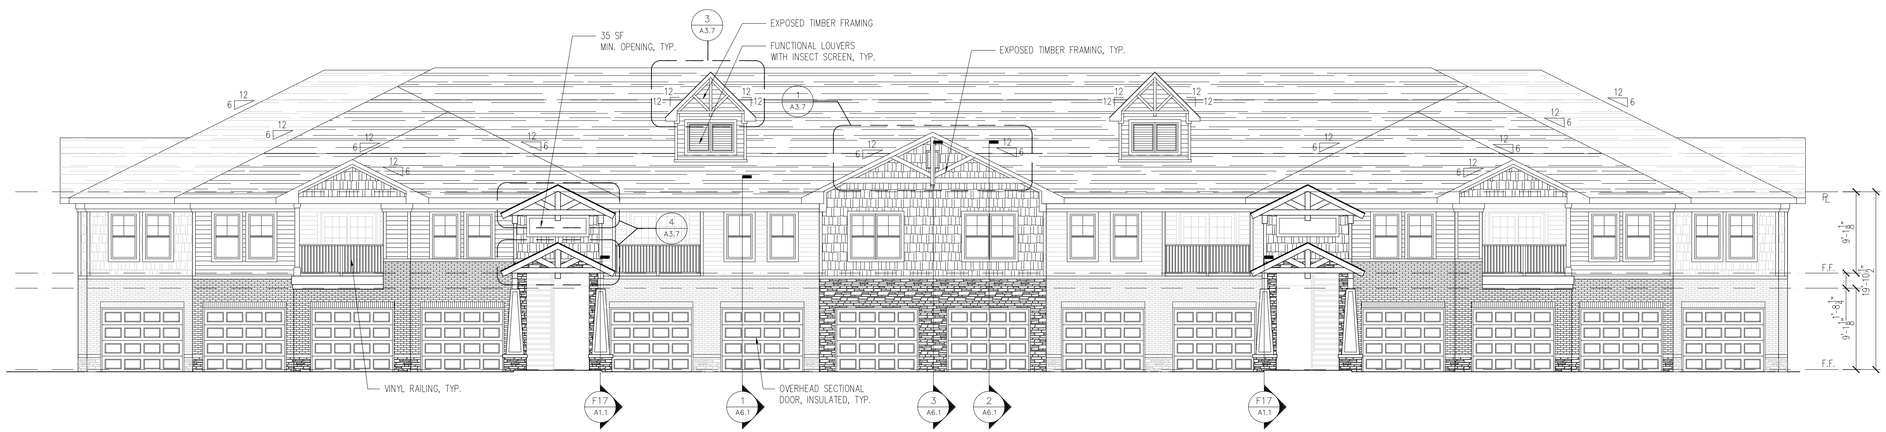

1 BUILDING B FRONT ELEVATION
SCALE: 1/8"=1'-0"

EXTERIOR FINISHES/COLORS

COLOR SCHEME "ORANGE"
HARDIE PLANK HARDIESHINGLE, COLOR: KHAKI BROWN
HARDIE PLANK LAP SIDING, COLOR: COBBLE STONE
ROOF SHINGLES: OWENS CORNING OAKRIDGE, COLOR: TEAK
METAL ROOF: BERRIDGE, COLOR: DARK BRONZE
STONE: INDIANA SANDSTONE SPLIT, FIELDSTONE
BRICK: BRICKCRAFT, SIGNATURE BLEND
ENTRY DOORS: MILLIKEN WOODWORK, COLOR: RIVERWAY
GARAGE DOORS: OVERHEAD DOOR, COLOR: SANDSTONE
OPAQUE STAIN COLOR FOR EXPOSED BEAMS, TRIMS: TO MATCH SHERWIN WILLIAMS SW 7030 ANEW GRAY OR SW 7509 TIKI HUT

COLOR SCHEME "PURPLE"
HARDIE PLANK HARDIESHINGLE, COLOR: WOODSTOCK BROWN
HARDIE PLANK LAP SIDING, COLOR: SANDSTONE BEIGE
ROOF SHINGLES: OWENS CORNING OAKRIDGE, COLOR: TEAK
METAL ROOF: BERRIDGE, COLOR: MEDIUM BRONZE
STONE: DRYSTACK FIELDSTONE
BRICK: BRICKCRAFT, COUNTRY ROAD
ENTRY DOORS: MILLIKEN WOODWORK, COLOR: BRONZE
GARAGE DOORS: OVERHEAD DOOR, COLOR: SANDSTONE
OPAQUE STAIN COLOR FOR EXPOSED BEAMS, TRIMS: TO MATCH SHERWIN WILLIAMS SW6157 FAVORITE TAN

COLOR SCHEME "YELLOW"
HARDIE PLANK HARDIESHINGLE, COLOR: MONTEREY TAUPE
HARDIE PLANK LAP SIDING, COLOR: AUTUMN TAN
ROOF SHINGLES: OWENS CORNING OAKRIDGE, COLOR: TEAK
METAL ROOF: BERRIDGE, COLOR: SIERRA TAN
STONE: WEATHERED FIELDSTONE, STONE LAID
BRICK: BRICKCRAFT, MONTICELLO
ENTRY DOORS AND GARAGE DOORS: TO MATCH SHERWIN WILLIAMS SW6207 RETREAT
ALTERNATE STANDARD GARAGE DOOR COLOR: OVERHEAD DOOR, COLOR: SANDSTONE
OPAQUE STAIN COLOR FOR EXPOSED BEAMS, TRIMS: TO MATCH SHERWIN WILLIAMS SW6151 QUIVER TAN

ALL PELLA WINDOWS: ENCOMPASS, COLOR: ALMOND

SEBREE Architects, Inc.
97 Dover Street, Suite 400, Avon, Indiana 46123-7356
Phone (317) 272-7800 E-Mail: sebree@sebreearchitects.com
FAX (317) 272-7808 Web Site: http://www.sebreearchitects.com

BRIDGEWATER APARTMENTS
JUSTUS at BRIDGEWATER LLC
151ST STREET + GRAY ROAD
WESTFIELD, INDIANA

NO.	DATE	BY	DESCRIPTION

DATE 03/29/13	DRAWN BY RMM
PROJECT NO. 12035	CHECKED BY KAS
DRAWING SCALE 1/8" = 1'-0"	PLOT SCALE 1:1
FILE NAME 12035A5.2	

BUILDING B EXTERIOR ELEVATIONS

KENNETH A. SEBREE REGISTERED # AR00032498 STATE OF INDIANA ARCHITECT

CERTIFIED BY

SHEET NO. A5.2
SHEET OF

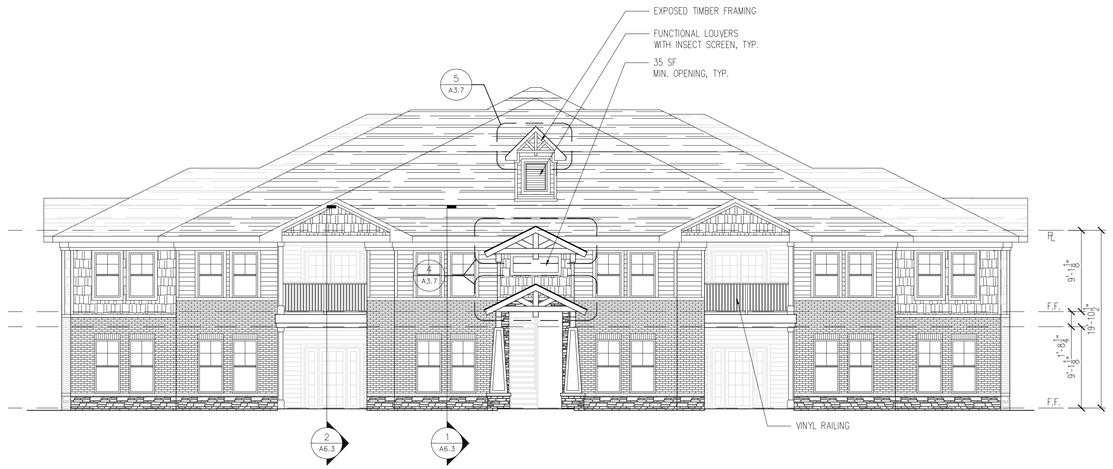

3 BUILDING C REAR ELEVATION

SCALE: 1/8"=1'-0"

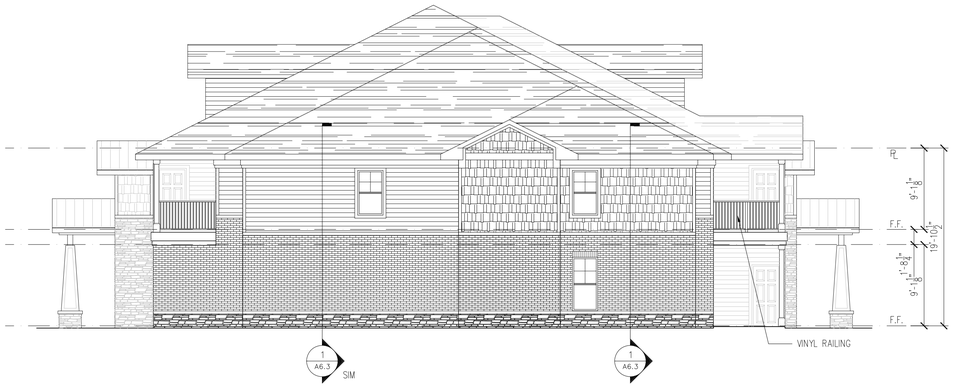

2 BUILDING C SIDE ELEVATION

SCALE: 1/8"=1'-0"

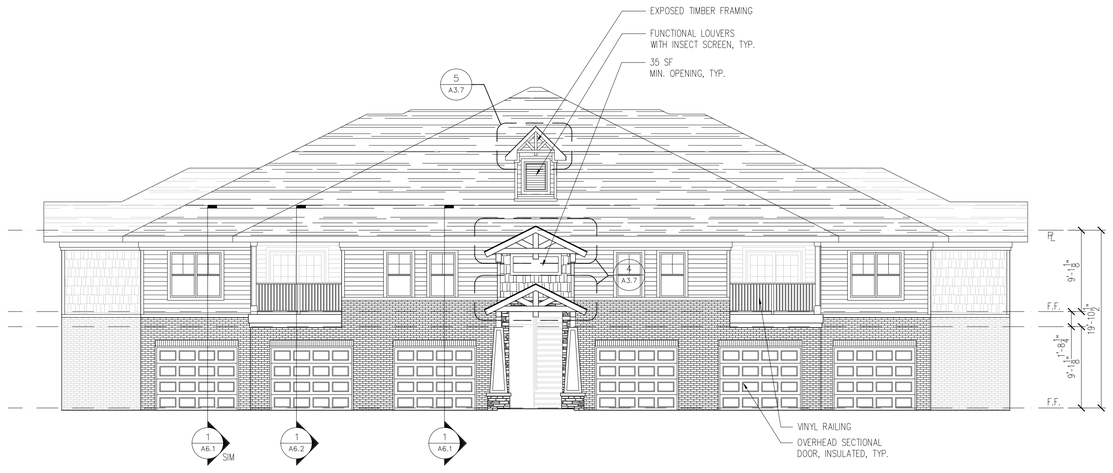

1 BUILDING C FRONT ELEVATION

SCALE: 1/8"=1'-0"

EXTERIOR MATERIALS LEGEND

- ROOF SHINGLES
- HARDIE PLANK HARDIESHINGLE
- BRICK
- STONE
- HARDIE PLANK LAP SIDING
- METAL ROOF

EXTERIOR FINISHES/COLORS

COLOR SCHEME "ORANGE"
HARDIE PLANK HARDIESHINGLE, COLOR: KHAKI BROWN
HARDIE PLANK LAP SIDING, COLOR: COBBLE STONE
ROOF SHINGLES: OWENS CORNING OAKRIDGE, COLOR: TEAK
METAL ROOF: BERRIDGE, COLOR: DARK BRONZE
STONE: INDIANA SANDSTONE SPLIT, FIELDSTONE
BRICK: BRICKCRAFT, SIGNATURE BLEND
ENTRY DOORS: MILLIKEN WOODWORK, COLOR: RIVERWAY
GARAGE DOORS: OVERHEAD DOOR, COLOR: SANDSTONE
OPAQUE STAIN COLOR FOR EXPOSED BEAMS, TRIMS: TO MATCH SHERWIN WILLIAMS SW 7030 ANEW GRAY OR SW 7509 TIKI HUT

COLOR SCHEME "PURPLE"
HARDIE PLANK HARDIESHINGLE, COLOR: WOODSTOCK BROWN
HARDIE PLANK LAP SIDING, COLOR: SANDSTONE BEIGE
ROOF SHINGLES: OWENS CORNING OAKRIDGE, COLOR: TEAK
METAL ROOF: BERRIDGE, COLOR: MEDIUM BRONZE
STONE: DRYSTACK FIELDSTONE
BRICK: BRICKCRAFT, COUNTRY ROAD
ENTRY DOORS: MILLIKEN WOODWORK, COLOR: BRONZE
GARAGE DOORS: OVERHEAD DOOR, COLOR: SANDSTONE
OPAQUE STAIN COLOR FOR EXPOSED BEAMS, TRIMS: TO MATCH SHERWIN WILLIAMS SW6157 FAVORITE TAN

COLOR SCHEME "YELLOW"
HARDIE PLANK HARDIESHINGLE, COLOR: MONTEREY TAUPE
HARDIE PLANK LAP SIDING, COLOR: AUTUMN TAN
ROOF SHINGLES: OWENS CORNING OAKRIDGE, COLOR: TEAK
METAL ROOF: BERRIDGE, COLOR: SIERRA TAN
STONE: WEATHERED FIELDSTONE, STONE LAID
BRICK: BRICKCRAFT, MONTICELLO
ENTRY DOORS AND GARAGE DOORS: TO MATCH SHERWIN WILLIAMS SW6207 RETREAT
ALTERNATE STANDARD GARAGE DOOR COLOR: OVERHEAD DOOR, COLOR: SANDSTONE
OPAQUE STAIN COLOR FOR EXPOSED BEAMS, TRIMS: TO MATCH SHERWIN WILLIAMS SW6151 QUIVER TAN

ALL PELLA WINDOWS: ENCOMPASS, COLOR: ALMOND

SEBREE Architects, Inc.
97 Dover Street, Suite 400, Avon, Indiana 46123-7356
Phone (317) 272-7800 E-Mail: sebree@sebreearchitects.com
FAX (317) 272-7808 Web Site: http://www.sebreearchitects.com

BRIDGEWATER APARTMENTS
JUSTUS at BRIDGEWATER LLC
151ST STREET + GRAY ROAD
WESTFIELD, INDIANA

NO.	DATE	BY	DESCRIPTION

DATE 03/29/13	DRAWN BY RMM
PROJECT NO. 12035	CHECKED BY KAS
DRAWING SCALE 1/8" = 1'-0"	PLOT SCALE 1:1
FILE NAME 12035A5.3	

BUILDING C EXTERIOR ELEVATIONS

KENNETH A. SEBREE REGISTERED # AR00032498 STATE OF INDIANA ARCHITECT

CERTIFIED BY

SHEET NO. A5.3

SHEET OF

1 BUILDING D REAR ELEVATION
SCALE: 1/8"=1'-0"

EXTERIOR MATERIALS LEGEND

ROOF SHINGLES

HARDIE PLANK HARDIESHINGLE

BRICK

STONE

HARDIE PLANK LAP SIDING

METAL ROOF

2 BUILDING D SIDE ELEVATION
SCALE: 1/8"=1'-0"

EXTERIOR FINISHES/COLORS

COLOR SCHEME "ORANGE"
HARDIE PLANK HARDIESHINGLE, COLOR: KHAKI BROWN
HARDIE PLANK LAP SIDING, COLOR: COBBLE STONE
ROOF SHINGLES: OWENS CORNING OAKRIDGE, COLOR: TEAK
METAL ROOF: BERRIDGE, COLOR: DARK BRONZE
STONE: INDIANA SANDSTONE SPLIT, FIELDSTONE
BRICK: BRICKCRAFT, SIGNATURE BLEND
ENTRY DOORS: MILLIKEN WOODWORK, COLOR: RIVERWAY
GARAGE DOORS: OVERHEAD DOOR, COLOR: SANDSTONE
OPAQUE STAIN COLOR FOR EXPOSED BEAMS, TRIMS: TO MATCH SHERWIN WILLIAMS SW 7030 ANEW GRAY OR SW 7509 TIKI HUT

COLOR SCHEME "PURPLE"
HARDIE PLANK HARDIESHINGLE, COLOR: WOODSTOCK BROWN
HARDIE PLANK LAP SIDING, COLOR: SANDSTONE BEIGE
ROOF SHINGLES: OWENS CORNING OAKRIDGE, COLOR: TEAK
METAL ROOF: BERRIDGE, COLOR: MEDIUM BRONZE
STONE: DRYSTACK FIELDSTONE
BRICK: BRICKCRAFT, COUNTRY ROAD
ENTRY DOORS: MILLIKEN WOODWORK, COLOR: BRONZE
GARAGE DOORS: OVERHEAD DOOR, COLOR: SANDSTONE
OPAQUE STAIN COLOR FOR EXPOSED BEAMS, TRIMS: TO MATCH SHERWIN WILLIAMS SW6157 FAVORITE TAN

COLOR SCHEME "YELLOW"
HARDIE PLANK HARDIESHINGLE, COLOR: MONTEREY TAUPE
HARDIE PLANK LAP SIDING, COLOR: AUTUMN TAN
ROOF SHINGLES: OWENS CORNING OAKRIDGE, COLOR: TEAK
METAL ROOF: BERRIDGE, COLOR: SIERRA TAN
STONE: WEATHERED FIELDSTONE, STONE LAID
BRICK: BRICKCRAFT, MONTICELLO
ENTRY DOORS AND GARAGE DOORS: TO MATCH SHERWIN WILLIAMS SW6207 RETREAT
ALTERNATE STANDARD GARAGE DOOR COLOR: OVERHEAD DOOR, COLOR: SANDSTONE
OPAQUE STAIN COLOR FOR EXPOSED BEAMS, TRIMS: TO MATCH SHERWIN WILLIAMS SW6151 QUIVER TAN

ALL PELLA WINDOWS: ENCOMPASS, COLOR: ALMOND

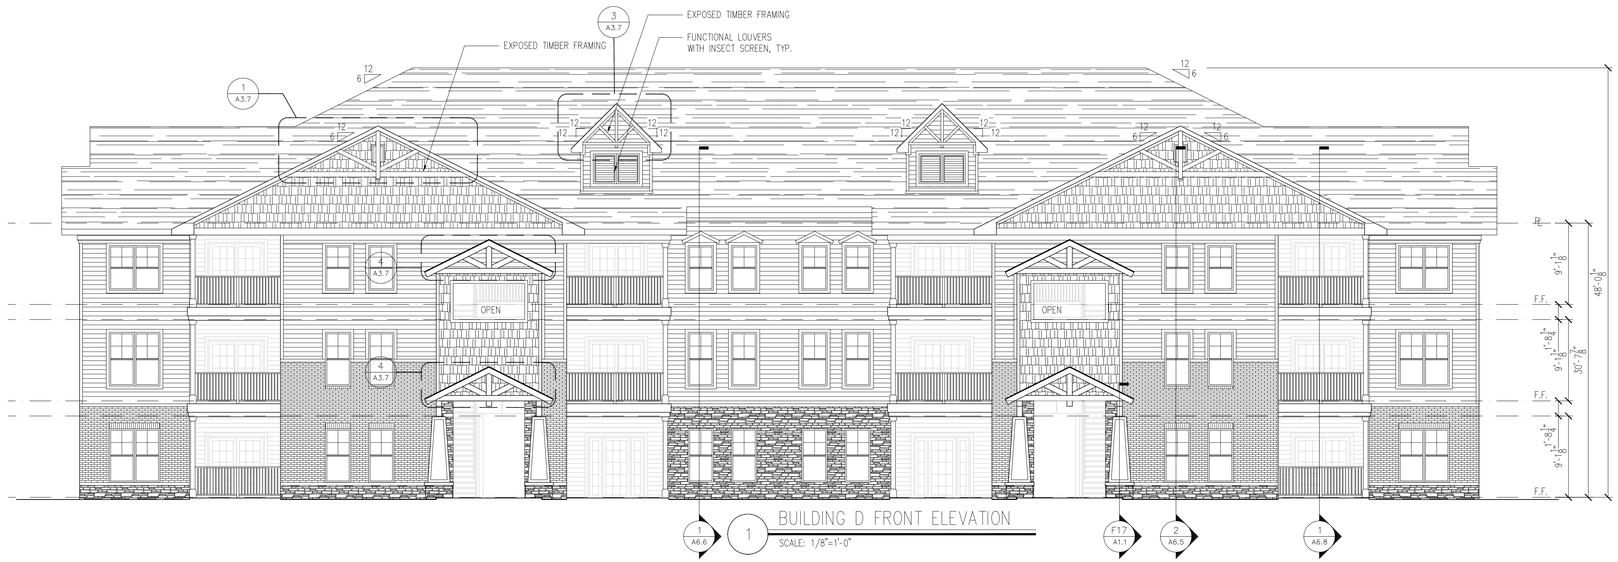

1 BUILDING D FRONT ELEVATION
SCALE: 1/8"=1'-0"

SEBREE Architects, Inc.
97 Dover Street, Suite 400, Avon, Indiana 46123-7356
Phone (317) 272-7800 E-Mail: sebree@sebreearchitects.com
FAX (317) 272-7808 Web Site: http://www.sebreearchitects.com

BRIDGEWATER APARTMENTS
JUSTUS at BRIDGEWATER LLC
151ST STREET + GRAY ROAD
WESTFIELD, INDIANA

NO.	DATE	BY	DESCRIPTION

DATE 03/29/13	DRAWN BY ABC
PROJECT NO. 12035	CHECKED BY KAS
DRAWING SCALE 1/8" = 1'-0"	PLOT SCALE 1:1
FILE NAME 12035A5.4	

BUILDING D EXTERIOR ELEVATIONS

KENNETH A. SEBREE REGISTERED # AR00032498 STATE OF INDIANA ARCHITECT

CERTIFIED BY

SHEET NO. A5.4
SHEET OF

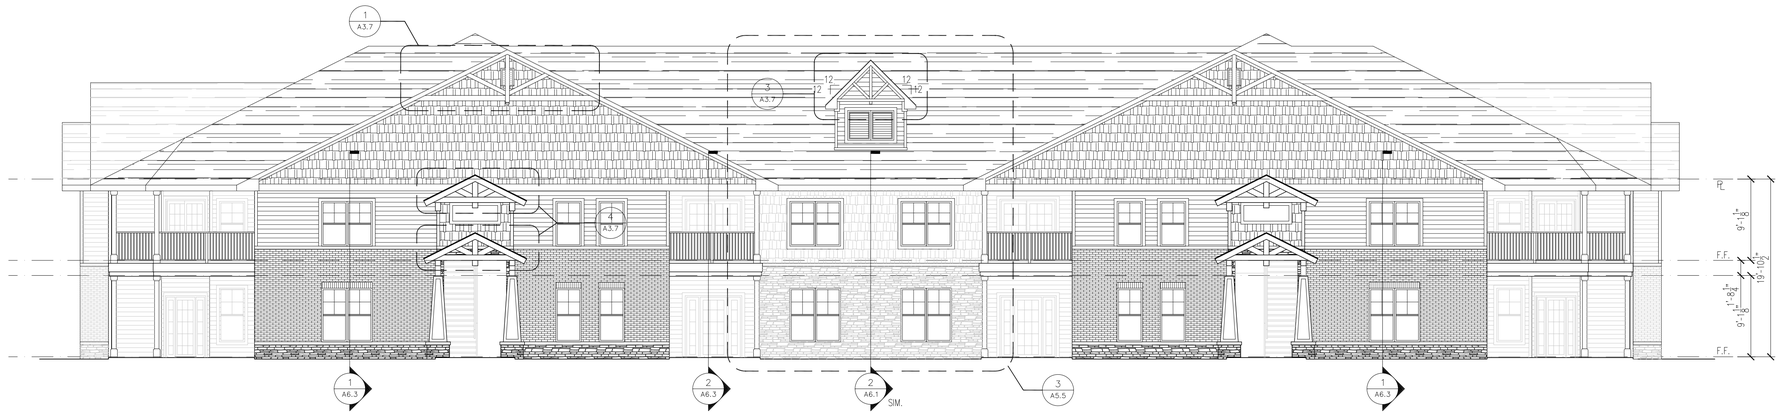

4 BUILDING E REAR ELEVATION
SCALE: 1/8"=1'-0"

EXTERIOR MATERIALS LEGEND

ROOF SHINGLES

HARDIE PLANK HARDIESHINGLE

BRICK

STONE

HARDIE PLANK LAP SIDING

METAL ROOF

3 PARTIAL BUILDING E REAR ELEVATION
SCALE: 1/8"=1'-0" AT BUILDING #3, #4

2 BUILDING E SIDE ELEVATION
SCALE: 1/8"=1'-0"

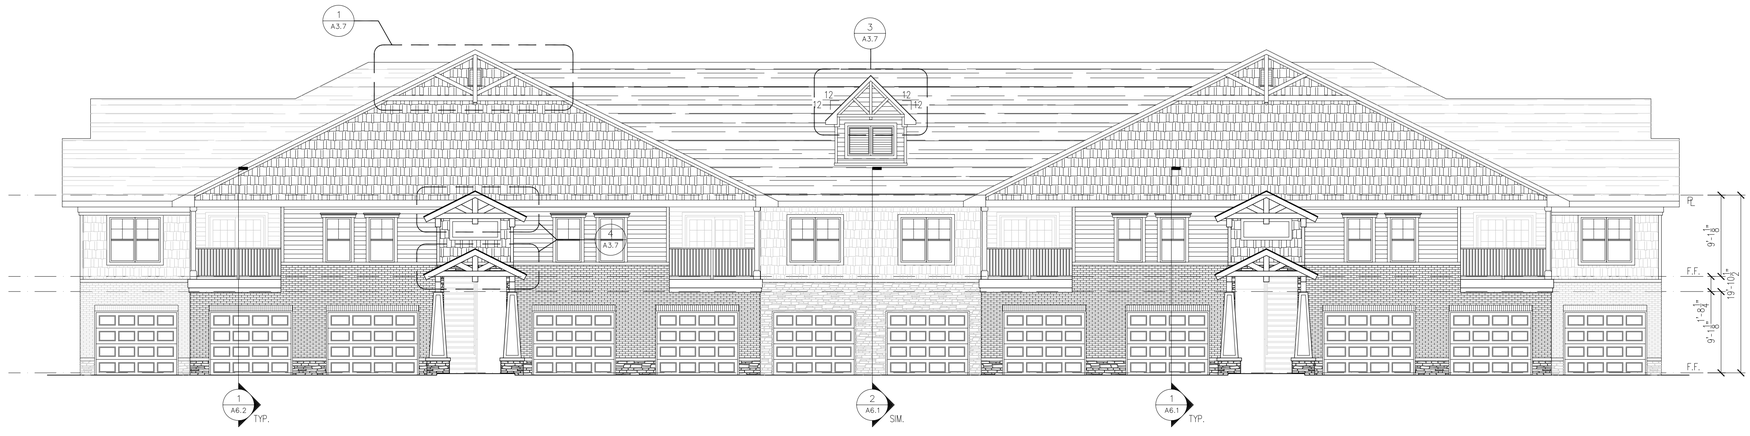

1 BUILDING E FRONT ELEVATION
SCALE: 1/8"=1'-0"

EXTERIOR FINISHES/COLORS

COLOR SCHEME "ORANGE"
HARDIE PLANK HARDIESHINGLE, COLOR: KHAKI BROWN
HARDIE PLANK LAP SIDING, COLOR: COBBLE STONE
ROOF SHINGLES: OWENS CORNING OAKRIDGE, COLOR: TEAK
METAL ROOF: BERRIDGE, COLOR: DARK BRONZE
STONE: INDIANA SANDSTONE SPLIT, FIELDSTONE
BRICK: BRICKCRAFT, SIGNATURE BLEND
ENTRY DOORS: MILLIKEN WOODWORK, COLOR: RIVERWAY
GARAGE DOORS: OVERHEAD DOOR, COLOR: SANDSTONE
OPAQUE STAIN COLOR FOR EXPOSED BEAMS, TRIMS: TO MATCH SHERWIN WILLIAMS SW 7030 ANEW GRAY OR SW 7509 TIKI HUT

COLOR SCHEME "PURPLE"
HARDIE PLANK HARDIESHINGLE, COLOR: WOODSTOCK BROWN
HARDIE PLANK LAP SIDING, COLOR: SANDSTONE BEIGE
ROOF SHINGLES: OWENS CORNING OAKRIDGE, COLOR: TEAK
METAL ROOF: BERRIDGE, COLOR: MEDIUM BRONZE
STONE: DRYSTACK FIELDSTONE
BRICK: BRICKCRAFT, COUNTRY ROAD
ENTRY DOORS: MILLIKEN WOODWORK, COLOR: BRONZE
GARAGE DOORS: OVERHEAD DOOR, COLOR: SANDSTONE
OPAQUE STAIN COLOR FOR EXPOSED BEAMS, TRIMS: TO MATCH SHERWIN WILLIAMS SW6157 FAVORITE TAN

COLOR SCHEME "YELLOW"
HARDIE PLANK HARDIESHINGLE, COLOR: MONTEREY TAUPE
HARDIE PLANK LAP SIDING, COLOR: AUTUMN TAN
ROOF SHINGLES: OWENS CORNING OAKRIDGE, COLOR: TEAK
METAL ROOF: BERRIDGE, COLOR: SIERRA TAN
STONE: WEATHERED FIELDSTONE, STONE LAID
BRICK: BRICKCRAFT, MONTICELLO
ENTRY DOORS AND GARAGE DOORS: TO MATCH SHERWIN WILLIAMS SW6207 RETREAT
ALTERNATE STANDARD GARAGE DOOR COLOR: OVERHEAD DOOR, COLOR: SANDSTONE
OPAQUE STAIN COLOR FOR EXPOSED BEAMS, TRIMS: TO MATCH SHERWIN WILLIAMS SW6151 QUIVER TAN

ALL PELLA WINDOWS: ENCOMPASS, COLOR: ALMOND

SEBREE Architects, Inc.
97 Dover Street, Suite 400, Avon, Indiana 46123-7356
Phone (317) 272-7800 E-Mail: sebree@sebreearchitects.com
FAX (317) 272-7808 Web Site: http://www.sebreearchitects.com

BRIDGEWATER APARTMENTS
JUSTUS at BRIDGEWATER LLC
151ST STREET + GRAY ROAD
WESTFIELD, INDIANA

NO.	DATE	BY	DESCRIPTION

DATE 03/29/13	DRAWN BY RMM
PROJECT NO. 12035	CHECKED BY KAS
DRAWING SCALE 1/8" = 1'-0"	PLOT SCALE 1:1
FILE NAME 12035A5.5	

BUILDING E EXTERIOR ELEVATIONS

KENNETH A. SEBREE REGISTERED # AR00032498 STATE OF INDIANA ARCHITECT

CERTIFIED BY

SHEET NO. A5.5
SHEET OF