1 **WEST ELEVATION**
1/8"=1'-0"

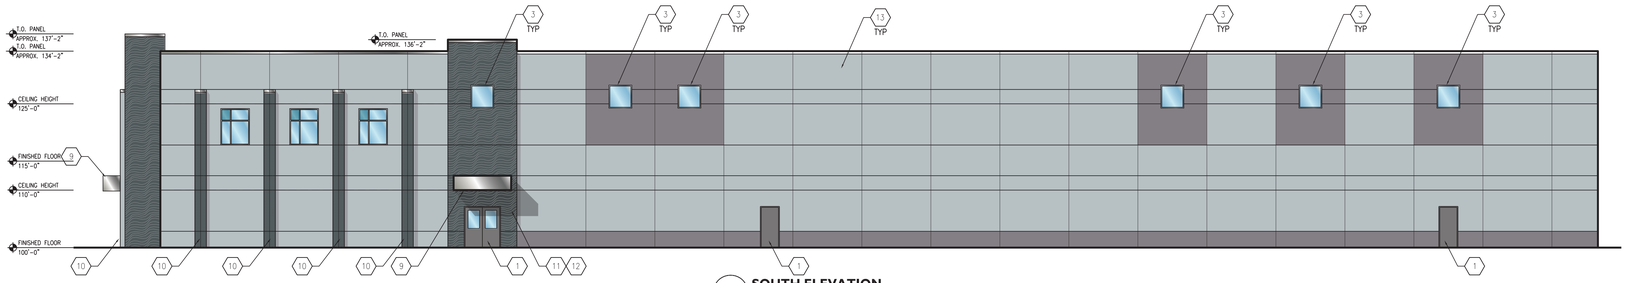

2 **SOUTH ELEVATION**
1/8"=1'-0"

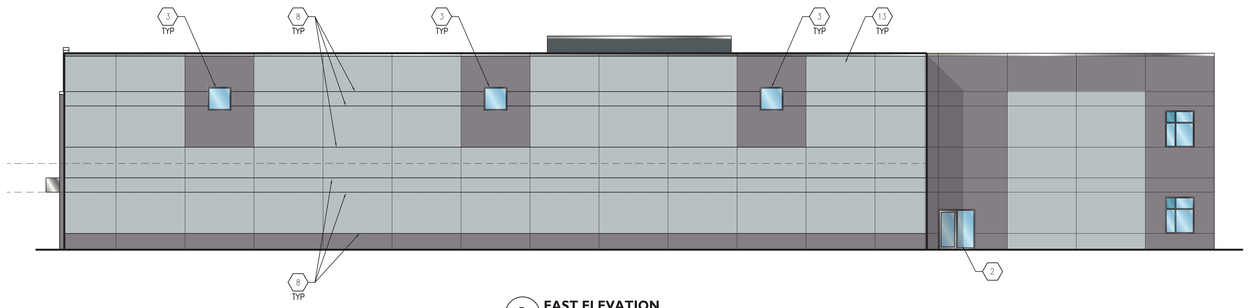

3 **EAST ELEVATION**
1/8"=1'-0"

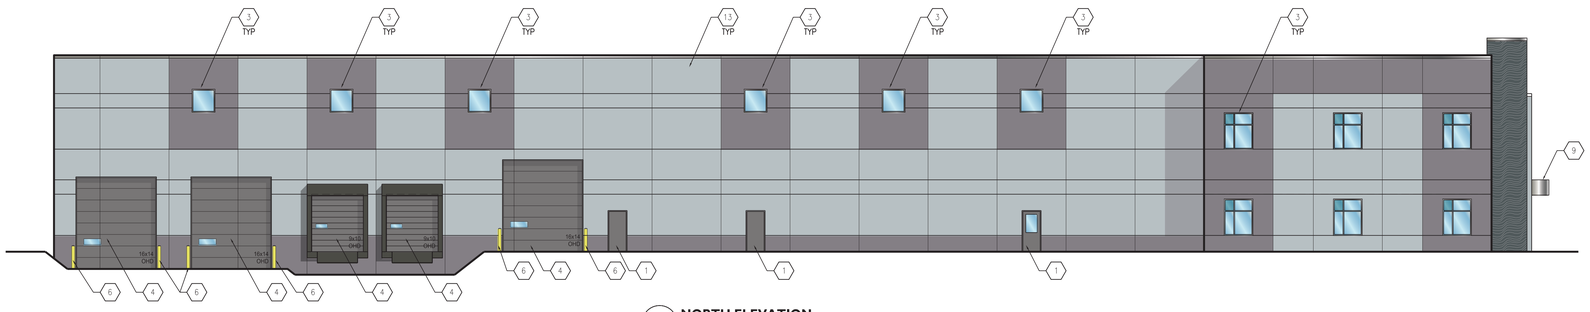

4 **NORTH ELEVATION**
1/8"=1'-0"

KEYED NOTES

1. PROVIDE INSULATED STEEL DOOR AND FRAME. REFER TO SHEET XX FOR DOOR AND FRAME INFORMATION.
2. PROVIDE ANODIZED ALUMINUM STOREFRONT FRAMING DOOR AND FRAME. REFER TO SHEET XX FOR DOOR AND FRAME INFORMATION. FINISH COLOR BY ARCHITECT.
3. PROVIDE ANODIZED ALUMINUM STOREFRONT FIXED GLAZED WINDOW. REFER TO SHEET XX. FINISH COLOR BY ARCHITECT.
4. PROVIDE INSULATED OVERHEAD SECTIONAL DOOR WITH FULL WEATHERSTRIPPED FRAME. REFER TO SHEET XX FOR DOOR AND FRAME INFORMATION.
5. 6" DIAMETER, GALVANIZED, PAINTED (OR SHEATHED) STEEL BOLLARDS FILLED WITH CONCRETE. TOP OF STEEL TO BE MIN OF 4'-0" A.F.F. SET IN CONCRETE.
6. TYPICAL AT EACH DOCK – PROVIDE TRUCK BUMPERS, FULL DOCK WEATHER SEALS, EXTERIOR LIGHTS. SEE DOOR SCHEDULE FOR ADDITIONAL INFORMATION.
7. EXTERIOR LIGHT FIXTURE. SHOWN HERE FOR REFERENCE ONLY. FINAL LAYOUT AND NUMBER OF FIXTURES REQUIRED WILL BE DETERMINED LATER. PROVIDE MINIMUM NUMBER OF FIXTURES AS SHOWN. IF SHOWN OVER DOOR-CENTER ON DOOR. IF SHOWN BETWEEN DOORS-CENTER BETWEEN DOORS. COORDINATE MOUNTING HEIGHTS WITH ARCHITECT.
8. TYPICAL PRECAST REVEAL LOCATION.
9. PREFINISHED METAL CLAD AWNING WITH INTERNAL DRAIN. CITADEL OR EQUAL.
10. TYPICAL PRECAST PILASTER WITH COPING CAP.
11. TEXTURED PRECAST PANEL.
12. 12" THICK PANEL THIS LOCATION.
13. TYPICAL SMOOTH FINISH PRECAST CONCRETE PANEL SYSTEM.

KEYPLAN N

THIS DRAWING AND THE IDEAS, DESIGNS AND CONCEPTS CONTAINED HEREIN ARE THE EXCLUSIVE REAL PROPERTY OF CURRAN ARCHITECTURE, AND ARE NOT TO BE USED OR REPRODUCED, WHOLE OR IN PART, WITHOUT THE WRITTEN CONSENT OF CURRAN ARCHITECTURE.
© COPYRIGHT 2012, CURRAN ARCHITECTURE

DRAWN BY MAL
CHECKED BY SMC
CLIENT SIGN OFF
ISSUE DATE 05-03-2013

CURRAN ARCHITECTURE
6925 EAST 96TH ST., SUITE 105
INDIANAPOLIS, IN 46250
317 . 288 . 0681 VOICE
317 . 288 . 0753 FAX
WWW.CURRAN-ARCHITECTURE.COM

REVISIONS

CERTIFICATION
PRELIMINARY
NOT FOR CONSTRUCTION
MAY 06, 2013

NEW BUILDING FOR WEAS ENGINEERING
LOT 4 CUSTOM COMMERCE PARK
WESTFIELD, INDIANA

130061

A3.1