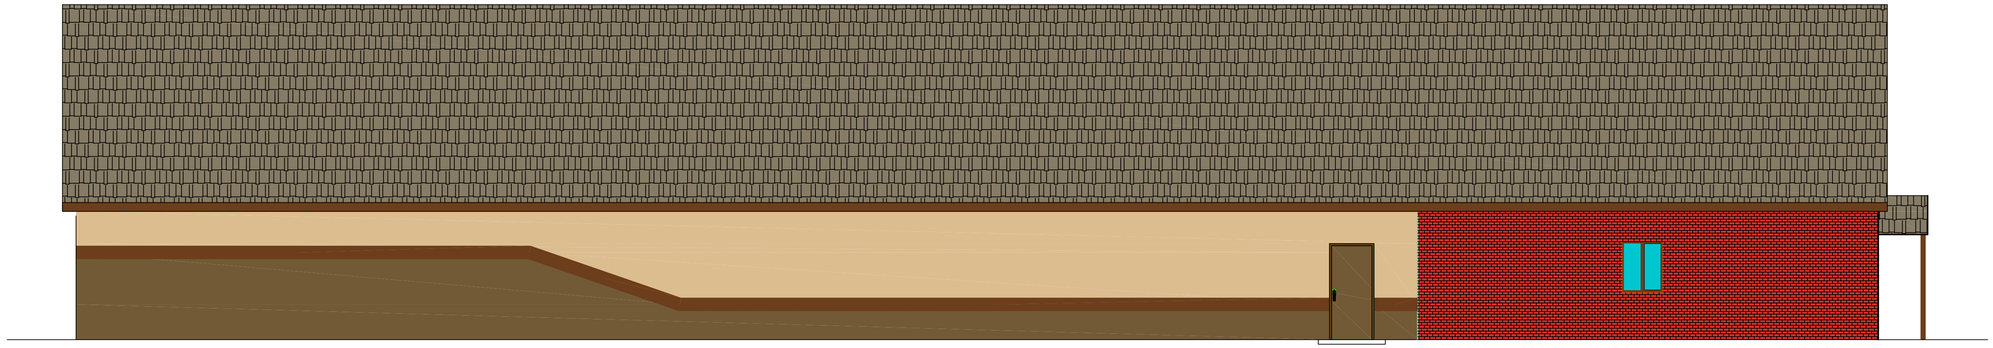

NORTH ELEVATION

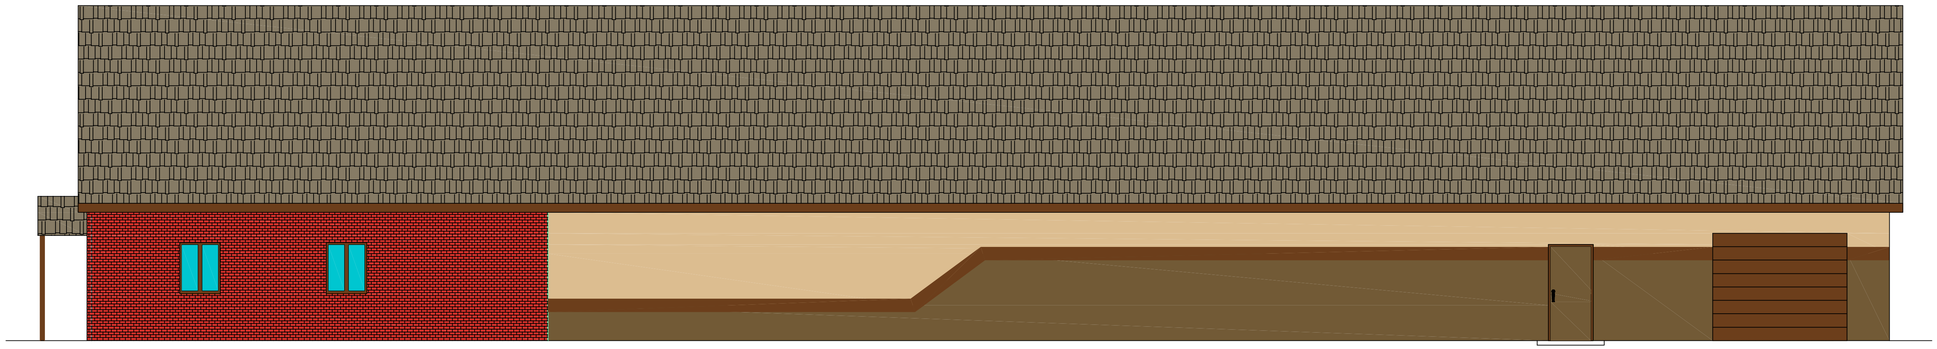

SOUTH ELEVATION

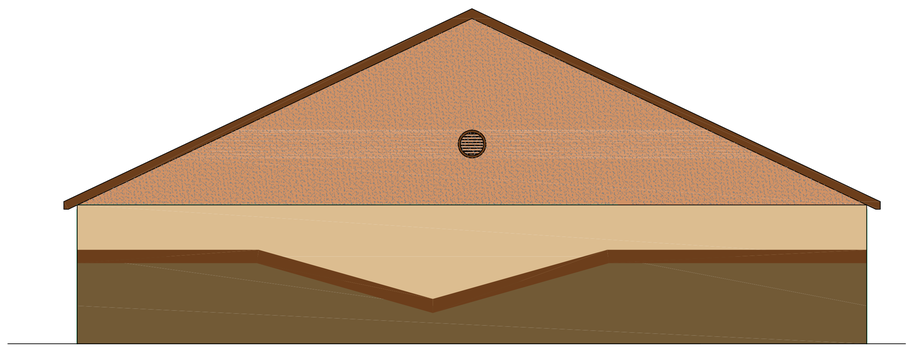

EAST ELEVATION

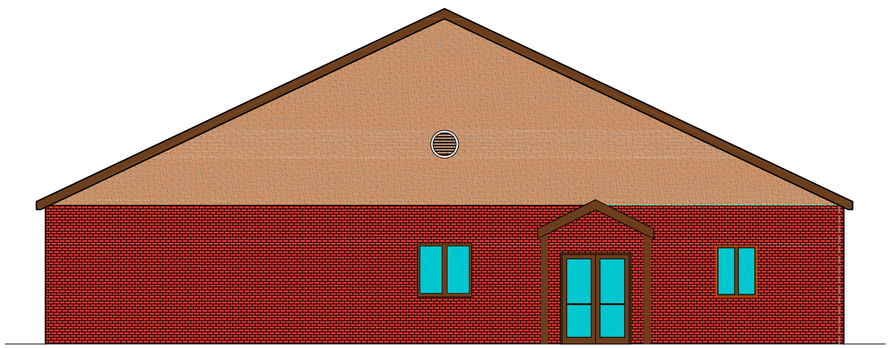

WEST ELEVATION

No.	Date	Revision

BADGER
ENGINEERING
101 W. Main Street
Lebanon, IN 46052
(765) 485-0000

COLOR RENDERING

Tim's Shooting Academy of Westfield

CITY OF WESTFIELD | WASHINGTON TOWNSHIP | HAMILTON COUNTY | Indiana

Design By	Drawn By	Checked By	Approved By
CCB	CCB	SAS	TB

Date	5/24/13
Job No.	13-006
Scale	5/24/13
Sheet No.	1 OF 1

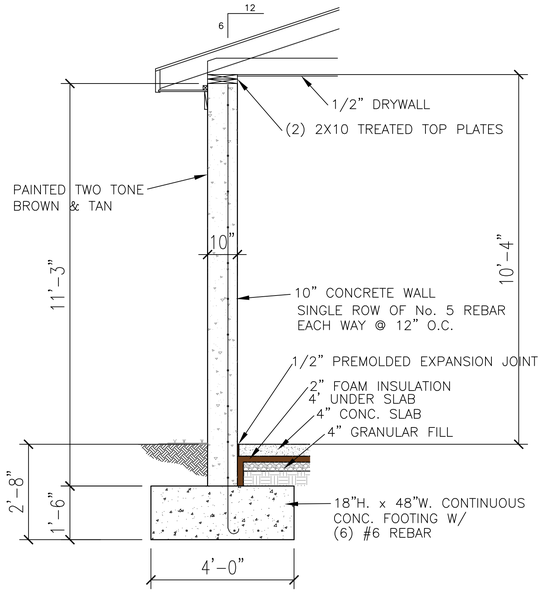

10" CONCRETE WALL SECTION

SCALE: 1/2" = 1'-0"

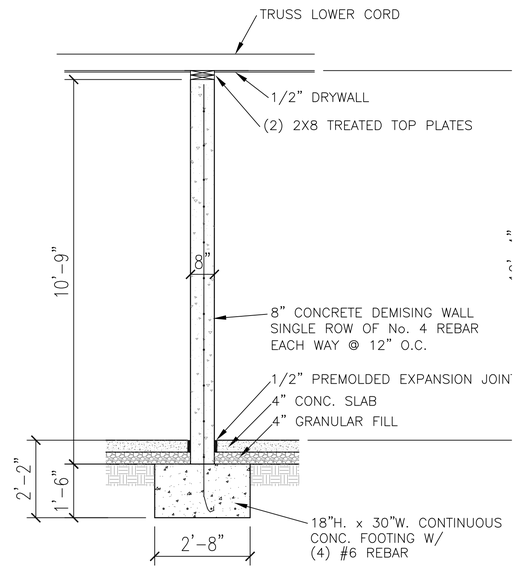

8" CONCRETE WALL SECTION

SCALE: 1/2" = 1'-0"

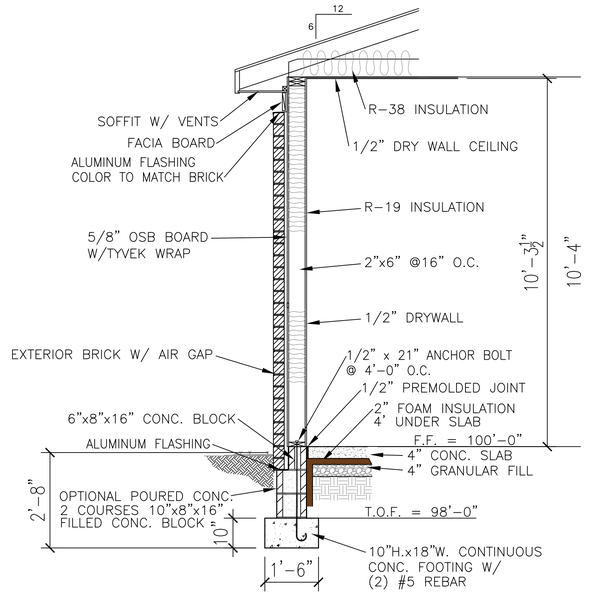

10'-4" WALL SECTION – PARTIAL BRICK

SCALE: 1/2" = 1'-0"

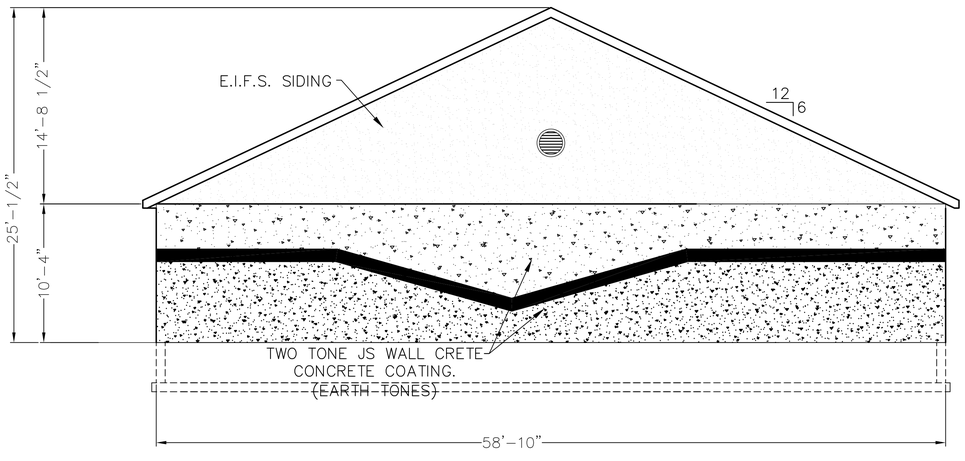

EAST ELEVATION

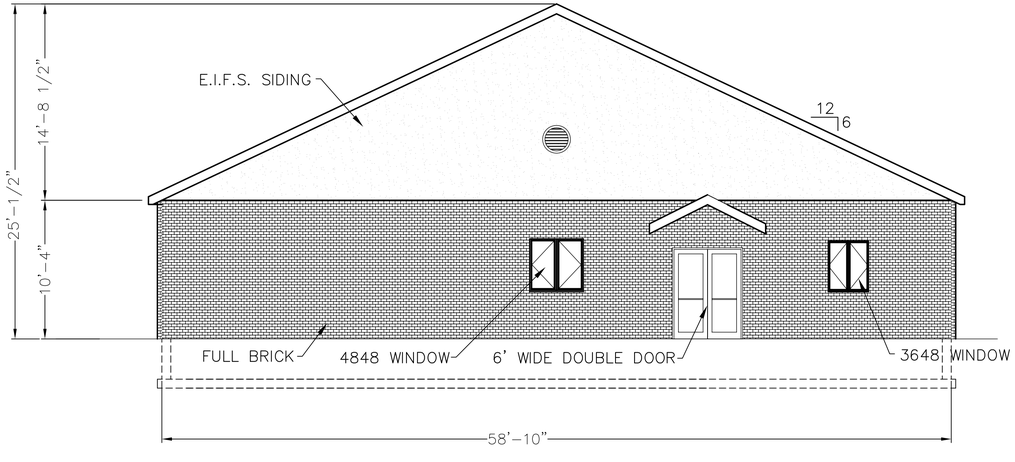

WEST ELEVATION

No.	Date	Revision

BADGER
ENGINEERING
101 W. Main Street
Lebanon, IN 46052
(765) 485-0000

ELEVATIONS AND TYPICAL SECTIONS

Tim's Shooting Academy of Westfield

City of Westfield | Washington Township | Hamilton COUNTY | Indiana

Design By	Drawn By	Checked By	Approved By
MEH	MEH	CCB	CCB

Date	03/29/2013
Job No.	13-006
Scale	3/16" = 1'-0"
Sheet No.	2

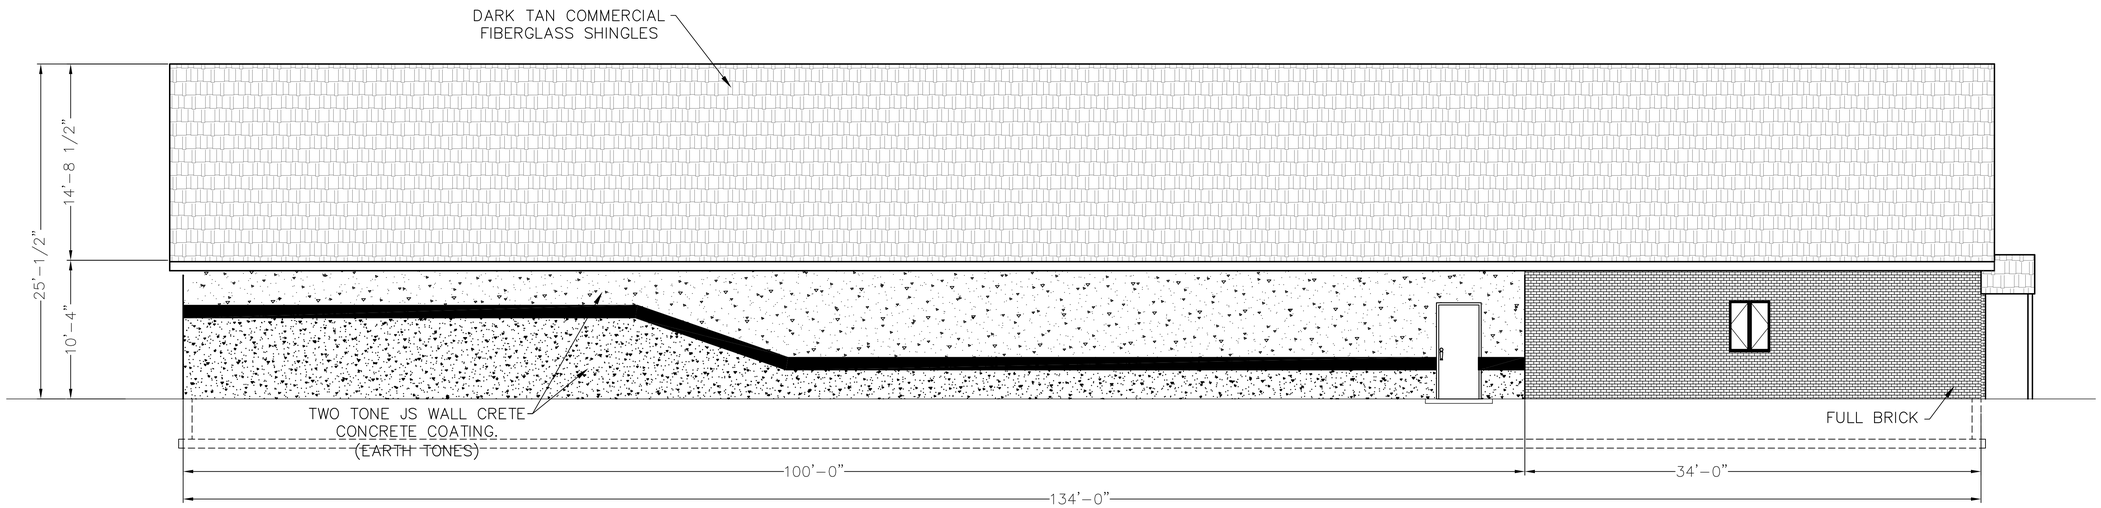

NORTH ELEVATION

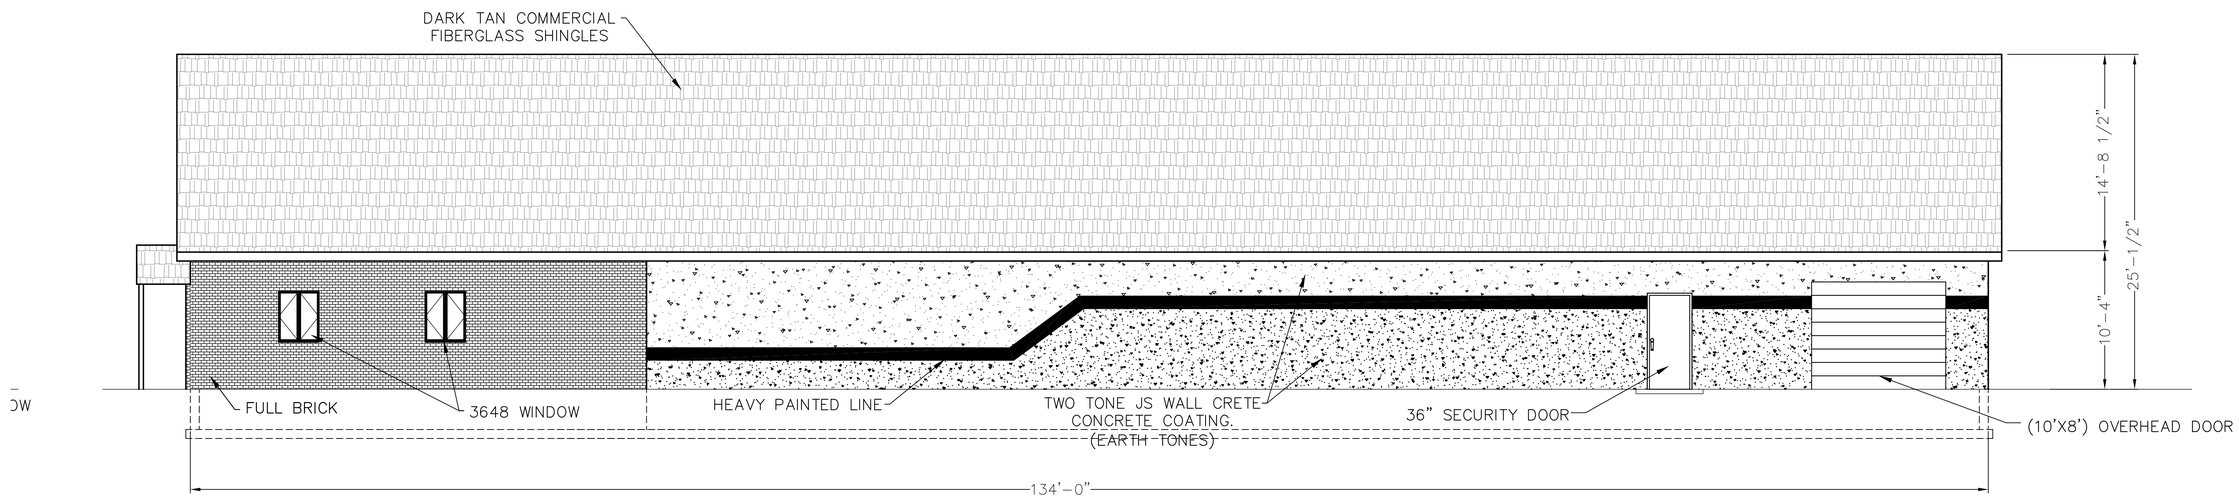

SOUTH ELEVATION

No.	Date	Revision

BADGER
ENGINEERING
101 W. Main Street
Lebanon, IN 46052
(765) 485-0000

NORTH & SOUTH ELEVATIONS

Tim's Shooting Academy of Westfield

City of Westfield | Washington Township | Hamilton County | Indiana

Design By	Drawn By	Checked By	Approved By
MEH	MEH	CCB	CCB

Date	03/29/2013
Job No.	13-006
Scale	3/16" = 1'-0"
Sheet No.	3