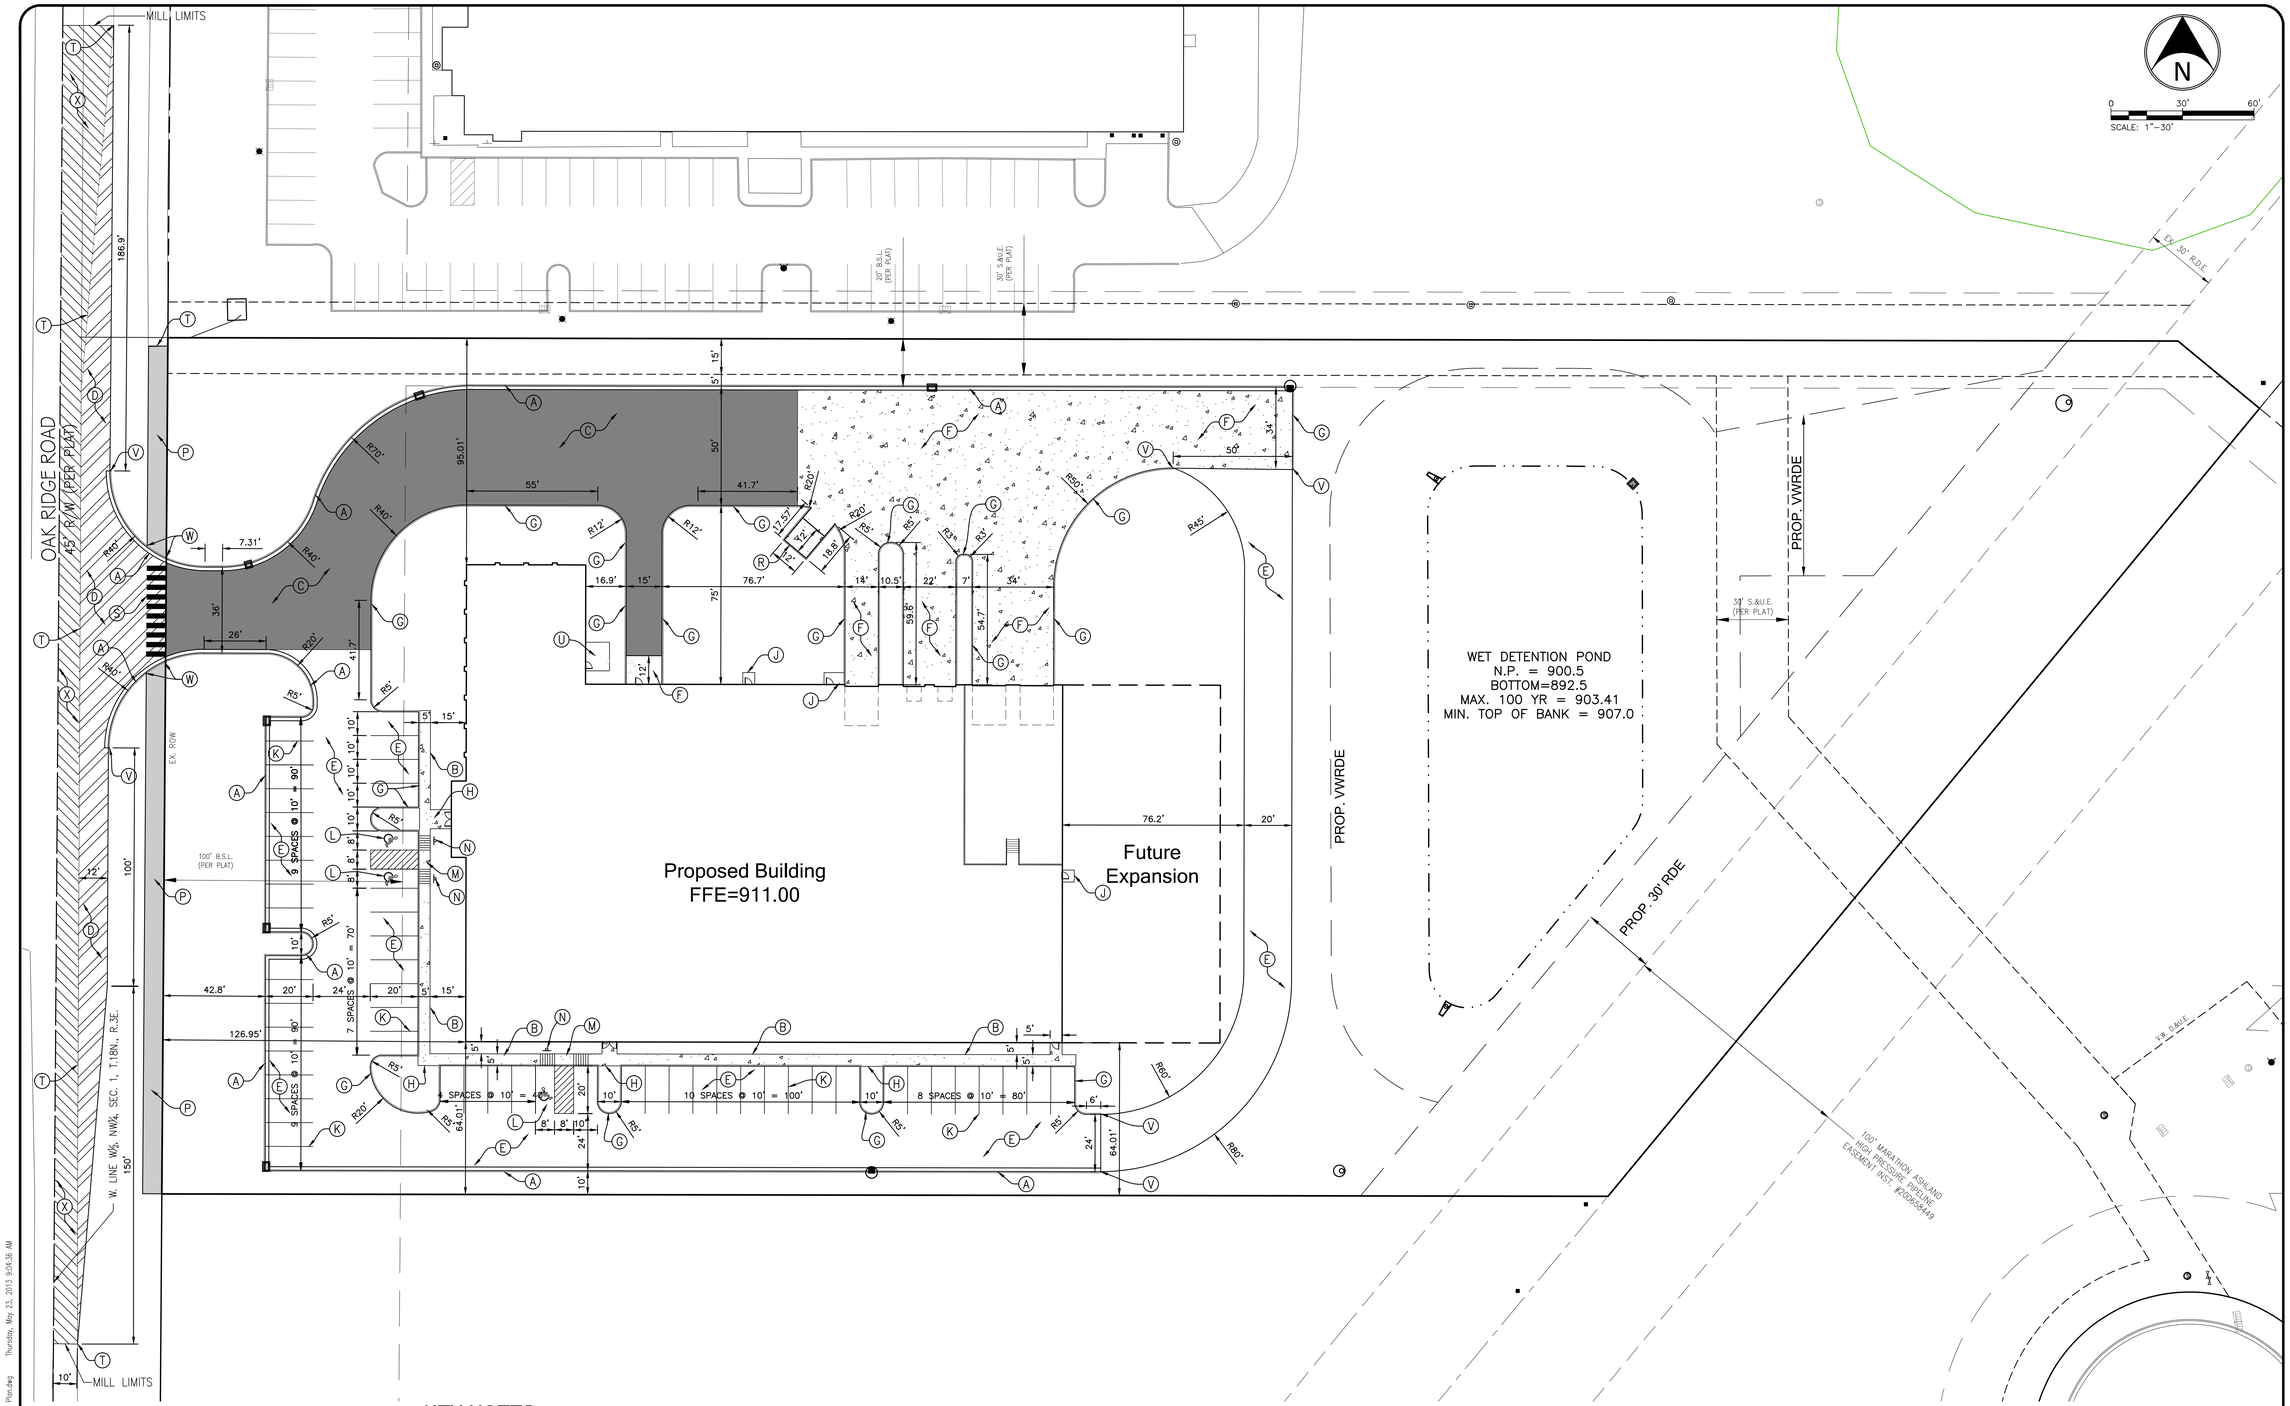

KEY NOTES:

- (A) 6" CONCRETE CURB & GUTTER
- (B) CONCRETE CURB & WALK
- (C) HEAVY DUTY ASPHALT PAVEMENT
- (D) RIGHT OF WAY PAVEMENT (SEE DETAIL P-3)
- (E) LIGHT DUTY ASPHALT PAVEMENT
- (F) HEAVY DUTY CONCRETE PAVEMENT
- (G) 6" STRAIGHT CONCRETE CURB
- (H) CONCRETE WALK
- (J) CONCRETE STOOP
- (K) 4" WHITE PAVEMENT STRIPING TYP.
- (L) HANDICAP PARKING SPACES, SEE DETAIL
- (M) CONCRETE TURN DOWN RAMP (ADA RAMP)
- (N) HANDICAP PARKING SIGN
- (P) 8' WIDE ASPHALT PATH (SEE DETAIL P-15)
- (R) CONCRETE DUMPSTER PAD
- (S) *CROSSWALK, PAINT, WHITE, 24" WIDE TRANSVERSE LINE, 24" SPACING*
- (T) MATCH EXISTING CURB/PAVEMENT
- (U) 10'x12' CONCRETE PAD
- (V) TAPER CURB
- (W) *TAPER CURB FOR ASPHALT PATH CURB TO BE DEPRESSED FOR PATH CONNECTION INTO DRIVE*
- (X) *MILL & OVERLAY WITH 1" HMS SURFACE #11 OR #12*

SITE SUMMARY MATRIX

SITE AREA IN SQUARE FEET	269,636
BUILDING	40,200
ASPHALT AND CONRETE	56,327
DETENTION POND	38,640
FIRE TRUCK ACCESS DRIVE	9,100
FUTURE BUILDING ADDITION	10,000
TOTAL AREA OF IMPROVEMENTS	154,267
PERCENT OF SITE COVERED BY IMPROVEMENTS	57%

"IT'S THE LAW"

811

Know what's **below.**
Call before you dig.
2 WORKING DAYS BEFORE YOU DIG.

BLN
Beam, Longest and Neff, LLC
Consulting Engineers, Land Surveyors, & Landscape Architects
8126 Castleton Road, Indianapolis, IN 46250
Phone: 317-849-5832
www.B-L-N.com
Fax: 317-841-4281

DATE	BY	REVISIONS AND ISSUES
5/25/13	NMS	REVISED PER TAC COMMENTS DATED 5/09/13

NICKOLAS M. SCANLON REGISTERED PROFESSIONAL ENGINEER STATE OF INDIANA
PRELIMINARY FOR REVIEW ONLY
05-23-13

CONSTRUCTION PLANS FOR:
WEAS ENGINEERING
CUSTOM COMMERCE PARK, OAKRIDGE ROAD, WESTFIELD, IN 46074 SEC. 1, TWP. 18N, RANGE 3E
HADAH II, LLC
4848 DEER RIDGE DR. NORTH, CARMEL, IN 46077
SITE PLAN

PLAN DATE: 5/02/2013		
DESIGN: NMS	CHECK: MO	DRAWN: MAW
PROJECT NO. 130020		
SHEET NO. C201		

e:\2013\130020 - custom commerce park\Dwgs\C01\130020 - Site Plan.dwg Thursday, May 23, 2013 9:24:36 AM