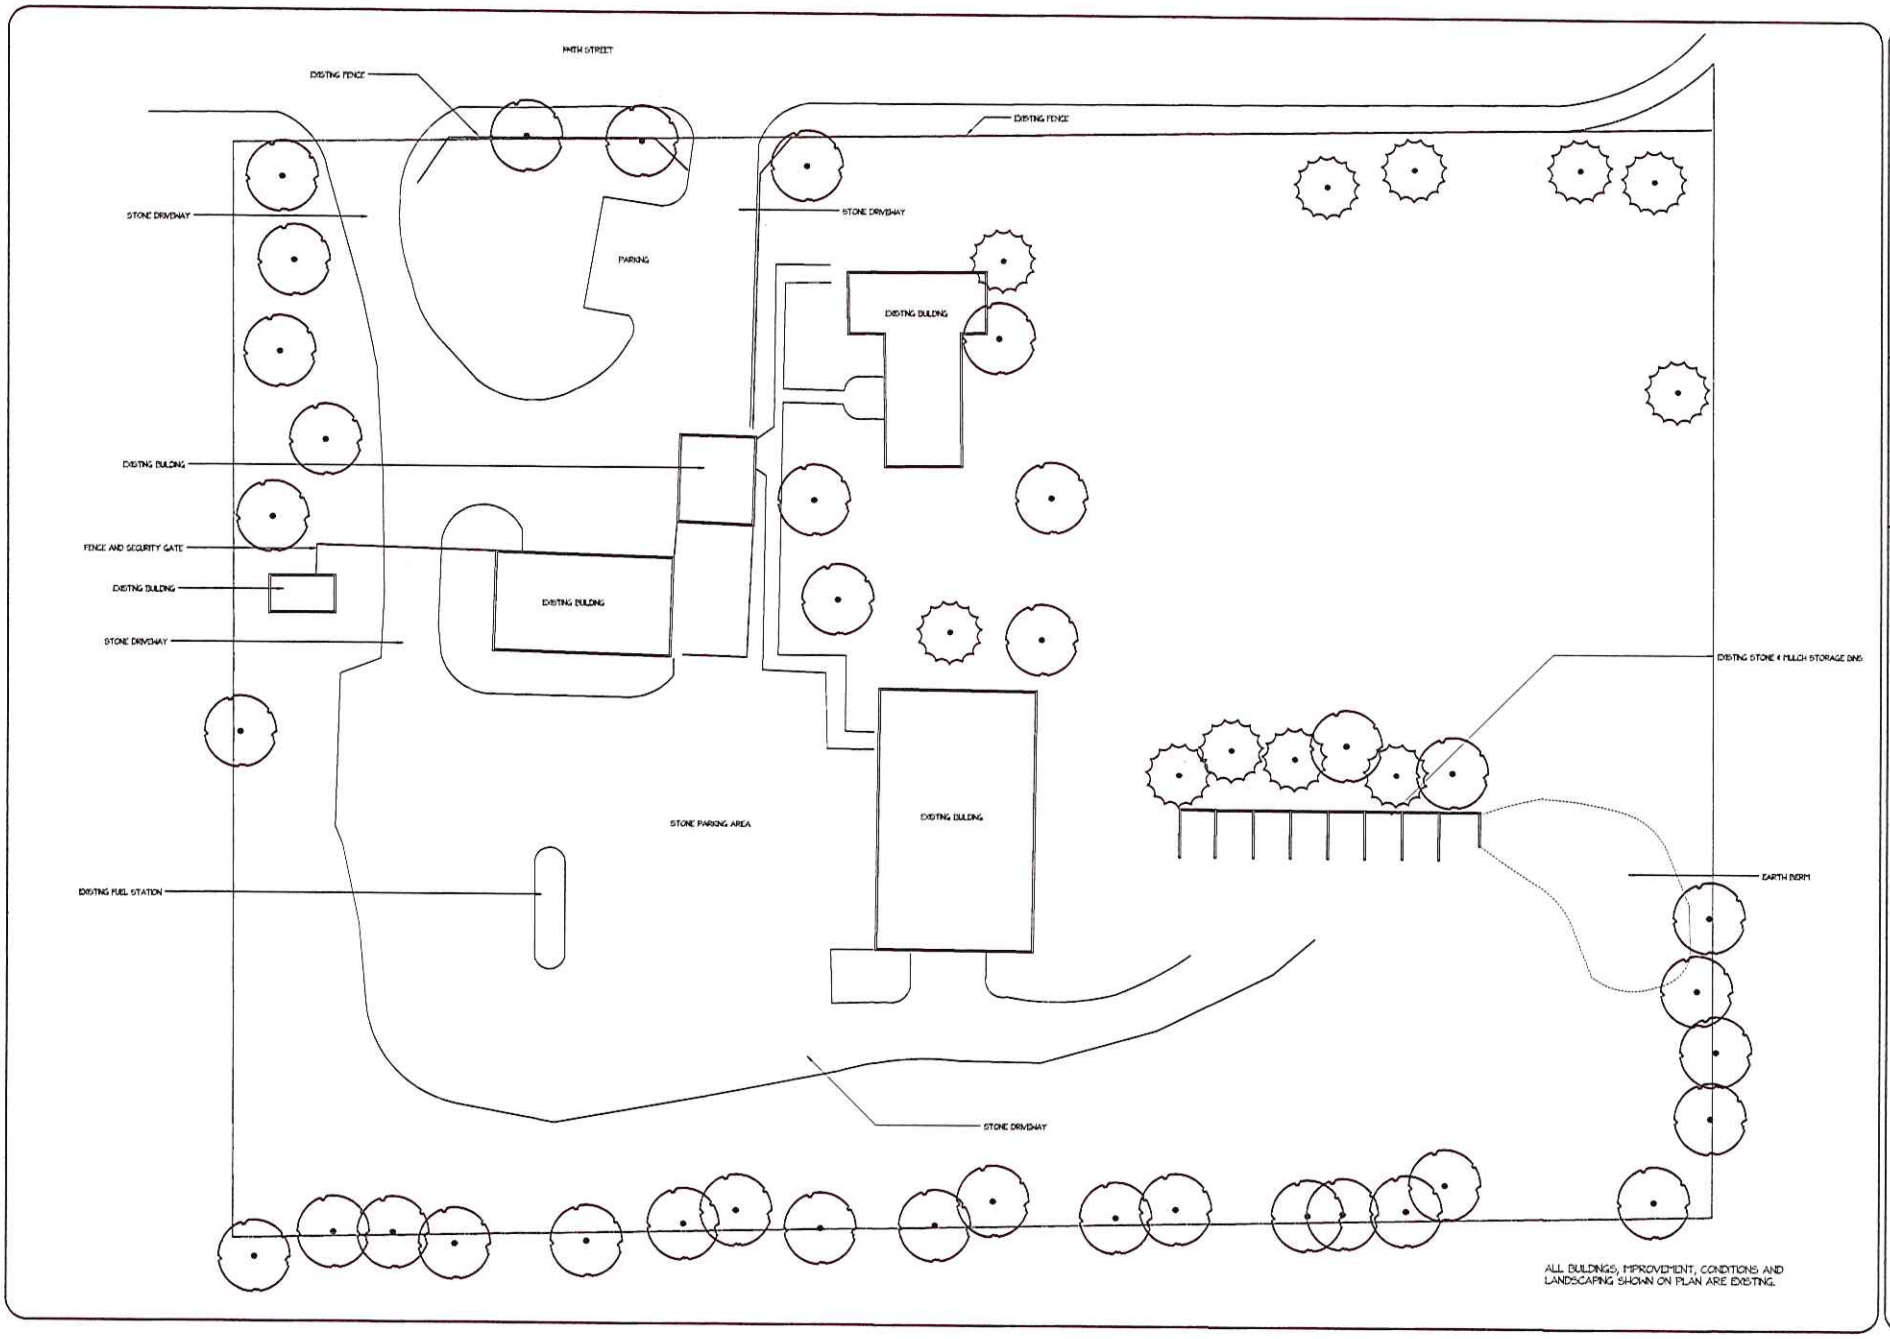

WESLEY'S
LANDSCAPE & LAWNCARE
120 SR. 32 EAST, WESTFIELD, IN. 46074 317-867-1296

N
NORTH

EXISTING CONDITION PLAN

817 EAST 199TH STREET
WESTFIELD, INDIANA

SCALE 1" = 10'-0"
DATE 9/7/2003
DRAWING # EC-100