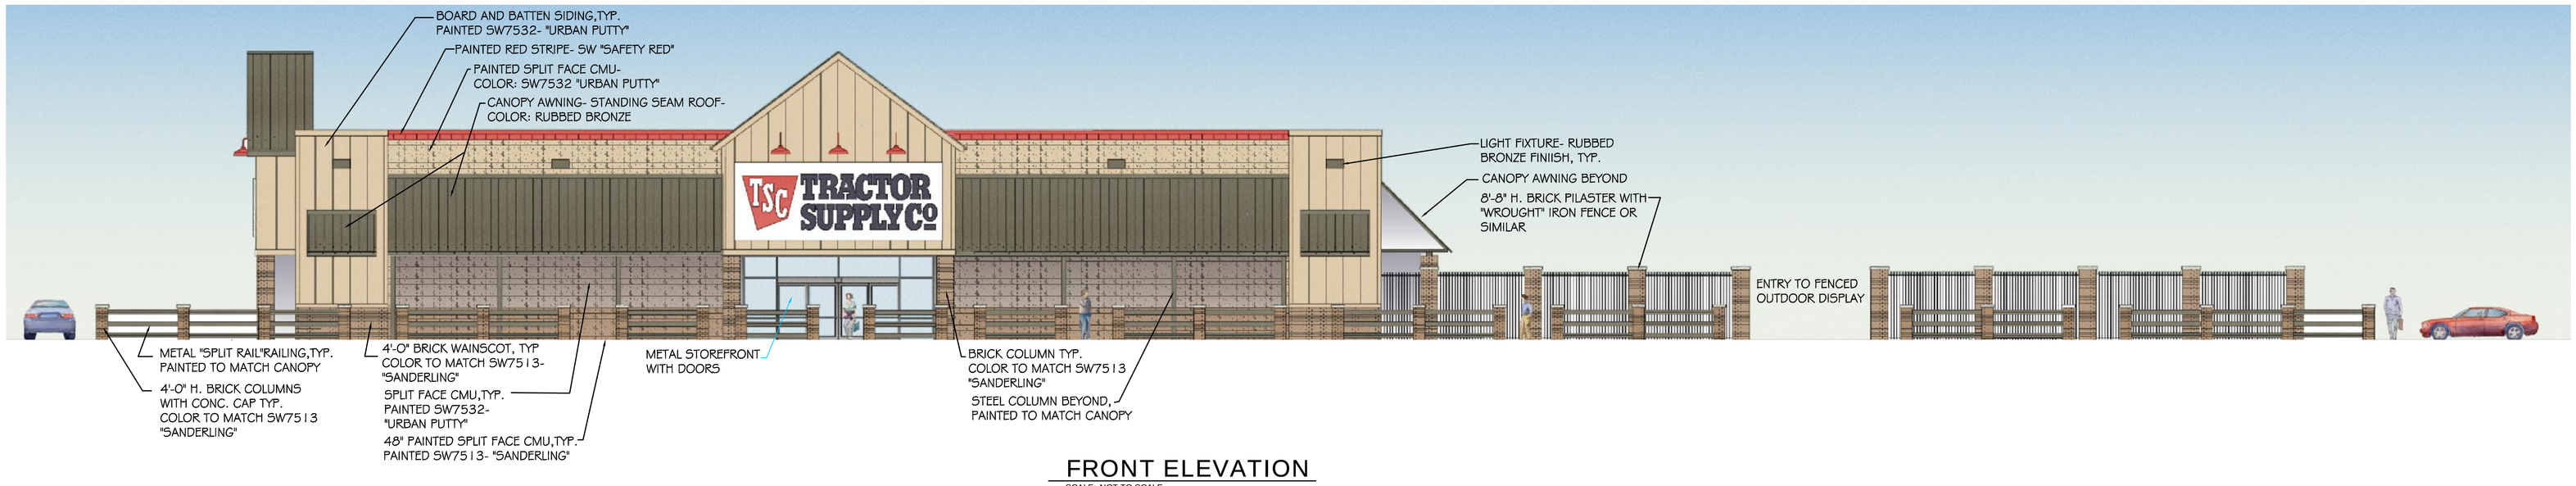

FRONT ELEVATION

SCALE: NOT TO SCALE

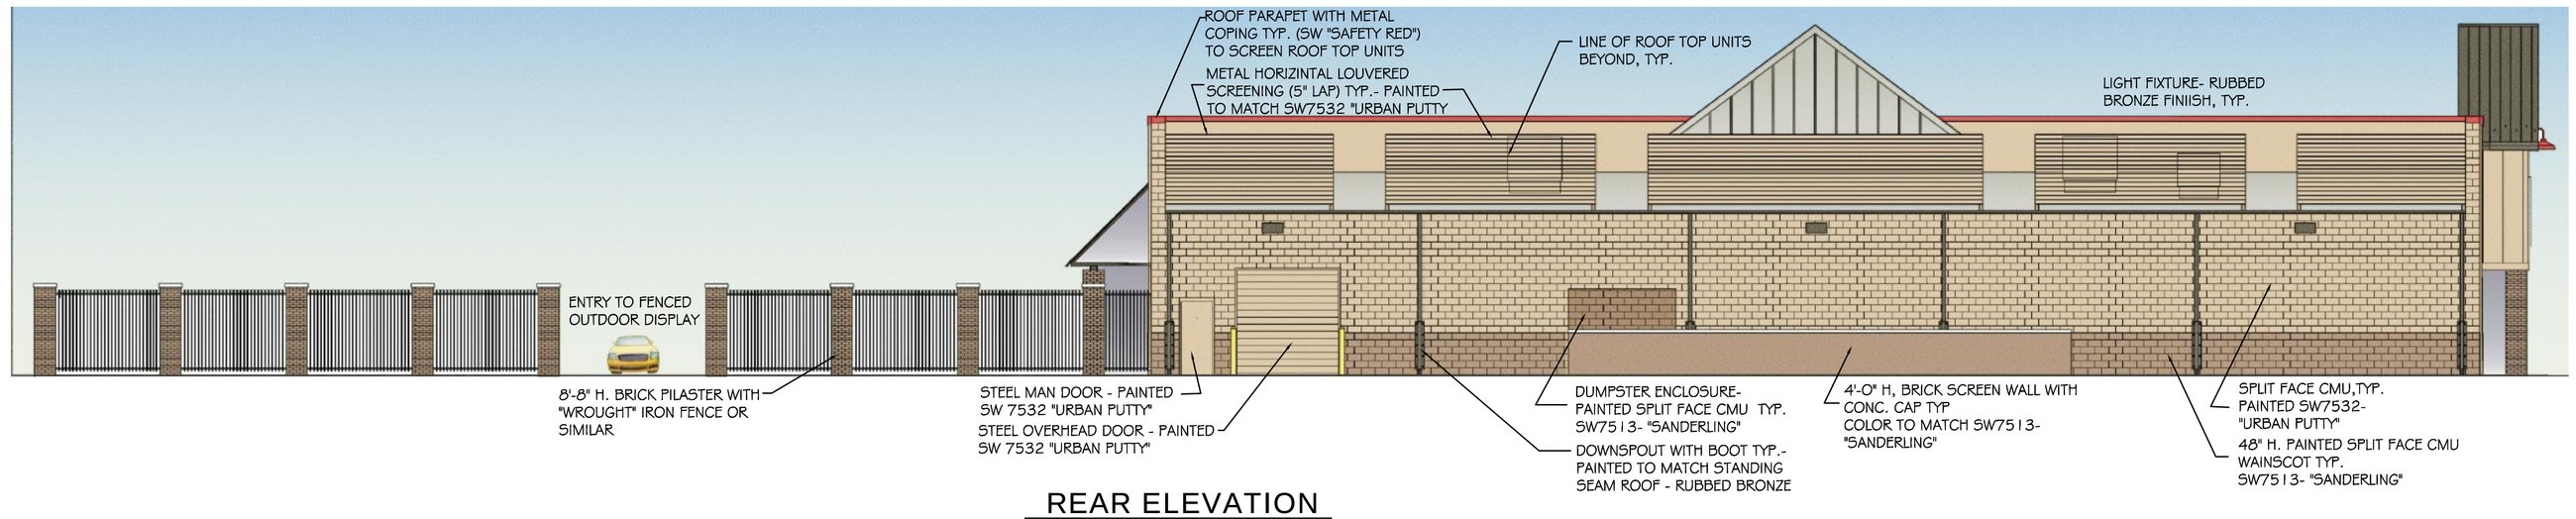

REAR ELEVATION

SCALE: NOT TO SCALE

EAST SIDE ELEVATION

SCALE: NOT TO SCALE

WEST SIDE ELEVATION

SCALE: NOT TO SCALE

CDS ASSOCIATES, INC
Knowledge • Expertise • Innovation
11123 Kenwood Road
Cincinnati, Ohio 45242-1818
(p) 513.791.1700
(f) 513.791.1936
7000 Dixie Highway
Florence, Kentucky 41042
(p) 859.525.0544
(f) 859.525.0561
www.cds-assoc.com

08.09.13

Exterior Elevations

Tractor Supply Company - Westfield, Indiana

TSC TRACTOR SUPPLY Co