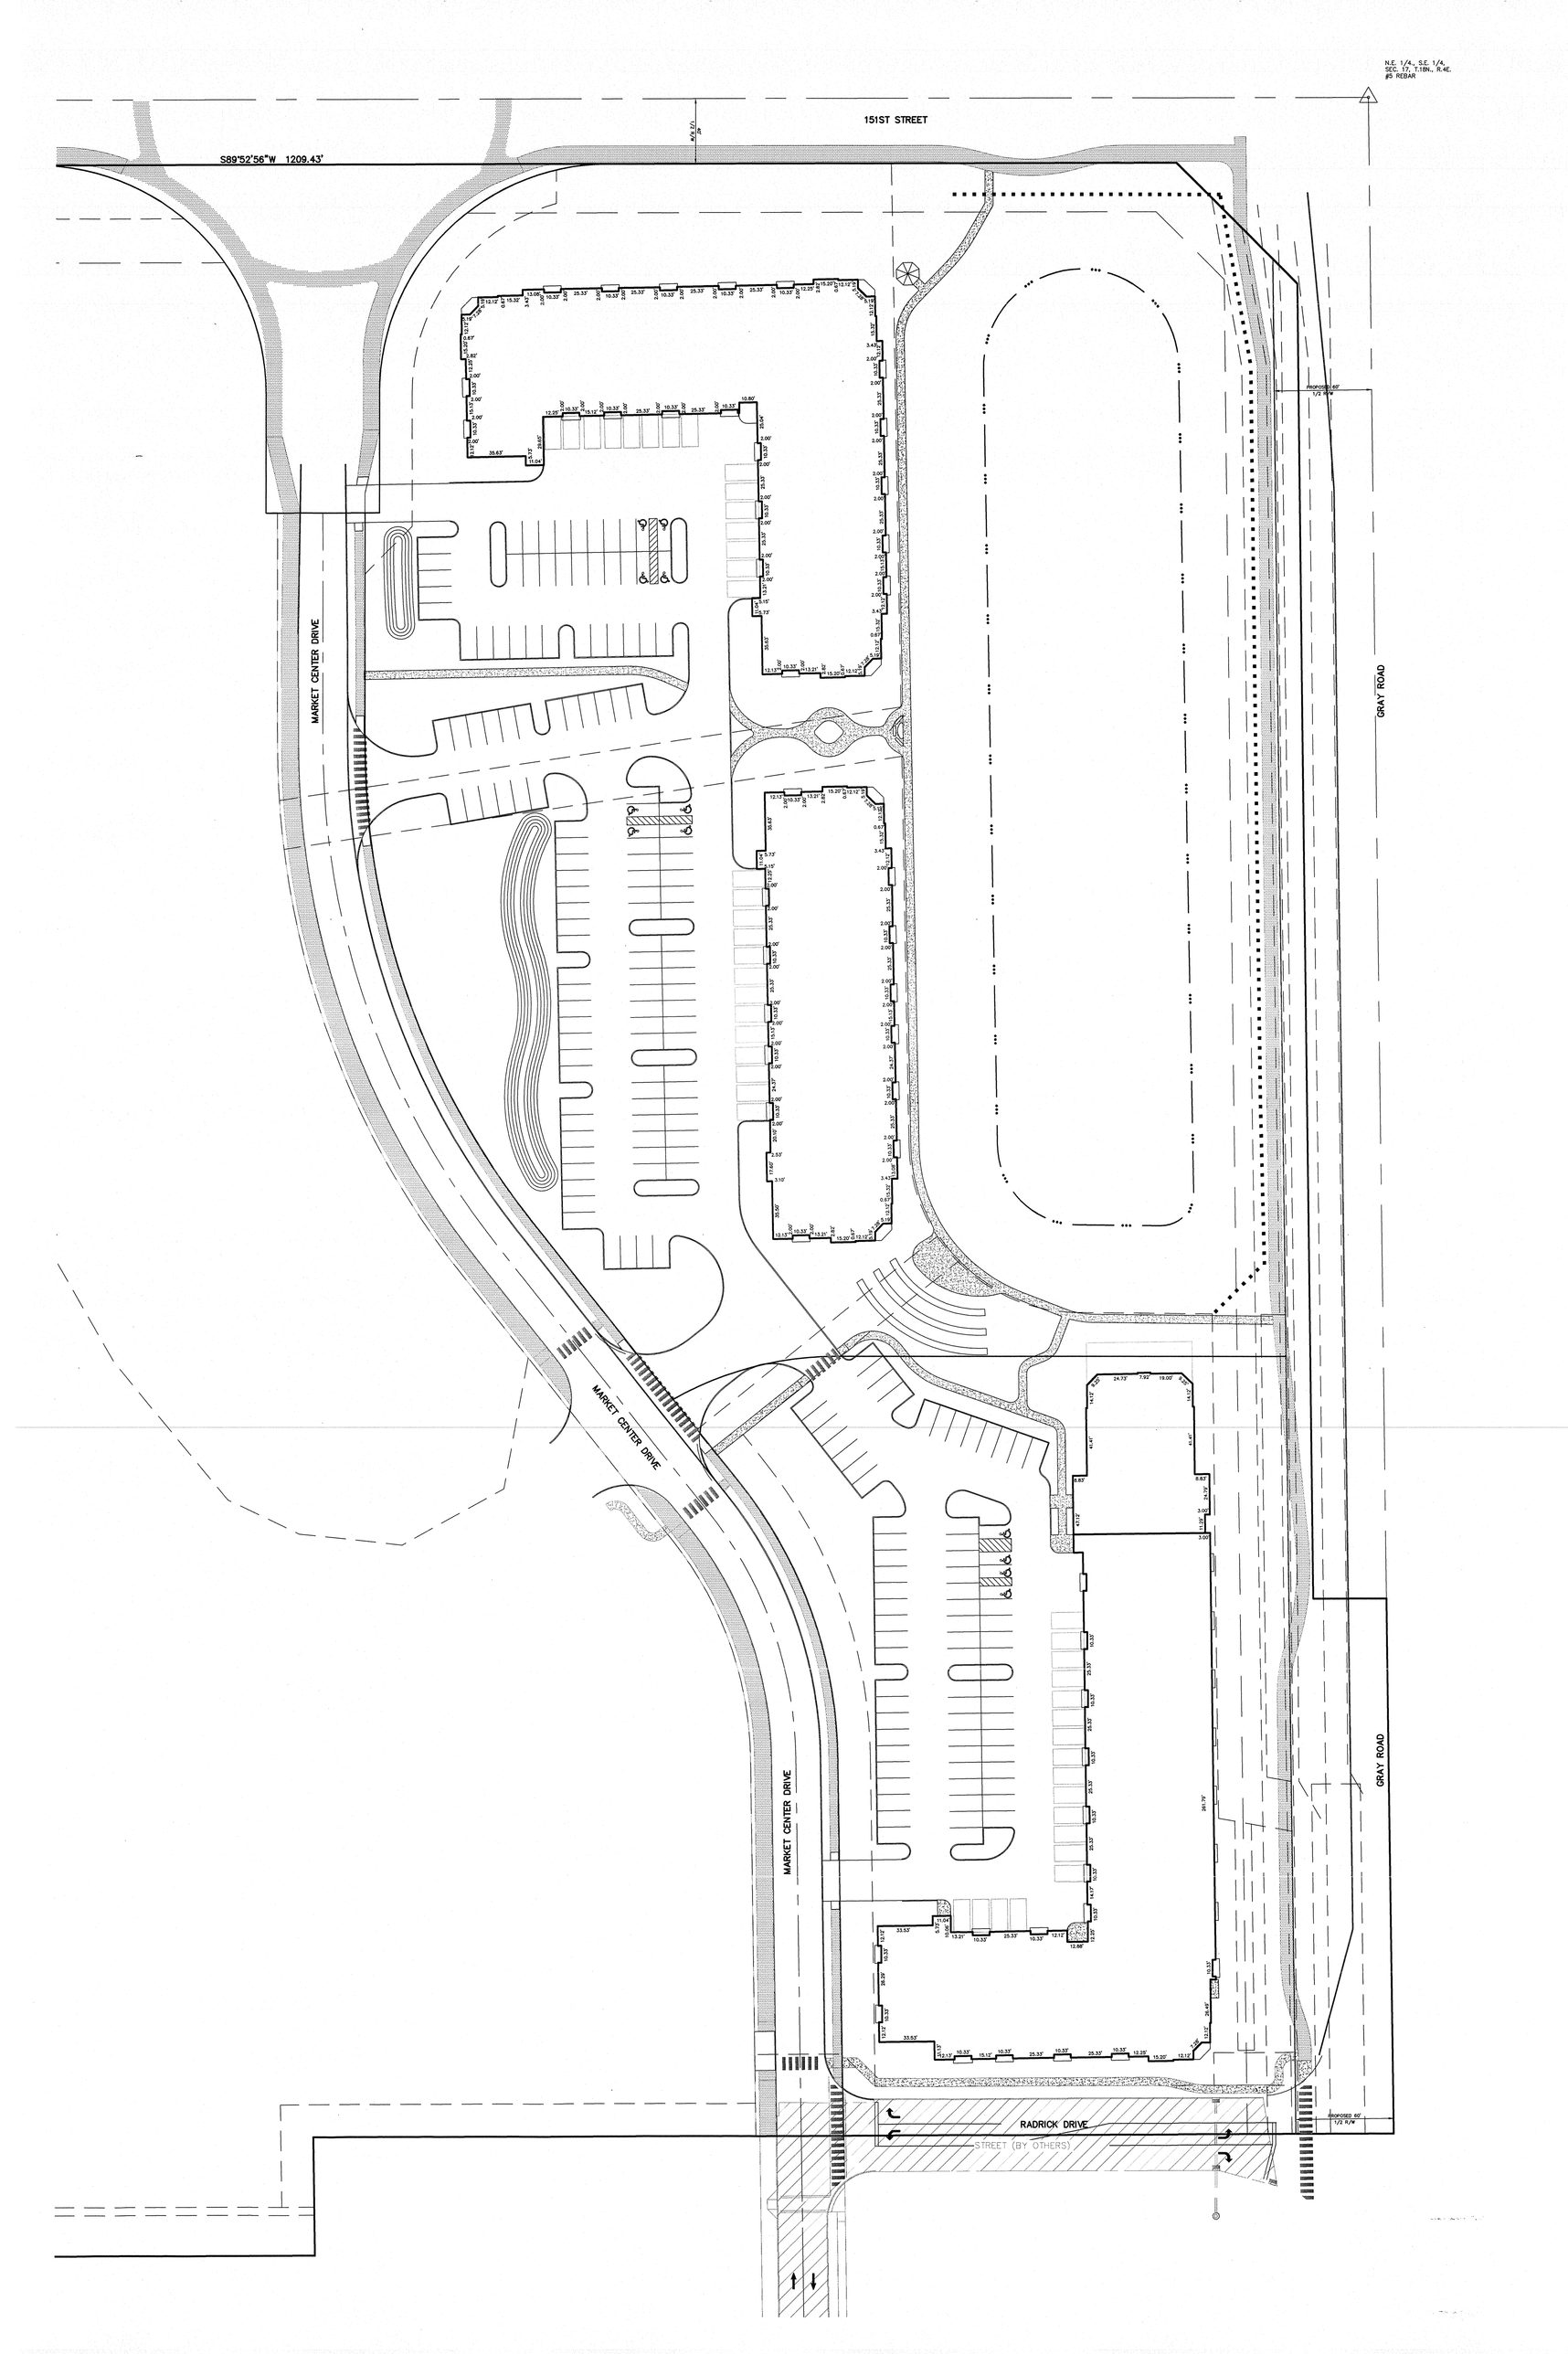
N.E. 1/4 - S.E. 1/4
SEC. 12, T.18N., R.4E.
Ø5 REBAR
151ST STREET
S89°52'56"W 1209.43'
MARKET CENTER DRIVE
MARKET CENTER DRIVE
MARKET CENTER DRIVE
GRAY ROAD
GRAY ROAD
PROPOSED 60' 1/2 R/W
PROPOSED 60' 1/2 R/W
RADRICK DRIVE
STREET (BY OTHERS)