Front Elevation

Materials Legend

- Face Brick (Main Building)
  Rubigo Red Velour (Modular) by Belden
- Face Brick (Wainscot)
  Midland Blend A (Modular) by Belden
- Cast Stone Veneer (Arcades)
  PFSW Blend Ledgestone by Boral
- Cast Stone Veneer (Drive-Thru)
  Profit Ledgestone Shale by Boral
- Canopy (Metal)
  Pantone 109C
- Glazing (Windows & Storefront)
  1" Insulated Clear Glass
- Corrugated Metal (Accent)
  Cityscape by Metal-Era
- Aluminum Trellis (Prefinished)
  Cityscape
- Metal (Coping)
  Cityscape

Rear Elevation

Non-Drive-Thru Side Elevation

Drive-Thru Side Elevation

USRD
Building Design | Real Estate | Retail Interiors | Construction

Proposed McDonald's Restaurant - Color Elevation Study
013-1202 Westfield, IN
February 12, 2014

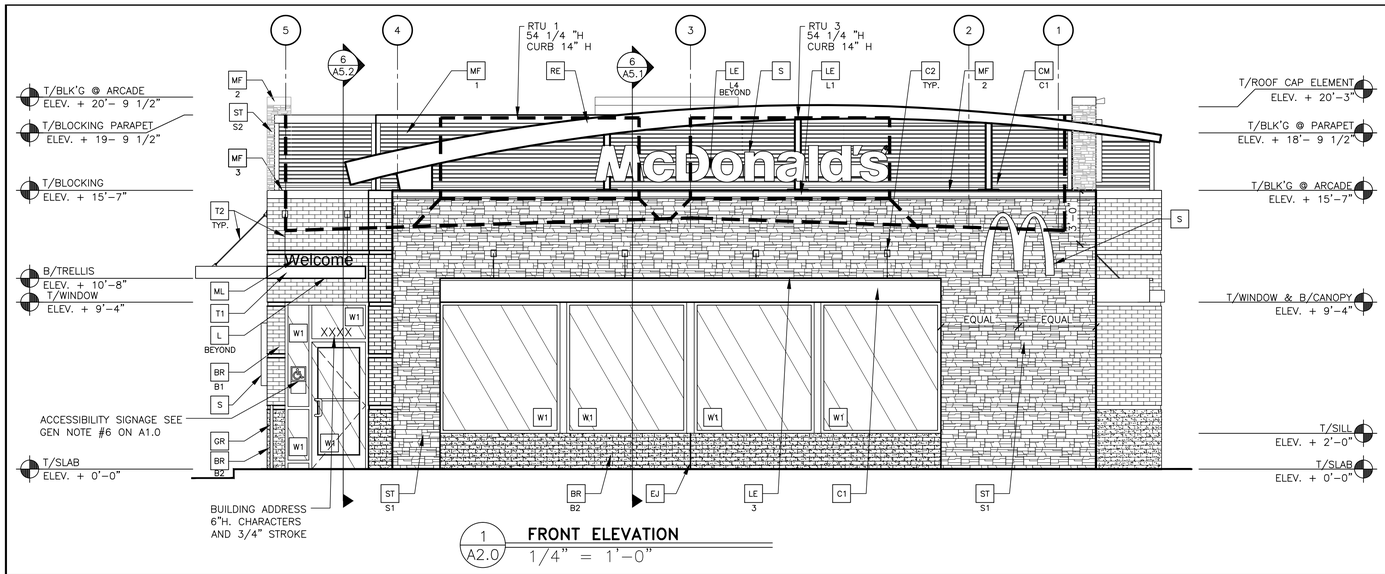

1 A2.0 **FRONT ELEVATION**
1/4" = 1'–0"

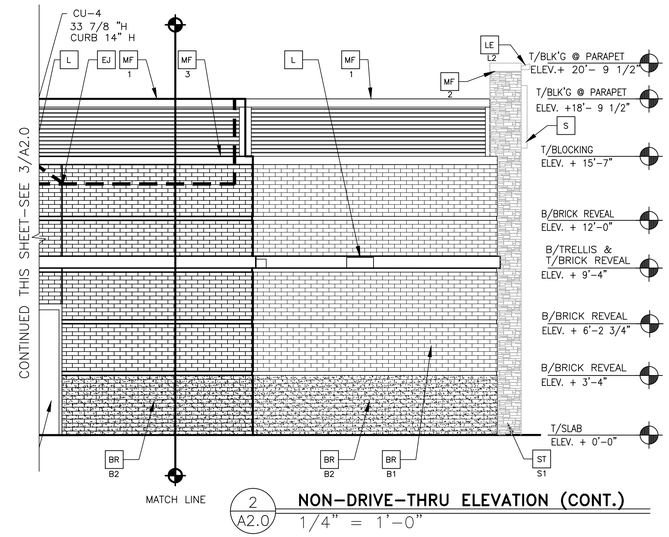

2 A2.0 **NON–DRIVE–THRU ELEVATION (CONT.)**
1/4" = 1'–0"

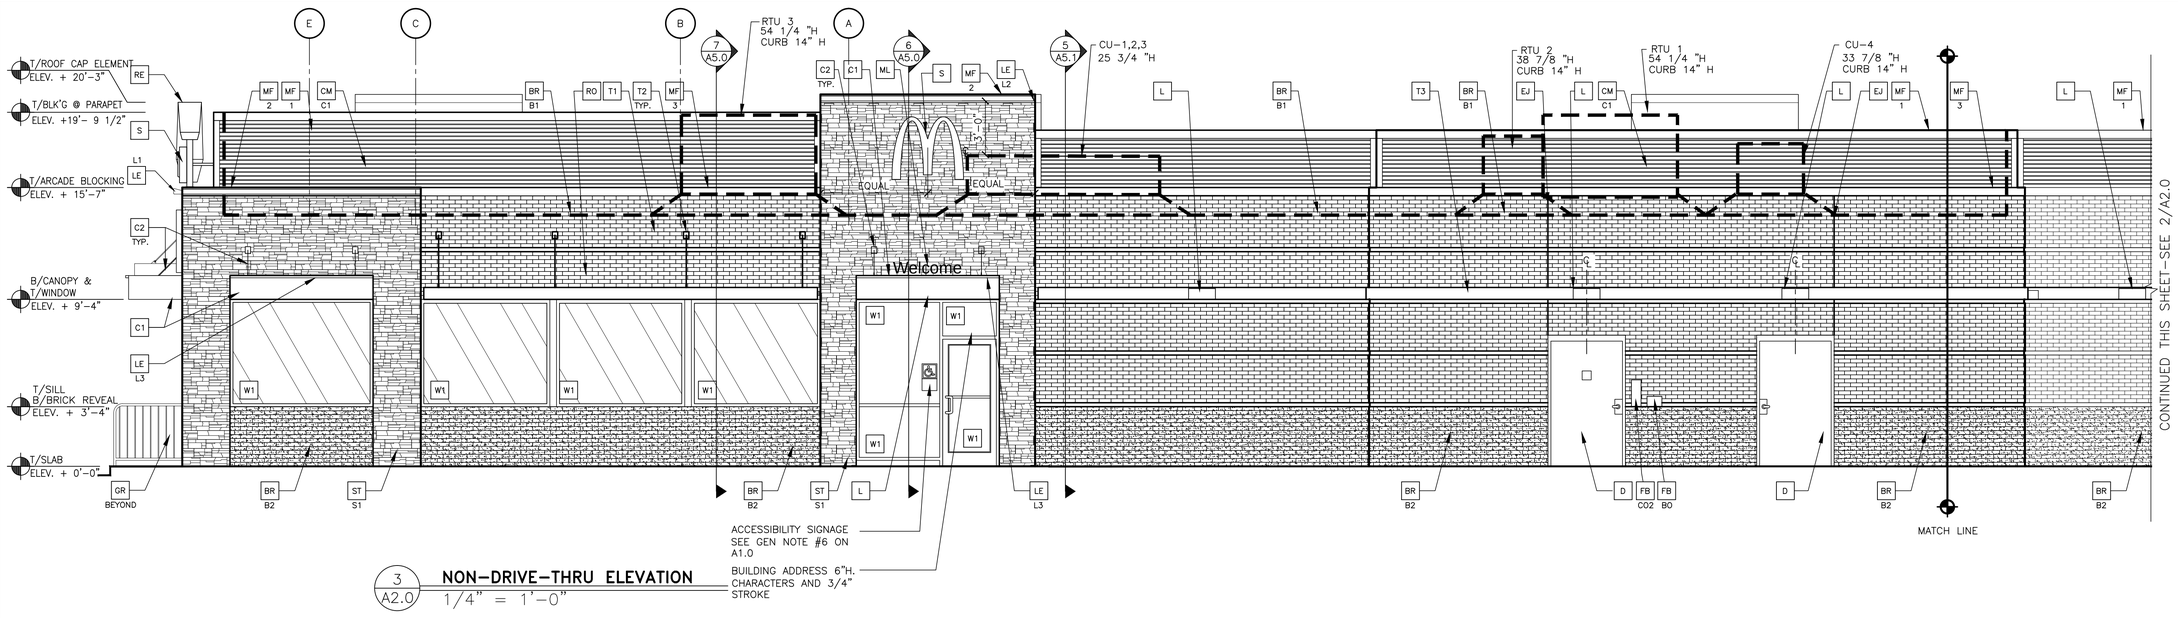

3 A2.0 **NON–DRIVE–THRU ELEVATION**
1/4" = 1'–0"

KEY NOTES:

- BR FACEBRICK
  - B1 — COLOR: B1 = "RUBIGO RED VELOUR" BY BELDEN OR EQUAL
  - B2 = "MODULAR MIDLAND BLEND A" BY BELDEN OR EQUAL
- C1 ALUMINUM CANOPY SYSTEM (COLOR: GOLD)
- C2 ALUMINUM CANOPY TIE–BACK SYSTEM
- CM CORRUGATED METAL PANEL – SEE 1B/A5.0
  - C1 — COLOR: C1 = "CITYSCAPE" BY METAL–ERA
- D HOLLOW METAL DOOR – PAINT TO MATCH COLOR OF SURROUNDING MATERIAL
- EJ EXPANSION JOINT, SEE DETAIL 14/A4.1
- FB
  - C02 — C02= BULK C02 FILL BOX (EQPM SCHEDULE ITEM 49.00)
  - B0= BULK OIL FILL BOX (EQPM SCHEDULE ITEM 700.18) – CONFIRM USE WITH MCD PROJECT MANAGER
- GR GUARD RAIL –SEE SITE PLAN FOR EXACT LOCATION AND LENGTH
- L LIGHT FIXTURE (WALL SCONCE) – SEE ELECTRICAL
- LE ACCENT LIGHTING – SEE ELECTRICAL
  - L1 — LED LIGHT: L1 = UP AND DOWN FIXTURE; L2 = DOWN ONLY FIXTURE; L3 = INTEGRAL CANOPY FIXTURE; L4 = UP ONLY FIXTURE
- ML METAL LETTERING – BY OTHERS
- MF METAL FASCIA – COLOR TO MATCH CORRUGATED METAL PANEL – SEE 1/A5.0
  - TYPE: 1 = PRE–FAB ANCHOR–TITE FASCIA; 2 = PRE–FAB CUSTOM ARCADE FASCIA; 3 = PRE–FAB MASONRY CAP FASCIA
- PB PIPE BOLLARD – PAINTED YELLOW
- PT (RMHC) COIN COLLECTOR UNIT #WPT DT2000 STD CALL 1–888–743–7435 TO ORDER
- RE ROOF CAP ELEMENT BY OTHERS
- RO ROOF DRAIN OVERFLOW PIPE PAINT TO MATCH SURROUNDING MATERIAL
- S McDONALD'S SIGNAGE BY OTHERS – UNDER SEPARATE PERMIT.
- ST
  - S1 — CULTURED STONE: "MCD PFSW BLEND" LEDGESTONE –BY BORAL –CONTACT: KEVIN RIEDY, (717) 377–2746
  - S2 – CULTURED STONE: "PROFIT LEDGESTONE SHALE" –BY BORAL
- T1 ALUMINUM TRELLIS
- T2 TRELLIS TIE–BACK
- T3 ALUMINUM TRELLIS 2" x 8" WALL FASCIA SYSTEM – REFER TO SIM. DETAIL 3/A5.1
- W1 EXTERIOR WINDOW ASSEMBLY – TEMPERED GLASS SEE ASSEMBLY NOTES
- W2 DRIVE–THRU WINDOW BY READY ACCESS 600 SERIES, 36" SERVICE HEIGHT WITH TRANSOM – MANUAL OPEN; XX ELECTRONIC RELEASE
  - SLIDE DIRECTION: RL = RIGHT TO LEFT; LR = LEFT TO RIGHT

BUILDING SIGNAGE SCHEDULE

FACADE		SIGN ELEMENT	S.F.
FRONT	1	McDONALD'S LOGO	33.5
	2	McDONALD'S "M" ARCH LOGO	14
		TOTAL:	**47.5**
NON–DRIVE THRU SIDE	2	McDONALD'S "M" ARCH LOGO	14
		TOTAL:	**14**
REAR	2	McDONALD'S "M" ARCH LOGO	14
		TOTAL:	**14**
DRIVE THRU SIDE	2	McDONALD'S LOGO	33.5
		McDONALD'S "M" ARCH LOGO	14
		TOTAL:	**47.5**
TOTAL BUILDING SIGNAGE			**123**

K:\DIV\CENTRAL_ INDIANAPOLIS\013-1172-00-0 FLOYD'S KNOBS, IN 4587+5'+5' (URS) (SCHEDULED TO OPEN 2013-05-02)\013-1172-00-1 ARCH PRELIM WINDOS ON DT\A-ELEV.DWG 08-10-2012 08:06

URS PROJECT No. 11071660.15460

BY	DESCRIPTION	REV	DATE

DATE: 12/6/2013

PREPARED BY:
URS Corporation
architects - engineers - planners
1255 Broad Street, Suite 201
Clifton, New Jersey 07013-3398
973.883.8500 fax 973.883.8501
http://www.urscorp.com

PREPARED FOR: McDonald's USA, LLC

© 2013 McDonald's USA, LLC
These drawings and specifications are the confidential and proprietary property of McDonald's USA, LLC and shall not be copied or reproduced without written authorization. The contract documents were prepared for use on this specific site in conjunction with its issue date and are not suitable for use on any other project. Reuse or modification of these drawings for reference or example on another project requires the services of properly licensed architects and engineers. Reproduction of the contract documents for reuse on another project is not authorized.

DRAWN BY	DV
STD ISSUE DATE	2013_01
REVIEWED BY	URS TEAM
DATE ISSUED	11/26/2013
SITE ADDRESS	XXXXXXXXXX
	WESTFIELD, IN

TITLE: 2013 STANDARD BUILDING 4597–WOOD/WOOD

DESCRIPTION
WOOD BEARING WALLS W/4" BRICK EXTERIOR FINISH
WOOD ROOF TRUSS FRAMING
LEDGESTONE EXTERIOR FINISH ARCADE/ENTRY
SITE ID 041–1202

SHEET NO. 041–1202–00–0
A2.0
ELEVATIONS

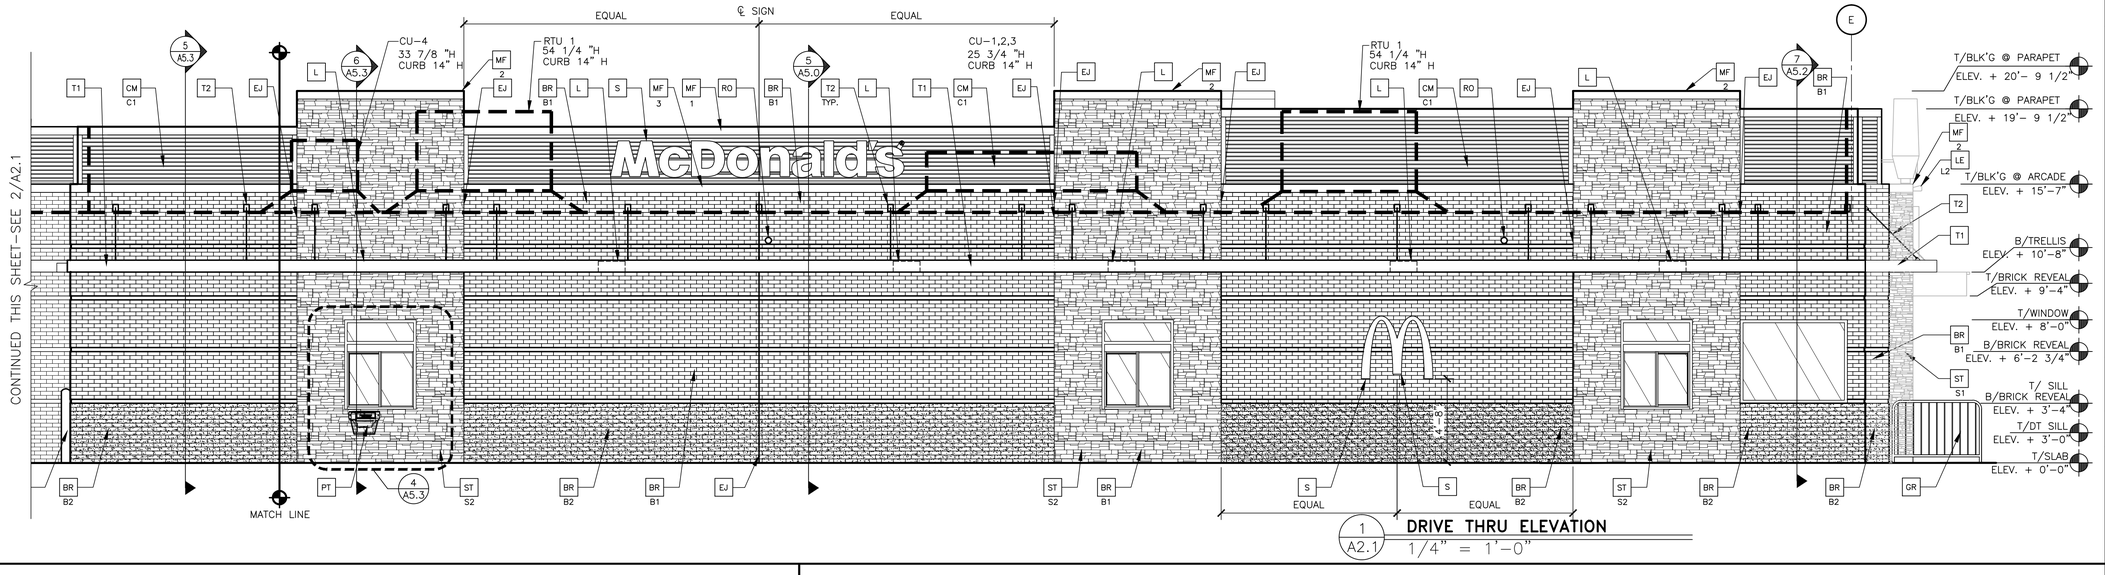

1 A2.1 **DRIVE THRU ELEVATION**
1/4" = 1'-0"

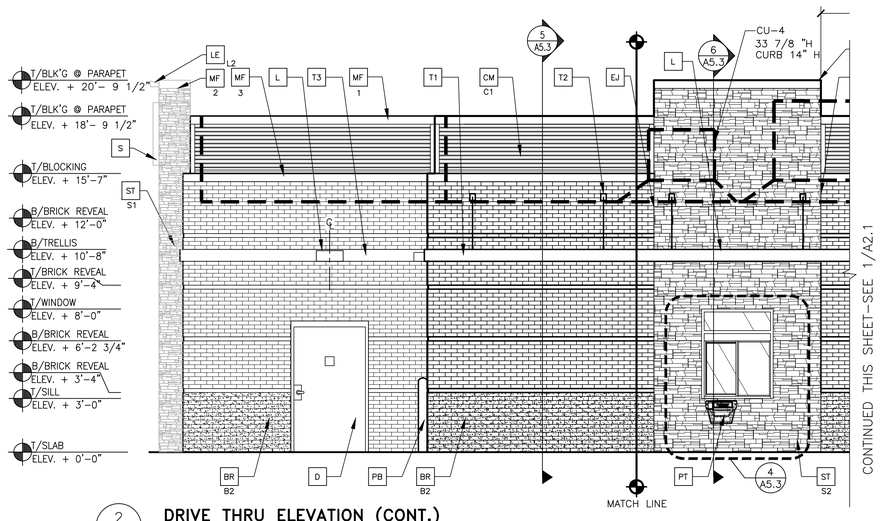

2 A2.1 **DRIVE THRU ELEVATION (CONT.)**
1/4" = 1'-0"

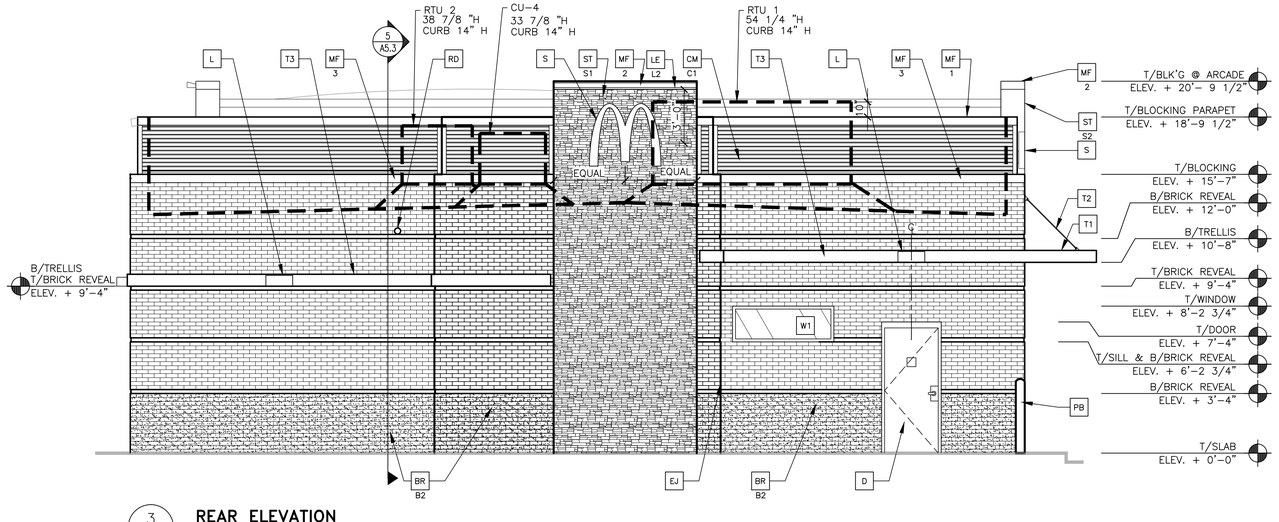

3 A2.1 **REAR ELEVATION**
1/4" = 1'-0"

KEY NOTES:

- BR FACEBRICK
  - B1— COLOR: B1 = "RUBIGO RED VELOUR" BY BELDEN OR EQUAL
  - B2 = "MODULAR MIDLAND BLEND A" BY BELDEN OR EQUAL
- C1 ALUMINUM CANOPY SYSTEM (COLOR: GOLD)
- C2 ALUMINUM CANOPY TIE-BACK SYSTEM
- CM CORRUGATED METAL PANEL – SEE 1B/A5.0
  - C1—COLOR: C1 = "CITYSCAPE" BY METAL-ERA
- D HOLLOW METAL DOOR – PAINT TO MATCH COLOR OF SURROUNDING MATERIAL
- EJ EXPANSION JOINT, SEE DETAIL 14/A4.1
- FB
  - CO2— CO2= BULK CO2 FILL BOX (EQPM SCHEDULE ITEM 49.00)
  - BO= BULK OIL FILL BOX (EQPM SCHEDULE ITEM 700.18) – CONFIRM USE WITH MCD PROJECT MANAGER
- GR GUARD RAIL –SEE SITE PLAN FOR EXACT LOCATION AND LENGTH
- L LIGHT FIXTURE (WALL SCONCE) – SEE ELECTRICAL
- LE ACCENT LIGHTING – SEE ELECTRICAL
  - L1— LED LIGHT:
  - L1 = UP AND DOWN FIXTURE
  - L2 = DOWN ONLY FIXTURE
  - L3 = INTEGRAL CANOPY FIXTURE
  - L4 = UP ONLY FIXTURE
- ML METAL LETTERING – BY OTHERS
- MF METAL FASCIA – COLOR TO MATCH CORRUGATED METAL PANEL – SEE 1/A5.0
  - 1— TYPE: 1 = PRE-FAB ANCHOR-TITE FASCIA
  - 2 = PRE-FAB CUSTOM ARCADE FASCIA
  - 3 = PRE-FAB MASONRY CAP FASCIA
- PB PIPE BOLLARD – PAINTED YELLOW
- PT (RMHC) COIN COLLECTOR UNIT #WPT DT2000 STD CALL 1-888-743-7435 TO ORDER
- RE ROOF CAP ELEMENT BY OTHERS
- RO ROOF DRAIN OVERFLOW PIPE PAINT TO MATCH SURROUNDING MATERIAL
- S McDONALD'S SIGNAGE BY OTHERS – UNDER SEPARATE PERMIT.
- ST
  - S1— CULTURED STONE: "MCD PFSW BLEND" LEDGESTONE –BY BORAL –CONTACT: KEVIN RIEDY, (717) 377-2746
  - S2 – CULTURED STONE: "PROFIT LEDGESTONE SHALE" –BY BORAL
- T1 ALUMINUM TRELLIS
- T2 TRELLIS TIE-BACK
- T3 ALUMINUM TRELLIS 2" x 8" WALL FASCIA SYSTEM – REFER TO SIM. DETAIL 3/A5.1
- W1 EXTERIOR WINDOW ASSEMBLY – TEMPERED GLASS SEE ASSEMBLY NOTES
- W2 XX DRIVE-THRU WINDOW BY READY ACCESS 600 SERIES, 36" SERVICE HEIGHT WITH TRANSOM – MANUAL OPEN; ELECTRONIC RELEASE
  - SLIDE DIRECTION: RL = RIGHT TO LEFT, LR = LEFT TO RIGHT

BUILDING SIGNAGE SCHEDULE

FACADE		SIGN ELEMENT	S.F.
FRONT	1	McDONALD'S LOGO	33.5
	2	McDONALD'S "M" ARCH LOGO	14
		TOTAL:	**47.5**
NON-DRIVE THRU SIDE	2	McDONALD'S "M" ARCH LOGO	14
		TOTAL:	**14**
REAR	2	McDONALD'S "M" ARCH LOGO	14
		TOTAL:	**14**
DRIVE THRU SIDE	2	McDONALD'S LOGO	33.5
		McDONALD'S "M" ARCH LOGO	14
		TOTAL:	**47.5**
TOTAL BUILDING SIGNAGE			**123**

BY	DESCRIPTION	REV	DATE

DATE: 12/6/2013

PREPARED BY:
URS Corporation
architects - engineers - planners
1255 Broad Street, Suite 201
Clifton, New Jersey 07013-3398
973.883.8500 fax 973.883.8501
http://www.urscorp.com

PREPARED FOR:
McDonald's USA, LLC

© 2013 McDonald's USA, LLC
These drawings and specifications are the confidential and proprietary property of McDonald's USA, LLC and shall not be copied or reproduced without written authorization. The contract documents were prepared for use on this specific site construction project and are not suitable for use on any other project. Reproduction of these drawings for reference or example on another project requires the services of properly licensed architects and engineers. Reproduction of the contract documents for reuse on another project is not authorized.

DRAWN BY DV | STD ISSUE DATE 2013_01 | REVIEWED BY URS TEAM | DATE ISSUED 11/26/2013

TITLE: 2013 STANDARD BUILDING
4597-WOOD/WOOD

DESCRIPTION
WOOD BEARING WALLS W/4" BRICK EXTERIOR FINISH
WOOD ROOF TRUSS FRAMING
LEDGESTONE EXTERIOR FINISH ARCADE/ENTRY

SITE ID: 041-1202 | SITE ADDRESS: XXXXXXXXXX | WESTFIELD, IN

SHEET NO. 041-1202-00-0
A2.1
ELEVATIONS

K:\DW\CENTRAL_ INDIANAPOLIS\013-1172-00-0 FLOYD'S KNOBS, IN 4587+5'+5' (URS) (SCHEDULED TO OPEN 2013-05-02)\013-1172-00-1 ARCH PRELIM WINDOS ON DT\A-ELEV.DWG 08-10-2012 08:06

URS PROJECT No. 11071660.15460