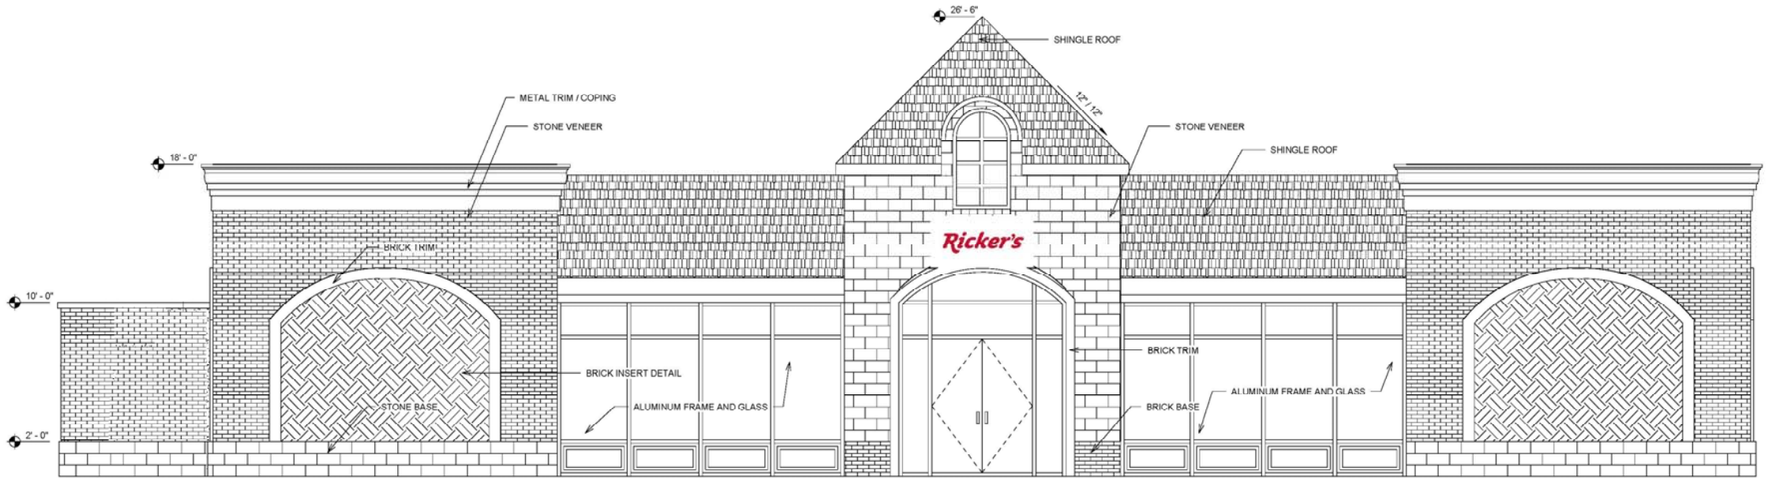

2 A4-1 East Elev.
Scale: 1/4" = 1'-0"

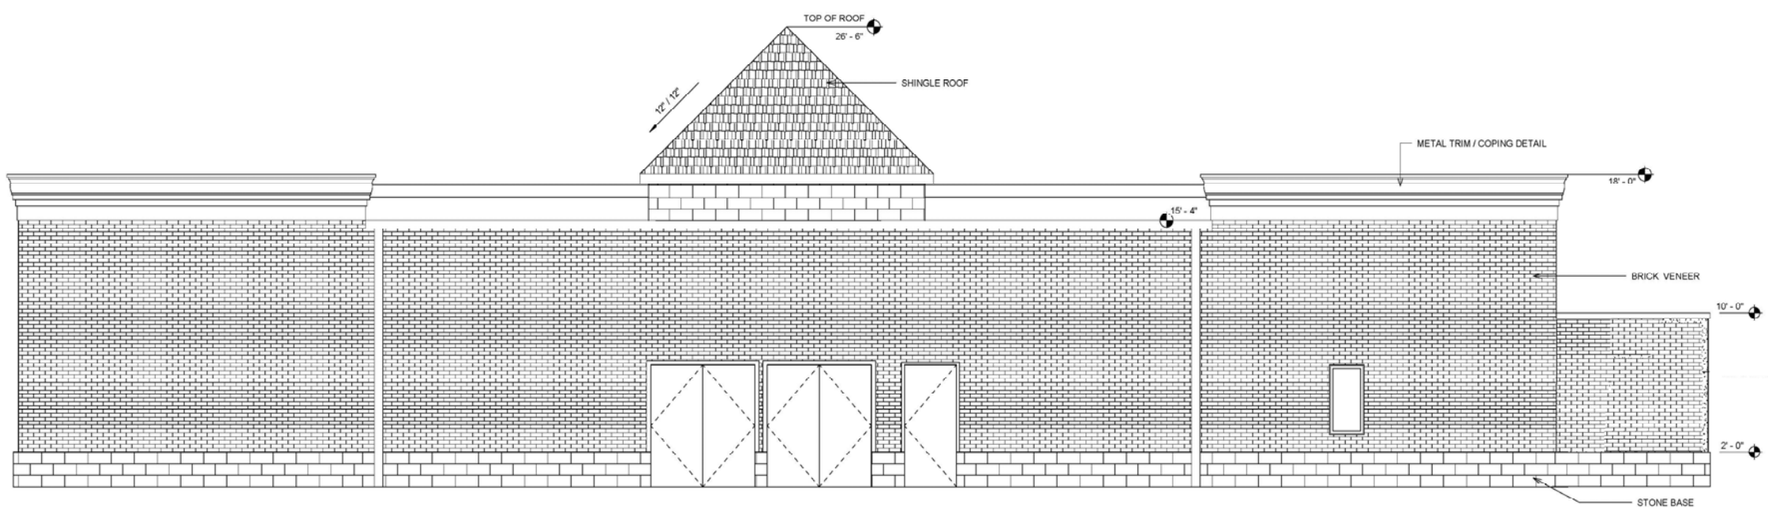

1 A4-1 West Elev.
Scale: 1/4" = 1'-0"

krM Architecture+
1020 Jackson Street
Anderson, Indiana
tel: 765.649.8477
fax: 765.649.8484
www.krMarchitecture.com

Ricker's

30 WEST 11TH STREET
ANDERSON, IN
765-643-3016
www.rickers.net

Reference Plan
Scale: N.T.S.
NORTH

Seal

MICHAEL L. MONTGOMERY
REGISTERED
No. 3967
STATE OF
INDIANA
ARCHITECT

Signature

Mark	Date	Description

Date:	3.3.14
Drawn By:	mry
Checked By:	mm
Project Number:	10102-2

Copyright: krM Architecture+ 2010

Exterior Elevations

A4-1

krM Architecture+
1020 Jackson Street
Anderson, Indiana
tel: 765.649.8477
fax: 765.649.8484
www.krMarchitecture.com

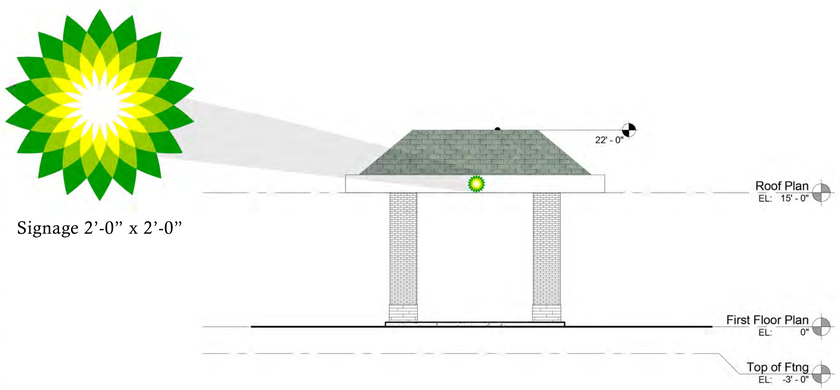

2 SOUTH ELEVATION
1/8" = 1'-0"

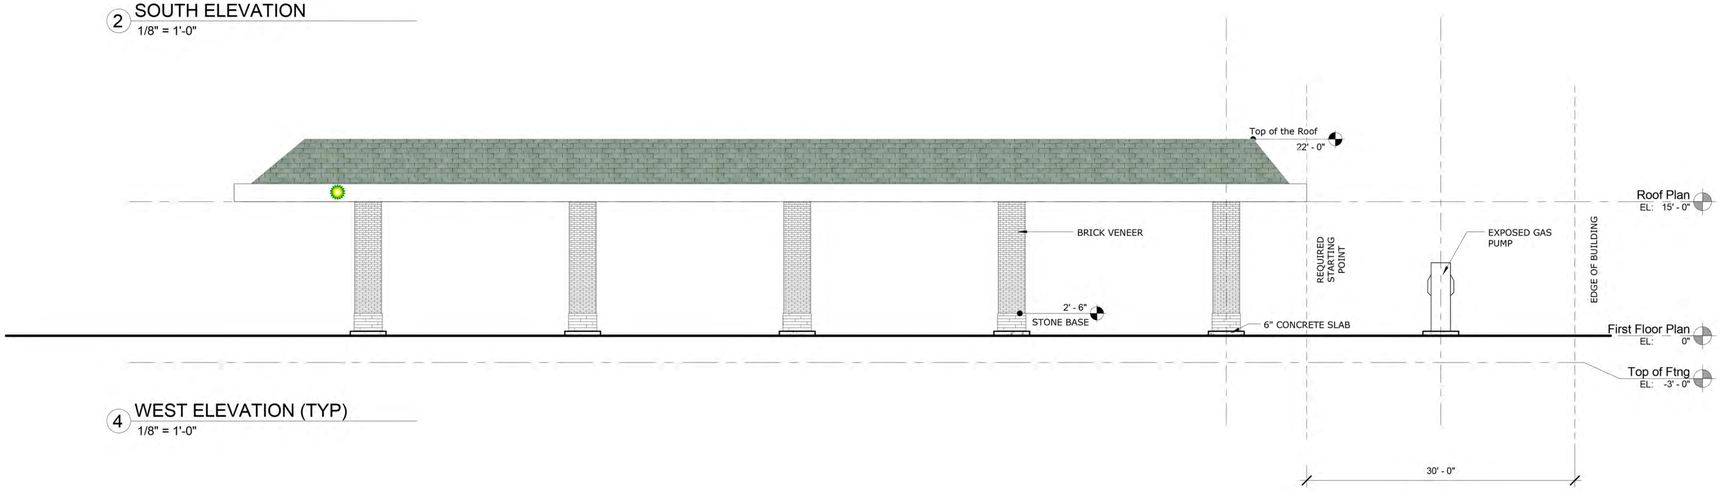

4 WEST ELEVATION (TYP)
1/8" = 1'-0"

Reference Plan
Scale: N.T.S.
NORTH

Mark	Date	Description

Date:	**Issue Date**
Drawn By:	**Author**
Checked By:	**Checker**
Project Number:	**Project Number**

Copyright: krM Architecture+ 2013

Canopy Elevations

A4-1