THIS INSTRUMENT PREPARED BY:
DENNIS D. OLMSTEAD
STOEPPELWERTH AND ASSOCIATES INC.
7965 EAST 106th STREET
FISHERS, INDIANA 46038
PHONE: (317) 849-5935

THIS INSTRUMENT PREPARED FOR:
LANGSTON DEVELOPMENT CO., INC.
1132 SOUTH RANGELINE ROAD, SUITE 100
CARMEL, INDIANA 46033
CONTACT: JIM LANGSTON
PHONE: 317-846-7017

THE LAKES OF WESTFIELD

PRIMARY PLAT

ZONING PUD

GRAPHIC SCALE
50 0 25 50
(IN FEET)
1 inch = 50 ft.

DESCRIPTION

A part of the Northwest Quarter of Section 32, Township 19 North, Range 4 East, located in Washington Township, Hamilton County, Indiana, being described as follows:

Beginning at the Southeast corner of said Quarter Section; thence North 89 degrees 53 minutes 46 seconds West along the South line of said Quarter Section 2,647.32 feet to the Southwest corner of said Quarter Section; thence North 00 degrees 19 minutes 20 seconds East along the West line of said Quarter Section 2,681.38 feet to the Northwest corner of said Quarter Section; thence South 89 degrees 40 minutes 39 seconds East along the north line thereof a distance of 1832.88 feet to the Northeast corner of the Northwest quarter of said Quarter Section; thence South 00 degrees 19 minutes 21 seconds West along the east line of thereof a distance of 1226.26 feet; thence South 89 degrees 39 minutes 38 seconds East 814.87 feet to the East line of said Quarter Section; thence South 00 degrees 20 minutes 22 seconds West along said East line 1,444.78 feet to the POINT OF BEGINNING of this description containing 139.728 acres, more or less. Subject to all legal highways, rights-of-ways, easements, and restrictions of record.

Wednesday, January 22, 2014
KRG
Rev 3-24-14
gdk

Curve Table: Alignments

CURVE	RADIUS	LENGTH	TANGENT	CHORD	CHORD BEARING	DELTA
C1	300.00'	128.00'	64.99'	127.03'	N78°05'58"E	24°26'43"
C2	300.00'	128.00'	64.99'	127.03'	N78°05'59"E	24°26'45"
C3	500.00'	45.74'	22.89'	45.72'	N2°56'34"E	5°14'28"
C4	500.00'	37.19'	18.60'	37.18'	N7°41'39"E	4°15'41"
C5	150.00'	185.32'	106.57'	173.75'	N54°30'12"W	70°47'08"
C6	200.00'	84.21'	42.74'	83.59'	N12°03'42"W	24°07'23"
C7	300.00'	60.65'	30.43'	60.55'	N5°28'09"W	11°35'00"
C8	200.00'	239.94'	136.79'	225.81'	S55°58'04"W	68°44'20"
C9	150.00'	179.35'	102.14'	168.85'	S55°51'04"W	68°30'21"
C10	200.00'	67.83'	34.25'	67.51'	N80°36'21"E	19°25'58"
C11	225.00'	222.97'	121.60'	213.96'	N61°16'15"W	56°46'45"
C12	350.00'	551.22'	351.44'	495.99'	S45°13'18"W	90°14'08"
C13	200.00'	74.27'	37.57'	73.84'	S10°57'37"W	21°16'32"
C14	200.00'	239.13'	136.19'	225.14'	S55°51'04"W	68°30'21"
C15	500.00'	169.58'	85.61'	168.77'	N9°23'39"W	19°25'58"

TOTAL LOTS=199

SITE = 139.728Ac.±
TOTAL COMMON AREA =42.81Ac.±

OPEN SPACE PROVIDED:
42.81Ac.± (30.6%)

ZONING PUD
LOTS = 100'/90'
FRONT SETBACK 25'
SIDE YARD = 8' /16' AGG.
REAR YARD = 25'

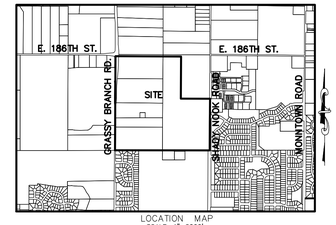

LOCATION MAP
SCALE: 1"=2000'

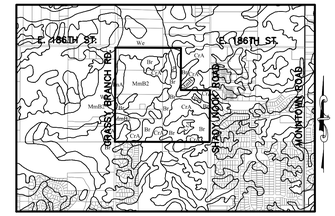

SOILS MAP
Br,CrA,MmB2,Pn,FnA,We
(N.T.S.)

Br-Brookston silty clay loam

This nearly level, deep, very poorly drained soil is in broad depressions, swales, and narrow drainageways on till plains. It is ponded by runoff from higher adjacent areas. The mapped areas are mostly oval shaped or fingerlike and range from 3 to 250 acres in size.

CrA - Crosby silt loam, 0 to 3 percent slopes

This nearly level, deep, somewhat poorly drained soil is on slight rises on broad, undulating till plains. The mapped areas are irregular in shape and range from 3 to 200 acres in size.

FnA - Fox loam, 0 to 2 percent slopes

This nearly level, well drained soil is on broad terraces and on small knolls on uplands. It is moderately deep over sand and gravelly sand. Most mapped areas on terraces are elongate and are parallel to streams; these areas range from 3 to 150 acres in size. The mapped areas on uplands are irregular in shape and range from 3 to 10 acres in size.

MmB2 - Miami silt loam, 2 to 6 percent slopes, eroded

This gently sloping, deep, well drained soil is on rises on till plains and along drainageways and streams. The mapped areas range from 3 to 50 acres in size.

Pn - Patton silty clay loam

This nearly level, deep, poorly drained soil is in broad depressions and drainageways on lake plains and terraces. Runoff from adjacent soils is ponded on this soil. The mapped areas are mostly oval in shape but some areas in drainageways are elongated. The areas range from 3 to 200 acres in size.

We - Westland silty clay loam

This nearly level, deep, very poorly drained soil is in depressions, swales, and narrow drainageways on outwash plains. Runoff from higher adjacent soils is ponded on this soil. The mapped areas are mostly elongated and are parallel to streams. The areas range from 3 to 200 acres in size.

LEGEND	
30	LOT NUMBER
D.E.	DRAINAGE EASEMENT
D.U.&S.E.	DRAINAGE UTILITY & SEWER EASEMENT
D.U.&S.S.E.	DRAINAGE UTILITY & SANITARY SEWER EASEMENT
D.&U.E.	DRAINAGE & UTILITY EASEMENT
L.M.A.E.	LANDSCAPE MAINTENANCE ACCESS EASEMENT
S.L.E.	SIGN & LANDSCAPE EASEMENT
B.S.L.	BUILDING LINE
C.A.	COMMON AREA
R/W	RIGHT OF WAY
B-B	BACK TO BACK OF CURB
*	HANDICAP RAMP

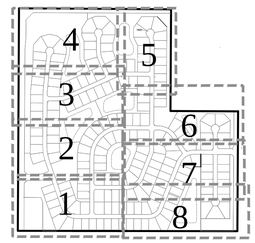

KEY MAP
(N.T.S.)

Know what's **below.**
Call before you dig.

IUPPS Dig Safely.
Indiana Underground Plant Protection Service

REVISIONS	DATE	BY
REVISED PER TAC COMMENTS	2/25/14	KJM
REVISED LAYOUT PER CLIENT REQUEST	3/24/14	GDK

THIS DRAWING IS NOT INTENDED TO BE REPRESENTED AS A RETRACEMENT OR ORIGINAL BOUNDARY SURVEY OR SUBDIVISION SURVEY, OR A SURVEYOR LOCATION REPORT.

CERTIFIED: 1/24/2014

DENNIS D. OLMSTEAD
REGISTERED
No. 900012
STATE OF INDIANA
LAND SURVEYOR

STOEPPELWERTH
& ASSOCIATES INC.
ALWAYS ON.
7965 East 106th Street, Fishers, IN 46038-2505
Phone: (317) 849-5935 Fax: (317) 849-5942

PREPARED FOR:
THE LAKES OF WESTFIELD
PRIMARY PLAT
WASHINGTON TOWNSHIP HAMILTON CO., INDIANA

SECTION:	TOWNSHIP:	RANGE:
32	19N	R4E
DRAWN BY: GDK/KRG	CHECKED BY: BKR	
SHEET NO. 1 OF 16 SHEETS		
S & A JOB NO. 45815LAN		

THIS INSTRUMENT PREPARED BY:
DENNIS D. OLMSTEAD
STOEPPELWERTH AND ASSOCIATES INC.
7965 EAST 106th STREET
FISHERS, INDIANA 46038
PHONE: (317) 849-5935

THIS INSTRUMENT PREPARED FOR:
LANGSTON DEVELOPMENT CO., INC.
1132 SOUTH RANGELINE ROAD, SUITE 100
CARMEL, INDIANA 46033
CONTACT: JIM LANGSTON
PHONE: 317-846-7017

THE LAKES OF WESTFIELD

PRIMARY PLAT

ZONING PUD

Curve Table: Alignments						
CURVE	RADIUS	LENGTH	TANGENT	CHORD	CHORD BEARING	DELTA
C1	300.00'	128.00'	64.99'	127.03'	N78°05'58"E	24°26'43"
C2	300.00'	128.00'	64.99'	127.03'	N78°05'59"E	24°26'45"
C3	500.00'	45.74'	22.89'	45.72'	N2°56'34"E	5°14'28"
C4	500.00'	37.19'	18.60'	37.18'	N7°41'39"E	4°15'41"
C5	150.00'	185.32'	106.57'	173.75'	N54°30'12"W	70°47'08"
C6	200.00'	84.21'	42.74'	83.59'	N12°03'42"W	24°07'23"
C7	300.00'	60.65'	30.43'	60.55'	N5°28'09"W	11°35'00"
C8	200.00'	239.94'	136.79'	225.81'	S55°58'04"W	68°44'20"
C9	150.00'	179.35'	102.14'	168.85'	S55°51'04"W	68°30'21"
C10	200.00'	67.83'	34.25'	67.51'	N80°36'21"E	19°25'58"
C11	225.00'	222.97'	121.60'	213.96'	N61°16'15"W	56°46'45"
C12	350.00'	551.22'	351.44'	495.99'	S45°13'18"W	90°14'08"
C13	200.00'	74.27'	37.57'	73.84'	S10°57'37"W	21°16'32"
C14	200.00'	239.13'	136.19'	225.14'	S55°51'04"W	68°30'21"
C15	500.00'	169.58'	85.61'	168.77'	N9°23'39"W	19°25'58"

TOTAL LOTS=199

SITE = 139.728Ac.±
TOTAL COMMON AREA =42.81Ac.±

OPEN SPACE PROVIDED:
42.81Ac.± (30.6%)

ZONING PUD
LOTS = 100'/90'
FRONT SETBACK 25'
SIDE YARD = 8'/16' AGG.
REAR YARD = 25'

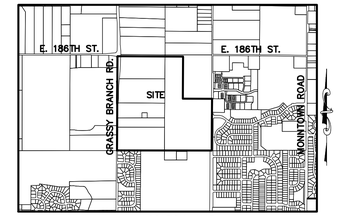

LOCATION MAP
SCALE: 1"=2000'

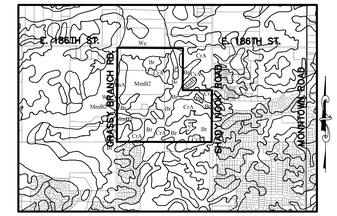

SOILS MAP
Br,CrA,MmB2,Pn,FnA,We
(N.T.S.)

Br-Brookston silty clay loam

This nearly level, deep, very poorly drained soil is in broad depressions, swales, and narrow drainageways on till plains. It is ponded by runoff from higher adjacent areas. The mapped areas are mostly oval shaped or fingerlike and range from 3 to 250 acres in size.

CrA - Crosby silt loam, 0 to 3 percent slopes

This nearly level, deep, somewhat poorly drained soil is on slight rises on broad, undulating till plains. The mapped areas are irregular in shape and range from 3 to 200 acres in size.

FnA - Fox loam, 0 to 2 percent slopes

This nearly level, well drained soil is on broad terraces and on small knolls on uplands. It is moderately deep over sand and gravelly sand. Most mapped areas on terraces are elongate and are parallel to streams; these areas range from 3 to 150 acres in size. The mapped areas on uplands are irregular in shape and range from 3 to 10 acres in size.

MmB2 - Miami silt loam, 2 to 6 percent slopes, eroded

This gently sloping, deep, well drained soil is on rises on till plains and along drainageways and streams. The mapped areas range from 3 to 50 acres in size.

Pn - Patton silty clay loam

This nearly level, deep, poorly drained soil is in broad depressions and drainageways on lake plains and terraces. Runoff from adjacent soils is ponded on this soil. The mapped areas are mostly oval in shape but some areas in drainageways are elongated. The areas range from 3 to 200 acres in size.

We - Westland silty clay loam

This nearly level, deep, very poorly drained soil is in depressions, swales, and narrow drainageways on outwash plains. Runoff from higher adjacent soils is ponded on this soil. The mapped areas are mostly elongated and are parallel to streams. The areas range from 3 to 200 acres in size.

GRAPHIC SCALE
50 0 25 50
(IN FEET)
1 inch = 50 ft.

LEGEND	
30	LOT NUMBER
D.E.	DRAINAGE EASEMENT
D.U.&S.E.	DRAINAGE UTILITY & SEWER EASEMENT
D.U.&S.S.E.	DRAINAGE UTILITY & SANITARY SEWER EASEMENT
D.&U.E.	DRAINAGE & UTILITY EASEMENT
L.M.A.E.	LANDSCAPE MAINTENANCE ACCESS EASEMENT
S.L.E.	SIGN & LANDSCAPE EASEMENT
B.S.L.	BUILDING LINE
C.A.	COMMON AREA
R/W	RIGHT OF WAY
B-B	BACK TO BACK OF CURB
*	HANDICAP RAMP

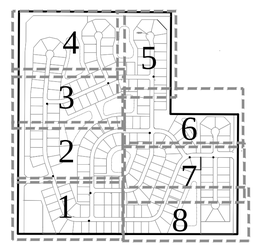

KEY MAP
(N.T.S.)

Know what's below.
Call before you dig.

IUPPS Dig Safely.
Indiana Underground Plant Protection Service

	DATE	REVISIONS	BY
	5/24/14	REVISED LAYOUT PER CLIENT REQUEST	GDK
	2/25/14	REVISED PER TAC COMMENTS	KJM

THIS DRAWING IS NOT INTENDED TO BE REPRESENTED AS A RETRACEMENT OR ORIGINAL BOUNDARY SURVEY, A SUITE SURVEY, OR A SURVEYOR LOCATION REPORT.

CERTIFIED: 1/24/2014

DENNIS D. OLMSTEAD
REGISTERED
No. 900012
STATE OF INDIANA
LAND SURVEYOR

STOEPPELWERTH
& ASSOCIATES INC.
ALWAYS ON.
7965 East 106th Street, Fishers, IN 46038-2505
Phone: (317) 849-5935 Fax: (317) 849-5942

PRIMARY PLAT

PREPARED FOR:
THE LAKES OF WESTFIELD
HAMILTON CO., INDIANA
WASHINGTON TOWNSHIP

SECTION:	TOWNSHIP:	RANGE:
32	19N	R4E

DRAWN BY: GDK/KRG CHECKED BY: BKR

SHEET NO. 2 OF 16 SHEETS

S & A JOB NO. 45815LAN

THIS INSTRUMENT PREPARED BY:
DENNIS D. OLMSTEAD
STOEPPELWERTH AND ASSOCIATES INC.
7965 EAST 106th STREET
FISHERS, INDIANA 46038
PHONE: (317) 849-5935

THIS INSTRUMENT PREPARED FOR:
LANGSTON DEVELOPMENT CO., INC.
1132 SOUTH RANGELINE ROAD, SUITE 100
CARMEL, INDIANA 46033
CONTACT: JIM LANGSTON
PHONE: 317-846-7017

THE LAKES OF WESTFIELD

PRIMARY PLAT

ZONING PUD

GRAPHIC SCALE

50 0 25 50

(IN FEET)
1 inch = 50 ft.

Curve Table: Alignments						
CURVE	RADIUS	LENGTH	TANGENT	CHORD	CHORD BEARING	DELTA
C1	300.00'	128.00'	64.99'	127.03'	N78°05'58"E	24°26'43"
C2	300.00'	128.00'	64.99'	127.03'	N78°05'59"E	24°26'45"
C3	500.00'	45.74'	22.89'	45.72'	N2°56'34"E	5°14'28"
C4	500.00'	37.19'	18.60'	37.18'	N7°41'39"E	4°15'41"
C5	150.00'	185.32'	106.57'	173.75'	N54°30'12"W	70°47'08"
C6	200.00'	84.21'	42.74'	83.59'	N12°03'42"W	24°07'23"
C7	300.00'	60.65'	30.43'	60.55'	N5°28'09"W	11°35'00"
C8	200.00'	239.94'	136.79'	225.81'	S55°58'04"W	68°44'20"
C9	150.00'	179.35'	102.14'	168.85'	S55°51'04"W	68°30'21"
C10	200.00'	67.83'	34.25'	67.51'	N80°36'21"E	19°25'58"
C11	225.00'	222.97'	121.60'	213.96'	N61°16'15"W	56°46'45"
C12	350.00'	551.22'	351.44'	495.99'	S45°13'18"W	90°14'08"
C13	200.00'	74.27'	37.57'	73.84'	S10°57'37"W	21°16'32"
C14	200.00'	239.13'	136.19'	225.14'	S55°51'04"W	68°30'21"
C15	500.00'	169.58'	85.61'	168.77'	N9°23'39"W	19°25'58"

TOTAL LOTS=199

SITE = 139.728Ac.±
TOTAL COMMON AREA =42.81Ac.±

OPEN SPACE PROVIDED:
42.81Ac.± (30.6%)

ZONING PUD
LOTS = 100'/90'
FRONT SETBACK 25'
SIDE YARD = 8'/16' AGG.
REAR YARD = 25'

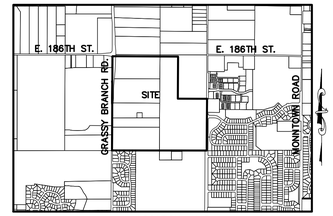

LOCATION MAP
SCALE: 1"=2000'

Br-Brookston silty clay loam

This nearly level, deep, very poorly drained soil is in broad depressions, swales, and narrow drainageways on till plains. It is ponded by runoff from higher adjacent areas. The mapped areas are mostly oval shaped or fingerlike and range from 3 to 250 acres in size.

CrA - Crosby silt loam, 0 to 3 percent slopes

This nearly level, deep, somewhat poorly drained soil is on slight rises on broad, undulating till plains. The mapped areas are irregular in shape and range from 3 to 200 acres in size.

FnA - Fox loam, 0 to 2 percent slopes

This nearly level, well drained soil is on broad terraces and on small knolls on uplands. It is moderately deep over sand and gravelly sand. Most mapped areas on terraces are elongate and are parallel to streams; these areas range from 3 to 150 acres in size. The mapped areas on uplands are irregular in shape and range from 3 to 10 acres in size.

MmB2 - Miami silt loam, 2 to 6 percent slopes, eroded

This gently sloping, deep, well drained soil is on rises on till plains and along drainageways and streams. The mapped areas range from 3 to 50 acres in size.

Pn - Patton silty clay loam

This nearly level, deep, poorly drained soil is in broad depressions and drainageways on lake plains and terraces. Runoff from adjacent soils is ponded on this soil. The mapped areas are mostly oval in shape but some areas in drainageways are elongated. The areas range from 3 to 200 acres in size.

We - Westland silty clay loam

This nearly level, deep, very poorly drained soil is in depressions, swales, and narrow drainageways on outwash plains. Runoff from higher adjacent soils is ponded on this soil. The mapped areas are mostly elongated and are parallel to streams. The areas range from 3 to 200 acres in size.

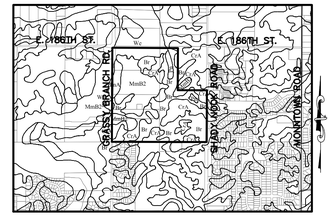

SOILS MAP
Br,CrA,MmB2,Pn,FnA,We
(N.T.S.)

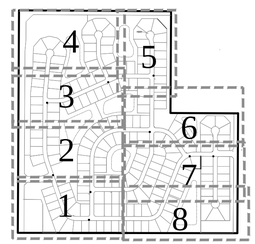

KEY MAP
(N.T.S.)

Know what's below.
Call before you dig.

IUPPS Dig Safely.
Indiana Underground Plant Protection Service

LEGEND	
30	LOT NUMBER
D.E.	DRAINAGE EASEMENT
D.U.&S.E.	DRAINAGE UTILITY & SEWER EASEMENT
D.U.&S.S.E.	DRAINAGE UTILITY & SANITARY SEWER EASEMENT
D.&U.E.	DRAINAGE & UTILITY EASEMENT
L.M.A.E.	LANDSCAPE MAINTENANCE ACCESS EASEMENT
S.L.E.	SIGN & LANDSCAPE EASEMENT
B.S.L.	BUILDING LINE
C.A.	COMMON AREA
R/W	RIGHT OF WAY
B–B	BACK TO BACK OF CURB
*	HANDICAP RAMP

BY	DATE	REVISIONS
GDK	5/24/14	REVISED LAYOUT PER CLIENT REQUEST
KJM	2/25/14	REVISED PER TAC COMMENTS

THIS DRAWING IS NOT INTENDED TO BE REPRESENTED AS A RETRACEMENT OR ORIGINAL BOUNDARY SURVEY OR SUITE SURVEY, OR A SURVEYOR LOCATION REPORT.

CERTIFIED: 1/24/2014

DENNIS D. OLMSTEAD
REGISTERED
No. 900012
STATE OF INDIANA
LAND SURVEYOR

STOEPPELWERTH
& ASSOCIATES INC.
ALWAYS ON TIME
7965 East 106th Street, Fishers, IN 46038-2505
Phone: (317) 849-5935 Fax: (317) 849-5942

PRIMARY PLAT

PREPARED FOR:
THE LAKES OF WESTFIELD
WASHINGTON TOWNSHIP HAMILTON CO., INDIANA

SECTION:	TOWNSHIP:	RANGE:
32	19N	R4E
DRAWN BY: GDK/KRG		CHECKED BY: BKR

SHEET NO. 3 OF 16 SHEETS

S & A JOB NO. 45815LAN

THIS INSTRUMENT PREPARED BY:
DENNIS D. OLMSTEAD
STOEPPELWERTH AND ASSOCIATES INC.
7965 EAST 106th STREET
FISHERS, INDIANA 46038
PHONE: (317) 849-5935

THIS INSTRUMENT PREPARED FOR:
LANGSTON DEVELOPMENT CO., INC.
1132 SOUTH RANGELINE ROAD, SUITE 100
CARMEL, INDIANA 46033
CONTACT: JIM LANGSTON
PHONE: 317-846-7017

THE LAKES OF WESTFIELD

PRIMARY PLAT

ZONING PUD

Curve Table: Alignments						
CURVE	RADIUS	LENGTH	TANGENT	CHORD	CHORD BEARING	DELTA
C1	300.00'	128.00'	64.99'	127.03'	N78°05'58"E	24°26'43"
C2	300.00'	128.00'	64.99'	127.03'	N78°05'59"E	24°26'45"
C3	500.00'	45.74'	22.89'	45.72'	N2°56'34"E	5°14'28"
C4	500.00'	37.19'	18.60'	37.18'	N7°41'39"E	4°15'41"
C5	150.00'	185.32'	106.57'	173.75'	N54°30'12"W	70°47'08"
C6	200.00'	84.21'	42.74'	83.59'	N12°03'42"W	24°07'23"
C7	300.00'	60.65'	30.43'	60.55'	N5°28'09"W	11°35'00"
C8	200.00'	239.94'	136.79'	225.81'	S55°58'04"W	68°44'20"
C9	150.00'	179.35'	102.14'	168.85'	S55°51'04"W	68°30'21"
C10	200.00'	67.83'	34.25'	67.51'	N80°36'21"E	19°25'58"
C11	225.00'	222.97'	121.60'	213.96'	N61°16'15"W	56°46'45"
C12	350.00'	551.22'	351.44'	495.99'	S45°13'18"W	90°14'08"
C13	200.00'	74.27'	37.57'	73.84'	S10°57'37"W	21°16'32"
C14	200.00'	239.13'	136.19'	225.14'	S55°51'04"W	68°30'21"
C15	500.00'	169.58'	85.61'	168.77'	N9°23'39"W	19°25'58"

GRAPHIC SCALE

50 0 25 50

(IN FEET)
1 inch = 50 ft.

TOTAL LOTS=199

SITE = 139.728Ac.±
TOTAL COMMON AREA =42.81Ac.±

OPEN SPACE PROVIDED:
42.81Ac.± (30.6%)

ZONING PUD
LOTS = 100'/90'
FRONT SETBACK 25'
SIDE YARD = 8'/16' AGG.
REAR YARD = 25'

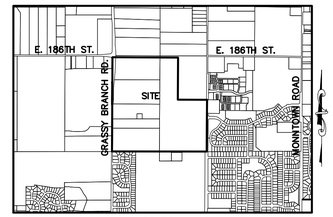

LOCATION MAP
SCALE: 1"=2000'

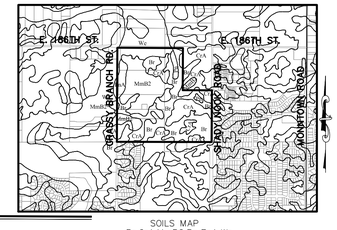

SOILS MAP
Br,CrA,MmB2,Pn,FnA,We
(N.T.S.)

Br-Brookston silty clay loam

This nearly level, deep, very poorly drained soil is in broad depressions, swales, and narrow drainageways on till plains. It is ponded by runoff from higher adjacent areas. The mapped areas are mostly oval shaped or fingerlike and range from 3 to 250 acres in size.

CrA - Crosby silt loam, 0 to 3 percent slopes

This nearly level, deep, somewhat poorly drained soil is on slight rises on broad, undulating till plains. The mapped areas are irregular in shape and range from 3 to 200 acres in size.

FnA - Fox loam, 0 to 2 percent slopes

This nearly level, well drained soil is on broad terraces and on small knolls on uplands. It is moderately deep over sand and gravelly sand. Most mapped areas on terraces are elongate and are parallel to streams; these areas range from 3 to 150 acres in size. The mapped areas on uplands are irregular in shape and range from 3 to 10 acres in size.

MmB2 - Miami silt loam, 2 to 6 percent slopes, eroded

This gently sloping, deep, well drained soil is on rises on till plains and along drainageways and streams. The mapped areas range from 3 to 50 acres in size.

Pn - Patton silty clay loam

This nearly level, deep, poorly drained soil is in broad depressions and drainageways on lake plains and terraces. Runoff from adjacent soils is ponded on this soil. The mapped areas are mostly oval in shape but some areas in drainageways are elongated. The areas range from 3 to 200 acres in size.

We - Westland silty clay loam

This nearly level, deep, very poorly drained soil is in depressions, swales, and narrow drainageways on outwash plains. Runoff from higher adjacent soils is ponded on this soil. The mapped areas are mostly elongated and are parallel to streams. The areas range from 3 to 200 acres in size.

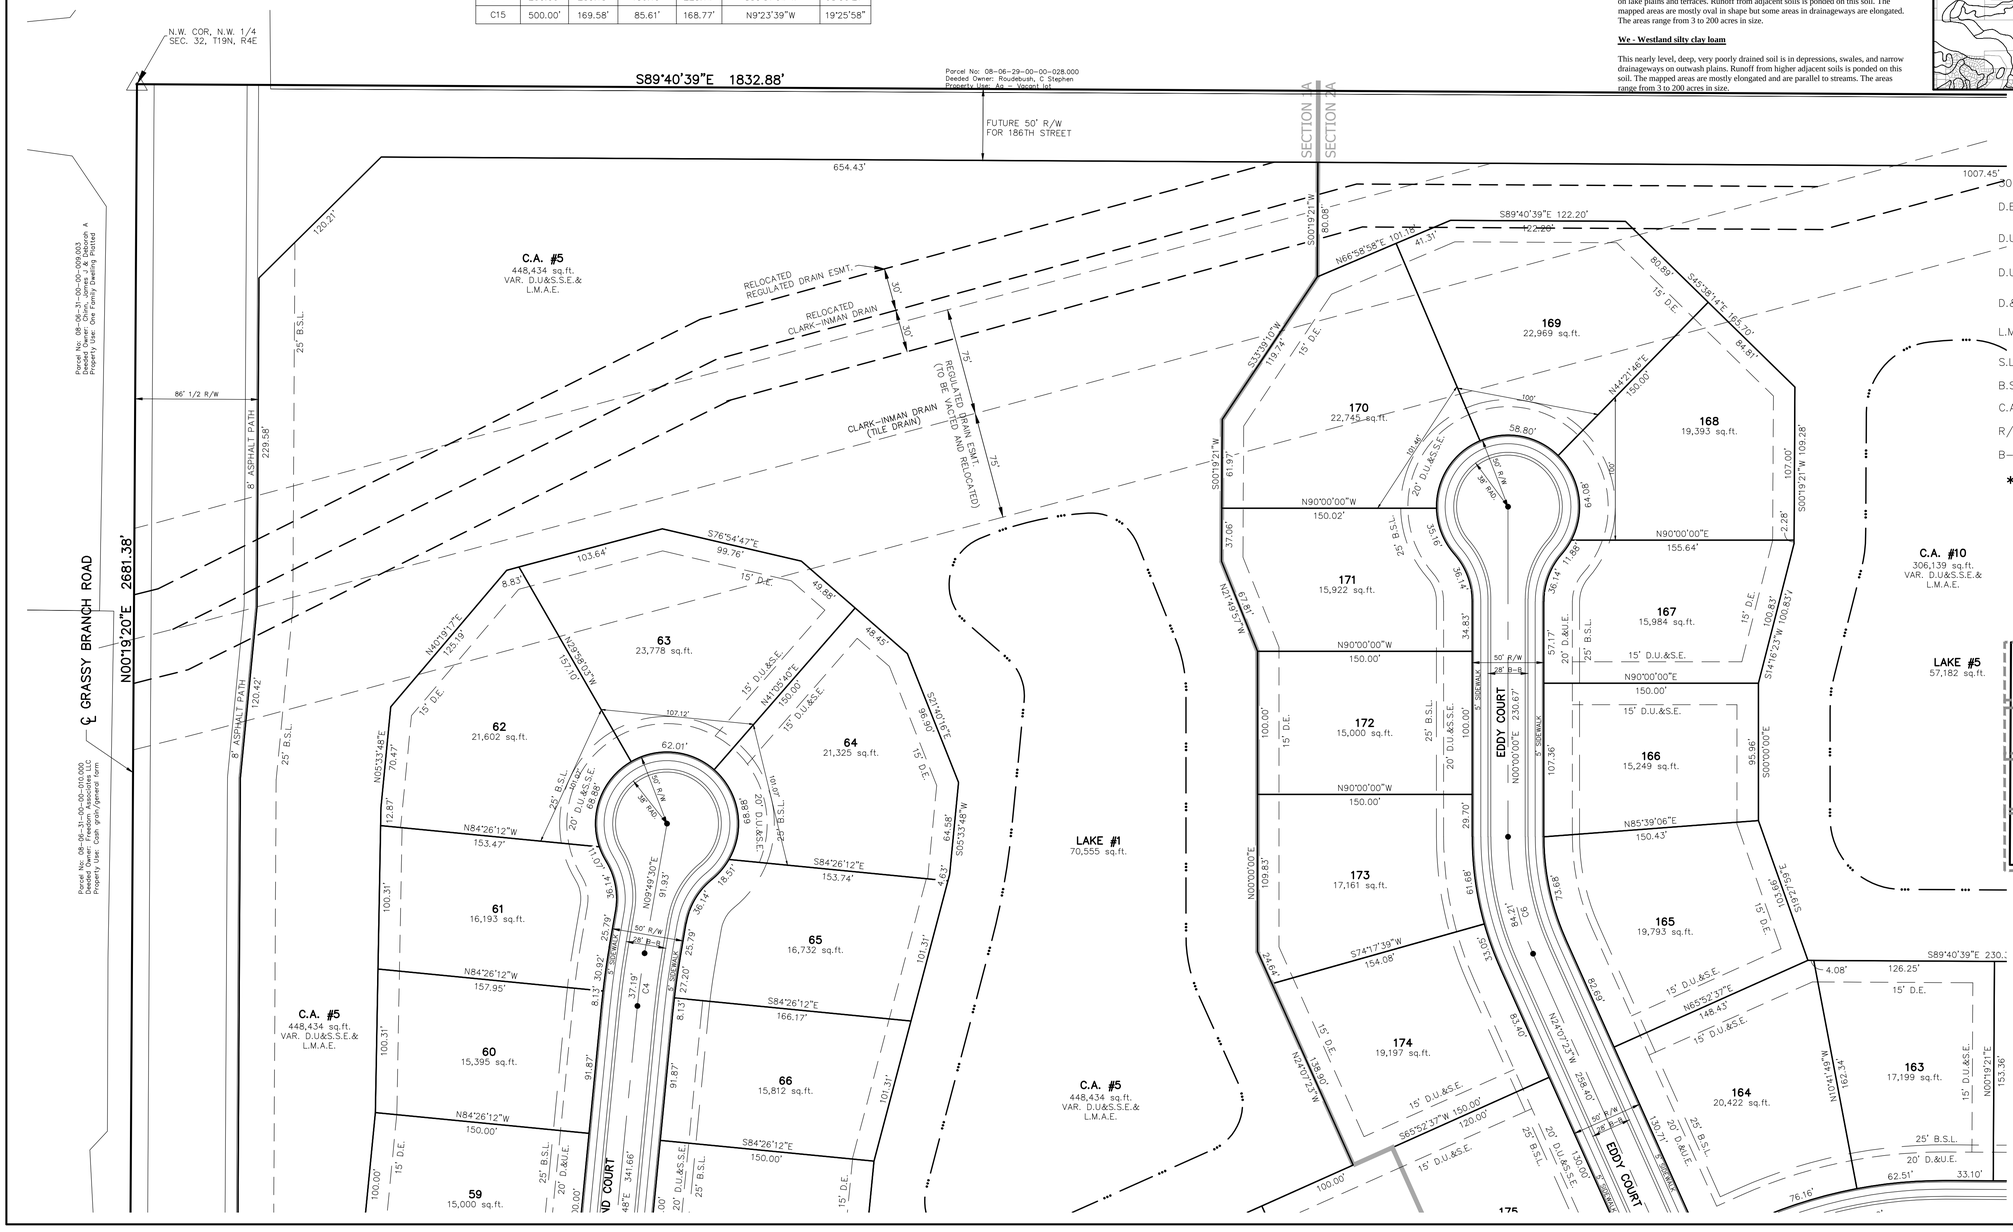

LEGEND

30	LOT NUMBER
D.E.	DRAINAGE EASEMENT
D.U.&S.E.	DRAINAGE UTILITY & SEWER EASEMENT
D.U.&S.S.E.	DRAINAGE UTILITY & SANITARY SEWER EASEMENT
D.&U.E.	DRAINAGE & UTILITY EASEMENT
L.M.A.E.	LANDSCAPE MAINTENANCE ACCESS EASEMENT
S.L.E.	SIGN & LANDSCAPE EASEMENT
B.S.L.	BUILDING LINE
C.A.	COMMON AREA
R/W	RIGHT OF WAY
B-B	BACK TO BACK OF CURB
*	HANDICAP RAMP

Know what's below. Call before you dig.

IUPPS Dig Safely.
Indiana Underground Plant Protection Service

DATE	REVISIONS	BY
5/24/14	REVISED LAYOUT PER CLIENT REQUEST	GDK
2/25/14	REVISED PER TAC COMMENTS	KJM

THIS DRAWING IS NOT INTENDED TO BE REPRESENTED AS A RETRACEMENT OR ORIGINAL BOUNDARY SURVEY, OR A SURVEYOR LOCATION REPORT.

CERTIFIED: 1/24/2014

DENNIS D. OLMSTEAD
REGISTERED
No. 900012
STATE OF INDIANA
LAND SURVEYOR

STOEPPELWERTH
& ASSOCIATES INC.
ALWAYS ON.
7965 East 106th Street, Fishers IN 46038-2505
Phone: (317) 849-5935 Fax: (317) 849-5942

PRIMARY PLAT

PREPARED FOR:
THE LAKES OF WESTFIELD

WASHINGTON TOWNSHIP, HAMILTON CO., INDIANA

SECTION:	TOWNSHIP:	RANGE:
32	19N	R4E

DRAWN BY:	CHECKED BY:
GDK/KRG	BKR

SHEET NO.
4
OF 16 SHEETS

S & A JOB NO.
45815LAN

THIS INSTRUMENT PREPARED BY:
DENNIS D. OLMSTEAD
STOEPPELWERTH AND ASSOCIATES INC.
7965 EAST 106th STREET
FISHERS, INDIANA 46038
PHONE: (317) 849-5935

THIS INSTRUMENT PREPARED FOR:
LANGSTON DEVELOPMENT CO., INC.
1132 SOUTH RANGELINE ROAD, SUITE 100
CARMEL, INDIANA 46033
CONTACT: JIM LANGSTON
PHONE: 317-846-7017

THE LAKES OF WESTFIELD

PRIMARY PLAT

ZONING PUD

GRAPHIC SCALE

50 0 25 50

(IN FEET)
1 inch = 50 ft.

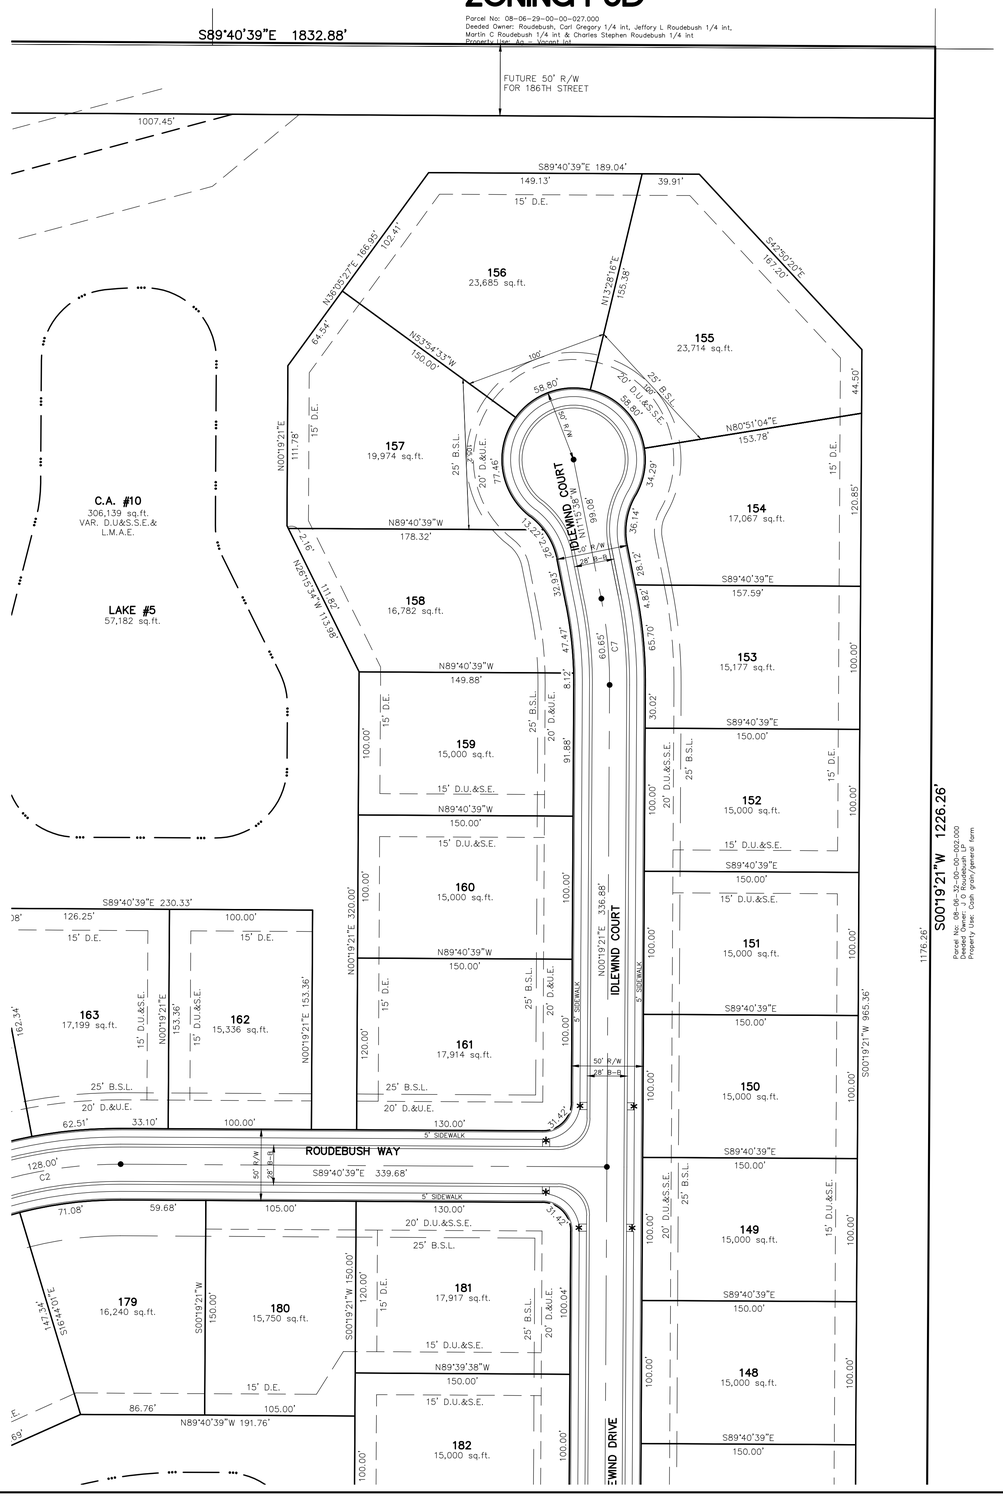

Curve Table: Alignments						
CURVE	RADIUS	LENGTH	TANGENT	CHORD	CHORD BEARING	DELTA
C1	300.00'	128.00'	64.99'	127.03'	N78°05'58"E	24°26'43"
C2	300.00'	128.00'	64.99'	127.03'	N78°05'59"E	24°26'45"
C3	500.00'	45.74'	22.89'	45.72'	N2°56'34"E	5°14'28"
C4	500.00'	37.19'	18.60'	37.18'	N7°41'39"E	4°15'41"
C5	150.00'	185.32'	106.57'	173.75'	N54°30'12"W	70°47'08"
C6	200.00'	84.21'	42.74'	83.59'	N12°03'42"W	24°07'23"
C7	300.00'	60.65'	30.43'	60.55'	N5°28'09"W	11°35'00"
C8	200.00'	239.94'	136.79'	225.81'	S55°58'04"W	68°44'20"
C9	150.00'	179.35'	102.14'	168.85'	S55°51'04"W	68°30'21"
C10	200.00'	67.83'	34.25'	67.51'	N80°36'21"E	19°25'58"
C11	225.00'	222.97'	121.60'	213.96'	N61°16'15"W	56°46'45"
C12	350.00'	551.22'	351.44'	495.99'	S45°13'18"W	90°14'08"
C13	200.00'	74.27'	37.57'	73.84'	S10°57'37"W	21°16'32"
C14	200.00'	239.13'	136.19'	225.14'	S55°51'04"W	68°30'21"
C15	500.00'	169.58'	85.61'	168.77'	N9°23'39"W	19°25'58"

TOTAL LOTS=199

SITE = 139.728Ac.±
TOTAL COMMON AREA =42.81Ac.±

OPEN SPACE PROVIDED:
42.81Ac.± (30.6%)

ZONING PUD
LOTS = 100'/90'
FRONT SETBACK 25'
SIDE YARD = 8' /16' AGG.
REAR YARD = 25'

Br-Brookston silty clay loam

This nearly level, deep, very poorly drained soil is in broad depressions, swales, and narrow drainageways on till plains. It is ponded by runoff from higher adjacent areas. The mapped areas are mostly oval shaped or fingerlike and range from 3 to 250 acres in size.

CrA - Crosby silt loam, 0 to 3 percent slopes

This nearly level, deep, somewhat poorly drained soil is on slight rises on broad, undulating till plains. The mapped areas are irregular in shape and range from 3 to 200 acres in size.

FnA - Fox loam, 0 to 2 percent slopes

This nearly level, well drained soil is on broad terraces and on small knolls on uplands. It is moderately deep over sand and gravelly sand. Most mapped areas on terraces are elongate and are parallel to streams; these areas range from 3 to 150 acres in size. The mapped areas on uplands are irregular in shape and range from 3 to 10 acres in size.

MmB2 - Miami silt loam, 2 to 6 percent slopes, eroded

This gently sloping, deep, well drained soil is on rises on till plains and along drainageways and streams. The mapped areas range from 3 to 50 acres in size.

Pn - Patton silty clay loam

This nearly level, deep, poorly drained soil is in broad depressions and drainageways on lake plains and terraces. Runoff from adjacent soils is ponded on this soil. The mapped areas are mostly oval in shape but some areas in drainageways are elongated. The areas range from 3 to 200 acres in size.

We - Westland silty clay loam

This nearly level, deep, very poorly drained soil is in depressions, swales, and narrow drainageways on outwash plains. Runoff from higher adjacent soils is ponded on this soil. The mapped areas are mostly elongated and are parallel to streams. The areas range from 3 to 200 acres in size.

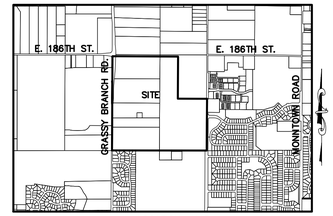

LOCATION MAP
SCALE: 1"=2000'

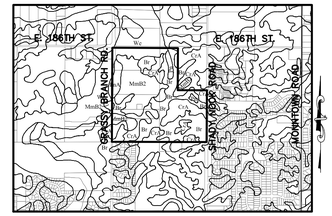

SOILS MAP
Br,CrA,MmB2,Pn,FnA,We
(N.T.S.)

LEGEND

30	LOT NUMBER
D.E.	DRAINAGE EASEMENT
D.U.&S.E.	DRAINAGE UTILITY & SEWER EASEMENT
D.U.&S.S.E.	DRAINAGE UTILITY & SANITARY SEWER EASEMENT
D.&U.E.	DRAINAGE & UTILITY EASEMENT
L.M.A.E.	LANDSCAPE MAINTENANCE ACCESS EASEMENT
S.L.E.	SIGN & LANDSCAPE EASEMENT
B.S.L.	BUILDING LINE
C.A.	COMMON AREA
R/W	RIGHT OF WAY
B-B	BACK TO BACK OF CURB
*	HANDICAP RAMP

BY	REVISIONS	DATE
GDK	REVISED LAYOUT PER CLIENT REQUEST	3/24/14
KJM	REVISED PER TAC COMMENTS	2/25/14

THIS DRAWING IS NOT INTENDED TO BE REPRESENTED AS A RETRACEMENT OR ORIGINAL BOUNDARY SURVEY, A SUITE SURVEY, OR A SURVEYOR LOCATION REPORT.

CERTIFIED: 1/24/2014

DENNIS D. OLMSTEAD
REGISTERED
No. 900012
STATE OF INDIANA
LAND SURVEYOR

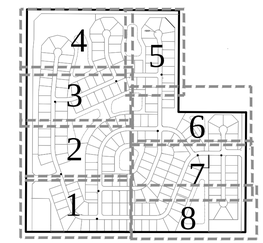

KEY MAP
(N.T.S.)

Know what's **below.**
Call before you dig.

IUPPS Dig Safely.
Indiana Underground Plant Protection Service

STOEPPELWERTH
ALWAYS ON.
7965 East 106th Street, Fishers, IN 46038-2505
Phone: (317) 849-5935 Fax: (317) 849-5942

PREPARED FOR:
THE LAKES OF WESTFIELD
HAMILTON CO., INDIANA

PRIMARY PLAT

SECTION:	TOWNSHIP:	RANGE:
32	19N	R4E
DRAWN BY:		CHECKED BY:
GDK/KRG		BKR

SHEET NO.
5
OF 16 SHEETS

S & A JOB NO.
45815LAN

THIS INSTRUMENT PREPARED BY:
DENNIS D. OLMSTEAD
STOEPPELWERTH AND ASSOCIATES INC.
7965 EAST 106th STREET
FISHERS, INDIANA 46038
PHONE: (317) 849-5935

THIS INSTRUMENT PREPARED FOR:
LANGSTON DEVELOPMENT CO., INC.
1132 SOUTH RANGELINE ROAD, SUITE 100
CARMEL, INDIANA 46033
CONTACT: JIM LANGSTON
PHONE: 317-846-7017

THE LAKES OF WESTFIELD

PRIMARY PLAT

ZONING PUD

GRAPHIC SCALE

50 0 25 50

(IN FEET)
1 inch = 50 ft.

Curve Table: Alignments						
CURVE	RADIUS	LENGTH	TANGENT	CHORD	CHORD BEARING	DELTA
C1	300.00'	128.00'	64.99'	127.03'	N78°05'58"E	24°26'43"
C2	300.00'	128.00'	64.99'	127.03'	N78°05'59"E	24°26'45"
C3	500.00'	45.74'	22.89'	45.72'	N2°56'34"E	5°14'28"
C4	500.00'	37.19'	18.60'	37.18'	N7°41'39"E	4°15'41"
C5	150.00'	185.32'	106.57'	173.75'	N54°30'12"W	70°47'08"
C6	200.00'	84.21'	42.74'	83.59'	N12°03'42"W	24°07'23"
C7	300.00'	60.65'	30.43'	60.55'	N5°28'09"W	11°35'00"
C8	200.00'	239.94'	136.79'	225.81'	S55°58'04"W	68°44'20"
C9	150.00'	179.35'	102.14'	168.85'	S55°51'04"W	68°30'21"
C10	200.00'	67.83'	34.25'	67.51'	N80°36'21"E	19°25'58"
C11	225.00'	222.97'	121.60'	213.96'	N61°16'15"W	56°46'45"
C12	350.00'	551.22'	351.44'	495.99'	S45°13'18"W	90°14'08"
C13	200.00'	74.27'	37.57'	73.84'	S10°57'37"W	21°16'32"
C14	200.00'	239.13'	136.19'	225.14'	S55°51'04"W	68°30'21"
C15	500.00'	169.58'	85.61'	168.77'	N9°23'39"W	19°25'58"

TOTAL LOTS=199

SITE = 139.728Ac.±
TOTAL COMMON AREA =42.81Ac.±

OPEN SPACE PROVIDED:
42.81Ac.± (30.6%)

ZONING PUD
LOTS = 100'/90'
FRONT SETBACK 25'
SIDE YARD = 8' /16' AGG.
REAR YARD = 25'

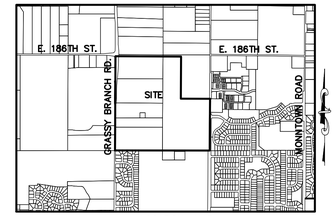

LOCATION MAP
SCALE: 1"=2000'

Br-Brookston silty clay loam

This nearly level, deep, very poorly drained soil is in broad depressions, swales, and narrow drainageways on till plains. It is ponded by runoff from higher adjacent areas. The mapped areas are mostly oval shaped or fingerlike and range from 3 to 250 acres in size.

CrA - Crosby silt loam, 0 to 3 percent slopes

This nearly level, deep, somewhat poorly drained soil is on slight rises on broad, undulating till plains. The mapped areas are irregular in shape and range from 3 to 200 acres in size.

FnA - Fox loam, 0 to 2 percent slopes

This nearly level, well drained soil is on broad terraces and on small knolls on uplands. It is moderately deep over sand and gravelly sand. Most mapped areas on terraces are elongate and are parallel to streams; these areas range from 3 to 150 acres in size. The mapped areas on uplands are irregular in shape and range from 3 to 10 acres in size.

MmB2 - Miami silt loam, 2 to 6 percent slopes, eroded

This gently sloping, deep, well drained soil is on rises on till plains and along drainageways and streams. The mapped areas range from 3 to 50 acres in size.

Pn - Patton silty clay loam

This nearly level, deep, poorly drained soil is in broad depressions and drainageways on lake plains and terraces. Runoff from adjacent soils is ponded on this soil. The mapped areas are mostly oval in shape but some areas in drainageways are elongated. The areas range from 3 to 200 acres in size.

We - Westland silty clay loam

This nearly level, deep, very poorly drained soil is in depressions, swales, and narrow drainageways on outwash plains. Runoff from higher adjacent soils is ponded on this soil. The mapped areas are mostly elongated and are parallel to streams. The areas range from 3 to 200 acres in size.

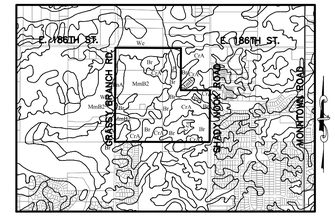

SOILS MAP
Br,CrA,MmB2,Pn,FnA,We
(N.T.S.)

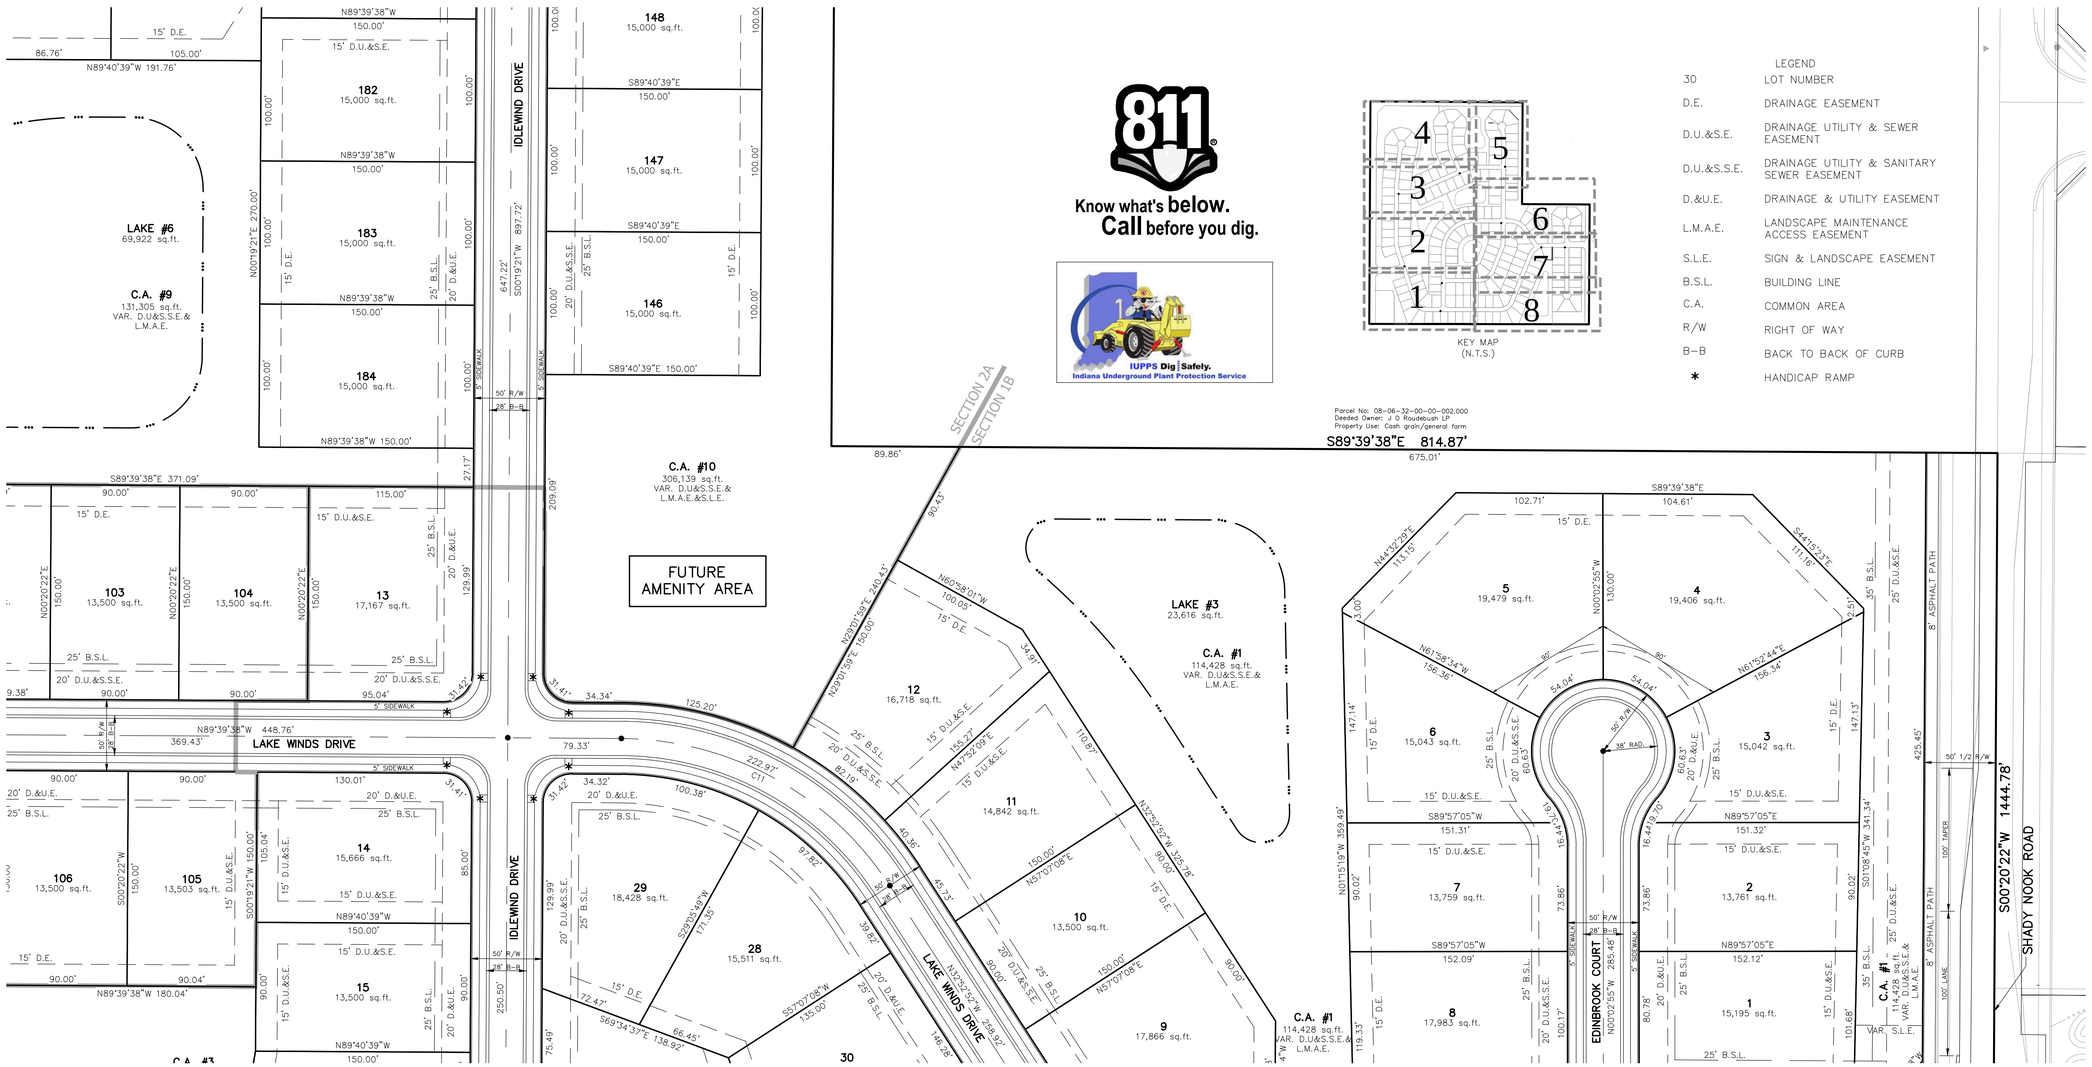

811 Know what's below. Call before you dig.

IUPPS Dig Safely. Indiana Underground Plant Protection Service

KEY MAP
(N.T.S.)

LEGEND

30	LOT NUMBER
D.E.	DRAINAGE EASEMENT
D.U.&S.E.	DRAINAGE UTILITY & SEWER EASEMENT
D.U.&S.S.E.	DRAINAGE UTILITY & SANITARY SEWER EASEMENT
D.&U.E.	DRAINAGE & UTILITY EASEMENT
L.M.A.E.	LANDSCAPE MAINTENANCE ACCESS EASEMENT
S.L.E.	SIGN & LANDSCAPE EASEMENT
B.S.L.	BUILDING LINE
C.A.	COMMON AREA
R/W	RIGHT OF WAY
B-B	BACK TO BACK OF CURB
*	HANDICAP RAMP

BY	DATE	REVISIONS
GDK	5/24/14	REVISED LAYOUT PER CLIENT REQUEST
KJM	2/25/14	REVISED PER TAC COMMENTS

THIS DRAWING IS NOT INTENDED TO BE REPRESENTED AS A RETRACEMENT OR ORIGINAL BOUNDARY SURVEY, OR SUITE SURVEY, OR A SURVEYOR LOCATION REPORT.

CERTIFIED: 1/24/2014

DENNIS D. OLMSTEAD
REGISTERED
No. 900012
STATE OF INDIANA
LAND SURVEYOR

STOEPPELWERTH
& ASSOCIATES INC.
ALWAYS ON.
7965 East 106th Street, Fishers, IN 46038-2505
Phone: (317) 849-5935 Fax: (317) 849-5942

PRIMARY PLAT

PREPARED FOR:
THE LAKES OF WESTFIELD
WASHINGTON TOWNSHIP HAMILTON CO., INDIANA

SECTION:	TOWNSHIP:	RANGE:
32	19N	R4E

DRAWN BY: GDK/KRG
CHECKED BY: BKR

SHEET NO.
6
OF 16 SHEETS

S & A JOB NO.
45815LAN

THIS INSTRUMENT PREPARED BY:
DENNIS D. OLMSTEAD
STOEPPELWERTH AND ASSOCIATES INC.
7965 EAST 106th STREET
FISHERS, INDIANA 46038
PHONE: (317) 849-5935

THIS INSTRUMENT PREPARED FOR:
LANGSTON DEVELOPMENT CO., INC.
1132 SOUTH RANGELINE ROAD, SUITE 100
CARMEL, INDIANA 46033
CONTACT: JIM LANGSTON
PHONE: 317-846-7017

THE LAKES OF WESTFIELD

PRIMARY PLAT

ZONING PUD

TOTAL LOTS=199

SITE = 139.728Ac.±
TOTAL COMMON AREA =42.81Ac.±

OPEN SPACE PROVIDED:
42.81Ac.± (30.6%)

ZONING PUD
LOTS = 100'/90'
FRONT SETBACK 25'
SIDE YARD = 8' /16' AGG.
REAR YARD = 25'

Know what's **below.**
Call before you dig.

IUPPS Dig Safely.
Indiana Underground Plant Protection Service

GRAPHIC SCALE
50 0 25 50
(IN FEET)
1 inch = 50 ft.

Curve Table: Alignments						
CURVE	RADIUS	LENGTH	TANGENT	CHORD	CHORD BEARING	DELTA
C1	300.00'	128.00'	64.99'	127.03'	N78°05'58"E	24°26'43"
C2	300.00'	128.00'	64.99'	127.03'	N78°05'59"E	24°26'45"
C3	500.00'	45.74'	22.89'	45.72'	N2°56'34"E	5°14'28"
C4	500.00'	37.19'	18.60'	37.18'	N7°41'39"E	4°15'41"
C5	150.00'	185.32'	106.57'	173.75'	N54°30'12"W	70°47'08"
C6	200.00'	84.21'	42.74'	83.59'	N12°03'42"W	24°07'23"
C7	300.00'	60.65'	30.43'	60.55'	N5°28'09"W	11°35'00"
C8	200.00'	239.94'	136.79'	225.81'	S55°58'04"W	68°44'20"
C9	150.00'	179.35'	102.14'	168.85'	S55°51'04"W	68°30'21"
C10	200.00'	67.83'	34.25'	67.51'	N80°36'21"E	19°25'58"
C11	225.00'	222.97'	121.60'	213.96'	N61°16'15"W	56°46'45"
C12	350.00'	551.22'	351.44'	495.99'	S45°13'18"W	90°14'08"
C13	200.00'	74.27'	37.57'	73.84'	S10°57'37"W	21°16'32"
C14	200.00'	239.13'	136.19'	225.14'	S55°51'04"W	68°30'21"
C15	500.00'	169.58'	85.61'	168.77'	N9°23'39"W	19°25'58"

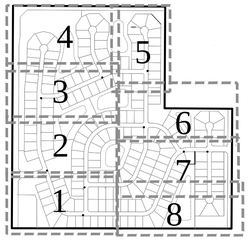

KEY MAP
(N.T.S.)

LEGEND

30	LOT NUMBER
D.E.	DRAINAGE EASEMENT
D.U.&S.E.	DRAINAGE UTILITY & SEWER EASEMENT
D.U.&S.S.E.	DRAINAGE UTILITY & SANITARY SEWER EASEMENT
D.&U.E.	DRAINAGE & UTILITY EASEMENT
L.M.A.E.	LANDSCAPE MAINTENANCE ACCESS EASEMENT
S.L.E.	SIGN & LANDSCAPE EASEMENT
B.S.L.	BUILDING LINE
C.A.	COMMON AREA
R/W	RIGHT OF WAY
B-B	BACK TO BACK OF CURB
*	HANDICAP RAMP

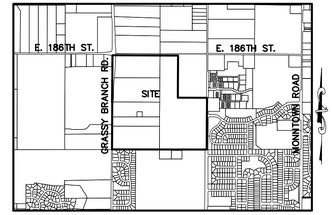

LOCATION MAP
SCALE: 1"=2000'

Br-Brookston silty clay loam

This nearly level, deep, very poorly drained soil is in broad depressions, swales, and narrow drainageways on till plains. It is ponded by runoff from higher adjacent areas. The mapped areas are mostly oval shaped or fingerlike and range from 3 to 250 acres in size.

CrA - Crosby silt loam, 0 to 3 percent slopes

This nearly level, deep, somewhat poorly drained soil is on slight rises on broad, undulating till plains. The mapped areas are irregular in shape and range from 3 to 200 acres in size.

FnA - Fox loam, 0 to 2 percent slopes

This nearly level, well drained soil is on broad terraces and on small knolls on uplands. It is moderately deep over sand and gravelly sand. Most mapped areas on terraces are elongate and are parallel to streams; these areas range from 3 to 150 acres in size. The mapped areas on uplands are irregular in shape and range from 3 to 10 acres in size.

MmB2 - Miami silt loam, 2 to 6 percent slopes, eroded

This gently sloping, deep, well drained soil is on rises on till plains and along drainageways and streams. The mapped areas range from 3 to 50 acres in size.

Pn - Patton silty clay loam

This nearly level, deep, poorly drained soil is in broad depressions and drainageways on lake plains and terraces. Runoff from adjacent soils is ponded on this soil. The mapped areas are mostly oval in shape but some areas in drainageways are elongated. The areas range from 3 to 200 acres in size.

We - Westland silty clay loam

This nearly level, deep, very poorly drained soil is in depressions, swales, and narrow drainageways on outwash plains. Runoff from higher adjacent soils is ponded on this soil. The mapped areas are mostly elongated and are parallel to streams. The areas range from 3 to 200 acres in size.

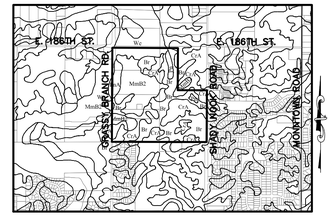

SOILS MAP
Br,CrA,MmB2,Pn,FnA,We
(N.T.S.)

	GDK	
	KJM	
5/24/14	REVISED LAYOUT PER CLIENT REQUEST	
2/25/14	REVISED PER TAC COMMENTS	
DATE	REVISIONS	BY

REGISTERED
DENNIS D. OLMSTEAD
No. 900012
STATE OF INDIANA
LAND SURVEYOR

THIS DRAWING IS NOT INTENDED TO BE REPRESENTED AS A RETRACEMENT OR CONTROL SURVEY, A BOUNDARY SURVEY, OR A SURVEYOR LOCATION REPORT.

CERTIFIED: 1/24/2014

STOEPPELWERTH
& ASSOCIATES INC.
ALWAYS ON.
7965 East 106th Street, Fishers, IN 46038-2505
Phone: (317) 849-5935 Fax: (317) 849-5942

PRIMARY PLAT
PREPARED FOR:
THE LAKES OF WESTFIELD
WASHINGTON TOWNSHIP
HAMILTON CO., INDIANA

SECTION:	TOWNSHIP:	RANGE:
32	19N	R4E
DRAWN BY: GDK/KRG		CHECKED BY: BKR

SHEET NO. 7 OF 16 SHEETS
S & A JOB NO. 45815LAN

THIS INSTRUMENT PREPARED BY:
DENNIS D. OLMSTEAD
STOEPPELWERTH AND ASSOCIATES INC.
7965 EAST 106th STREET
FISHERS, INDIANA 46038
PHONE: (317) 849-5935

THIS INSTRUMENT PREPARED FOR:
LANGSTON DEVELOPMENT CO., INC.
1132 SOUTH RANGELINE ROAD, SUITE 100
CARMEL, INDIANA 46033
CONTACT: JIM LANGSTON
PHONE: 317-846-7017

THE LAKES OF WESTFIELD

PRIMARY PLAT

ZONING PUD

TOTAL LOTS=199

SITE = 139.728Ac.±
TOTAL COMMON AREA =42.81Ac.±

OPEN SPACE PROVIDED:
42.81Ac.± (30.6%)

ZONING PUD
LOTS = 100'/90'
FRONT SETBACK 25'
SIDE YARD = 8' /16' AGG.
REAR YARD = 25'

GRAPHIC SCALE
50 0 25 50
(IN FEET)
1 inch = 50 ft.

Curve Table: Alignments						
CURVE	RADIUS	LENGTH	TANGENT	CHORD	CHORD BEARING	DELTA
C1	300.00'	128.00'	64.99'	127.03'	N78°05'58"E	24°26'43"
C2	300.00'	128.00'	64.99'	127.03'	N78°05'59"E	24°26'45"
C3	500.00'	45.74'	22.89'	45.72'	N2°56'34"E	5°14'28"
C4	500.00'	37.19'	18.60'	37.18'	N7°41'39"E	4°15'41"
C5	150.00'	185.32'	106.57'	173.75'	N54°30'12"W	70°47'08"
C6	200.00'	84.21'	42.74'	83.59'	N12°03'42"W	24°07'23"
C7	300.00'	60.65'	30.43'	60.55'	N5°28'09"W	11°35'00"
C8	200.00'	239.94'	136.79'	225.81'	S55°58'04"W	68°44'20"
C9	150.00'	179.35'	102.14'	168.85'	S55°51'04"W	68°30'21"
C10	200.00'	67.83'	34.25'	67.51'	N80°36'21"E	19°25'58"
C11	225.00'	222.97'	121.60'	213.96'	N61°16'15"W	56°46'45"
C12	350.00'	551.22'	351.44'	495.99'	S45°13'18"W	90°14'08"
C13	200.00'	74.27'	37.57'	73.84'	S10°57'37"W	21°16'32"
C14	200.00'	239.13'	136.19'	225.14'	S55°51'04"W	68°30'21"
C15	500.00'	169.58'	85.61'	168.77'	N9°23'39"W	19°25'58"

811 Know what's below. Call before you dig.

IUPPS Dig Safely. Indiana Underground Plant Protection Service

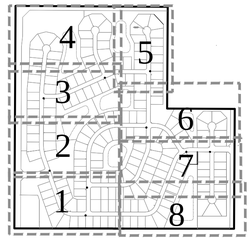

KEY MAP
(N.T.S.)

LEGEND

30	LOT NUMBER
D.E.	DRAINAGE EASEMENT
D.U.&S.E.	DRAINAGE UTILITY & SEWER EASEMENT
D.U.&S.S.E.	DRAINAGE UTILITY & SANITARY SEWER EASEMENT
D.&U.E.	DRAINAGE & UTILITY EASEMENT
L.M.A.E.	LANDSCAPE MAINTENANCE ACCESS EASEMENT
S.L.E.	SIGN & LANDSCAPE EASEMENT
B.S.L.	BUILDING LINE
C.A.	COMMON AREA
R/W	RIGHT OF WAY
B-B	BACK TO BACK OF CURB
*	HANDICAP RAMP

Br-Brookston silty clay loam

This nearly level, deep, very poorly drained soil is in broad depressions, swales, and narrow drainageways on till plains. It is ponded by runoff from higher adjacent areas. The mapped areas are mostly oval shaped or fingerlike and range from 3 to 250 acres in size.

CrA - Crosby silt loam, 0 to 3 percent slopes

This nearly level, deep, somewhat poorly drained soil is on slight rises on broad, undulating till plains. The mapped areas are irregular in shape and range from 3 to 200 acres in size.

FnA - Fox loam, 0 to 2 percent slopes

This nearly level, well drained soil is on broad terraces and on small knolls on uplands. It is moderately deep over sand and gravelly sand. Most mapped areas on terraces are elongate and are parallel to streams; these areas range from 3 to 150 acres in size. The mapped areas on uplands are irregular in shape and range from 3 to 10 acres in size.

MmB2 - Miami silt loam, 2 to 6 percent slopes, eroded

This gently sloping, deep, well drained soil is on rises on till plains and along drainageways and streams. The mapped areas range from 3 to 50 acres in size.

Pn - Patton silty clay loam

This nearly level, deep, poorly drained soil is in broad depressions and drainageways on lake plains and terraces. Runoff from adjacent soils is ponded on this soil. The mapped areas are mostly oval in shape but some areas in drainageways are elongated. The areas range from 3 to 200 acres in size.

We - Westland silty clay loam

This nearly level, deep, very poorly drained soil is in depressions, swales, and narrow drainageways on outwash plains. Runoff from higher adjacent soils is ponded on this soil. The mapped areas are mostly elongated and are parallel to streams. The areas range from 3 to 200 acres in size.

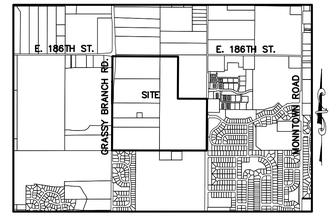

LOCATION MAP
SCALE: 1"=2000'

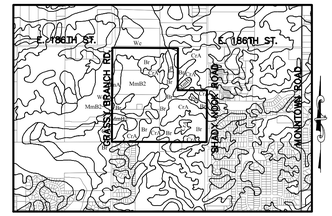

SOILS MAP
Br,CrA,MmB2,Pn,FnA,We
(N.T.S.)

3	5/24/14	REVISED LAYOUT PER CLIENT REQUEST	GDK
2	2/25/14	REVISED PER TAC COMMENTS	KJM
BY	DATE	REVISIONS	

THIS DRAWING IS NOT INTENDED TO BE REPRESENTED AS A RETRACEMENT OR ORIGINAL BOUNDARY SURVEY OR SUITE SURVEY, OR A SURVEYOR LOCATION REPORT.

CERTIFIED: 1/24/2014

DENNIS D. OLMSTEAD — REGISTERED — No. 900012 — STATE OF INDIANA — LAND SURVEYOR

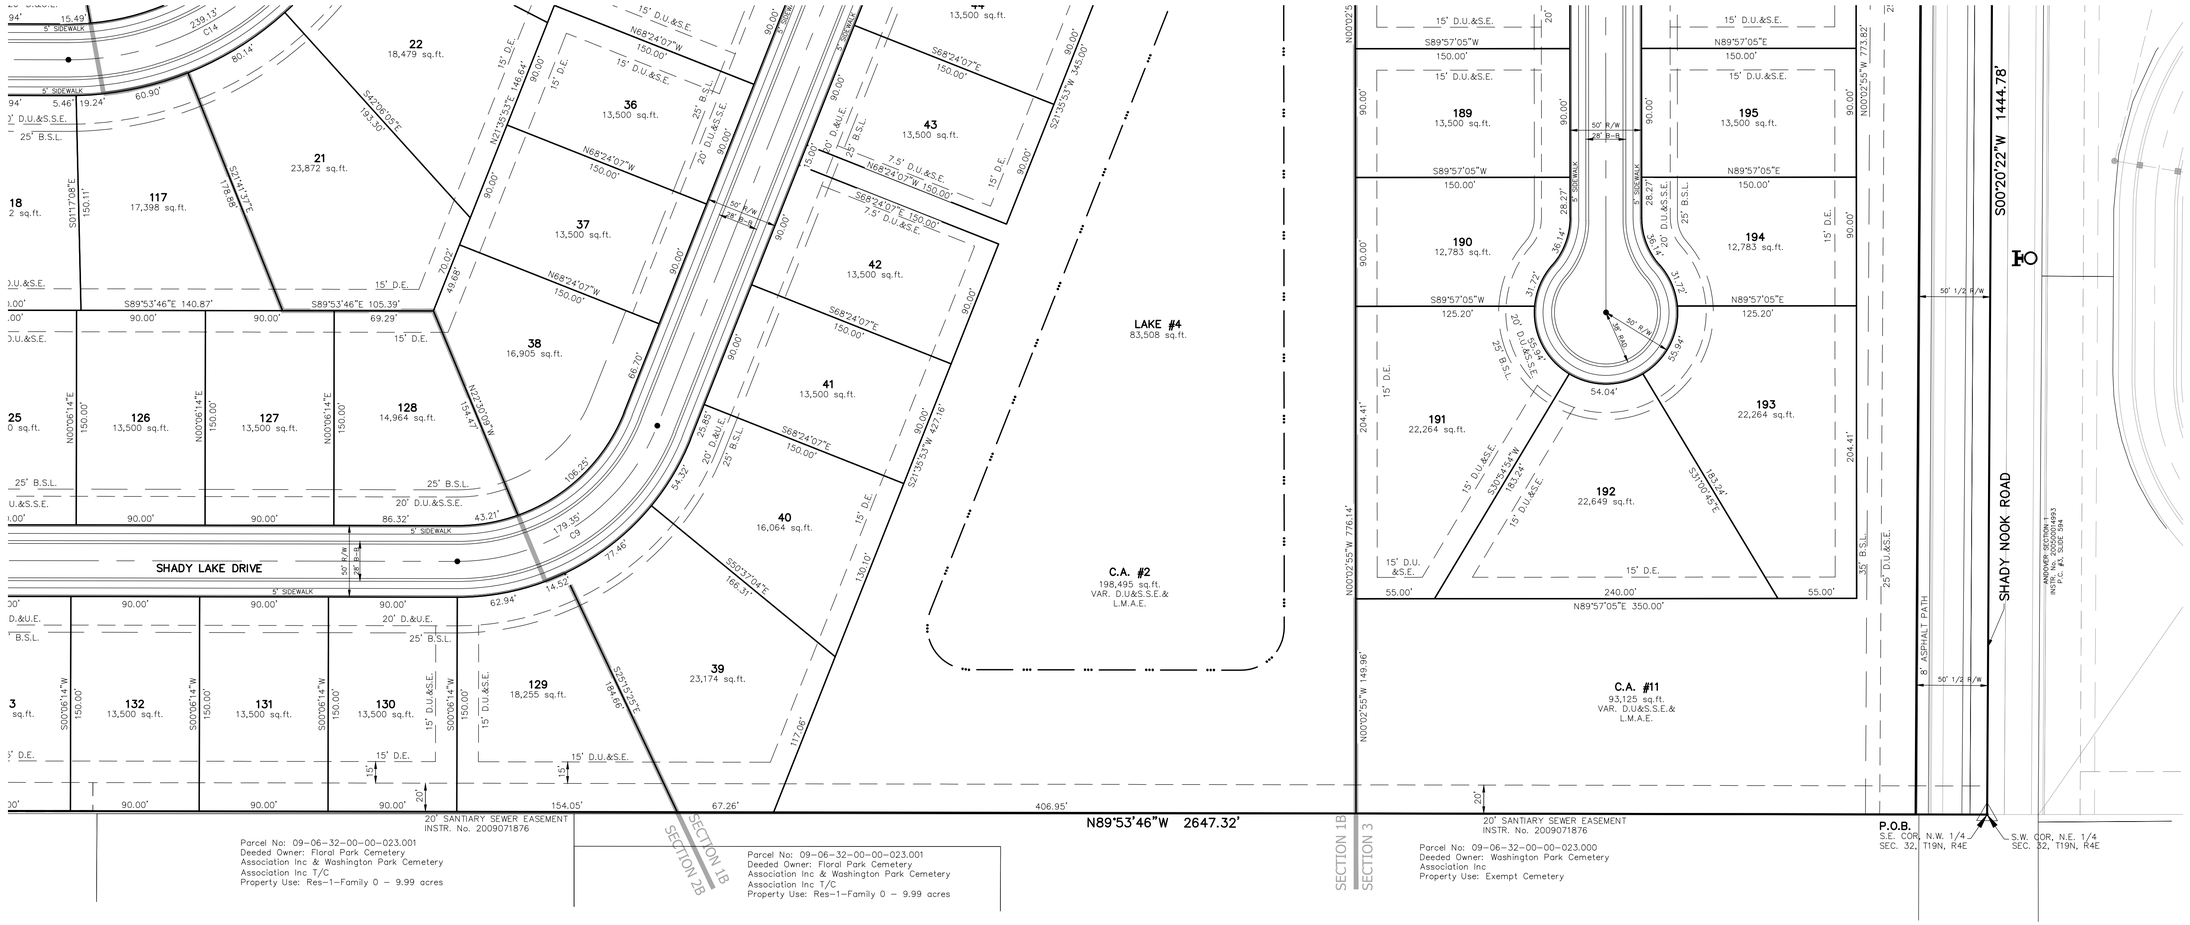

PREPARED FOR:

THE LAKES OF WESTFIELD

PRIMARY PLAT

HAMILTON CO., INDIANA

WASHINGTON TOWNSHIP

SECTION:	TOWNSHIP:	RANGE:
32	19N	R4E
DRAWN BY: GDK/KRG	CHECKED BY: BKR	
SHEET NO. 8 OF 16 SHEETS		
S & A JOB NO. 45815LAN		

STOEPPELWERTH
ALWAYS ON.
7965 East 106th Street, Fishers, IN 46038-2505
Phone: (317) 849-5935 Fax: (317) 849-5942

THIS INSTRUMENT PREPARED BY:
DENNIS D. OLMSTEAD
STOEPPELWERTH AND ASSOCIATES INC.
7965 EAST 106th STREET
FISHERS, INDIANA 46038
PHONE: (317) 849-5935

THIS INSTRUMENT PREPARED FOR:
LANGSTON DEVELOPMENT CO., INC.
1132 SOUTH RANGELINE ROAD, SUITE 100
CARMEL, INDIANA 46033
CONTACT: JIM LANGSTON
PHONE: 317-846-7017

THE LAKES OF WESTFIELD

PRIMARY PLAT

ZONING PUD

TOTAL LOTS=199

SITE = 139.728Ac.±
TOTAL COMMON AREA =42.81Ac.±

OPEN SPACE PROVIDED:
42.81Ac.± (30.6%)

ZONING PUD
LOTS = 100'/90'
FRONT SETBACK 25'
SIDE YARD = 8'/16' AGG.
REAR YARD = 25'

GRAPHIC SCALE
50 0 25 50
(IN FEET)
1 inch = 50 ft.

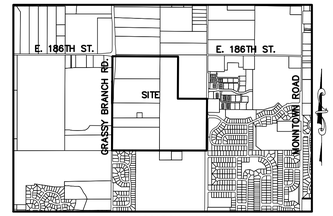

LOCATION MAP
SCALE: 1"=2000'

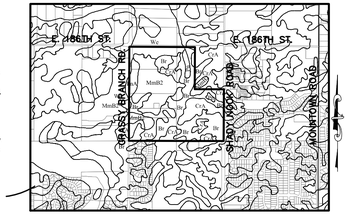

SOILS MAP
Br,CrA,MmB2,Pn,FnA,We
(N.T.S.)

Br-Brookston silty clay loam

This nearly level, deep, very poorly drained soil is in broad depressions, swales, and narrow drainageways on till plains. It is ponded by runoff from higher adjacent areas. The mapped areas are mostly oval shaped or fingerlike and range from 3 to 250 acres in size.

CrA - Crosby silt loam, 0 to 3 percent slopes

This nearly level, deep, somewhat poorly drained soil is on slight rises on broad, undulating till plains. The mapped areas are irregular in shape and range from 3 to 200 acres in size.

FnA - Fox loam, 0 to 2 percent slopes

This nearly level, well drained soil is on broad terraces and on small knolls on uplands. It is moderately deep over sand and gravelly sand. Most mapped areas on terraces are elongate and are parallel to streams; these areas range from 3 to 150 acres in size. The mapped areas on uplands are irregular in shape and range from 3 to 10 acres in size.

MmB2 - Miami silt loam, 2 to 6 percent slopes, eroded

This gently sloping, deep, well drained soil is on rises on till plains and along drainageways and streams. The mapped areas range from 3 to 50 acres in size.

Pn - Patton silty clay loam

This nearly level, deep, poorly drained soil is in broad depressions and drainageways on lake plains and terraces. Runoff from adjacent soils is ponded on this soil. The mapped areas are mostly oval in shape but some areas in drainageways are elongated. The areas range from 3 to 200 acres in size.

We - Westland silty clay loam

This nearly level, deep, very poorly drained soil is in depressions, swales, and narrow drainageways on outwash plains. Runoff from higher adjacent soils is ponded on this soil. The mapped areas are mostly elongated and are parallel to streams. The areas range from 3 to 200 acres in size.

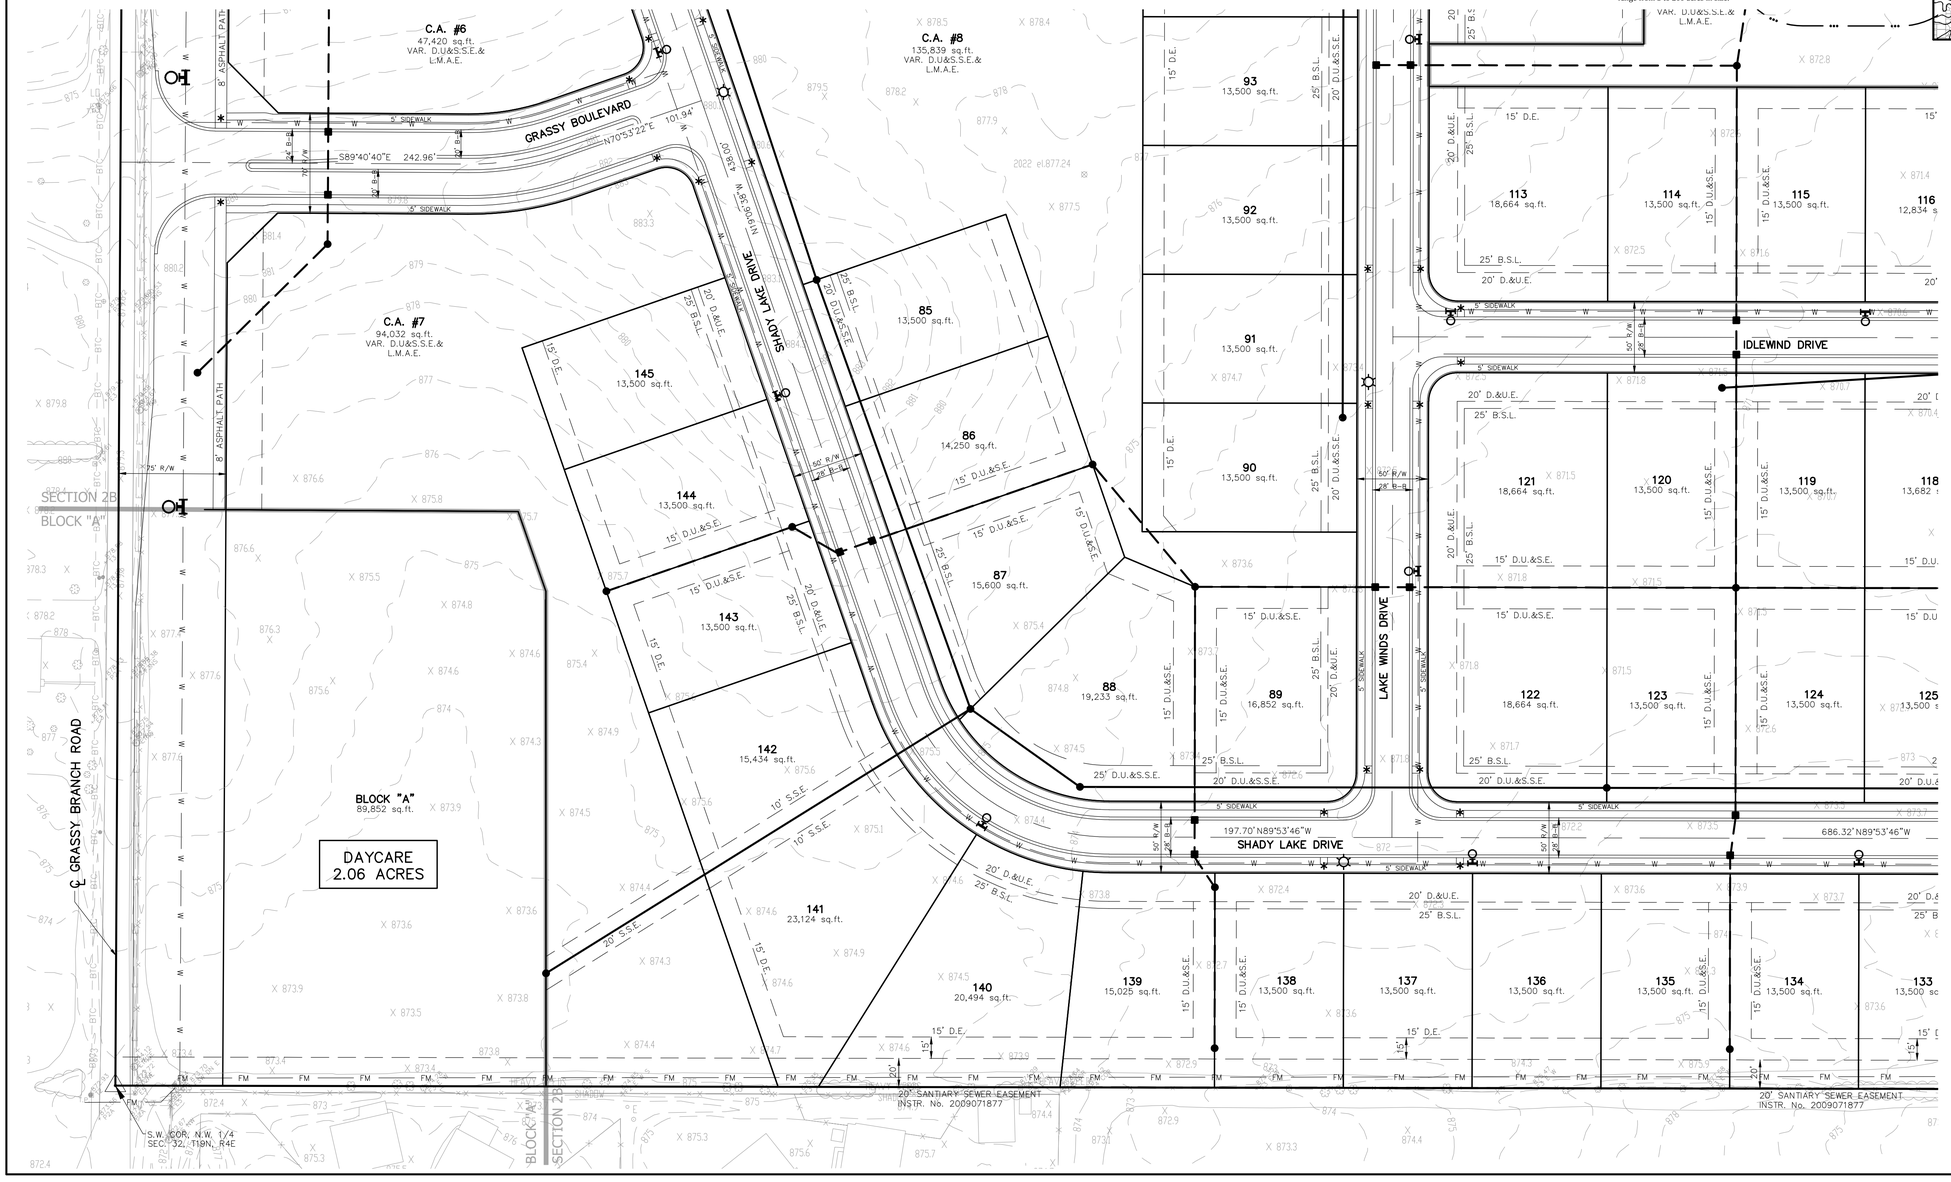

30	LOT NUMBER
D.E.	DRAINAGE EASEMENT
D.U.&S.E.	DRAINAGE UTILITY & SEWER EASEMENT
D.U.&S.S.E.	DRAINAGE UTILITY & SANITARY SEWER EASEMENT
D.&U.E.	DRAINAGE & UTILITY EASEMENT
L.M.A.E.	LANDSCAPE MAINTENANCE ACCESS EASEMENT
B.S.L.	BUILDING LINE
C.A.	COMMON AREA
R/W	RIGHT OF WAY
B-B	BACK TO BACK OF CURB
*	HANDICAP RAMP
☼	LIGHT
830	EXISTING CONTOUR
W	EXISTING WATER LINE
	PROPOSED SANITARY SEWER
	PROPOSED STORM SEWER
W	PROPOSED WATER LINE

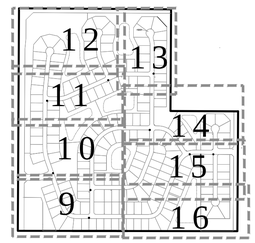

KEY MAP
(N.T.S.)

811
Know what's below.
Call before you dig.

IUPPS Dig Safely.
Indiana Underground Plant Protection Service

DATE	REVISIONS	BY
5/24/14	REVISED LAYOUT PER CLIENT REQUEST	GDK
2/25/14	REVISED PER TAC COMMENTS	KJM

THIS DRAWING IS NOT INTENDED TO BE REPRESENTED AS A RETRACEMENT OR BOUNDARY SURVEY, A CONDOMINIUM SURVEY, OR A SURVEYOR LOCATION REPORT.

CERTIFIED: 1/24/2014

DENNIS D. OLMSTEAD
REGISTERED
No. 900012
STATE OF INDIANA
LAND SURVEYOR

STOEPPELWERTH
& ASSOCIATES INC.
ALWAYS ON.
7965 East 106th Street, Fishers IN 46038-2505
Phone: (317) 849-5935 Fax: (317) 849-5942

DEVELOPMENT PLAN

PREPARED FOR:
THE LAKES OF WESTFIELD

WASHINGTON TOWNSHIP HAMILTON CO., INDIANA

SECTION:	TOWNSHIP:	RANGE:
32	19N	R4E
DRAWN BY:	CHECKED BY:	
GDK	BKR	

SHEET NO.
9
OF 16 SHEETS

S & A JOB NO.
45815LAN

THIS INSTRUMENT PREPARED BY:
DENNIS D. OLMSTEAD
STOEPPELWERTH AND ASSOCIATES INC.
7965 EAST 106th STREET
FISHERS, INDIANA 46038
PHONE: (317) 849-5935

THIS INSTRUMENT PREPARED FOR:
LANGSTON DEVELOPMENT CO., INC.
1132 SOUTH RANGELINE ROAD, SUITE 100
CARMEL, INDIANA 46033
CONTACT: JIM LANGSTON
PHONE: 317-846-7017

THE LAKES OF WESTFIELD

PRIMARY PLAT

ZONING PUD

GRAPHIC SCALE

50 0 25 50

(IN FEET)
1 inch = 50 ft.

TOTAL LOTS=199

SITE = 139.728Ac.±
TOTAL COMMON AREA =42.81Ac.±

OPEN SPACE PROVIDED:
42.81Ac.± (30.6%)

ZONING PUD
LOTS = 100'/90'
FRONT SETBACK 25'
SIDE YARD = 8' /16' AGG.
REAR YARD = 25'

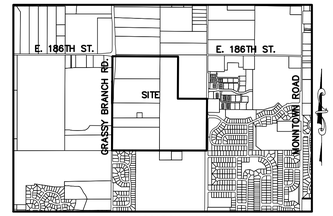

LOCATION MAP
SCALE: 1"=2000'

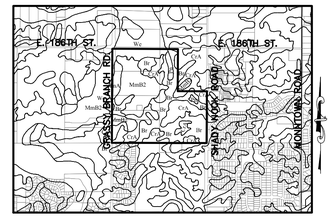

SOILS MAP
Br,CrA,MmB2,Pn,FnA,We
(N.T.S.)

Br-Brookston silty clay loam

This nearly level, deep, very poorly drained soil is in broad depressions, swales, and narrow drainageways on till plains. It is ponded by runoff from higher adjacent areas. The mapped areas are mostly oval shaped or fingerlike and range from 3 to 250 acres in size.

CrA - Crosby silt loam, 0 to 3 percent slopes

This nearly level, deep, somewhat poorly drained soil is on slight rises on broad, undulating till plains. The mapped areas are irregular in shape and range from 3 to 200 acres in size.

FnA - Fox loam, 0 to 2 percent slopes

This nearly level, well drained soil is on broad terraces and on small knolls on uplands. It is moderately deep over sand and gravelly sand. Most mapped areas on terraces are elongate and are parallel to streams; these areas range from 3 to 150 acres in size. The mapped areas on uplands are irregular in shape and range from 3 to 10 acres in size.

MmB2 - Miami silt loam, 2 to 6 percent slopes, eroded

This gently sloping, deep, well drained soil is on rises on till plains and along drainageways and streams. The mapped areas range from 3 to 50 acres in size.

Pn - Patton silty clay loam

This nearly level, deep, poorly drained soil is in broad depressions and drainageways on lake plains and terraces. Runoff from adjacent soils is ponded on this soil. The mapped areas are mostly oval in shape but some areas in drainageways are elongated. The areas range from 3 to 200 acres in size.

We - Westland silty clay loam

This nearly level, deep, very poorly drained soil is in depressions, swales, and narrow drainageways on outwash plains. Runoff from higher adjacent soils is ponded on this soil. The mapped areas are mostly elongated and are parallel to streams. The areas range from 3 to 200 acres in size.

30	LOT NUMBER
D.E.	DRAINAGE EASEMENT
D.U.&S.E.	DRAINAGE UTILITY & SEWER EASEMENT
D.U.&S.S.E.	DRAINAGE UTILITY & SANITARY SEWER EASEMENT
D.&U.E.	DRAINAGE & UTILITY EASEMENT
L.M.A.E.	LANDSCAPE MAINTENANCE ACCESS EASEMENT
B.S.L.	BUILDING LINE
C.A.	COMMON AREA
R/W	RIGHT OF WAY
B-B	BACK TO BACK OF CURB
*	HANDICAP RAMP
☼	LIGHT
830	EXISTING CONTOUR
W	EXISTING WATER LINE
	PROPOSED SANITARY SEWER
	PROPOSED STORM SEWER
W	PROPOSED WATER LINE

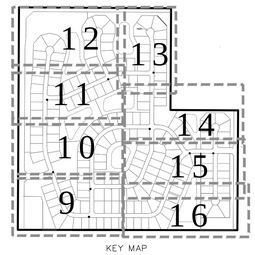

KEY MAP
(N.T.S.)

811
Know what's **below.**
Call before you dig.

IUPPS Dig Safely.
Indiana Underground Plant Protection Service

DATE	REVISIONS	BY
5/24/14	REVISED LAYOUT PER CLIENT REQUEST	GDK
2/25/14	REVISED PER TAC COMMENTS	KJM

THIS DRAWING IS NOT INTENDED TO BE REPRESENTED AS A RETRACEMENT OR ORIGINAL BOUNDARY SURVEY OR SUITE SURVEY, OR A SURVEYOR LOCATION REPORT.

CERTIFIED: 1/24/2014

DENNIS D. OLMSTEAD
REGISTERED
No. 900012
STATE OF INDIANA
LAND SURVEYOR

STOEPPELWERTH
ALWAYS ON.
7965 East 106th Street, Fishers, IN 46038-2505
Phone: (317) 849-5935 Fax: (317) 849-5942

DEVELOPMENT PLAN

PREPARED FOR:

THE LAKES OF WESTFIELD

WASHINGTON TOWNSHIP HAMILTON CO., INDIANA

SECTION:	TOWNSHIP:	RANGE:
32	19N	R4E

DRAWN BY: GDK/KRG | CHECKED BY: BKR

SHEET NO. 10 OF 16 SHEETS

S & A JOB NO. 45815LAN

THIS INSTRUMENT PREPARED BY:
DENNIS D. OLMSTEAD
STOEPPELWERTH AND ASSOCIATES INC.
7965 EAST 106th STREET
FISHERS, INDIANA 46038
PHONE: (317) 849-5935

THIS INSTRUMENT PREPARED FOR:
LANGSTON DEVELOPMENT CO., INC.
1132 SOUTH RANGELINE ROAD, SUITE 100
CARMEL, INDIANA 46033
CONTACT: JIM LANGSTON
PHONE: 317-846-7017

THE LAKES OF WESTFIELD

PRIMARY PLAT

ZONING PUD

GRAPHIC SCALE

50 0 25 50

(IN FEET)
1 inch = 50 ft.

TOTAL LOTS=199

SITE = 139.728Ac.±
TOTAL COMMON AREA =42.81Ac.±

OPEN SPACE PROVIDED:
42.81Ac.± (30.6%)

ZONING PUD
LOTS = 100'/90'
FRONT SETBACK 25'
SIDE YARD = 8' /16' AGG.
REAR YARD = 25'

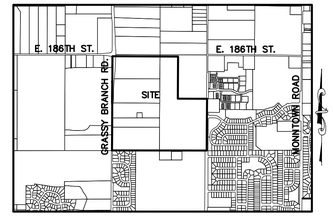

LOCATION MAP
SCALE: 1"=2000'

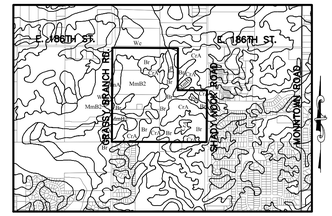

SOILS MAP
Br,CrA,MmB2,Pn,FnA,We
(N.T.S.)

Br-Brookston silty clay loam

This nearly level, deep, very poorly drained soil is in broad depressions, swales, and narrow drainageways on till plains. It is ponded by runoff from higher adjacent areas. The mapped areas are mostly oval shaped or fingerlike and range from 3 to 250 acres in size.

CrA - Crosby silt loam, 0 to 3 percent slopes

This nearly level, deep, somewhat poorly drained soil is on slight rises on broad, undulating till plains. The mapped areas are irregular in shape and range from 3 to 200 acres in size.

FnA - Fox loam, 0 to 2 percent slopes

This nearly level, well drained soil is on broad terraces and on small knolls on uplands. It is moderately deep over sand and gravelly sand. Most mapped areas on terraces are elongate and are parallel to streams; these areas range from 3 to 150 acres in size. The mapped areas on uplands are irregular in shape and range from 3 to 10 acres in size.

MmB2 - Miami silt loam, 2 to 6 percent slopes, eroded

This gently sloping, deep, well drained soil is on rises on till plains and along drainageways and streams. The mapped areas range from 3 to 50 acres in size.

Pn - Patton silty clay loam

This nearly level, deep, poorly drained soil is in broad depressions and drainageways on lake plains and terraces. Runoff from adjacent soils is ponded on this soil. The mapped areas are mostly oval in shape but some areas in drainageways are elongated. The areas range from 3 to 200 acres in size.

We - Westland silty clay loam

This nearly level, deep, very poorly drained soil is in depressions, swales, and narrow drainageways on outwash plains. Runoff from higher adjacent soils is ponded on this soil. The mapped areas are mostly elongated and are parallel to streams. The areas range from 3 to 200 acres in size.

30	LOT NUMBER
D.E.	DRAINAGE EASEMENT
D.U.&S.E.	DRAINAGE UTILITY & SEWER EASEMENT
D.U.&S.S.E.	DRAINAGE UTILITY & SANITARY SEWER EASEMENT
D.&U.E.	DRAINAGE & UTILITY EASEMENT
L.M.A.E.	LANDSCAPE MAINTENANCE ACCESS EASEMENT
B.S.L.	BUILDING LINE
C.A.	COMMON AREA
R/W	RIGHT OF WAY
B–B	BACK TO BACK OF CURB
*	HANDICAP RAMP
☼	LIGHT
830	EXISTING CONTOUR
W	EXISTING WATER LINE
	PROPOSED SANITARY SEWER
	PROPOSED STORM SEWER
W	PROPOSED WATER LINE

KEY MAP
(N.T.S.)

Know what's below.
Call before you dig.

IUPPS Dig Safely.
Indiana Underground Plant Protection Service

	DATE	REVISIONS	BY
	5/24/14	REVISED LAYOUT PER CLIENT REQUEST	GDK
	2/25/14	REVISED PER TAC COMMENTS	KJM

THIS DRAWING IS NOT INTENDED TO BE REPRESENTED AS A RETRACEMENT OR ORIGINAL BOUNDARY SURVEY, A CONDOMINIUM SURVEY, OR A SURVEYOR LOCATION REPORT.

CERTIFIED: 1/24/2014

DENNIS D. OLMSTEAD
REGISTERED
No. 900012
STATE OF INDIANA
LAND SURVEYOR

STOEPPELWERTH
ALWAYS ON...
7965 East 106th Street, Fishers, IN 46038-2505
Phone: (317) 849-5935 Fax: (317) 849-5942

DEVELOPMENT PLAN

PREPARED FOR:
THE LAKES OF WESTFIELD
WASHINGTON TOWNSHIP HAMILTON CO., INDIANA

SECTION:	TOWNSHIP:	RANGE:
32	19N	R4E

DRAWN BY:	CHECKED BY:
GDK/KRG	BKR

SHEET NO. 11 OF 16 SHEETS

S & A JOB NO. 45815LAN

THIS INSTRUMENT PREPARED BY:
DENNIS D. OLMSTEAD
STOEPPELWERTH AND ASSOCIATES INC.
7965 EAST 106th STREET
FISHERS, INDIANA 46038
PHONE: (317) 849-5935

THIS INSTRUMENT PREPARED FOR:
LANGSTON DEVELOPMENT CO., INC.
1132 SOUTH RANGELINE ROAD, SUITE 100
CARMEL, INDIANA 46033
CONTACT: JIM LANGSTON
PHONE: 317-846-7017

THE LAKES OF WESTFIELD

PRIMARY PLAT

ZONING PUD

GRAPHIC SCALE
50 0 25 50
(IN FEET)
1 inch = 50 ft.

TOTAL LOTS=199

SITE = 139.728Ac.±
TOTAL COMMON AREA =42.81Ac.±

OPEN SPACE PROVIDED:
42.81Ac.± (30.6%)

ZONING PUD
LOTS = 100'/90'
FRONT SETBACK 25'
SIDE YARD = 8'/16' AGG.
REAR YARD = 25'

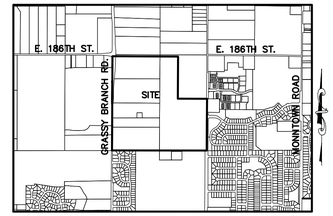

LOCATION MAP
SCALE: 1"=2000'

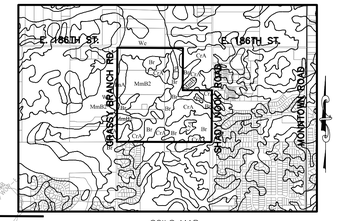

SOILS MAP
Br,CrA,MmB2,Pn,FnA,We
(N.T.S.)

Br-Brookston silty clay loam

This nearly level, deep, very poorly drained soil is in broad depressions, swales, and narrow drainageways on till plains. It is ponded by runoff from higher adjacent areas. The mapped areas are mostly oval shaped or fingerlike and range from 3 to 250 acres in size.

CrA - Crosby silt loam, 0 to 3 percent slopes

This nearly level, deep, somewhat poorly drained soil is on slight rises on broad, undulating till plains. The mapped areas are irregular in shape and range from 3 to 200 acres in size.

FnA - Fox loam, 0 to 2 percent slopes

This nearly level, well drained soil is on broad terraces and on small knolls on uplands. It is moderately deep over sand and gravelly sand. Most mapped areas on terraces are elongate and are parallel to streams; these areas range from 3 to 150 acres in size. The mapped areas on uplands are irregular in shape and range from 3 to 10 acres in size.

MmB2 - Miami silt loam, 2 to 6 percent slopes, eroded

This gently sloping, deep, well drained soil is on rises on till plains and along drainageways and streams. The mapped areas range from 3 to 50 acres in size.

Pn - Patton silty clay loam

This nearly level, deep, poorly drained soil is in broad depressions and drainageways on lake plains and terraces. Runoff from adjacent soils is ponded on this soil. The mapped areas are mostly oval in shape but some areas in drainageways are elongated. The areas range from 3 to 200 acres in size.

We - Westland silty clay loam

This nearly level, deep, very poorly drained soil is in depressions, swales, and narrow drainageways on outwash plains. Runoff from higher adjacent soils is ponded on this soil. The mapped areas are mostly elongated and are parallel to streams. The areas range from 3 to 200 acres in size.

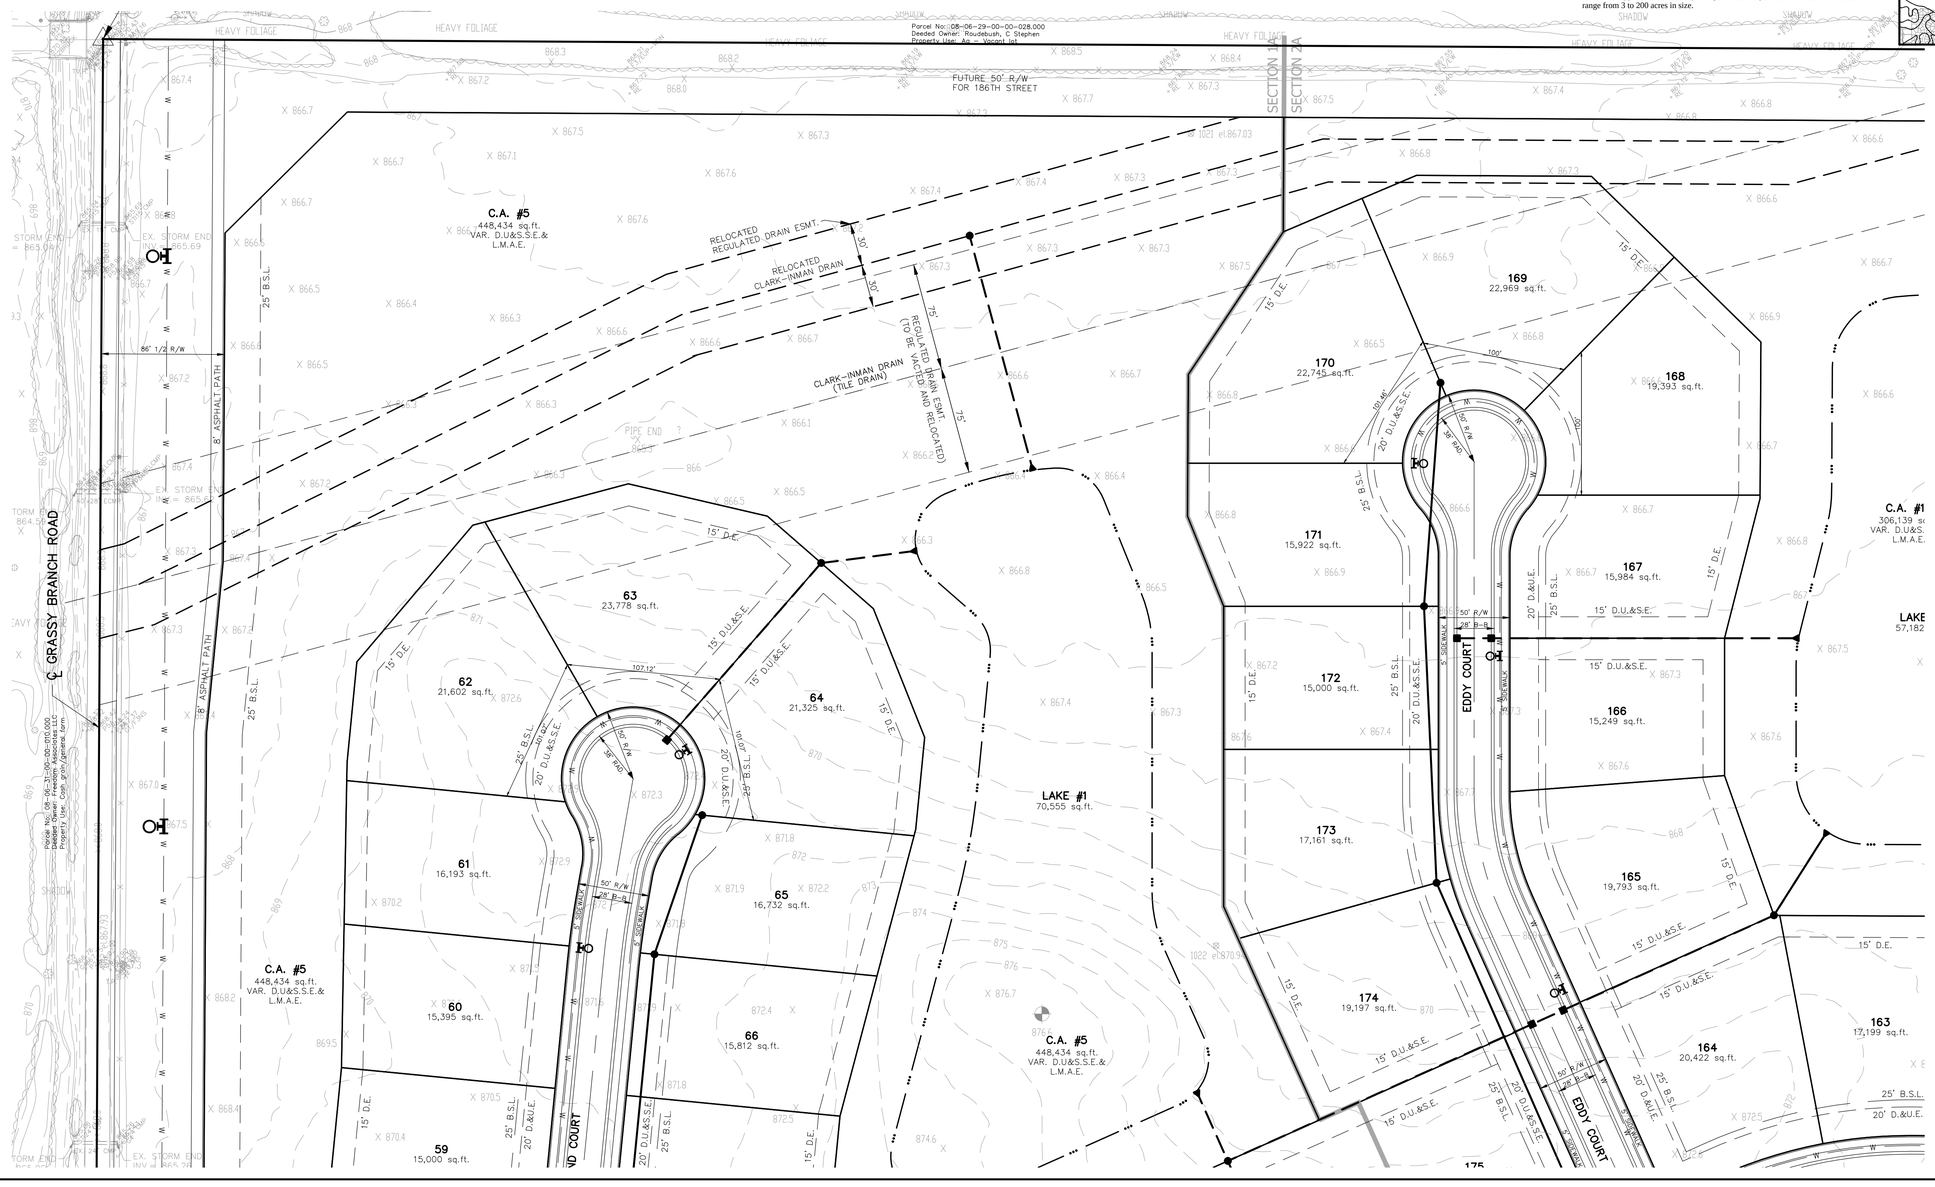

30	LOT NUMBER
D.E.	DRAINAGE EASEMENT
D.U.&S.E.	DRAINAGE UTILITY & SEWER EASEMENT
D.U.&S.S.E.	DRAINAGE UTILITY & SANITARY SEWER EASEMENT
D.&U.E.	DRAINAGE & UTILITY EASEMENT
L.M.A.E.	LANDSCAPE MAINTENANCE ACCESS EASEMENT
B.S.L.	BUILDING LINE
C.A.	COMMON AREA
R/W	RIGHT OF WAY
B-B	BACK TO BACK OF CURB
*	HANDICAP RAMP
☼	LIGHT
830	EXISTING CONTOUR
W	EXISTING WATER LINE
	PROPOSED SANITARY SEWER
	PROPOSED STORM SEWER
W	PROPOSED WATER LINE

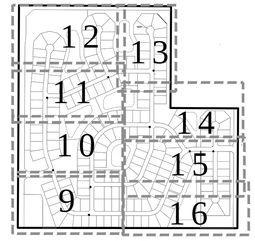

KEY MAP
(N.T.S.)

811
Know what's below.
Call before you dig.

IUPPS Dig Safely.
Indiana Underground Plant Protection Service

DATE	REVISIONS	BY
5/24/14	REVISED LAYOUT PER CLIENT REQUEST	GDK
2/25/14	REVISED PER TAC COMMENTS	KJM

THIS DRAWING IS NOT INTENDED TO BE REPRESENTED AS A RETRACEMENT OR ORIGINAL BOUNDARY SURVEY, OR A SURVEYOR LOCATION REPORT.

CERTIFIED: 1/24/2014

DENNIS D. OLMSTEAD
REGISTERED
No. 900012
STATE OF INDIANA
LAND SURVEYOR

STOEPPELWERTH
& ASSOCIATES
ALWAYS ON.
7965 East 106th Street, Fishers IN 46038-2505
Phone: (317) 849-5935 Fax: (317) 849-5942

DEVELOPMENT PLAN

PREPARED FOR:
THE LAKES OF WESTFIELD
WASHINGTON TOWNSHIP HAMILTON CO., INDIANA

SECTION:	TOWNSHIP:	RANGE:
32	19N	R4E
DRAWN BY:	CHECKED BY:	
GDK/KRG	BKR	

SHEET NO.
12
OF 16 SHEETS
S & A JOB NO.
45815LAN

THIS INSTRUMENT PREPARED BY:
DENNIS D. OLMSTEAD
STOEPPELWERTH AND ASSOCIATES INC.
7965 EAST 106th STREET
FISHERS, INDIANA 46038
PHONE: (317) 849-5935

THIS INSTRUMENT PREPARED FOR:
LANGSTON DEVELOPMENT CO., INC.
1132 SOUTH RANGELINE ROAD, SUITE 100
CARMEL, INDIANA 46033
CONTACT: JIM LANGSTON
PHONE: 317-846-7017

THE LAKES OF WESTFIELD

PRIMARY PLAT

ZONING PUD

GRAPHIC SCALE

50 0 25 50

(IN FEET)
1 inch = 50 ft.

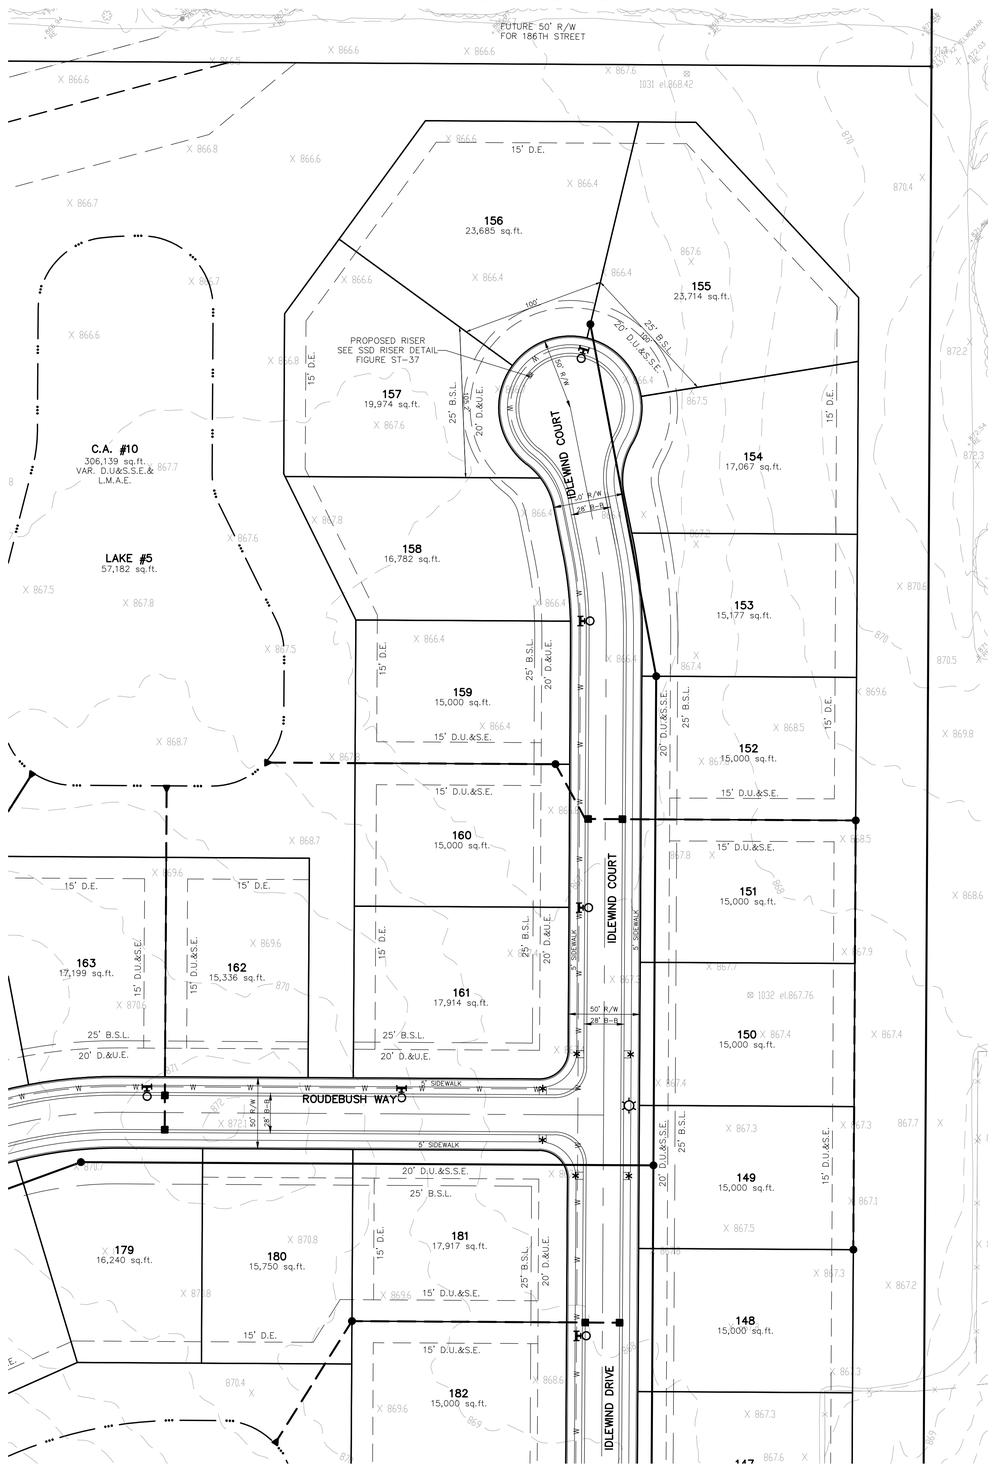

TOTAL LOTS=199

SITE = 139.728Ac.±
TOTAL COMMON AREA =42.81Ac.±

OPEN SPACE PROVIDED:
42.81Ac.± (30.6%)

ZONING PUD
LOTS = 100'/90'
FRONT SETBACK 25'
SIDE YARD = 8' /16' AGG.
REAR YARD = 25'

Br-Brookston silty clay loam

This nearly level, deep, very poorly drained soil is in broad depressions, swales, and narrow drainageways on till plains. It is ponded by runoff from higher adjacent areas. The mapped areas are mostly oval shaped or fingerlike and range from 3 to 250 acres in size.

CrA - Crosby silt loam, 0 to 3 percent slopes

This nearly level, deep, somewhat poorly drained soil is on slight rises on broad, undulating till plains. The mapped areas are irregular in shape and range from 3 to 200 acres in size.

FnA - Fox loam, 0 to 2 percent slopes

This nearly level, well drained soil is on broad terraces and on small knolls on uplands. It is moderately deep over sand and gravelly sand. Most mapped areas on terraces are elongate and are parallel to streams; these areas range from 3 to 150 acres in size. The mapped areas on uplands are irregular in shape and range from 3 to 10 acres in size.

MmB2 - Miami silt loam, 2 to 6 percent slopes, eroded

This gently sloping, deep, well drained soil is on rises on till plains and along drainageways and streams. The mapped areas range from 3 to 50 acres in size.

Pn - Patton silty clay loam

This nearly level, deep, poorly drained soil is in broad depressions and drainageways on lake plains and terraces. Runoff from adjacent soils is ponded on this soil. The mapped areas are mostly oval in shape but some areas in drainageways are elongated. The areas range from 3 to 200 acres in size.

We - Westland silty clay loam

This nearly level, deep, very poorly drained soil is in depressions, swales, and narrow drainageways on outwash plains. Runoff from higher adjacent soils is ponded on this soil. The mapped areas are mostly elongated and are parallel to streams. The areas range from 3 to 200 acres in size.

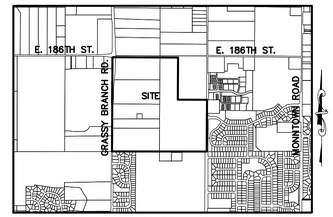

LOCATION MAP
SCALE: 1"=2000'

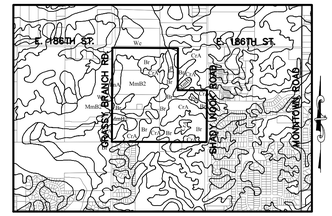

SOILS MAP
Br,CrA,MmB2,Pn,FnA,We
(N.T.S.)

LEGEND

30	LOT NUMBER
D.E.	DRAINAGE EASEMENT
D.U.&S.E.	DRAINAGE UTILITY & SEWER EASEMENT
D.U.&S.S.E.	DRAINAGE UTILITY & SANITARY SEWER EASEMENT
D.&U.E.	DRAINAGE & UTILITY EASEMENT
L.M.A.E.	LANDSCAPE MAINTENANCE ACCESS EASEMENT
B.S.L.	BUILDING LINE
C.A.	COMMON AREA
R/W	RIGHT OF WAY
B-B	BACK TO BACK OF CURB
*	HANDICAP RAMP
☼	LIGHT
830	EXISTING CONTOUR
W	EXISTING WATER LINE
	PROPOSED SANITARY SEWER
	PROPOSED STORM SEWER
W	PROPOSED WATER LINE

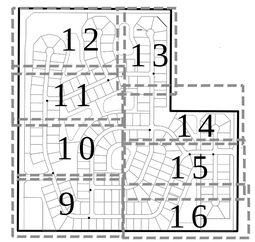

KEY MAP
(N.T.S.)

811
Know what's **below.**
Call before you dig.

IUPPS Dig Safely.
Indiana Underground Plant Protection Service

DATE	REVISIONS	BY
5/24/14	REVISED LAYOUT PER CLIENT REQUEST	GDK
2/25/14	REVISED PER TAC COMMENTS	KJM

THIS DRAWING IS NOT INTENDED TO BE REPRESENTED AS A RETRACEMENT OR ORIGINAL BOUNDARY SURVEY, A TITLE SURVEY, OR A SURVEYOR LOCATION REPORT.

CERTIFIED: 1/24/2014

DENNIS D. OLMSTEAD
REGISTERED
No. 900012
STATE OF INDIANA
LAND SURVEYOR

STOEPPELWERTH
ALWAYS ON.
7965 East 106th Street, Fishers, IN 46038-2505
Phone: (317) 849-5935 Fax: (317) 849-5942

DEVELOPMENT PLAN

PREPARED FOR:
THE LAKES OF WESTFIELD
HAMILTON CO., INDIANA
WASHINGTON TOWNSHIP

SECTION:	TOWNSHIP:	RANGE:
32	19N	R4E
DRAWN BY:		CHECKED BY:
GDK/KRG		BKR

SHEET NO.
13
OF 16 SHEETS

S & A JOB NO.
45815LAN

THIS INSTRUMENT PREPARED BY:
DENNIS D. OLMSTEAD
STOEPPELWERTH AND ASSOCIATES INC.
7965 EAST 106th STREET
FISHERS, INDIANA 46038
PHONE: (317) 849-5935

THIS INSTRUMENT PREPARED FOR:
LANGSTON DEVELOPMENT CO., INC.
1132 SOUTH RANGELINE ROAD, SUITE 100
CARMEL, INDIANA 46033
CONTACT: JIM LANGSTON
PHONE: 317-846-7017

THE LAKES OF WESTFIELD

PRIMARY PLAT

ZONING PUD

GRAPHIC SCALE
50 0 25 50
(IN FEET)
1 inch = 50 ft.

TOTAL LOTS=199

SITE = 139.728Ac.±
TOTAL COMMON AREA =42.81Ac.±

OPEN SPACE PROVIDED:
42.81Ac.± (30.6%)

ZONING PUD
LOTS = 100'/90'
FRONT SETBACK 25'
SIDE YARD = 8' /16' AGG.
REAR YARD = 25'

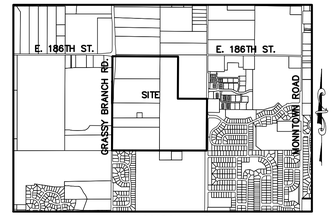

LOCATION MAP
SCALE: 1"=2000'

Br-Brookston silty clay loam

This nearly level, deep, very poorly drained soil is in broad depressions, swales, and narrow drainageways on till plains. It is ponded by runoff from higher adjacent areas. The mapped areas are mostly oval shaped or fingerlike and range from 3 to 250 acres in size.

CrA - Crosby silt loam, 0 to 3 percent slopes

This nearly level, deep, somewhat poorly drained soil is on slight rises on broad, undulating till plains. The mapped areas are irregular in shape and range from 3 to 200 acres in size.

FnA - Fox loam, 0 to 2 percent slopes

This nearly level, well drained soil is on broad terraces and on small knolls on uplands. It is moderately deep over sand and gravelly sand. Most mapped areas on terraces are elongate and are parallel to streams; these areas range from 3 to 150 acres in size. The mapped areas on uplands are irregular in shape and range from 3 to 10 acres in size.

MmB2 - Miami silt loam, 2 to 6 percent slopes, eroded

This gently sloping, deep, well drained soil is on rises on till plains and along drainageways and streams. The mapped areas range from 3 to 50 acres in size.

Pn - Patton silty clay loam

This nearly level, deep, poorly drained soil is in broad depressions and drainageways on lake plains and terraces. Runoff from adjacent soils is ponded on this soil. The mapped areas are mostly oval in shape but some areas in drainageways are elongated. The areas range from 3 to 200 acres in size.

We - Westland silty clay loam

This nearly level, deep, very poorly drained soil is in depressions, swales, and narrow drainageways on outwash plains. Runoff from higher adjacent soils is ponded on this soil. The mapped areas are mostly elongated and are parallel to streams. The areas range from 3 to 200 acres in size.

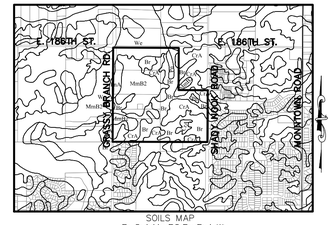

SOILS MAP
Br,CrA,MmB2,Pn,FnA,We
(N.T.S.)

LEGEND

30	LOT NUMBER
D.E.	DRAINAGE EASEMENT
D.U.&S.E.	DRAINAGE UTILITY & SEWER EASEMENT
D.U.&S.S.E.	DRAINAGE UTILITY & SANITARY SEWER EASEMENT
D.&U.E.	DRAINAGE & UTILITY EASEMENT
L.M.A.E.	LANDSCAPE MAINTENANCE ACCESS EASEMENT
B.S.L.	BUILDING LINE
C.A.	COMMON AREA
R/W	RIGHT OF WAY
B-B	BACK TO BACK OF CURB
*	HANDICAP RAMP
☼	LIGHT
830	EXISTING CONTOUR
W	EXISTING WATER LINE
	PROPOSED SANITARY SEWER
	PROPOSED STORM SEWER
W	PROPOSED WATER LINE

811 Know what's below. Call before you dig.

IUPPS Dig Safely. Indiana Underground Plant Protection Service

KEY MAP
(N.T.S.)

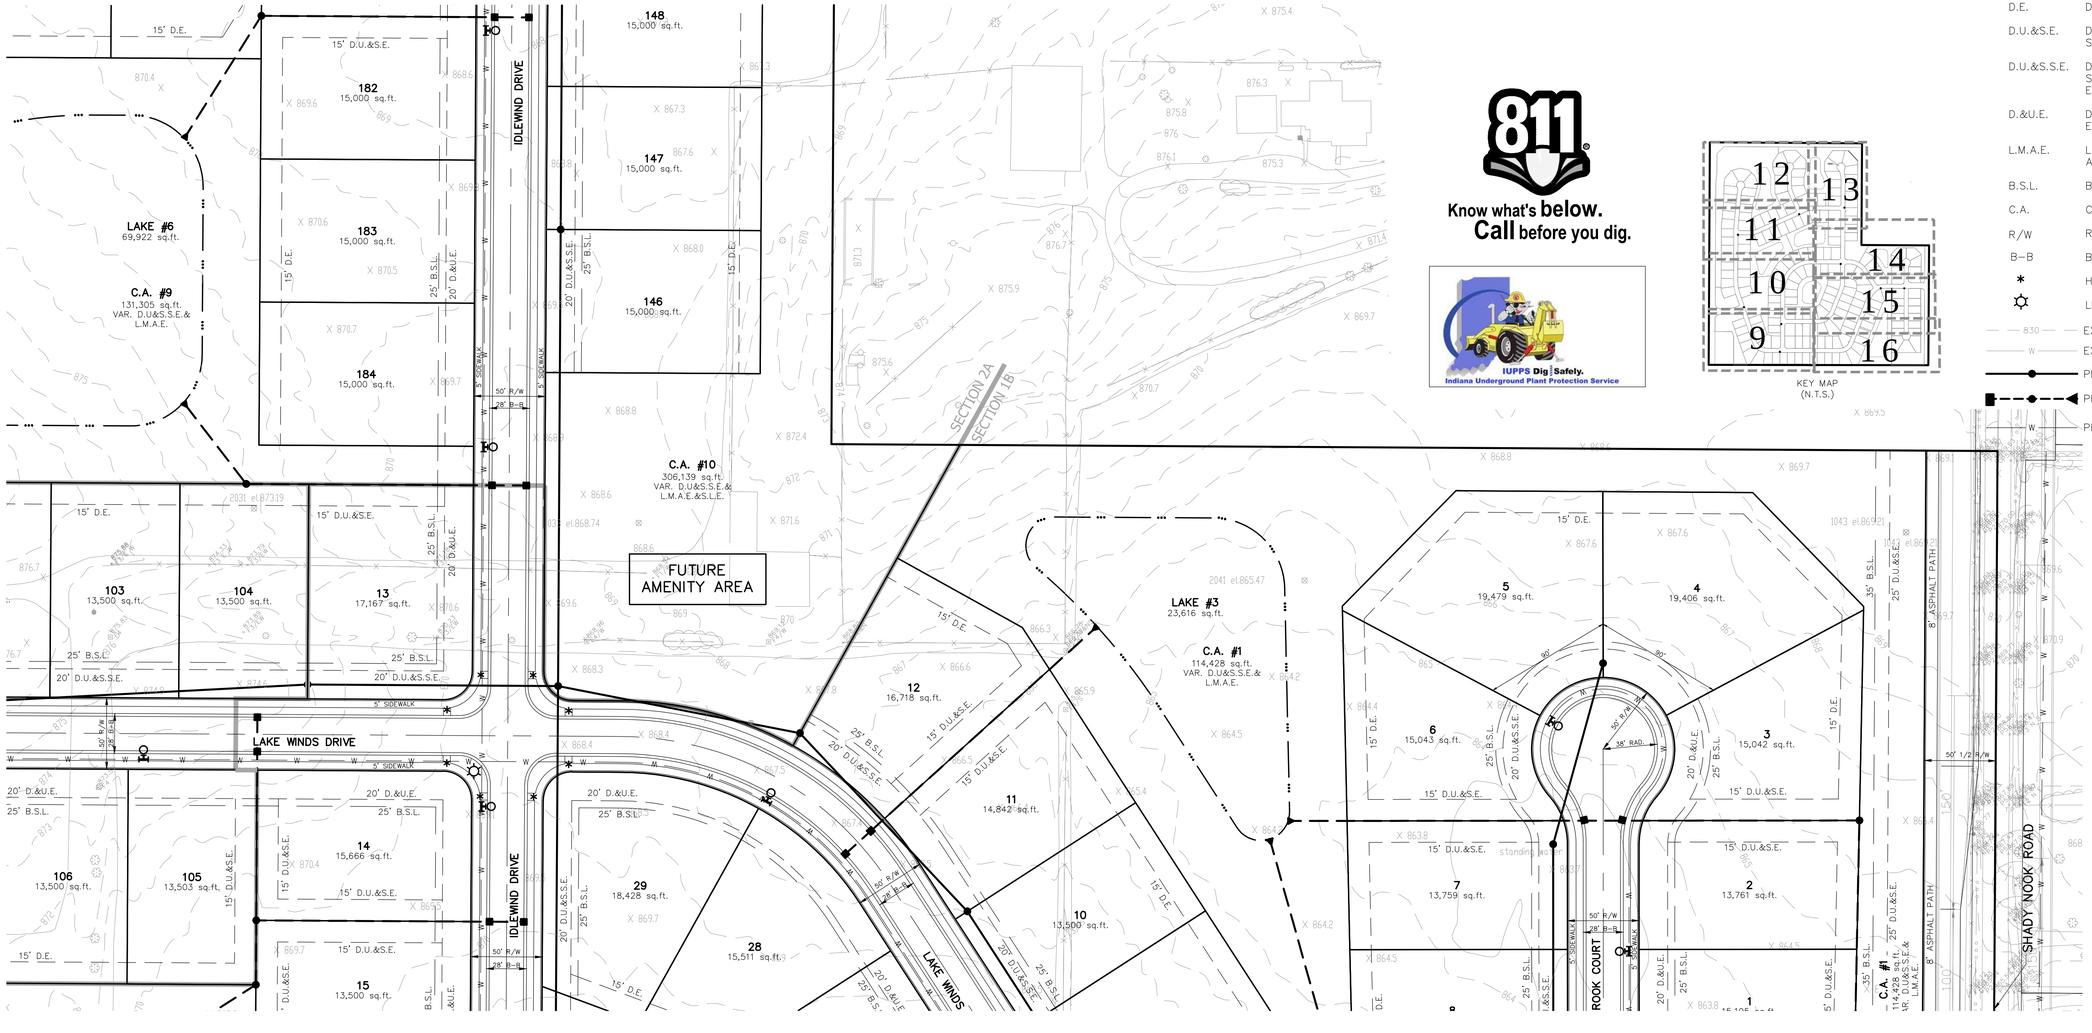

5/24/14	REVISED LAYOUT PER CLIENT REQUEST	GDK
2/25/14	REVISED PER TAC COMMENTS	KJM
DATE	REVISIONS	BY

THIS DRAWING IS NOT INTENDED TO BE REPRESENTED AS A RETRACEMENT OR PERIMETER BOUNDARY SURVEY, A SITE SURVEY, OR A SURVEYOR LOCATION REPORT.

CERTIFIED: 1/24/2014

DENNIS D. OLMSTEAD
REGISTERED
No. 900012
STATE OF INDIANA
LAND SURVEYOR

STOEPPELWERTH
& ASSOCIATES INC.
ALWAYS ON.
7965 East 106th Street, Fishers, IN 46038-2505
Phone: (317) 849-5935 Fax: (317) 849-5942

DEVELOPMENT PLAN

PREPARED FOR:

THE LAKES OF WESTFIELD

WASHINGTON TOWNSHIP, HAMILTON CO., INDIANA

SECTION:	TOWNSHIP:	RANGE:
32	19N	R4E

DRAWN BY: GDK/KRG | CHECKED BY: BKR

SHEET NO. 14 OF 16 SHEETS

S & A JOB NO. 45815LAN

THIS INSTRUMENT PREPARED BY:
DENNIS D. OLMSTEAD
STOEPPELWERTH AND ASSOCIATES INC.
7965 EAST 106th STREET
FISHERS, INDIANA 46038
PHONE: (317) 849-5935

THIS INSTRUMENT PREPARED FOR:
LANGSTON DEVELOPMENT CO., INC.
1132 SOUTH RANGELINE ROAD, SUITE 100
CARMEL, INDIANA 46033
CONTACT: JIM LANGSTON
PHONE: 317-846-7017

THE LAKES OF WESTFIELD

PRIMARY PLAT

ZONING PUD

GRAPHIC SCALE

50 0 25 50

(IN FEET)
1 inch = 50 ft.

TOTAL LOTS=199

SITE = 139.728Ac.±
TOTAL COMMON AREA =42.81Ac.±

OPEN SPACE PROVIDED:
42.81Ac.± (30.6%)

ZONING PUD
LOTS = 100'/90'
FRONT SETBACK 25'
SIDE YARD = 8'/16' AGG.
REAR YARD = 25'

811 Know what's below. Call before you dig.

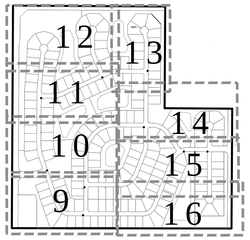

KEY MAP
(N.T.S.)

LEGEND

30	LOT NUMBER
D.E.	DRAINAGE EASEMENT
D.U.&S.E.	DRAINAGE UTILITY & SEWER EASEMENT
D.U.&S.S.E.	DRAINAGE UTILITY & SANITARY SEWER EASEMENT
D.&U.E.	DRAINAGE & UTILITY EASEMENT
L.M.A.E.	LANDSCAPE MAINTENANCE ACCESS EASEMENT
B.S.L.	BUILDING LINE
C.A.	COMMON AREA
R/W	RIGHT OF WAY
B-B	BACK TO BACK OF CURB
*	HANDICAP RAMP
☼	LIGHT
830	EXISTING CONTOUR
W	EXISTING WATER LINE
	PROPOSED SANITARY SEWER
	PROPOSED STORM SEWER
W	PROPOSED WATER LINE

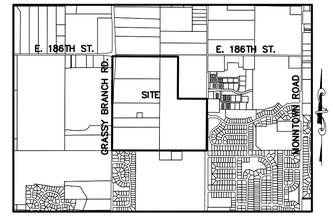

LOCATION MAP
SCALE: 1"=2000'

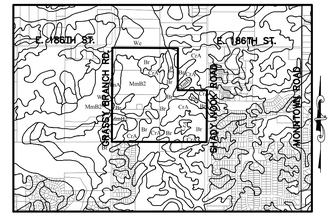

SOILS MAP
Br,CrA,MmB2,Pn,FnA,We
(N.T.S.)

Br-Brookston silty clay loam

This nearly level, deep, very poorly drained soil is in broad depressions, swales, and narrow drainageways on till plains. It is ponded by runoff from higher adjacent areas. The mapped areas are mostly oval shaped or fingerlike and range from 3 to 250 acres in size.

CrA - Crosby silt loam, 0 to 3 percent slopes

This nearly level, deep, somewhat poorly drained soil is on slight rises on broad, undulating till plains. The mapped areas are irregular in shape and range from 3 to 200 acres in size.

FnA - Fox loam, 0 to 2 percent slopes

This nearly level, well drained soil is on broad terraces and on small knolls on uplands. It is moderately deep over sand and gravelly sand. Most mapped areas on terraces are elongate and are parallel to streams; these areas range from 3 to 150 acres in size. The mapped areas on uplands are irregular in shape and range from 3 to 10 acres in size.

MmB2 - Miami silt loam, 2 to 6 percent slopes, eroded

This gently sloping, deep, well drained soil is on rises on till plains and along drainageways and streams. The mapped areas range from 3 to 50 acres in size.

Pn - Patton silty clay loam

This nearly level, deep, poorly drained soil is in broad depressions and drainageways on lake plains and terraces. Runoff from adjacent soils is ponded on this soil. The mapped areas are mostly oval in shape but some areas in drainageways are elongated. The areas range from 3 to 200 acres in size.

We - Westland silty clay loam

This nearly level, deep, very poorly drained soil is in depressions, swales, and narrow drainageways on outwash plains. Runoff from higher adjacent soils is ponded on this soil. The mapped areas are mostly elongated and are parallel to streams. The areas range from 3 to 200 acres in size.

REVISIONS	DATE	BY
REVISED LAYOUT PER CLIENT REQUEST	5/24/14	GDK
REVISED PER TAC COMMENTS	2/25/14	KJM

THIS DRAWING IS NOT INTENDED TO BE REPRESENTED AS A RETRACEMENT OR BOUNDARY SURVEY, A CONSTRUCTION SURVEY, OR A SURVEYOR LOCATION REPORT.

CERTIFIED: 1/24/2014

DENNIS D. OLMSTEAD
REGISTERED
No. 900012
STATE OF INDIANA
LAND SURVEYOR

STOEPPELWERTH
& ASSOCIATES INC.
ALWAYS ON.
7965 East 106th Street, Fishers, IN 46038-2505
Phone: (317) 849-5935 Fax: (317) 849-5942

DEVELOPMENT PLAN

PREPARED FOR:
THE LAKES OF WESTFIELD
WASHINGTON TOWNSHIP, HAMILTON CO., INDIANA

SECTION:	TOWNSHIP:	RANGE:
32	19N	R4E

DRAWN BY:	CHECKED BY:
GDK/KRG	BKR

SHEET NO.
15
OF 16 SHEETS

S & A JOB NO.
45815LAN

THIS INSTRUMENT PREPARED BY:
DENNIS D. OLMSTEAD
STOEPPELWERTH AND ASSOCIATES INC.
7965 EAST 106th STREET
FISHERS, INDIANA 46038
PHONE: (317) 849-5935

THIS INSTRUMENT PREPARED FOR:
LANGSTON DEVELOPMENT CO., INC.
1132 SOUTH RANGELINE ROAD, SUITE 100
CARMEL, INDIANA 46033
CONTACT: JIM LANGSTON
PHONE: 317-846-7017

THE LAKES OF WESTFIELD

PRIMARY PLAT

ZONING PUD

GRAPHIC SCALE

50 0 25 50

(IN FEET)
1 inch = 50 ft.

TOTAL LOTS=199

SITE = 139.728Ac.±
TOTAL COMMON AREA =42.81Ac.±

OPEN SPACE PROVIDED:
42.81Ac.± (30.6%)

ZONING PUD
LOTS = 100'/90'
FRONT SETBACK 25'
SIDE YARD = 8' /16' AGG.
REAR YARD = 25'

811 Know what's below. Call before you dig.

IUPPS Dig Safely.
Indiana Underground Plant Protection Service

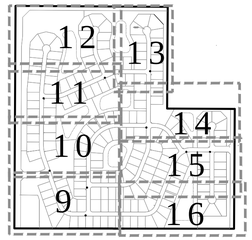

KEY MAP
(N.T.S.)

LEGEND

30	LOT NUMBER
D.E.	DRAINAGE EASEMENT
D.U.&S.E.	DRAINAGE UTILITY & SEWER EASEMENT
D.U.&S.S.E.	DRAINAGE UTILITY & SANITARY SEWER EASEMENT
D.&U.E.	DRAINAGE & UTILITY EASEMENT
L.M.A.E.	LANDSCAPE MAINTENANCE ACCESS EASEMENT
B.S.L.	BUILDING LINE
C.A.	COMMON AREA
R/W	RIGHT OF WAY
B-B	BACK TO BACK OF CURB
*	HANDICAP RAMP
	LIGHT
830	EXISTING CONTOUR
W	EXISTING WATER LINE
	PROPOSED SANITARY SEWER
	PROPOSED STORM SEWER
W	PROPOSED WATER LINE

Br-Brookston silty clay loam

This nearly level, deep, very poorly drained soil is in broad depressions, swales, and narrow drainageways on till plains. It is ponded by runoff from higher adjacent areas. The mapped areas are mostly oval shaped or fingerlike and range from 3 to 250 acres in size.

CrA - Crosby silt loam, 0 to 3 percent slopes

This nearly level, deep, somewhat poorly drained soil is on slight rises on broad, undulating till plains. The mapped areas are irregular in shape and range from 3 to 200 acres in size.

FnA - Fox loam, 0 to 2 percent slopes

This nearly level, well drained soil is on broad terraces and on small knolls on uplands. It is moderately deep over sand and gravelly sand. Most mapped areas on terraces are elongate and are parallel to streams; these areas range from 3 to 150 acres in size. The mapped areas on uplands are irregular in shape and range from 3 to 10 acres in size.

MmB2 - Miami silt loam, 2 to 6 percent slopes, eroded

This gently sloping, deep, well drained soil is on rises on till plains and along drainageways and streams. The mapped areas range from 3 to 50 acres in size.

Pn - Patton silty clay loam

This nearly level, deep, poorly drained soil is in broad depressions and drainageways on lake plains and terraces. Runoff from adjacent soils is ponded on this soil. The mapped areas are mostly oval in shape but some areas in drainageways are elongated. The areas range from 3 to 200 acres in size.

We - Westland silty clay loam

This nearly level, deep, very poorly drained soil is in depressions, swales, and narrow drainageways on outwash plains. Runoff from higher adjacent soils is ponded on this soil. The mapped areas are mostly elongated and are parallel to streams. The areas range from 3 to 200 acres in size.

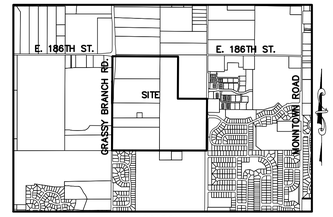

LOCATION MAP
SCALE: 1"=2000'

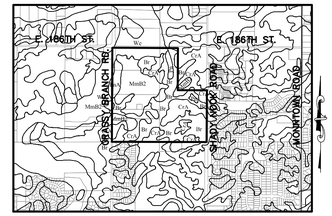

SOILS MAP
Br,CrA,MmB2,Pn,FnA,We
(N.T.S.)

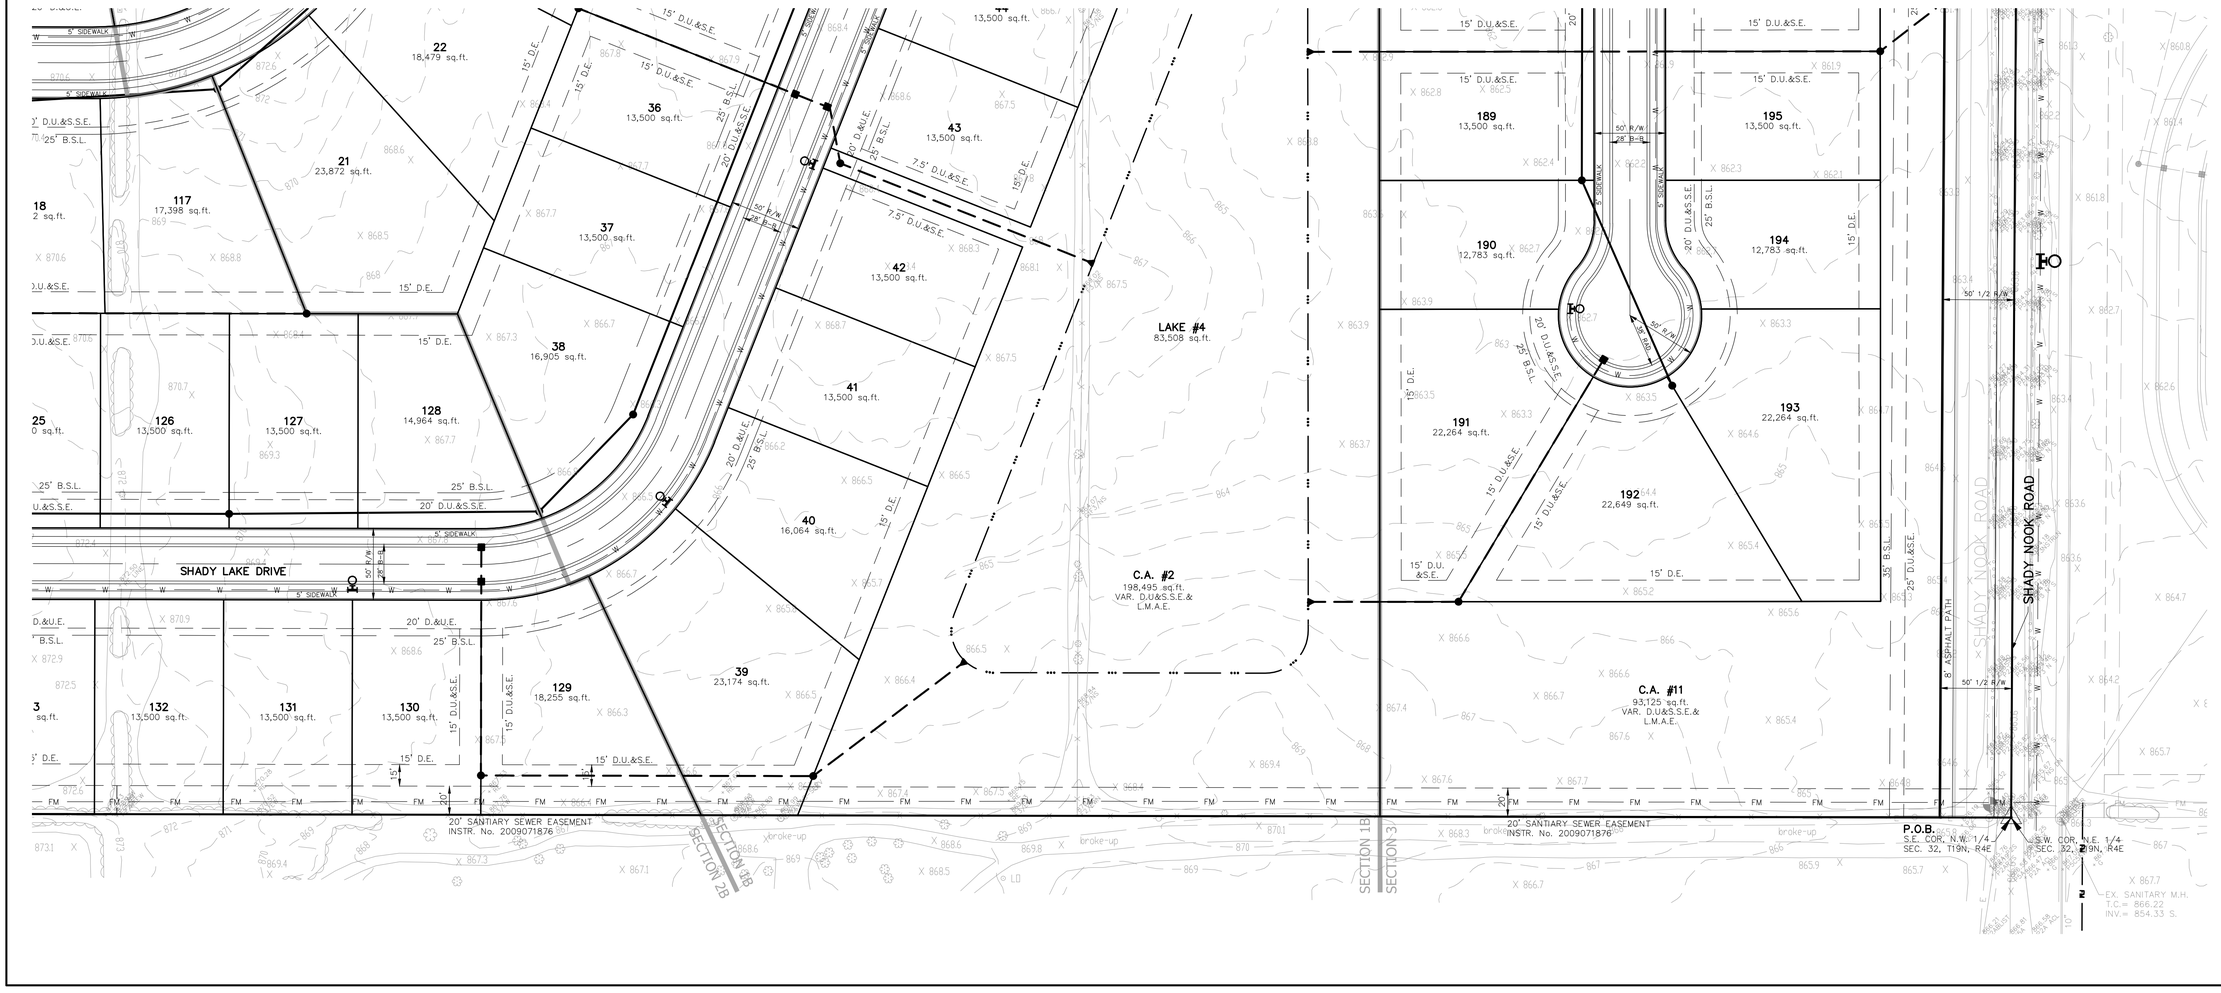

	BY
5/24/14 REVISED LAYOUT PER CLIENT REQUEST	GDK
2/25/14 REVISED PER TAC COMMENTS	KJM
DATE REVISIONS	

THIS DRAWING IS NOT INTENDED TO BE REPRESENTED AS A RETRACEMENT OR ORIGINAL BOUNDARY SURVEY, CONDITION SURVEY, OR A SURVEYOR LOCATION REPORT.

DENNIS D. OLMSTEAD
REGISTERED
No. 900012
STATE OF INDIANA
LAND SURVEYOR

CERTIFIED: 1/24/2014

STOEPPELWERTH
ALWAYS ON.
7965 East 106th Street, Fishers, IN 46038-2505
Phone: (317) 849-5935 Fax: (317) 849-5942

DEVELOPMENT PLAN

PREPARED FOR:

THE LAKES OF WESTFIELD

HAMILTON CO., INDIANA

WASHINGTON TOWNSHIP

SECTION:	TOWNSHIP:	RANGE:
32	19N	R4E

DRAWN BY:	CHECKED BY:
GDK/KRG	BKR

SHEET NO.
16
OF 16 SHEETS

S & A JOB NO.
45815LAN

THIS INSTRUMENT PREPARED BY:
DENNIS D. OLMSTEAD
STOEPPELWERTH AND ASSOCIATES INC.
7965 EAST 106th STREET
FISHERS, INDIANA 46038
PHONE: (317) 849-5935

THIS INSTRUMENT PREPARED FOR:
LANGSTON DEVELOPMENT CO., INC.
1132 SOUTH RANGELINE ROAD, SUITE 100
CARMEL, INDIANA 46033
CONTACT: JIM LANGSTON
PHONE: 317-846-7017

THE LAKES OF WESTFIELD

LANDSCAPE PLAN

ZONING PUD

SHADE TREES

- (M) October Glory Maple — Acer rubrum 'october glory'
- (H) Skyline Honey Locust — Gleditsia triacanthos inermis 'skycole'
- (S) Scarlet Oak — Quercus coccinea

EVERGREEN TREES

- (N) Norway Spruce — Picea abies
- (P) Serbian Spruce — Picea omorika
- (C) Colorado Blue Spruce — Picea pungens

EVERGREEN SHRUBS

- (H) China Boy Holly — Ilex x meserveae 'China Boy'
- (A) Emerald Green Arborvitae — Thuja occidentalis 'smaragd'

DECIDUOUS TREES

- (B) Autumn Brilliance Surviceberry — Amelanchier
- (R) Red Flowering Dogwood — Cornus florida

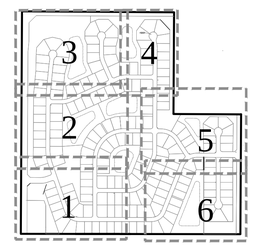

KEY MAP (N.T.S.)

GRAPHIC SCALE

50 0 25 50

(IN FEET)
1 inch = 50 ft.

BY	REVISIONS	DATE
KJM	REVISED PER TAC COMMENTS	2/25/14
GDK	REVISED LAYOUT PER CLIENT REQUEST	3/24/14

THIS DRAWING IS NOT INTENDED TO BE REPRESENTED AS A RETRACEMENT OR ORIGINAL BOUNDARY SURVEY, A ROUTE SURVEY, OR A SURVEYOR LOCATION REPORT.

CERTIFIED: 1/24/2014

STOEPPELWERTH
& ASSOCIATES INC.
ALWAYS ON.
7965 East 106th Street, Fishers, IN 46038-2505
Phone: (317) 849-5935 Fax: (317) 849-5942

LANDSCAPE PLAN

PREPARED FOR:

THE LAKES OF WESTFIELD

HAMILTON CO., INDIANA

WASHINGTON TOWNSHIP

SECTION:	TOWNSHIP:	RANGE:
32	19N	R4E

DRAWN BY: | CHECKED BY:

SHEET NO.
C901

S & A JOB NO.
45815LAN

THIS INSTRUMENT PREPARED BY:
DENNIS D. OLMSTEAD
STOEPPELWERTH AND ASSOCIATES INC.
7965 EAST 106th STREET
FISHERS, INDIANA 46038
PHONE: (317) 849-5935

THIS INSTRUMENT PREPARED FOR:
LANGSTON DEVELOPMENT CO., INC.
1132 SOUTH RANGELINE ROAD, SUITE 100
CARMEL, INDIANA 46033
CONTACT: JIM LANGSTON
PHONE: 317-846-7017

THE LAKES OF WESTFIELD

LANDSCAPE PLAN

ZONING PUD

SHADE TREES

- (M) October Glory Maple — Acer rubrum 'october glory'
- (H) Skyline Honey Locust — Gleditsia triacanthos inermis 'skycole'
- (S) Scarlet Oak — Quercus coccinea

EVERGREEN TREES

- (N) Norway Spruce — Picea abies
- (P) Serbian Spruce — Picea omorika
- (C) Colorado Blue Spruce — Picea pungens

EVERGREEN SHRUBS

- (H) China Boy Holly — Ilex x meserveae 'China Boy'
- (A) Emerald Green Arborvitae — Thuja occidentalis 'smaragd'

DECIDUOUS TREES

- (B) Autumn Brilliance Surviceberry — Amelanchier
- (R) Red Flowering Dogwood — Cornus florida

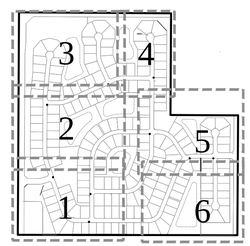

GRAPHIC SCALE
50 0 25 50
(IN FEET)
1 inch = 50 ft.

BY	REVISIONS	DATE
GDK	REVISED LAYOUT PER CLIENT REQUEST	3/24/14
KJM	REVISED PER TAC COMMENTS	2/25/14

THIS DRAWING IS NOT INTENDED TO BE REPRESENTED AS A RETRACEMENT OR CONTROLLING BOUNDARY SURVEY, A ROUTE SURVEY, OR A SURVEYOR LOCATION REPORT.

CERTIFIED: 1/24/2014

STOEPPELWERTH
& ASSOCIATES INC.
ALWAYS ON.
7965 East 106th Street, Fishers, IN 46038-2505
Phone: (317) 849-5935 Fax: (317) 849-5942

LANDSCAPE PLAN

PREPARED FOR:
THE LAKES OF WESTFIELD
WASHINGTON TOWNSHIP HAMILTON CO., INDIANA

SECTION:	TOWNSHIP:	RANGE:
32	19N	R4E
DRAWN BY:		CHECKED BY:

SHEET NO.
C902

S & A JOB NO.
45815LAN

THIS INSTRUMENT PREPARED BY:
DENNIS D. OLMSTEAD
STOEPPELWERTH AND ASSOCIATES INC.
7965 EAST 106th STREET
FISHERS, INDIANA 46038
PHONE: (317) 849-5935

THIS INSTRUMENT PREPARED FOR:
LANGSTON DEVELOPMENT CO., INC.
1132 SOUTH RANGELINE ROAD, SUITE 100
CARMEL, INDIANA 46033
CONTACT: JIM LANGSTON
PHONE: 317-846-7017

THE LAKES OF WESTFIELD

LANDSCAPE PLAN

ZONING PUD

Parcel No: 08-06-29-00-00-028.000
Deeded Owner: Roudebush, C Stephen
Property Use: Ag - Vacant lot

FUTURE 50' R/W
FOR 186TH STREET

SECTION 1A
SECTION 1A

Parcel No: 08-06-31-00-00-003.000
Deeded Owner: Freedom Associates LLC
Property Use: One Family Dwelling Platted

℄ GRASSY BRANCH ROAD

8' ASPHALT PATH

Parcel No: 08-06-31-00-00-010.000
Deeded Owner: Freedom Associates LLC
Property Use: Farmland

31-31-00-00-010.000
Freedom Associates LLC
ang grvd/pvmt/turn

C.A. #5
448,434 sq.ft.
VAR. D.U.&S.S.E.& L.M.A.E.

RELOCATED REGULATED DRAIN ESMT.
RELOCATED CLARK-INMAN DRAIN
CLARK-INMAN DRAIN (TILE DRAIN)
REGULATED DRAIN ESMT. (TO BE VACATED AND RELOCATED)

LAKE #1
70,555 sq.ft.

LAKE #2
57,182

C.A. #1
306,139 sq.ft.
VAR. D.U.&S.E. L.M.A.E.

LAKES END COURT

EDDY COURT

ROUDEBUSH WAY

5' SIDEWALK

57	17,284 sq.ft.	
58	15,000 sq.ft.	
59	15,000 sq.ft.	
60	15,395 sq.ft.	
61	16,193 sq.ft.	
62	21,602 sq.ft.	
63	23,778 sq.ft.	
64	21,325 sq.ft.	
65	16,732 sq.ft.	
66	15,812 sq.ft.	
67	15,000 sq.ft.	
68	15,000 sq.ft.	
69	17,779 sq.ft.	
70	15,891 sq.ft.	
71	15,000 sq.ft.	
72	15,000 sq.ft.	
73	15,000 sq.ft.	
163	17,199 sq.ft.	
164	20,422 sq.ft.	
165	19,793 sq.ft.	
166	15,249 sq.ft.	
167	15,984 sq.ft.	
168	19,393 sq.ft.	
169	22,969 sq.ft.	
170	22,745 sq.ft.	
171	15,922 sq.ft.	
172	15,000 sq.ft.	
173	17,161 sq.ft.	
174	19,197 sq.ft.	
175	17,914 sq.ft.	
176	15,000 sq.ft.	
177	15,000 sq.ft.	
178	17,102 sq.ft.	

SHADE TREES

M — October Glory Maple
Acer rubrum 'october glory'

H — Skyline Honey Locust
Gleditsia triacanthos inermis 'skycole'

S — Scarlet Oak
Quercus coccinea

EVERGREEN TREES

N — Norway Spruce
Picea abies

P — Serbian Spruce
Picea omorika

C — Colorado Blue Spruce
Picea pungens

EVERGREEN SHRUBS

H — China Boy Holly
Ilex x meserveae 'China Boy'

A — Emerald Green Arborvitae
Thuja occidentalis 'smaragd'

DECIDUOUS TREES

B — Autumn Brilliance Surviceberry
Amelanchier

R — Red Flowering Dogwood
Cornus florida

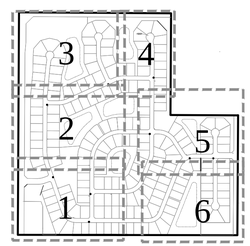

KEY MAP
(N.T.S.)

GRAPHIC SCALE
50 0 25 50
(IN FEET)
1 inch = 50 ft.

	BY
3/24/14 REVISED LAYOUT PER CLIENT REQUEST	GDK
2/25/14 REVISED PER TAC COMMENTS	K.J.M.
DATE	REVISIONS

THIS DRAWING IS NOT INTENDED TO BE REPRESENTED AS A RETRACEMENT OR ORIGINAL BOUNDARY SURVEY, A MONUMENT SURVEY, OR A SURVEYOR LOCATION REPORT.

CERTIFIED: 1/24/2014

STOEPPELWERTH & ASSOCIATES
ALWAYS ON.
7965 East 106th Street, Fishers, IN 46038-2505
Phone: (317) 849-5935 Fax: (317) 849-5942

LANDSCAPE PLAN

PREPARED FOR:
THE LAKES OF WESTFIELD
WASHINGTON TOWNSHIP HAMILTON CO., INDIANA

SECTION:	TOWNSHIP:	RANGE:
32	19N	R4E
DRAWN BY:		CHECKED BY:

SHEET NO.
C903

S & A JOB NO.
45815LAN

THIS INSTRUMENT PREPARED BY:
DENNIS D. OLMSTEAD
STOEPPELWERTH AND ASSOCIATES INC.
7965 EAST 106th STREET
FISHERS, INDIANA 46038
PHONE: (317) 849-5935

THIS INSTRUMENT PREPARED FOR:
LANGSTON DEVELOPMENT CO., INC.
1132 SOUTH RANGELINE ROAD, SUITE 100
CARMEL, INDIANA 46033
CONTACT: JIM LANGSTON
PHONE: 317-846-7017

THE LAKES OF WESTFIELD

LANDSCAPE PLAN

ZONING PUD

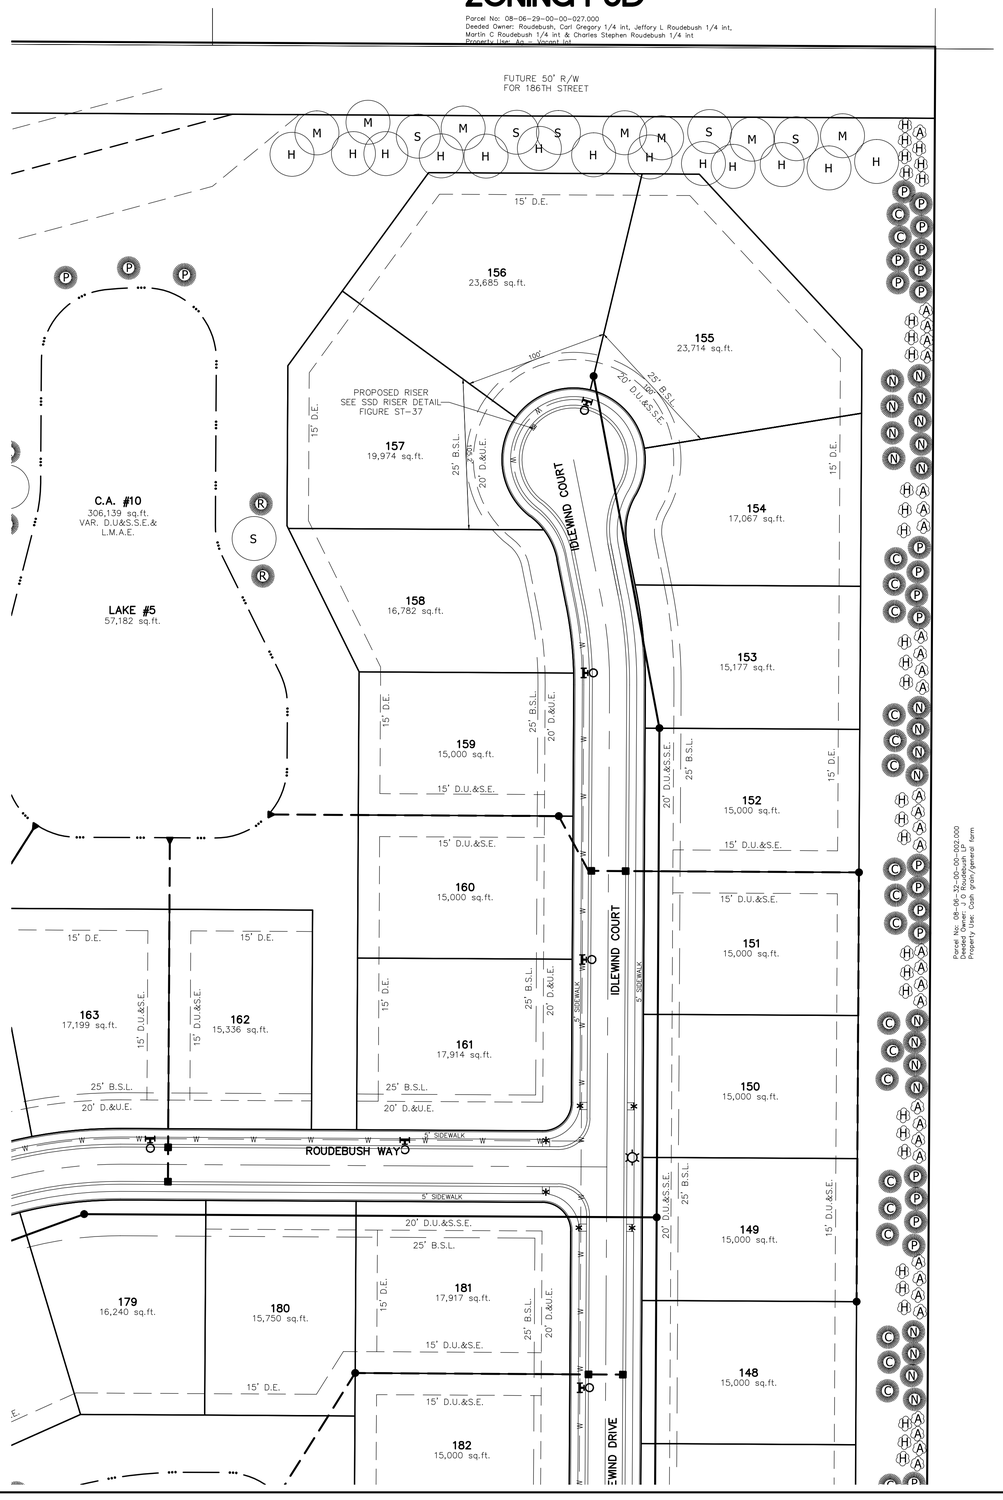

SHADE TREES

- (M) October Glory Maple — Acer rubrum 'october glory'
- (H) Skyline Honey Locust — Gleditsia triacanthos inermis 'skycole'
- (S) Scarlet Oak — Quercus coccinea

EVERGREEN TREES

- (N) Norway Spruce — Picea abies
- (P) Serbian Spruce — Picea omorika
- (C) Colorado Blue Spruce — Picea pungens

EVERGREEN SHRUBS

- (H) China Boy Holly — Ilex x meserveae 'China Boy'
- (A) Emerald Green Arborvitae — Thuja occidentalis 'smaragd'

DECIDUOUS TREES

- (B) Autumn Brilliance Surviceberry — Amelanchier
- (R) Red Flowering Dogwood — Cornus florida

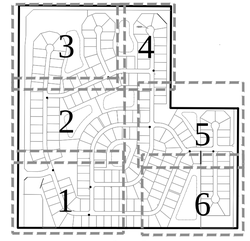

KEY MAP (N.T.S.)

GRAPHIC SCALE

50 0 25 50

(IN FEET)
1 inch = 50 ft.

DATE	REVISIONS	BY
3/24/14	REVISED LAYOUT PER CLIENT REQUEST	GDK
2/25/14	REVISED PER TAC COMMENTS	KJM

THIS DRAWING IS NOT INTENDED TO BE REPRESENTED AS A RETRACEMENT OR ORIGINAL BOUNDARY SURVEY, A MONUMENT SURVEY, OR A SURVEYOR LOCATION REPORT.

CERTIFIED: 1/24/2014

STOEPPELWERTH
ALWAYS ON.
7965 East 106th Street, Fishers, IN 46038-2505
Phone: (317) 849-5935 Fax: (317) 849-5942

LANDSCAPE PLAN

PREPARED FOR:
THE LAKES OF WESTFIELD
WASHINGTON TOWNSHIP HAMILTON CO., INDIANA

SECTION:	TOWNSHIP:	RANGE:
32	19N	R4E

DRAWN BY: CHECKED BY:

SHEET NO.
C904

S & A JOB NO.
45815LAN

THIS INSTRUMENT PREPARED BY:
DENNIS D. OLMSTEAD
STOEPPELWERTH AND ASSOCIATES INC.
7965 EAST 106th STREET
FISHERS, INDIANA 46038
PHONE: (317) 849-5935

THIS INSTRUMENT PREPARED FOR:
LANGSTON DEVELOPMENT CO., INC.
1132 SOUTH RANGELINE ROAD, SUITE 100
CARMEL, INDIANA 46033
CONTACT: JIM LANGSTON
PHONE: 317-846-7017

THE LAKES OF WESTFIELD

LANDSCAPE PLAN

ZONING PUD

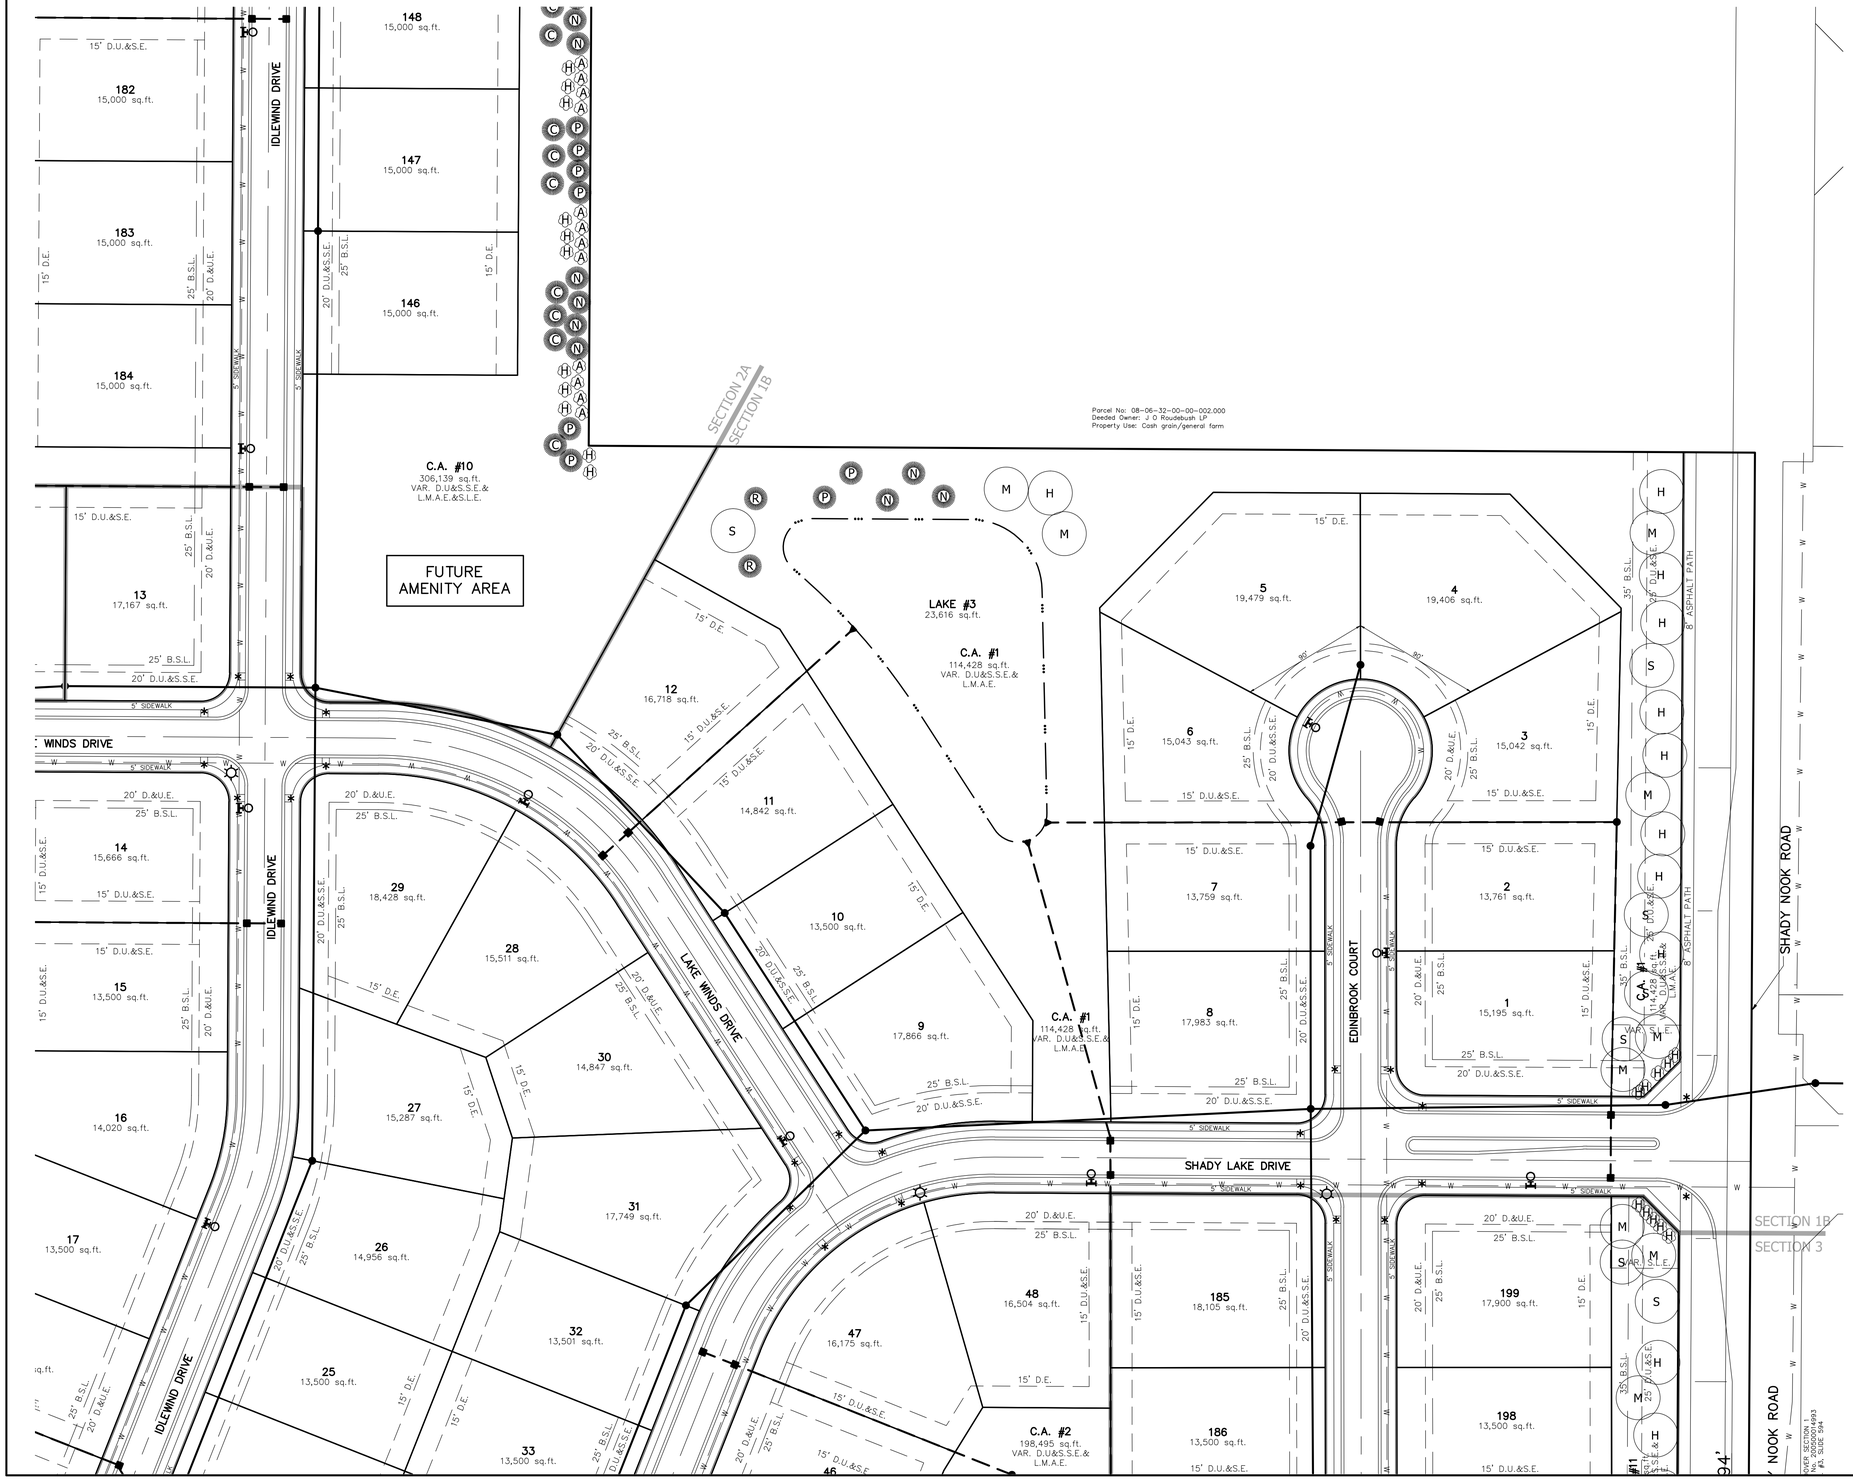

SHADE TREES

- (M) October Glory Maple — Acer rubrum 'october glory'
- (H) Skyline Honey Locust — Gleditsia triacanthos inermis 'skycole'
- (S) Scarlet Oak — Quercus coccinea

EVERGREEN TREES

- (N) Norway Spruce — Picea abies
- (P) Serbian Spruce — Picea omorika
- (C) Colorado Blue Spruce — Picea pungens

EVERGREEN SHRUBS

- (H) China Boy Holly — Ilex x meserveae 'China Boy'
- (A) Emerald Green Arborvitae — Thuja occidentalis 'smaragd'

DECIDUOUS TREES

- (B) Autumn Brilliance Surviceberry — Amelanchier
- (R) Red Flowering Dogwood — Cornus florida

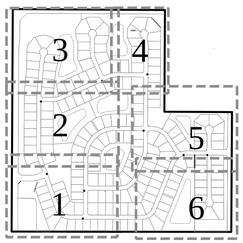

KEY MAP
(N.T.S.)

GRAPHIC SCALE

50 0 25 50

(IN FEET)
1 inch = 50 ft.

DATE	REVISIONS	BY
3/24/14	REVISED LAYOUT PER CLIENT REQUEST	GDK
2/25/14	REVISED PER TAC COMMENTS	KJM

THIS DRAWING IS NOT INTENDED TO BE REPRESENTED AS A RETRACEMENT OR ORIGINAL BOUNDARY SURVEY, A ROUTE SURVEY, OR A SURVEY OF LOCATION REPORT.

CERTIFIED: 1/24/2014

STOEPPELWERTH
ALWAYS ON.
7965 East 106th Street, Fishers, IN 46038-2505
Phone: (317) 849-5935 Fax: (317) 849-5942

LANDSCAPE PLAN

PREPARED FOR:

THE LAKES OF WESTFIELD

HAMILTON CO., INDIANA

WASHINGTON TOWNSHIP

SECTION:	TOWNSHIP:	RANGE:
	19N	R4E

DRAWN BY: | CHECKED BY:

SHEET NO.
C905

S & A JOB NO.
45815LAN

THIS INSTRUMENT PREPARED BY:
DENNIS D. OLMSTEAD
STOEPPELWERTH AND ASSOCIATES INC.
7965 EAST 106th STREET
FISHERS, INDIANA 46038
PHONE: (317) 849-5935

THIS INSTRUMENT PREPARED FOR:
LANGSTON DEVELOPMENT CO., INC.
1132 SOUTH RANGELINE ROAD, SUITE 100
CARMEL, INDIANA 46033
CONTACT: JIM LANGSTON
PHONE: 317-846-7017

THE LAKES OF WESTFIELD

LANDSCAPE PLAN

ZONING PUD

SHADE TREES

- (M) October Glory Maple — Acer rubrum 'october glory'
- (H) Skyline Honey Locust — Gleditsia triacanthos inermis 'skycole'
- (S) Scarlet Oak — Quercus coccinea

EVERGREEN TREES

- (N) Norway Spruce — Picea abies
- (P) Serbian Spruce — Picea omorika
- (C) Colorado Blue Spruce — Picea pungens

EVERGREEN SHRUBS

- (H) China Boy Holly — Ilex x meserveae 'China Boy'
- (A) Emerald Green Arborvitae — Thuja occidentalis 'smaragd'

DECIDUOUS TREES

- (B) Autumn Brilliance Surviceberry — Amelanchier
- (R) Red Flowering Dogwood — Cornus florida

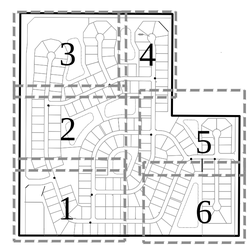

KEY MAP
(N.T.S.)

GRAPHIC SCALE

50 0 25 50

(IN FEET)
1 inch = 50 ft.

DATE	REVISIONS	BY
3/24/14	REVISED LAYOUT PER CLIENT REQUEST	GDK
2/25/14	REVISED PER TAC COMMENTS	KJM

THIS DRAWING IS NOT INTENDED TO BE REPRESENTED AS A RETRACEMENT OR ORIGINAL BOUNDARY SURVEY, A BOUNDARY SURVEY, OR A SURVEYOR LOCATION REPORT.

CERTIFIED: 1/24/2014

STOEPPELWERTH
& ASSOCIATES INC.
ALWAYS ON.
7965 East 106th Street, Fishers, IN 46038-2505
Phone: (317) 849-5935 Fax: (317) 849-5942

LANDSCAPE PLAN

PREPARED FOR: THE LAKES OF WESTFIELD

HAMILTON CO., INDIANA

WASHINGTON TOWNSHIP

SECTION:	TOWNSHIP:	RANGE:
32	19N	R4E

DRAWN BY: | CHECKED BY:

SHEET NO.
C906

S & A JOB NO.
45815LAN

THIS INSTRUMENT PREPARED BY:
DENNIS D. OLMSTEAD
STOEPPELWERTH AND ASSOCIATES INC.
7965 EAST 106th STREET
FISHERS, INDIANA 46038
PHONE: (317) 849-5935

THIS INSTRUMENT PREPARED FOR:
LANGSTON DEVELOPMENT CO., INC.
1132 SOUTH RANGELINE ROAD, SUITE 100
CARMEL, INDIANA 46033
CONTACT: JIM LANGSTON
PHONE: 317-846-7017

THE LAKES OF WESTFIELD

LANDSCAPE PLAN

ZONING PUD

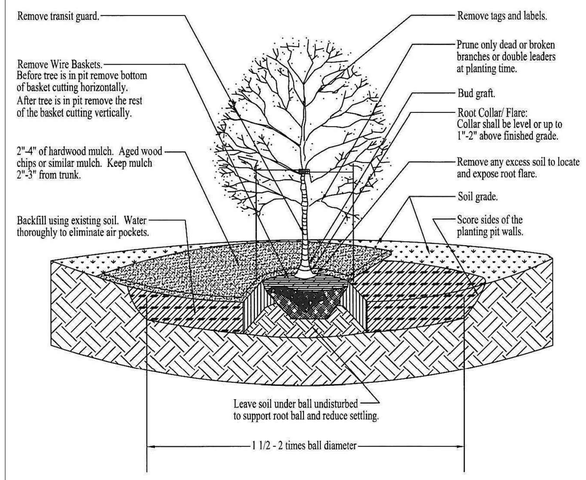

TREE PLANTING DETAIL
NOT TO SCALE

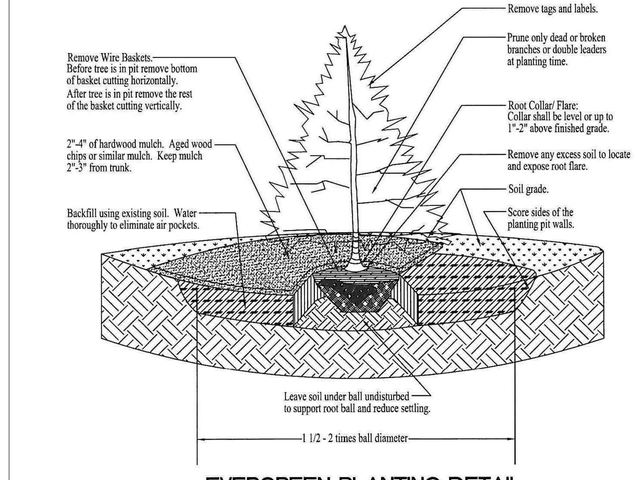

EVERGREEN PLANTING DETAIL
NOT TO SCALE

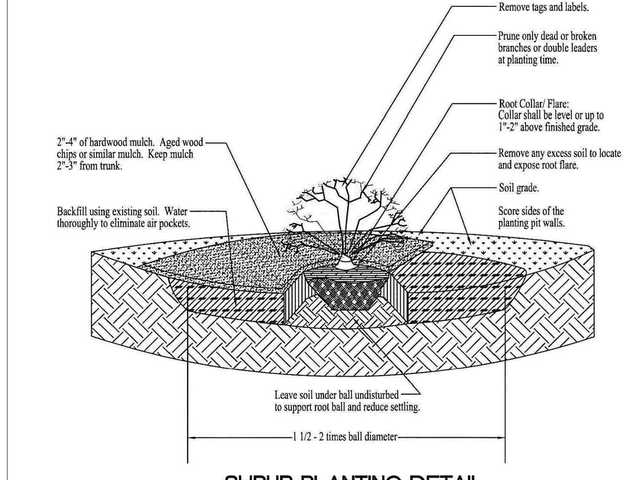

SHRUB PLANTING DETAIL
NOT TO SCALE

2631 LF Grassy Branch Frontage

Road Frontage Requirement
88 Shade Trees Required
20 Oaks
42 Maples
29 Locust
91 Shade Trees Shown

Buffer Yard Requirements
88 Evergreen Trees Required
439 Evergreen Bushes Required
88 60% of Bushes substituted for Everygreen Trees (3 to1)
175 40% of Required Number of Bushes
NET REQUIREMENTS
176 Evergreen Trees
175 Evergreen Bushes
76 Colorado Spruce
48 Norway Spruce
52 Serbian Spruce
176 Evergreen Trees Shown

Group Bush Plantings
92 Arborvitae
69 Holly
14 Holly at Entry way
175 Evergreen Bushes Shown

1176 LF Northeast Frontage
Buffer Yard Requirements
39 Evergreen Trees Required
196 Evergreen Bushes Required
39 60% of Bushes substituted for Everygreen Trees (3 to1)
78 40% of Required Number of Bushes
NET REQUIREMENTS
78 Evergreen Trees
78 Evergreen Bushes
27 Colorado Spruce
25 Norway Spruce
26 Serbian Spruce
78 Evergreen Trees Shown

39 Holly
40 Arborvitae
79 Evergreen Bushes Shown

1445 LF Shady Nook Road Frontage
Road Frontage Requirement
48 Shade Trees Required
12 Oaks
10 Maples
26 Locust
48 Shade Trees Shown

SHADE TREES

M — October Glory Maple
Acer rubrum 'october glory'

H — Skyline Honey Locust
Gledistia triacanthos inermis 'skycole'

S — Scarlet Oak
Quercus coccinea

EVERGREEN TREES

N — Norway Spruce
Picea abies

P — Serbian Spruce
Picea omorika

C — Colorado Blue Spruce
Picea pungens

EVERGREEN SHRUBS

H — China Boy Holly
Ilex x meserveae 'China Boy'

A — Emerald Green Arborvitae
Thuja occidentalis 'smaragd'

DECIDUOUS TREES

B — Autumn Brilliance Surviceberry
Amelanchier

R — Red Flowering Dogwood
Cornus florida

DATE	REVISIONS	BY
5/24/14	REVISED LAYOUT PER CLIENT REQUEST	GDK
2/25/14	REVISED PER TAC COMMENTS	KJM

THIS DRAWING IS NOT INTENDED TO BE REPRESENTED AS A RETRACEMENT OR ORIGINAL BOUNDARY SURVEY, A BOUNDARY SURVEY, OR A SURVEYOR LOCATION REPORT.

CERTIFIED: 1/24/2014

STOEPPELWERTH
& ASSOCIATES INC.
ALWAYS ON.
7965 East 106th Street, Fishers, IN 46038-2505
Phone: (317) 849-5935 Fax: (317) 849-5942

LANDSCAPE DETAILS

PREPARED FOR:
THE LAKES OF WESTFIELD
WASHINGTON TOWNSHIP
HAMILTON CO., INDIANA

SECTION:	TOWNSHIP:	RANGE:
32	19N	R4E
DRAWN BY:		CHECKED BY:

SHEET NO.
C907

S & A JOB NO.
45815LAN