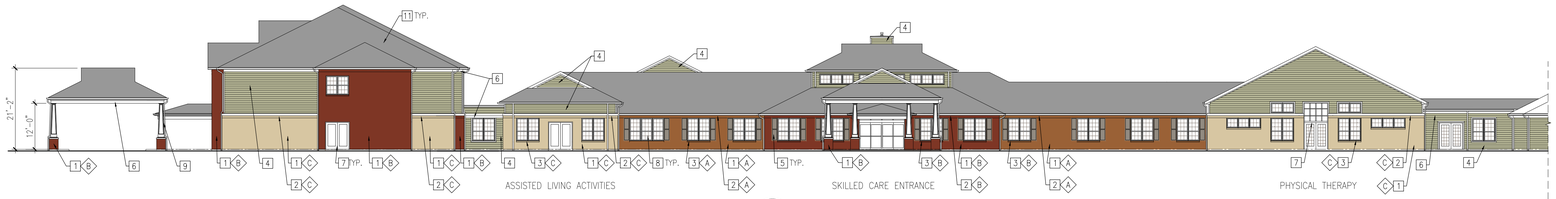

SOUTH ELEVATION
SCALE: 1/16" = 1'-0"

BRICK AREA	3834 SF	63%
SIDING AREA	2269 SF	37%

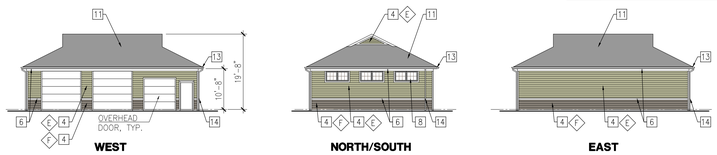

GARAGE ELEVATIONS
SCALE: 1/16" = 1'-0"

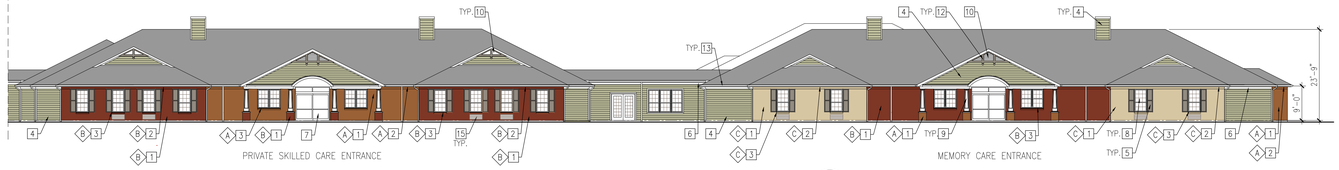

SOUTH ELEVATION (cont.)
SCALE: 1/16" = 1'-0"

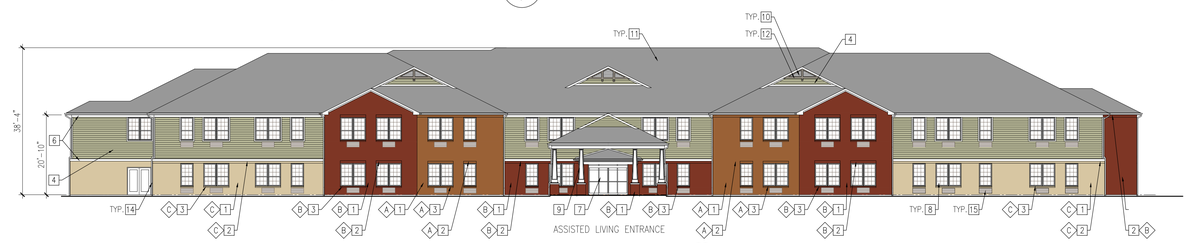

WEST ELEVATION
SCALE: 1/16" = 1'-0"

BRICK AREA	2606 SF	61%
SIDING AREA	1650 SF	39%

BASIS OF DESIGN - MATERIAL/COLOR

BRICK	BRAMPTON	A	"GIBSON"
	BRAMPTON	B	"MARSHALL"
	BRAMPTON	C	"PUTNAM"
FIBER CEMENT FASCIA, RUNNING TRIM, CORNER TRIM, WINDOW SURROUND AND SOFFIT	JAMES HARDIE	D	"NAVAJO BEIGE"
FIBER CEMENT LAP SIDING	JAMES HARDIE	E	"MONTEREY TAUPE" (TYPICAL)
		F	"TIMBER BARK" (WHERE NOTED)
FIBER CEMENT DECORATIVE TRUSSES	JAMES HARDIE	F	"TIMBER BARK"
ALUMINUM SOFFIT, GUTTERS AND DOWNSPOUTS	COLOR TO MATCH	D	"NAVAJO BEIGE"
CANOPY AND PORCH COLUMNS	COLOR TO MATCH	D	"NAVAJO BEIGE"
VINYL WINDOWS	ANDERSEN		"BEIGE"
WINDOW SHUTTERS	COLOR TO MATCH	F	"TIMBER BARK" (TYPICAL)
ALUMINUM STOREFRONT	COLOR TO MATCH	D	"NAVAJO BEIGE"
PTAC UNITS AND LOUVERS	COLOR TO BE SELECTED		
ASPHALT SHINGLES	IKO CAMBRIDGE AR		"WEATHERWOOD"

KEYED ELEVATION NOTES

1. BRICK VENEER
2. BRICK SOLDIER COURSE
3. BRICK ROWLOCK SILL
4. FIBER CEMENT LAP SIDING
5. SHUTTER
6. FIBER CEMENT TRIM
7. ALUMINUM STOREFRONT
8. VINYL WINDOW
9. TAPERED COLUMN COVER
10. ALUMINUM LOUVER
11. ASPHALT SHINGLES
12. DECORATIVE TRUSS
13. 6" ALUMINUM GUTTER
14. 4"x3" ALUMINUM DOWNSPOUT
15. PTAC UNIT/LOUVER

MATERIAL COLOR KEY

A MEDIUM SHADE B DARK SHADE C LIGHT SHADE

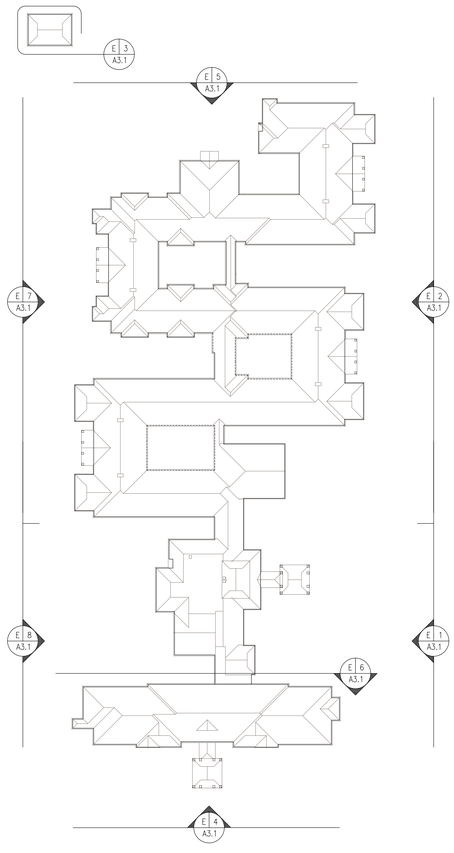

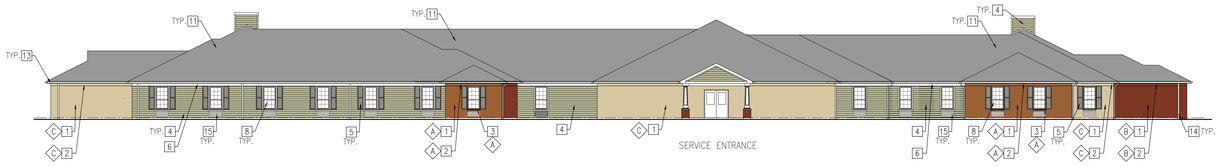

EAST ELEVATION
SCALE: 1/16" = 1'-0"

BRICK AREA	1298 SF	55%
SIDING AREA	1034 SF	45%

SUPPLEMENTARY ELEVATION
SCALE: 1/16" = 1'-0"

NORTH ELEVATION
SCALE: 1/16" = 1'-0"

BRICK AREA	3493 SF	53%
SIDING AREA	3117 SF	47%

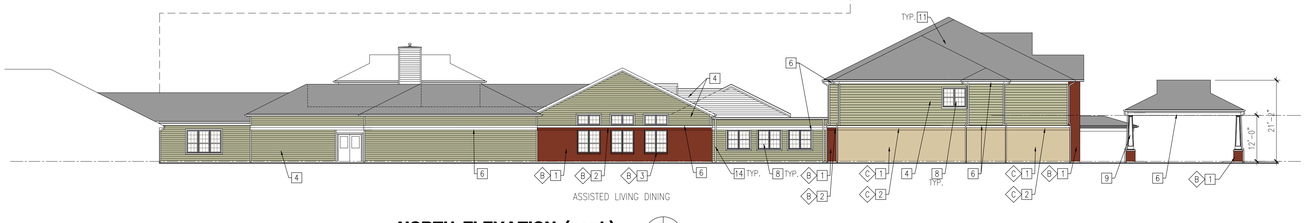

NORTH ELEVATION (cont.)
SCALE: 1/16" = 1'-0"

INTERDESIGN
TOTAL ARCHITECTURAL DEVELOPMENT
141 East Ohio Street
Indianapolis, Indiana 46204
Phone 317.263.9655 Fax 317.263.9644
www.interdesign.com

© The InterDesign Group, Inc. doing business as INTERDESIGN All rights reserved for original documents and as-built documents as modified by construction contractor(s). Reproduction or reuse must be preceded by written permission of The InterDesign Group, Inc.

CARDON & ASSOCIATES INC.
inspired living and compassionate care

CarDon Senior Living
Skilled Nursing & Assisted Living Facility
146th Street and Ditch Road
Westfield, Indiana

Mark	Revision

Drawn By TR Checked By DW
Date April 3, 2014
Project Number 201402

KEY PLAN

EXTERIOR ELEVATIONS

A3.1

Apr 03, 2014 - 11:38am - P:\Projects\2014\201402bs-CarDonWestfield\Dwg\Arch\WF-A3-01-color.dwg

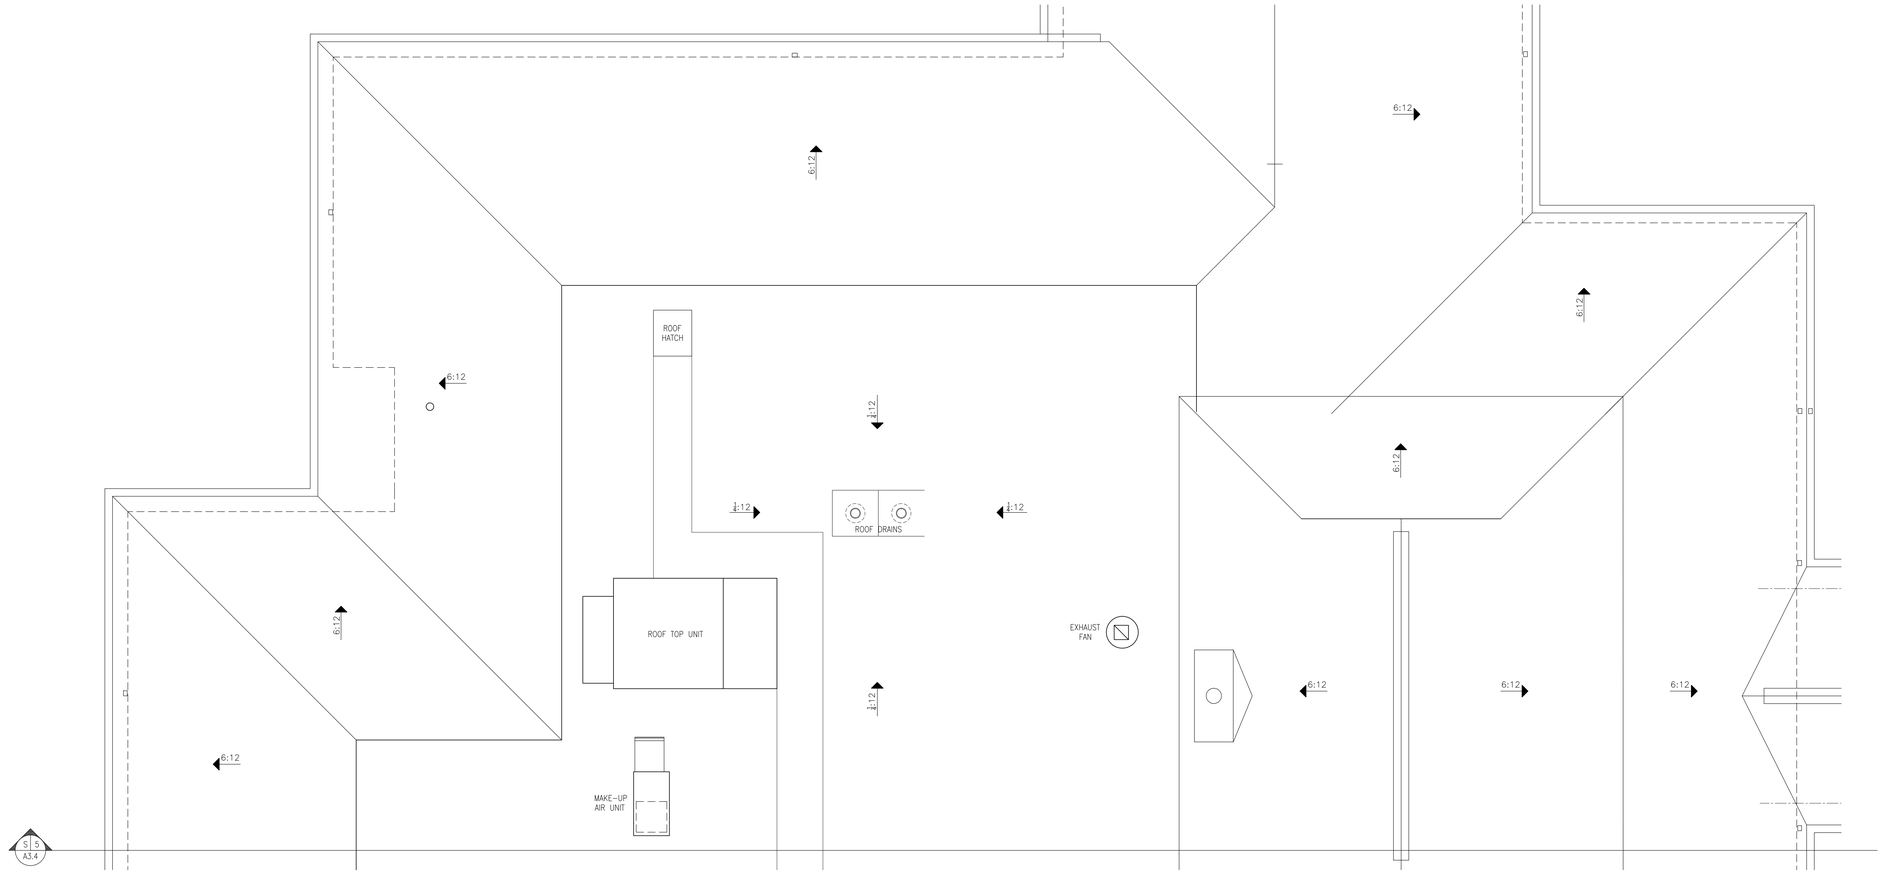

PARTIAL ROOF PLAN

SCALE: 1/4" = 1'-0"

NORTH

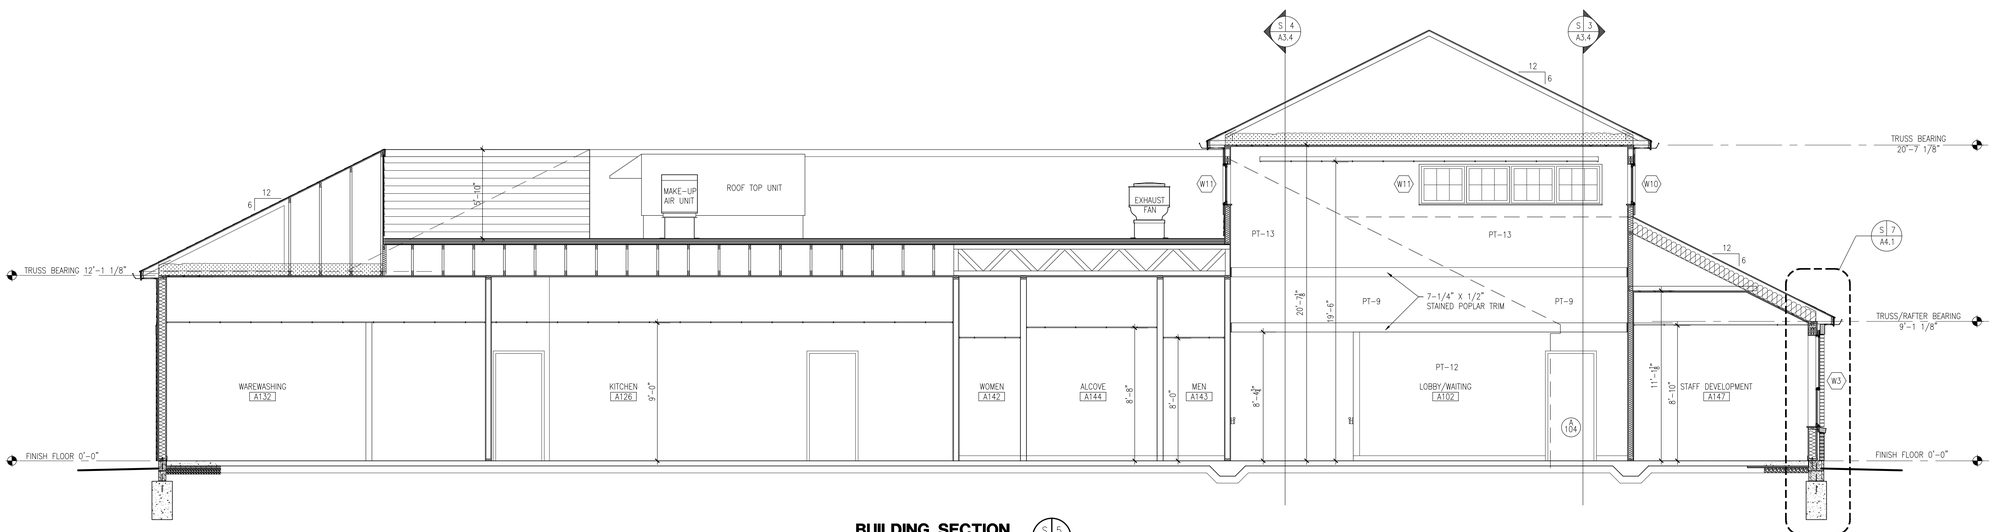

BUILDING SECTION

SCALE: 1/4" = 1'-0"

S 5
A3.4

INTERDESIGN
TOTAL ARCHITECTURAL DEVELOPMENT

141 East Ohio Street
Indianapolis, Indiana 46204
Phone 317.263.9655 Fax 317.263.9644
www.interdesign.com

© The InterDesign Group, Inc. doing business as INTERDESIGN. All rights reserved for original documents and as-built documents as modified by construction contractor(s). Reproduction or reuse must be preceded by written permission of The InterDesign Group, Inc.

CARDON & ASSOCIATES INC.
inspired living and compassionate care

CarDon Senior Living

Skilled Nursing & Assisted Living Facility
146th Street and Ditch Road
Westfield, Indiana

Mark	Revision

Drawn By TBR Checked By
Date May 13, 2014
Project Number 201402

KEY PLAN

BUILDING SECTION AND PARTIAL ROOF PLAN

A3.4s

May 13, 2014 - 11:57pm - P:\Projects\2014\201402bb-CarDon\Westfield\Dwg\Arch\WF-A3-04.dwg

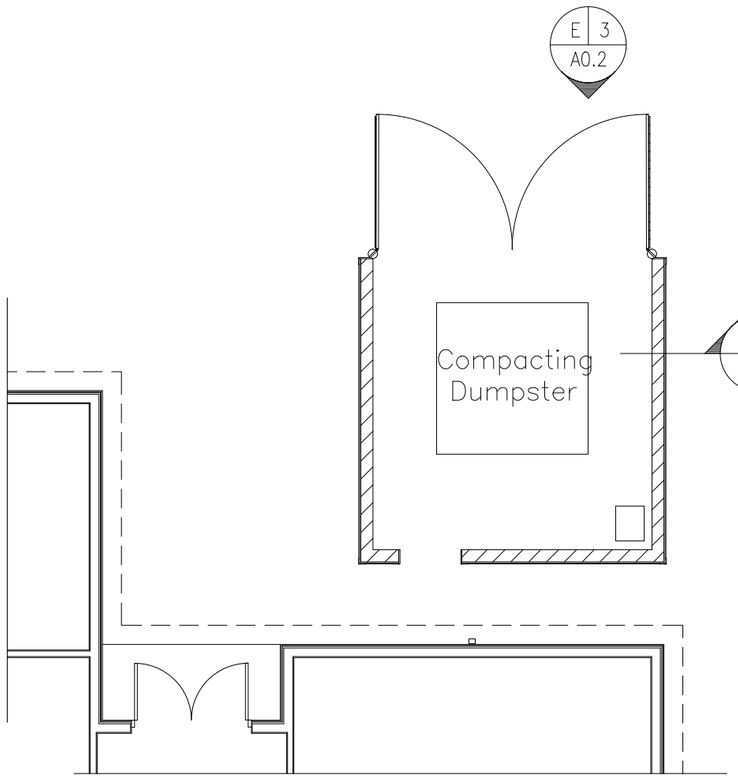

PLAN - Dumpster Enclosure

SCALE: 1/8" = 1'-0"

NORTH

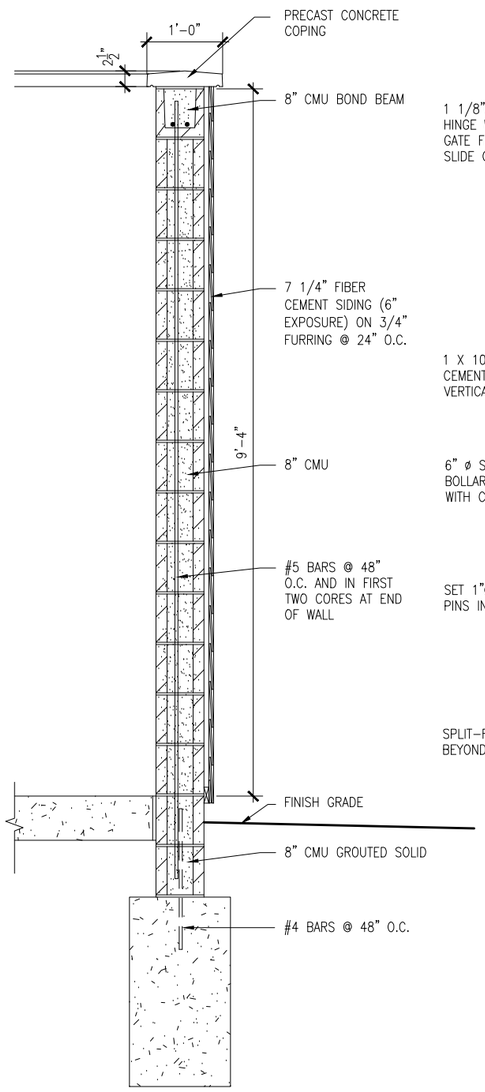

WALL SECTION

SCALE: 1/2" = 1'-0"

S 4
A0.2

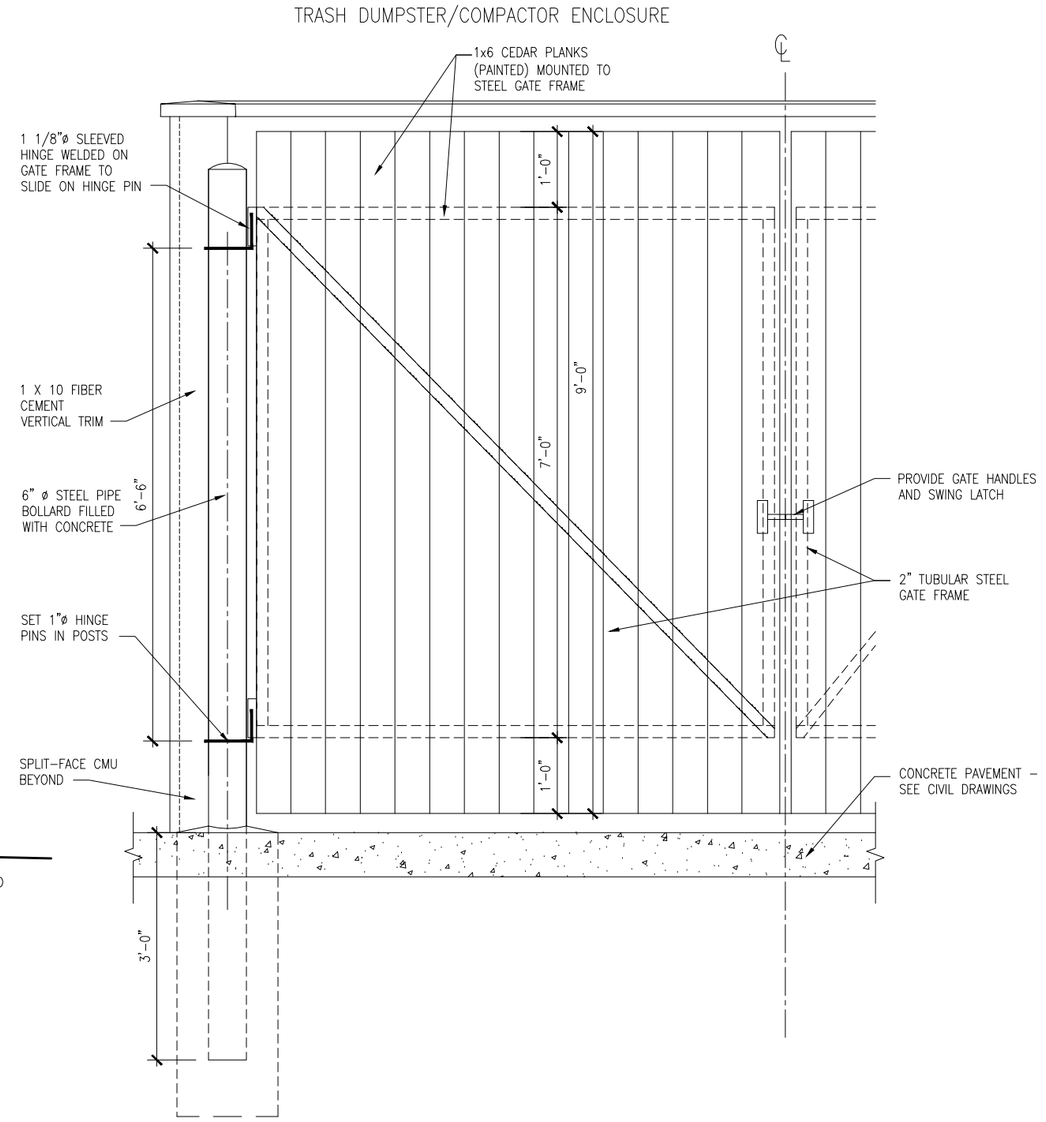

ELEVATION

SCALE: 1/2" = 1'-0"

E 3
A0.2

CarDon Senior Living Skilled Nursing & Assisted Living Facility 146th Street and Ditch Road Westfield, Indiana

INTERDESIGN
TOTAL ARCHITECTURAL DEVELOPMENT