ROAW
CONSULTING ENGINEERS & ARCHITECTS
ROAW Corporation
10401 N. Meridian, Suite 401
Indianapolis, Indiana 46290
(317) 815-7200 FAX (317) 815-7201

sym	revisions	date

N

scale: 1" = 20'-0"
0 20' 40'
GRAPHIC SCALE

job#	714-036.1
contract#	214-036.1
designed:	EDR
drawn:	EDR
checked:	RTO
date:	04/2/14

LAYOUT PLAN

WESTFIELD RETAIL DEVELOPMENT
LOR CORPORATION

WESTFIELD, INDIANA

Copyright © 2014 by ROAW Corporation. All rights reserved.
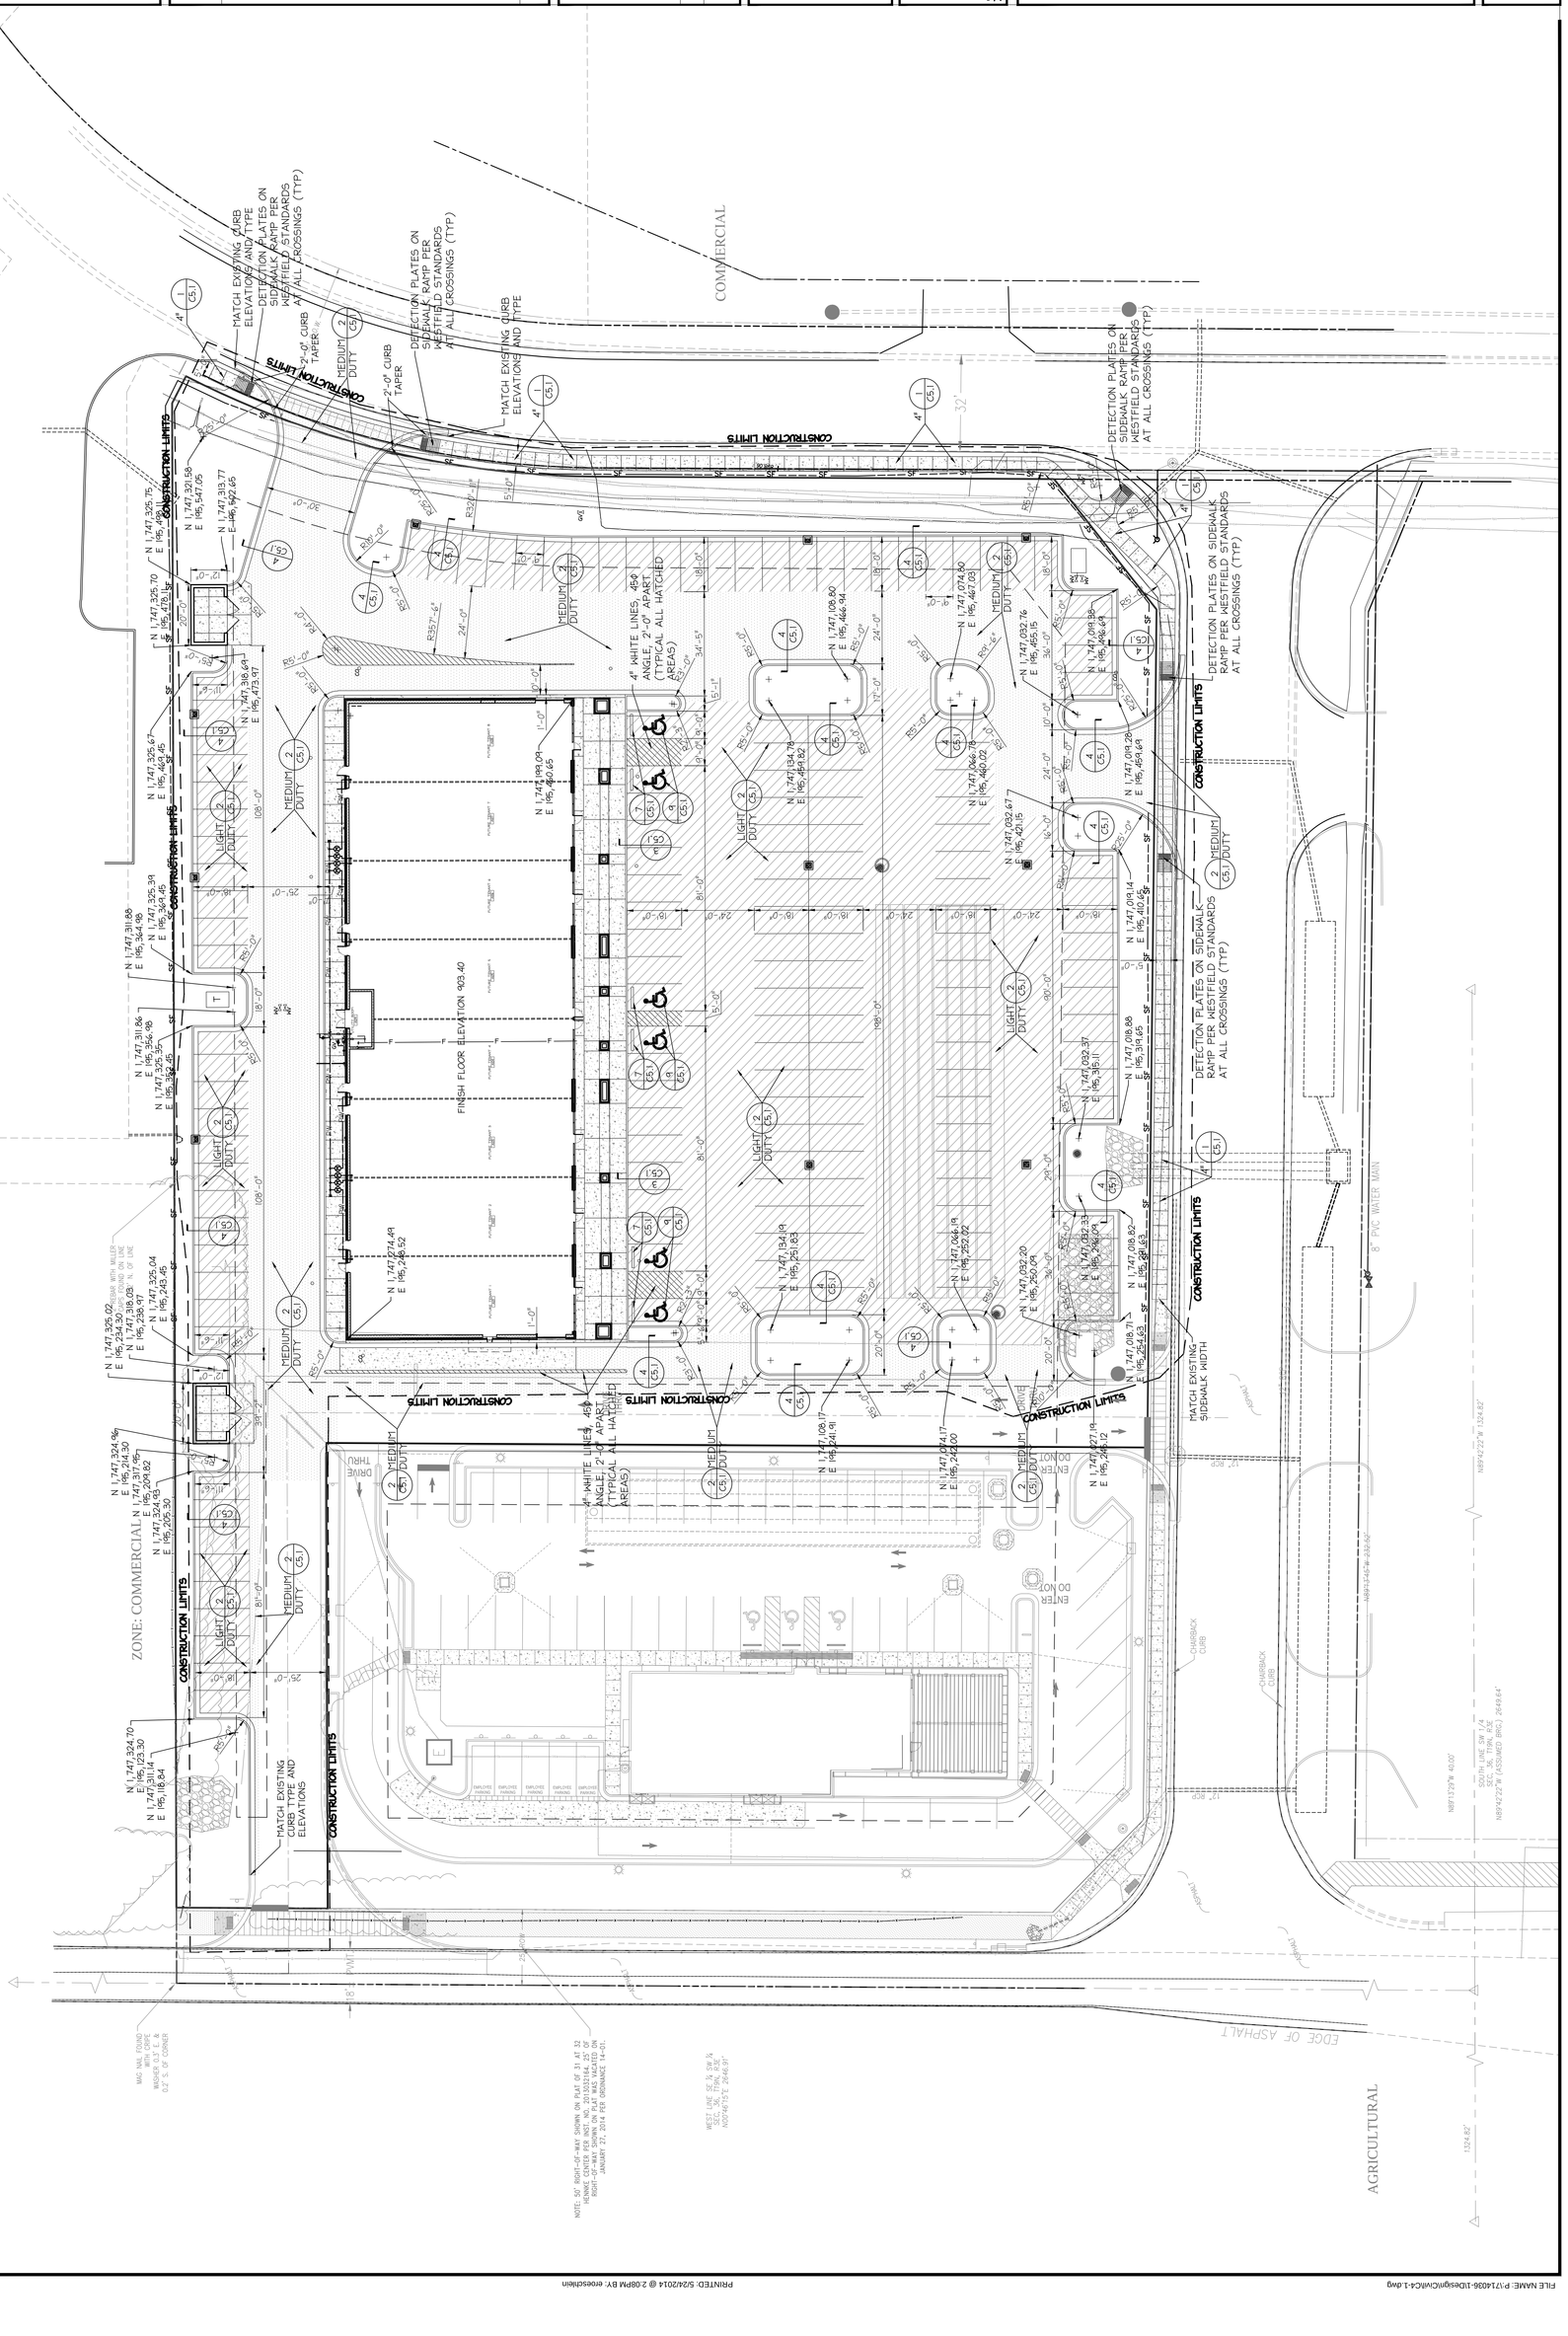
SHEET C4.1 OF