SIGNAGE
SIGNAGE
SIGNAGE
SIGNAGE
SIGNAGE
SIGNAGE
SIGNAGE

SIGNAGE
SIGNAGE
SIGNAGE
SIGNAGE
SIGNAGE
SIGNAGE
SIGNAGE

IGNAGE
SIGNAGE
SIGNAGE
SIGNAGE
SIGNAGE
SIGNAGE

SIGNAGE
SIGNAGE
SIGNAGE
SIGNAGE
SIGNAGE
SIGNAGE
SIGNAGE
SIGNAGE

SIGNAGE
SIGNAGE
SIGNAGE
SIGNAGE
SIGNAGE
SIGNAGE
SIGNAGE

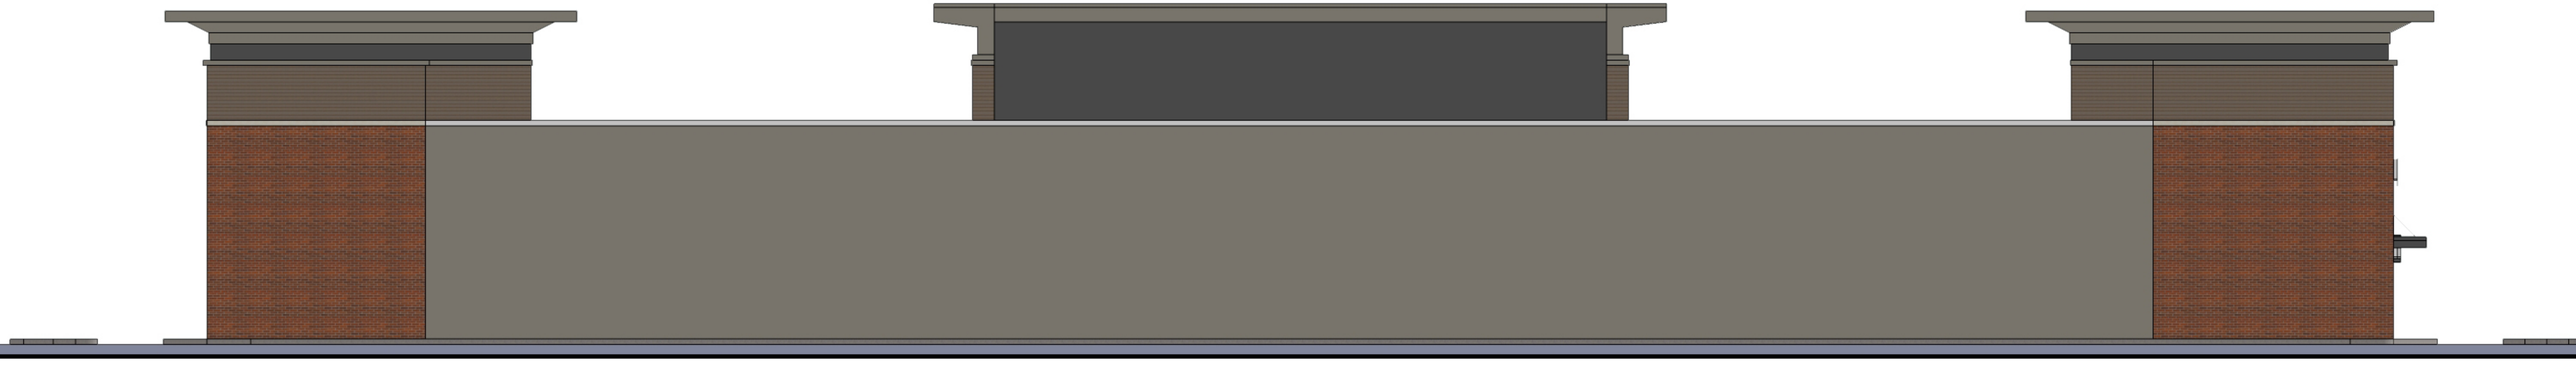

SIGNAGE
drive-thru

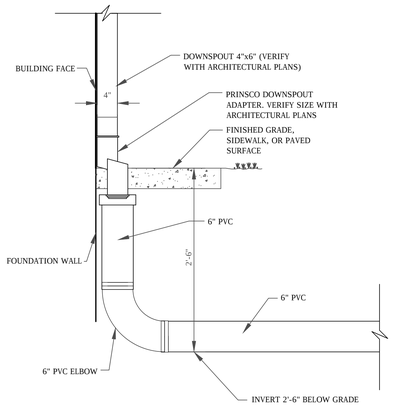

8 DOWNSPOUT BOOT
SCALE: NONE DS-012

NOTE:
PARKING BARRIERS SHALL BE OF THE DIMENSIONS SHOWN ON THE PLANS. THE BARRIERS SHALL BE CAST AND TESTED IN ACCORDANCE WITH THE APPLICABLE REQUIREMENTS OF 615.03 OF THE INDOT STANDARD SPECIFICATIONS EXCEPT THE STRENGTH SHALL BE DETERMINED BY CONCRETE CORES TAKEN FROM THE FINISHED PRODUCT. AT LEAST 2 CONCRETE CORES WILL BE TAKEN FROM EACH UNIT AND THE AVERAGE STRENGTH OF THE UNIT SHALL BE AT LEAST 28 MPa (4000 PSI) WITH NO INDIVIDUAL CORE STRENGTH LESS THAN 25 MPa (3600 PSI).

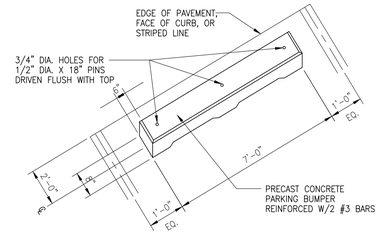

5 PARKING BUMPER DETAIL
SCALE: NONE D306

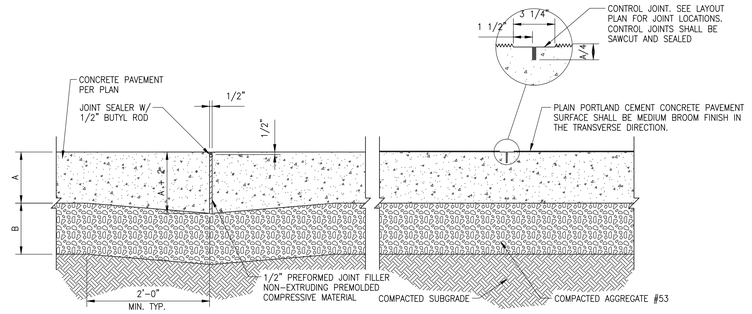

NOTE:
EXPANSION JOINTS SHALL BE INSTALLED WHERE SHOWN ON PLANS AND WHERE CONCRETE PAVEMENT ABUTS VERTICLE SURFACES.

A = ~~10" PLAIN CONCRETE FOR PAVEMENT~~
~~8" PLAIN CONCRETE FOR APRONS~~
4" PLAIN CONCRETE FOR SIDEWALKS
B = ~~6" COMPACTED #53 CRUSHED LIMESTONE FOR 10" CONCRETE PAVEMENT~~
~~4" COMPACTED #53 CRUSHED LIMESTONE FOR 8" CONCRETE PAVEMENT~~
4" COMPACTED #53 CRUSHED LIMESTONE FOR 4" CONCRETE SIDE WALK

1 CONCRETE PAVEMENT EXPANSION & CONTROL JOINTS
SCALE: NONE D001

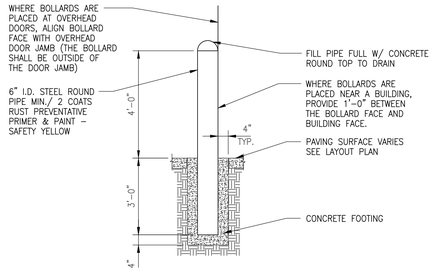

6 EXTERIOR BOLLARD DETAIL
SCALE: NONE D196

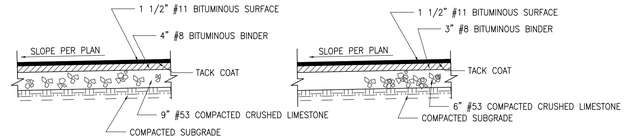

2 BITUMINOUS PAVING DETAIL
SCALE: NONE D002

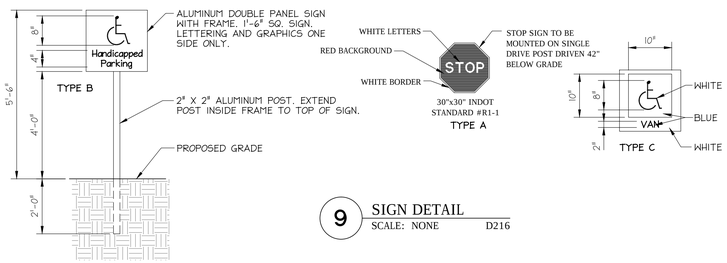

9 SIGN DETAIL
SCALE: NONE D216

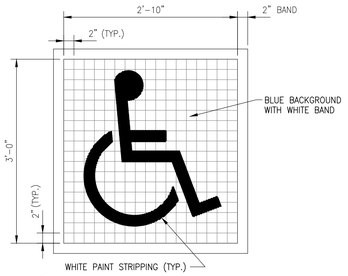

NOTES:
1. GRID IS FOR LAYOUT PURPOSES ONLY. IT SHALL NOT BE PAINTED.
2. HANDICAP PAVEMENT MARKINGS SHALL BE INSTALLED IN THE CENTER OF EACH 9' SPACE PER PLAN.

7 HANDICAP PAVEMENT MARKING
SCALE: NONE D226

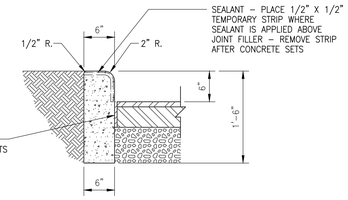

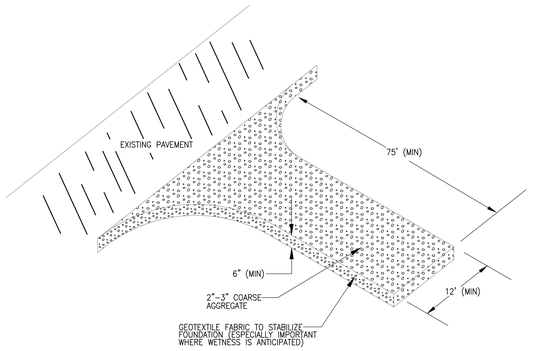

10 TEMPORARY CONSTRUCTION ENTRANCE DETAIL
SCALE: NONE

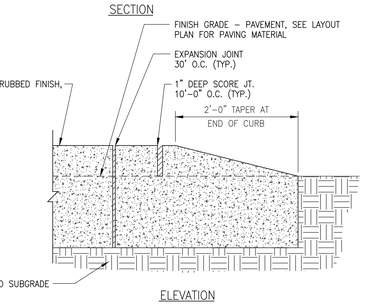

3 CONCRETE CURB TAPER
SCALE: NONE D153C

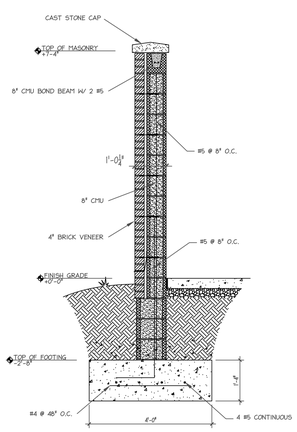

11 DUMPSTER ENCLOSURE
SCALE: 1/2" = 1'-0" enclosure

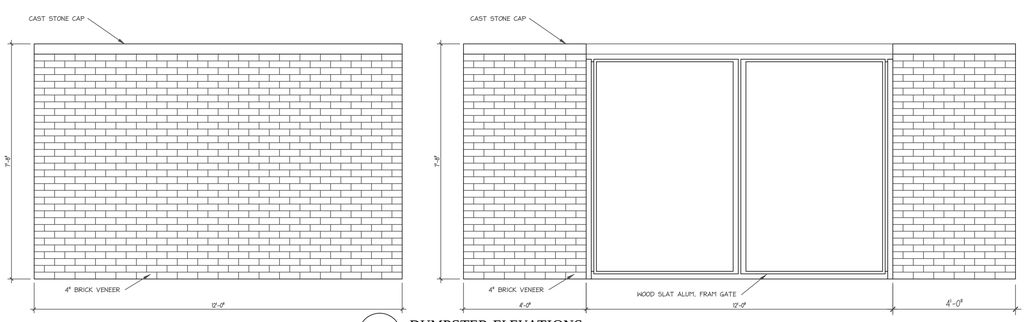

12 DUMPSTER ELEVATIONS
SCALE: 1/2" = 1'-0" enclosure

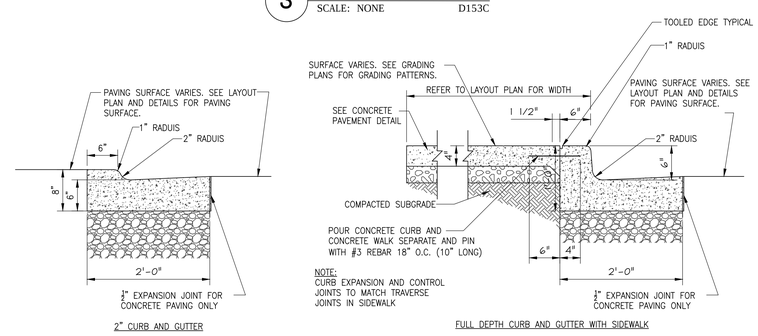

NOTE:
CURB EXPANSION AND CONTROL JOINTS TO MATCH TRAVERSE JOINTS IN SIDEWALK

4 INTEGRAL COMBINED CURB, GUTTER DETAIL
SCALE: NONE CPCG-002

RQAW
CONSULTING ENGINEERS & ARCHITECTS
RQAW Corporation
10401 N. Meridian St., Suite 400
Indianapolis, Indiana 46290
(317) 815-7200 FAX (317) 815-7201

sym	revisions	date

scale: 1" = 20'-0"
0 20' 40'
GRAPHIC SCALE

job#	714-036.1
contract#	214-036.1
designed:	ECR
drawn:	ECR
checked:	RTO
date:	04/2/14

DETAILS

WESTFIELD RETAIL DEVELOPMENT
LOR CORPORATION

WESTFIELD, INDIANA

Copyright © 2014 by RQAW Corporation. All rights reserved.

SHEET
C5.1
OF

PRINTED: 5/24/2014 @ 2:10PM BY: ernerschlein
FILE NAME: P:\714036-1\Design\Civil\C5-1.dwg