1 DEPOT (VIEW FROM SOUTHWEST)
SCALE: NTS

SSOE, INC.
ARCHITECTS • ENGINEERS

The Kroger Co.

REVISIONS

No.	DESCRIPTION	DATE
1	MEETING	05.28.2014
2	RESUBMITTAL	07.07.2014

Project No.	016-00679-00
Project Manager	NLEIN
Designed By	NLEIN
Drawn By	NLEIN
Checked By	NLEIN
Sheet No.	J 970
Address	16201 SPRING MILL ROAD WESTFIELD, IN 46074

COLOR RENDERINGS

Drawing No.
C2.3

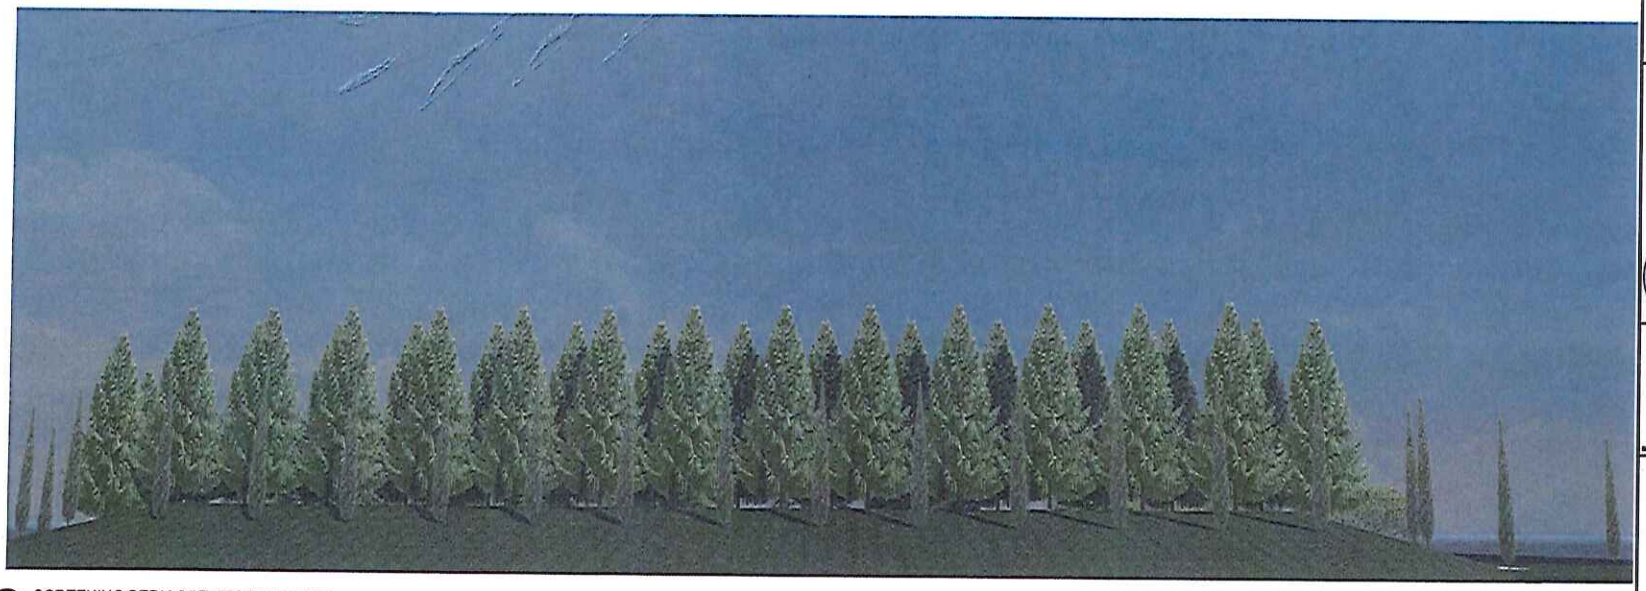

4 SCREENING BERM (VIEW FROM NORTH)
SCALE: NTS

SSOE™
SSOE, INC.
ARCHITECTS • ENGINEERS
TROY, MICHIGAN 48084
248 643 6222

Kroger
The Kroger Co.
CENTRAL MARKETING AREA
3800 Cardinal Way, Suite 2
Indianapolis, IN 46210
Phone (317) 578-6100

Seal

REVISIONS

No.	DESCRIPTION	DATE
1	[illegible]	05.28.2014
2	[illegible]	07.03.2014

Project No.	014-09678-00
Project Manager	KLEIN
Designed By	KLEIN
Drawn By	KLEIN
Checked By	KLEIN
Store No.	J 970
Address	18201 SPRING MILL ROAD WESTFIELD, IN 46074

COLOR RENDERINGS

Drawing No.
C2.4

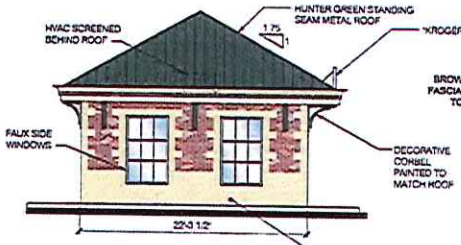

3 RIGHT SIDE ELEVATION
SCALE: NTS

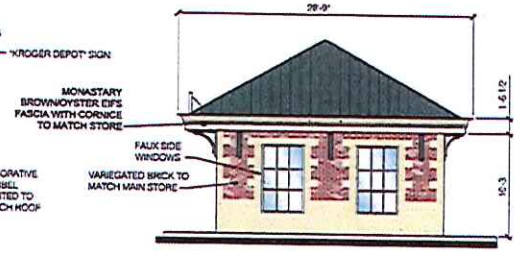

4 LEFT SIDE ELEVATION
SCALE: NTS

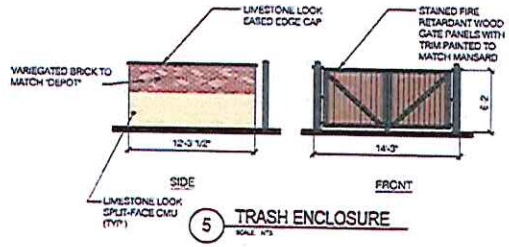

5 TRASH ENCLOSURE
SCALE: NTS

2 REAR ELEVATION
SCALE: NTS

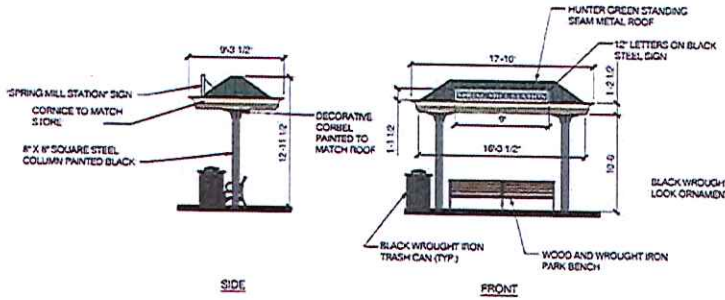

6 REST STOP SHELTER
SCALE: NTS

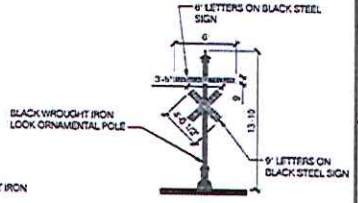

7 CROSSING SIGN
SCALE: NTS

1 FRONT ELEVATION
SCALE: NTS

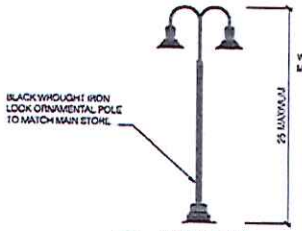

8 LIGHT POLE
SCALE: NTS

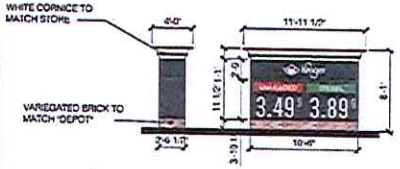

9 KROGER MONUMENT SIGN
SCALE: NTS

10 BIKE RACK
SCALE: NTS

SSOE, INC.
ARCHITECT • ENGINEERS

The Kroger Co.

REVISIONS

No	DESCRIPTION	DATE
1	CONFERENCE	04.01.2014
2	CONFERENCE	04.04.2014
3	CONFERENCE	04.10.2014
4	CONFERENCE	04.25.2014
5	VETTING	05.23.2014
6	PLANNING/BOARD	05.30.2014

Project No. 0714-0001/76-00
Project Manager: ALEN
Designed By: ALEN
Drawn By: ALEN
Checked By: ALEN
Store No. J 970
Address: 10301 SPRING MILL ROAD INDIANAPOLIS, IN 46280

"DEPOT" AND SITE DETAILS

Drawing No. C2.2

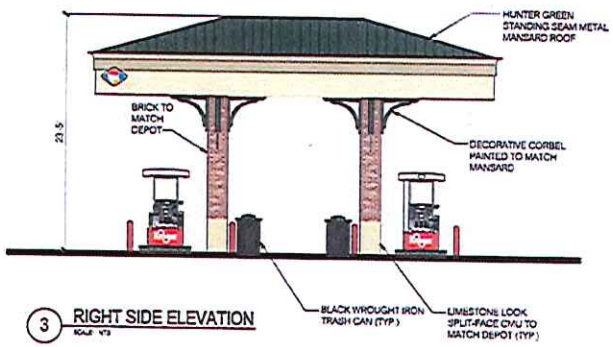

3 RIGHT SIDE ELEVATION
SCALE: NTS

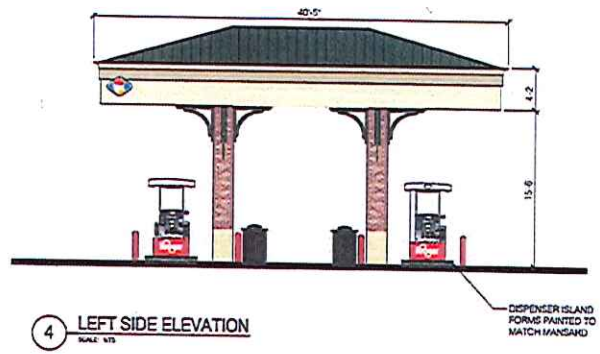

4 LEFT SIDE ELEVATION
SCALE: NTS

SIGNAGE SCHEDULE				
SIGN		QUANTITY	SIGN AREA (SF)	TOTAL AREA (SF)
3.19 3.29 3.39		1	45.50	45.50
	CANOPY	3	2.80	8.40
	ROCK	2	2.80	5.60
Kroger		2	10.83	21.66
SPECIAL SIGNAGE		4	73.85	73.85
MONUMENT SIGN		2	62.13	124.25
			TOTAL	278.26

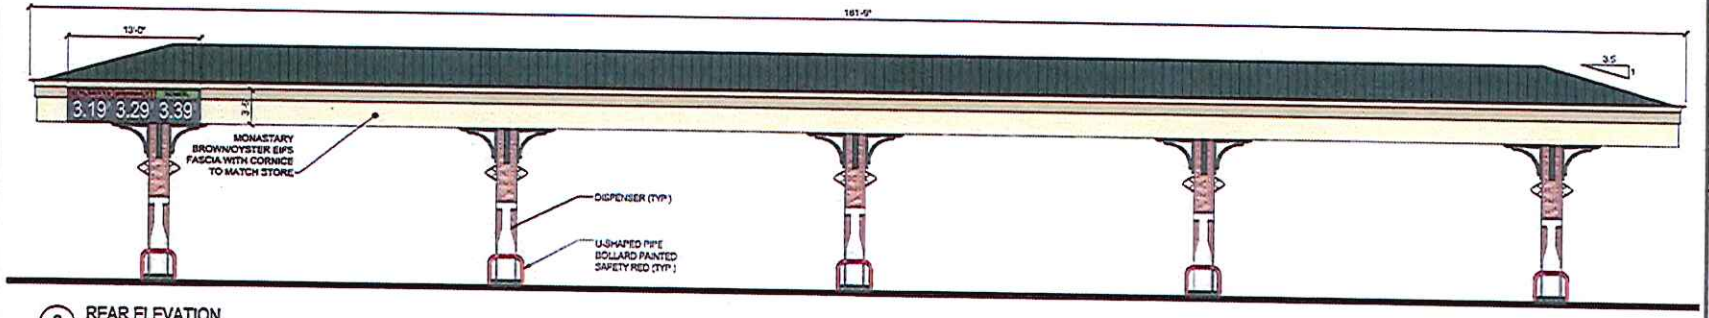

2 REAR ELEVATION
SCALE: NTS

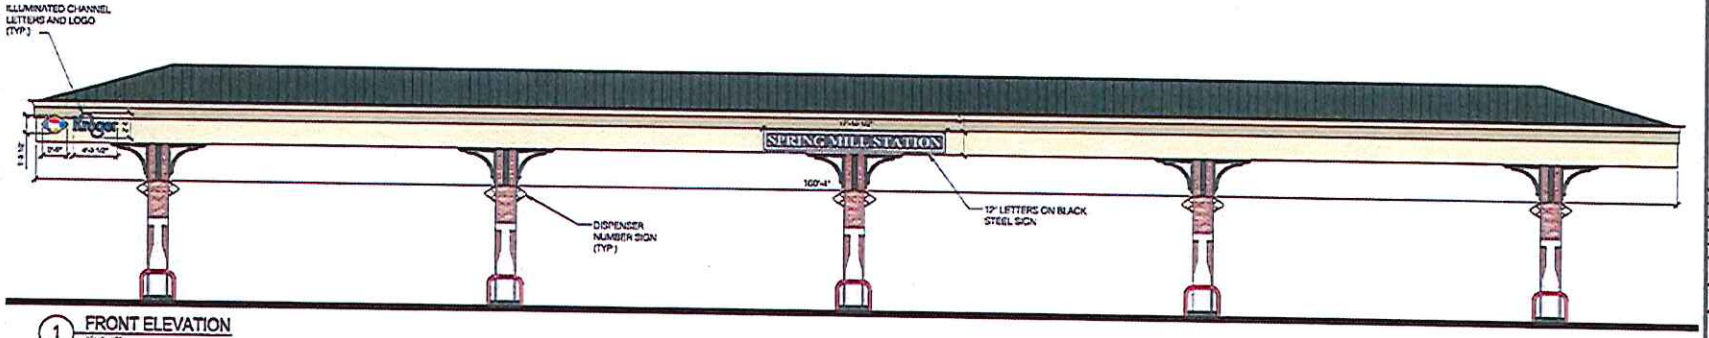

1 FRONT ELEVATION
SCALE: NTS

SSOE, INC.
ARCHITECTS • ENGINEERS

Kroger
The Kroger Co.

REVISIONS

No.	DESCRIPTION	DATE
2	[illegible]	[illegible]
3	[illegible]	[illegible]
4	[illegible]	[illegible]
5	[illegible]	[illegible]
6	[illegible]	[illegible]

Project No. 014-[illegible]
Project Manager: KLEIN
Designed By: KLEIN
Drawn By: KLEIN
Checked By: KLEIN
Store No. J 970
Address: 16201 SPRING MILL ROAD WESTFIELD, IN 46074

CANOPY ELEVATIONS

Drawing No. C2.1