Exhibit C.1

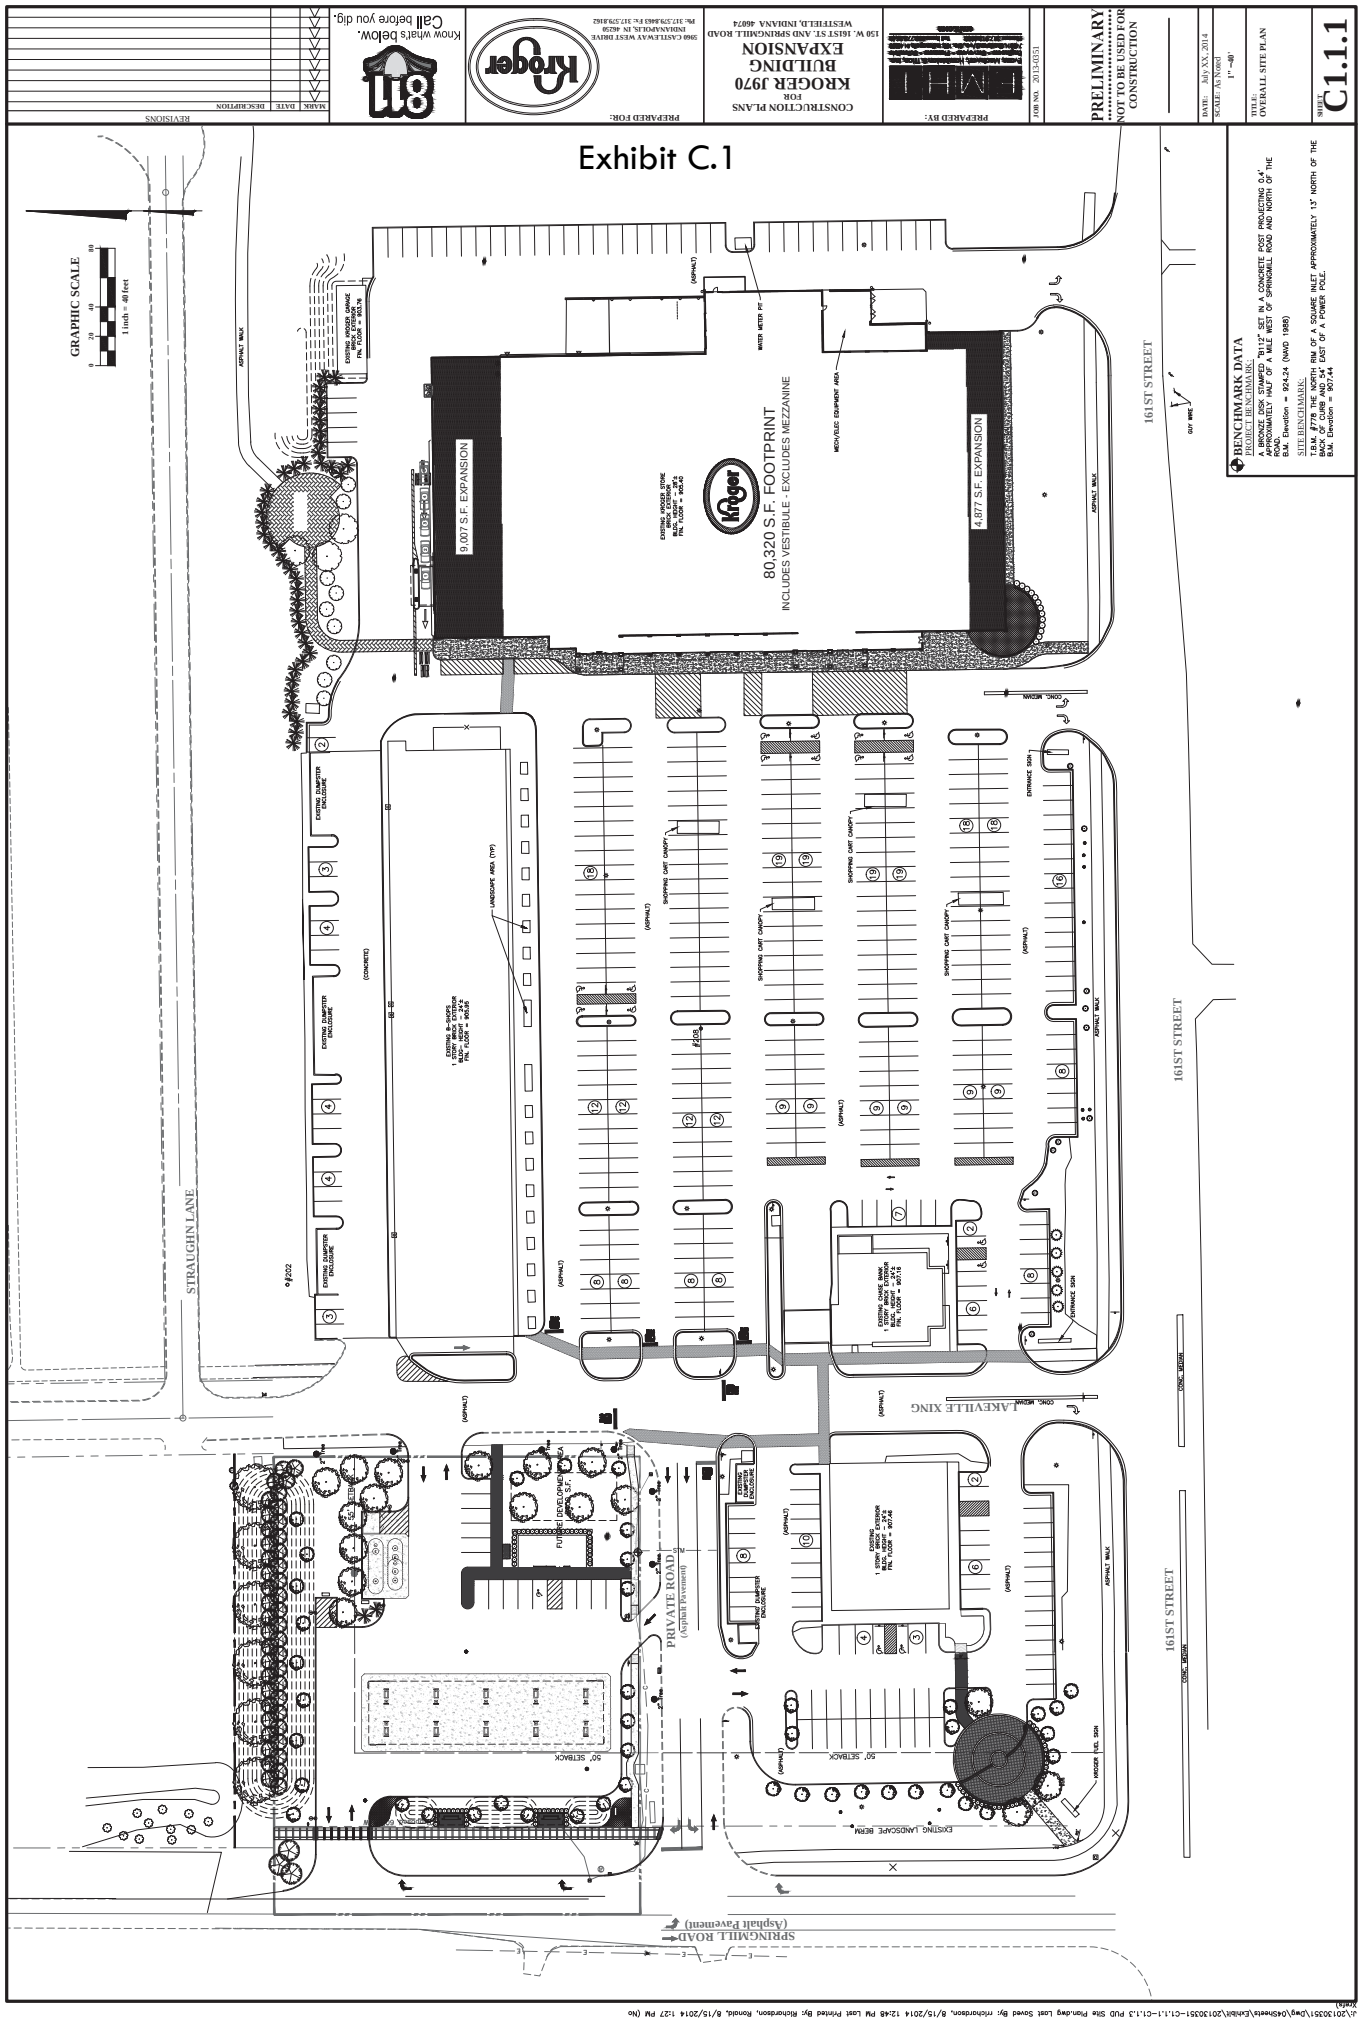

Know what's below. Call before you dig.

811

Kroger

PREPARED FOR:
5969 CASTLEWAY WEST DRIVE
INDIANAPOLIS, IN 46250
Ph: 317.579.8463 Fx: 317.579.8162

CONSTRUCTION PLANS
FOR
KROGER 1970
BUILDING
EXPANSION
150 W. 161ST ST. AND SPRINGMILL ROAD
WESTFIELD, INDIANA 46074

PREPARED BY:
EMH

JOB NO. 2013-0351

PRELIMINARY
NOT TO BE USED FOR CONSTRUCTION

DATE: July XX, 2014
SCALE: As Noted
1" = 40'

TITLE: OVERALL SITE PLAN

SHEET C1.1.1

REVISIONS

MARK	DATE	DESCRIPTION

J:\20130351\Dwg\04Sheets\Exhibit\20130351-C1.1.1-C1.1.3 PUD Site Plan.dwg Last Saved By: rrichardson, 8/15/2014 12:48 PM Last Printed By: Richardson, Ronald, 8/15/2014 1:27 PM (No Xrefs)