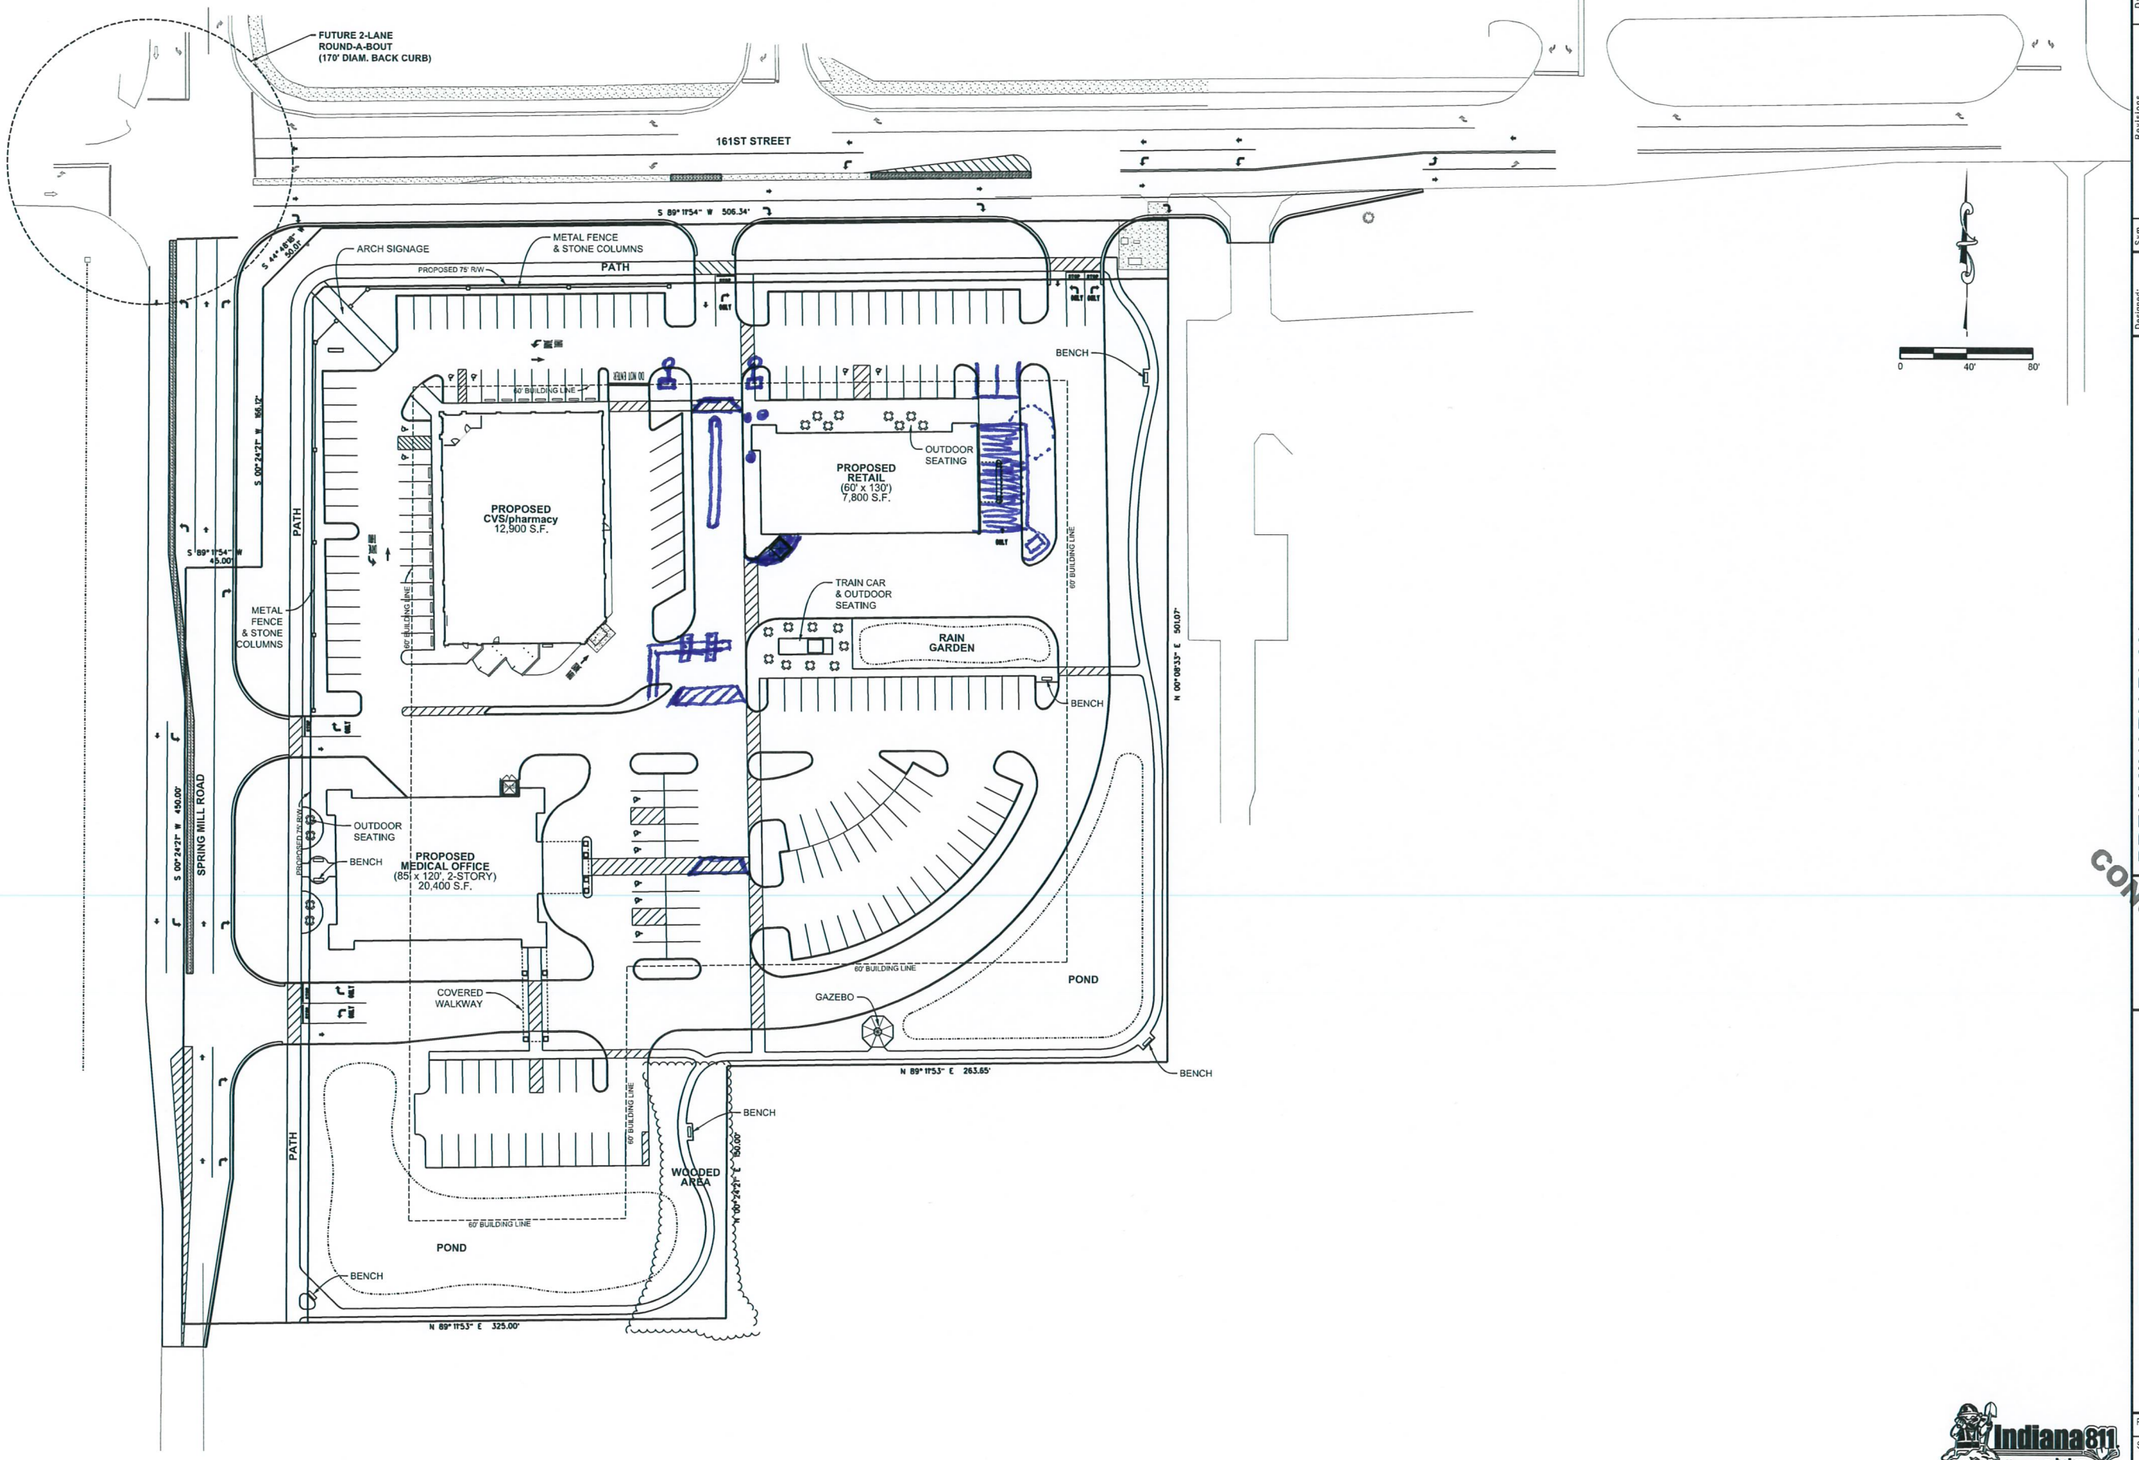

Sym.	Revisions	Date

Designed: RRL
Drawn: RRL
Checked:
Scale: 1"=40'
Date: 08-11-14

PRELIMINARY PLAN
SPRING MILL STATION
161st AND SPRINGMILL ROAD
HAMILTON COUNTY, INDIANA

NOT FOR CONSTRUCTION

BANNING ENGINEERING
853 COLUMBIA ROAD, SUITE #101
PLAINFIELD, IN 46168
BUS: (317) 707-3700, FAX: (317) 707-3800
E-MAIL: Banning@BanningEngineering.com
WEB: www.BanningEngineering.com

Indiana811 Know what's below. Call before you dig.

Project No: 07053
Sheet No:
1 of 1

08/11/2014
SCALE:40.0000 ' / in.