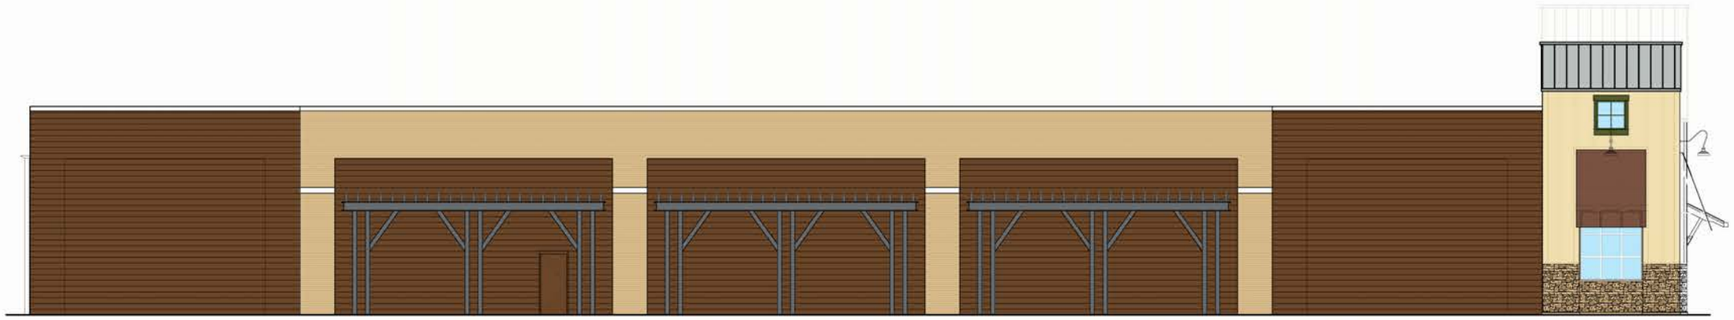

North Elevation
Scale: 1/8" = 1'-0"

West Elevation
Scale: 1/8" = 1'-0"

LAUTH
PEOPLE. TRUST. EXPERIENCE.®

Preliminary Elevations

Proposed Fresh Thyme Farmers Market

146th Street, Westfield, Indiana
August 1, 2014

architects forum
8555 NORTH RIVER RD SUITE 220 . INDIANAPOLIS INDIANA 46240 . 317.842.8500

South Elevation
Scale: 1/8" = 1'-0"

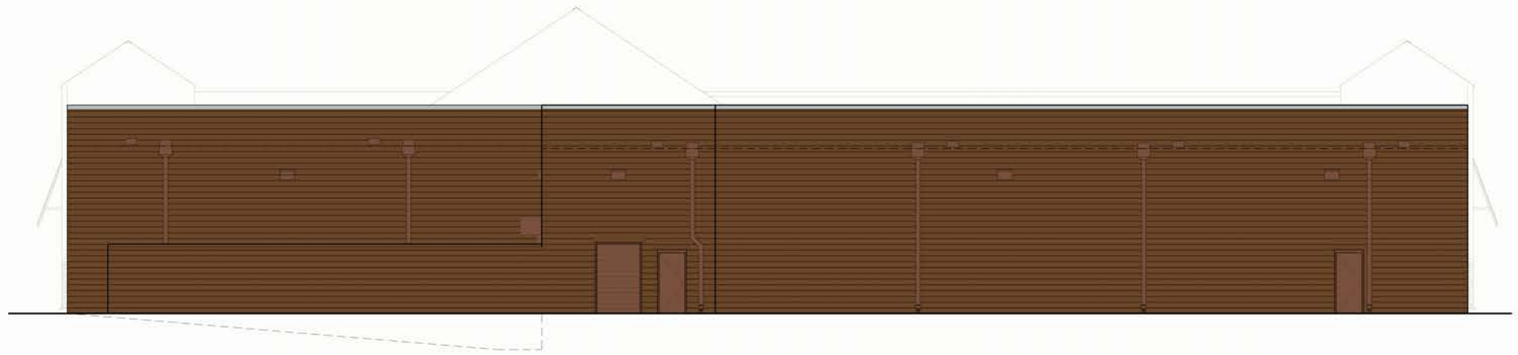

East Elevation
Scale: 1/8" = 1'-0"

LAUTH
PEOPLE. TRUST. EXPERIENCE.®

Preliminary Elevations

Proposed Fresh Thyme Farmers Market

146th Street, Westfield, Indiana
August 1, 2014

architects forum
8555 NORTH RIVER RD SUITE 220 . INDIANAPOLIS INDIANA 46240 . 317.842.8500

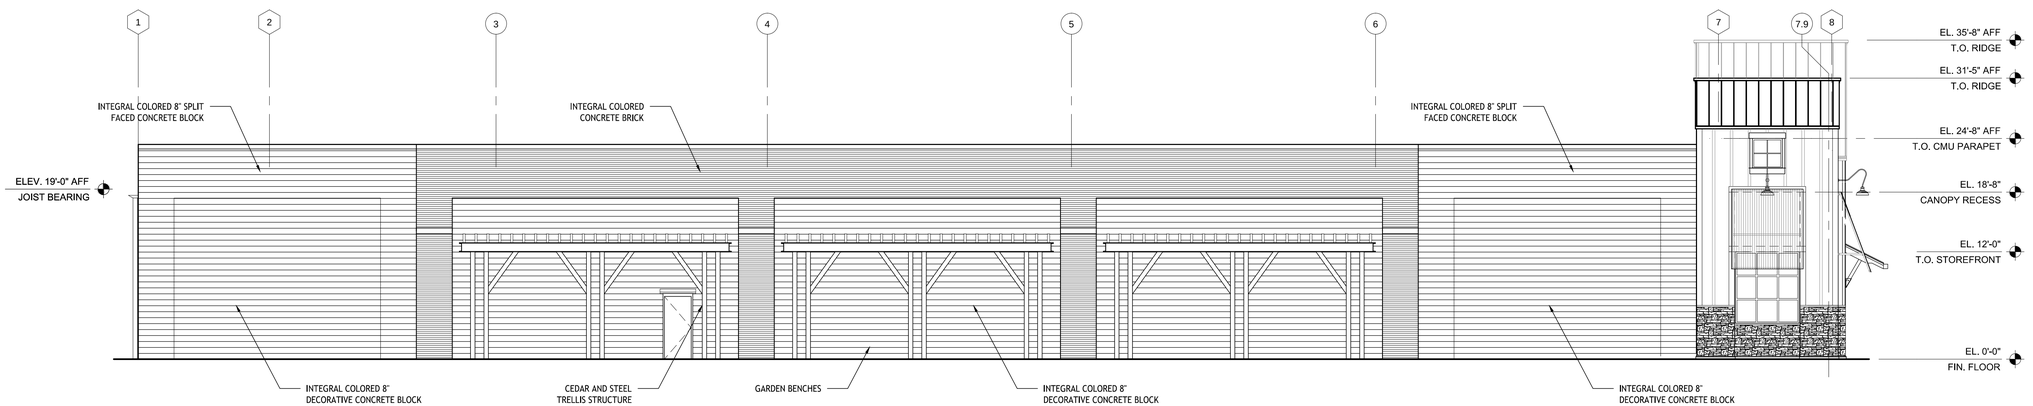

North Elevation

Scale: 1/8" = 1'-0"

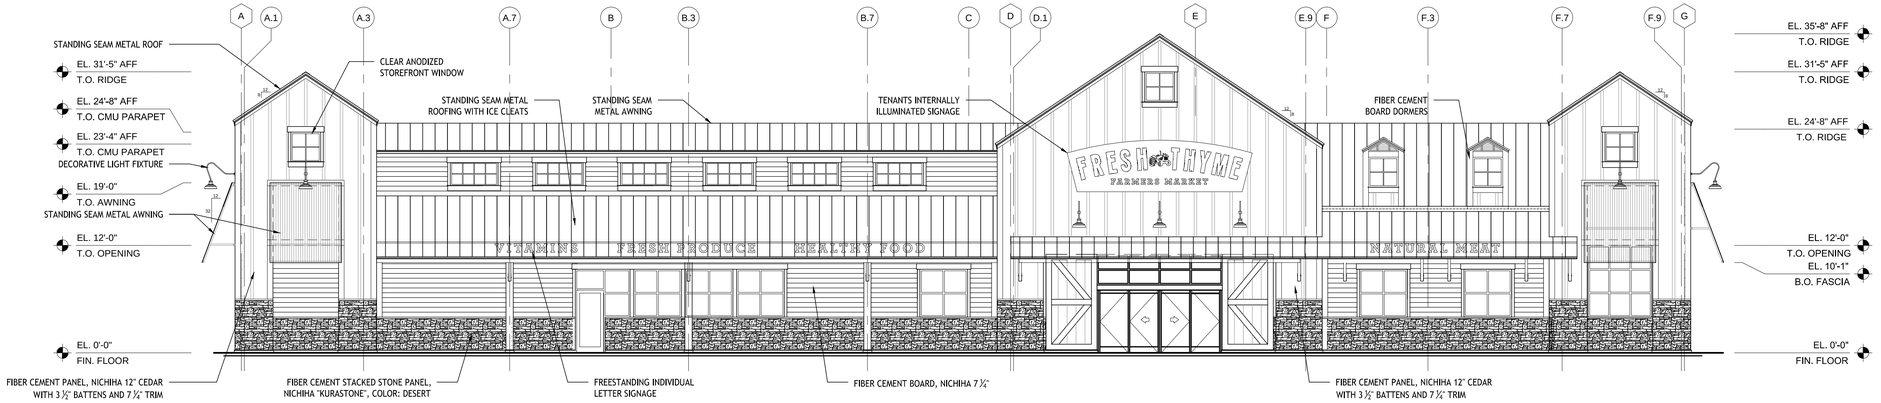

West Elevation

Scale: 1/8" = 1'-0"

LAUTH
PEOPLE. TRUST. EXPERIENCE.®

Preliminary Elevations

Proposed Fresh Thyme Farmers Market

146th Street, Westfield, Indiana

August 1, 2014

architects forum
8555 NORTH RIVER RD SUITE 220 . INDIANAPOLIS INDIANA 46240 . 317.842.8500

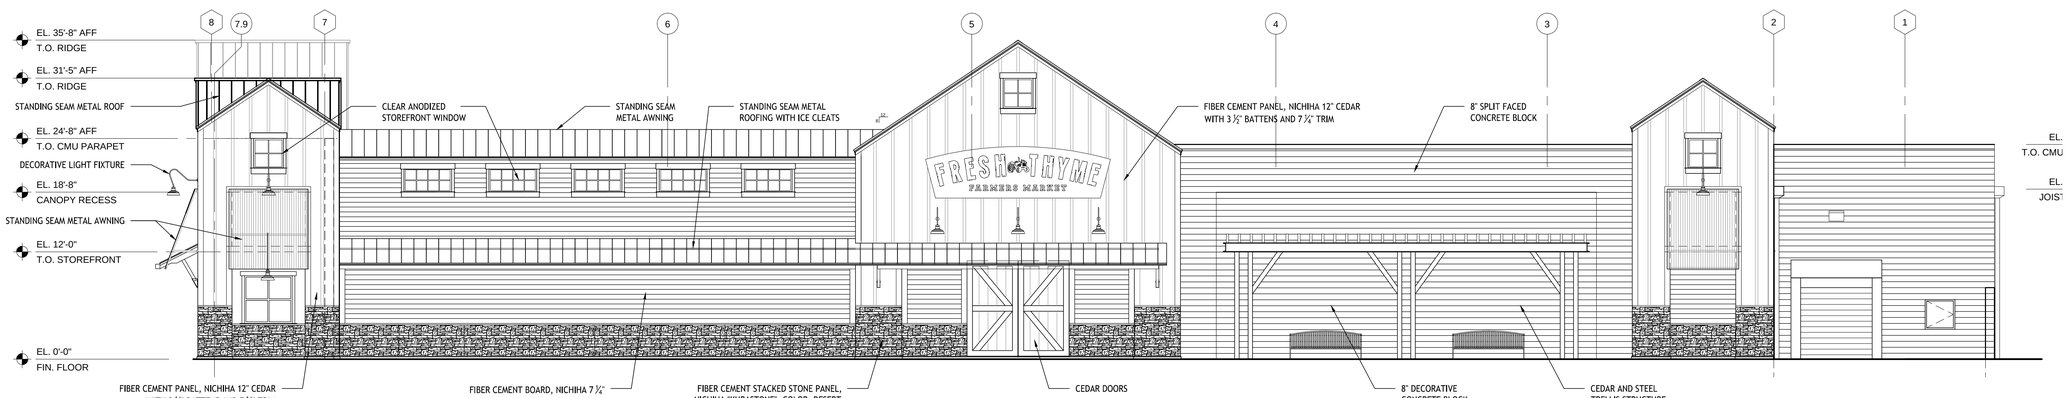

South Elevation

Scale: 1/8" = 1'-0"

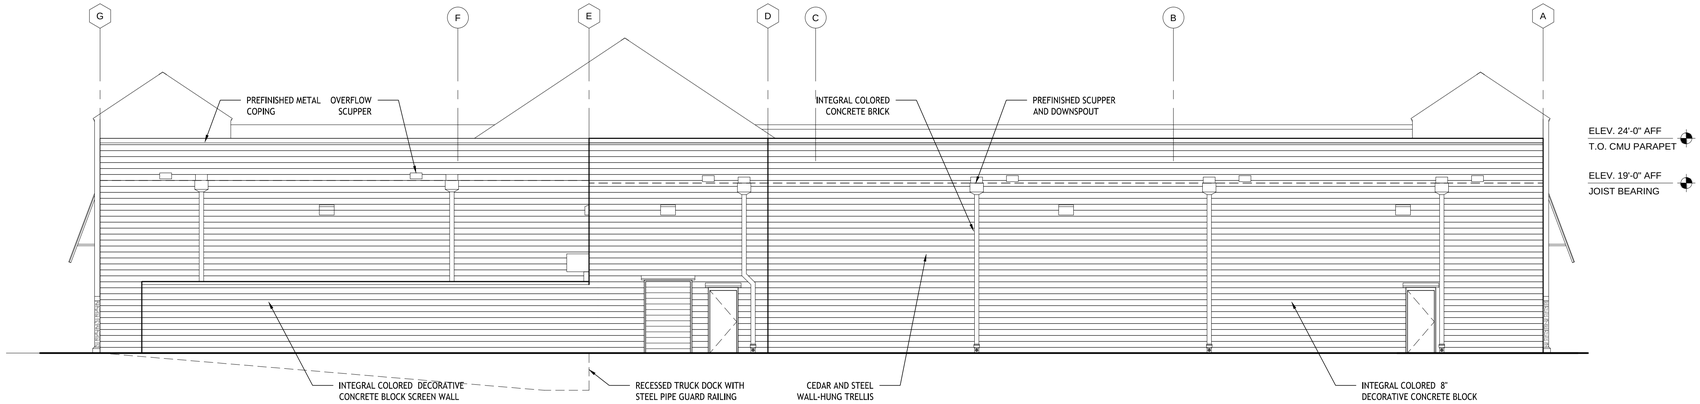

East Elevation

Scale: 1/8" = 1'-0"

LAUTH
PEOPLE. TRUST. EXPERIENCE.®

Preliminary Elevations

Proposed Fresh Thyme Farmers Market

146th Street, Westfield, Indiana

August 1, 2014

architects forum
8555 NORTH RIVER RD SUITE 220 . INDIANAPOLIS INDIANA 46240 . 317.842.8500