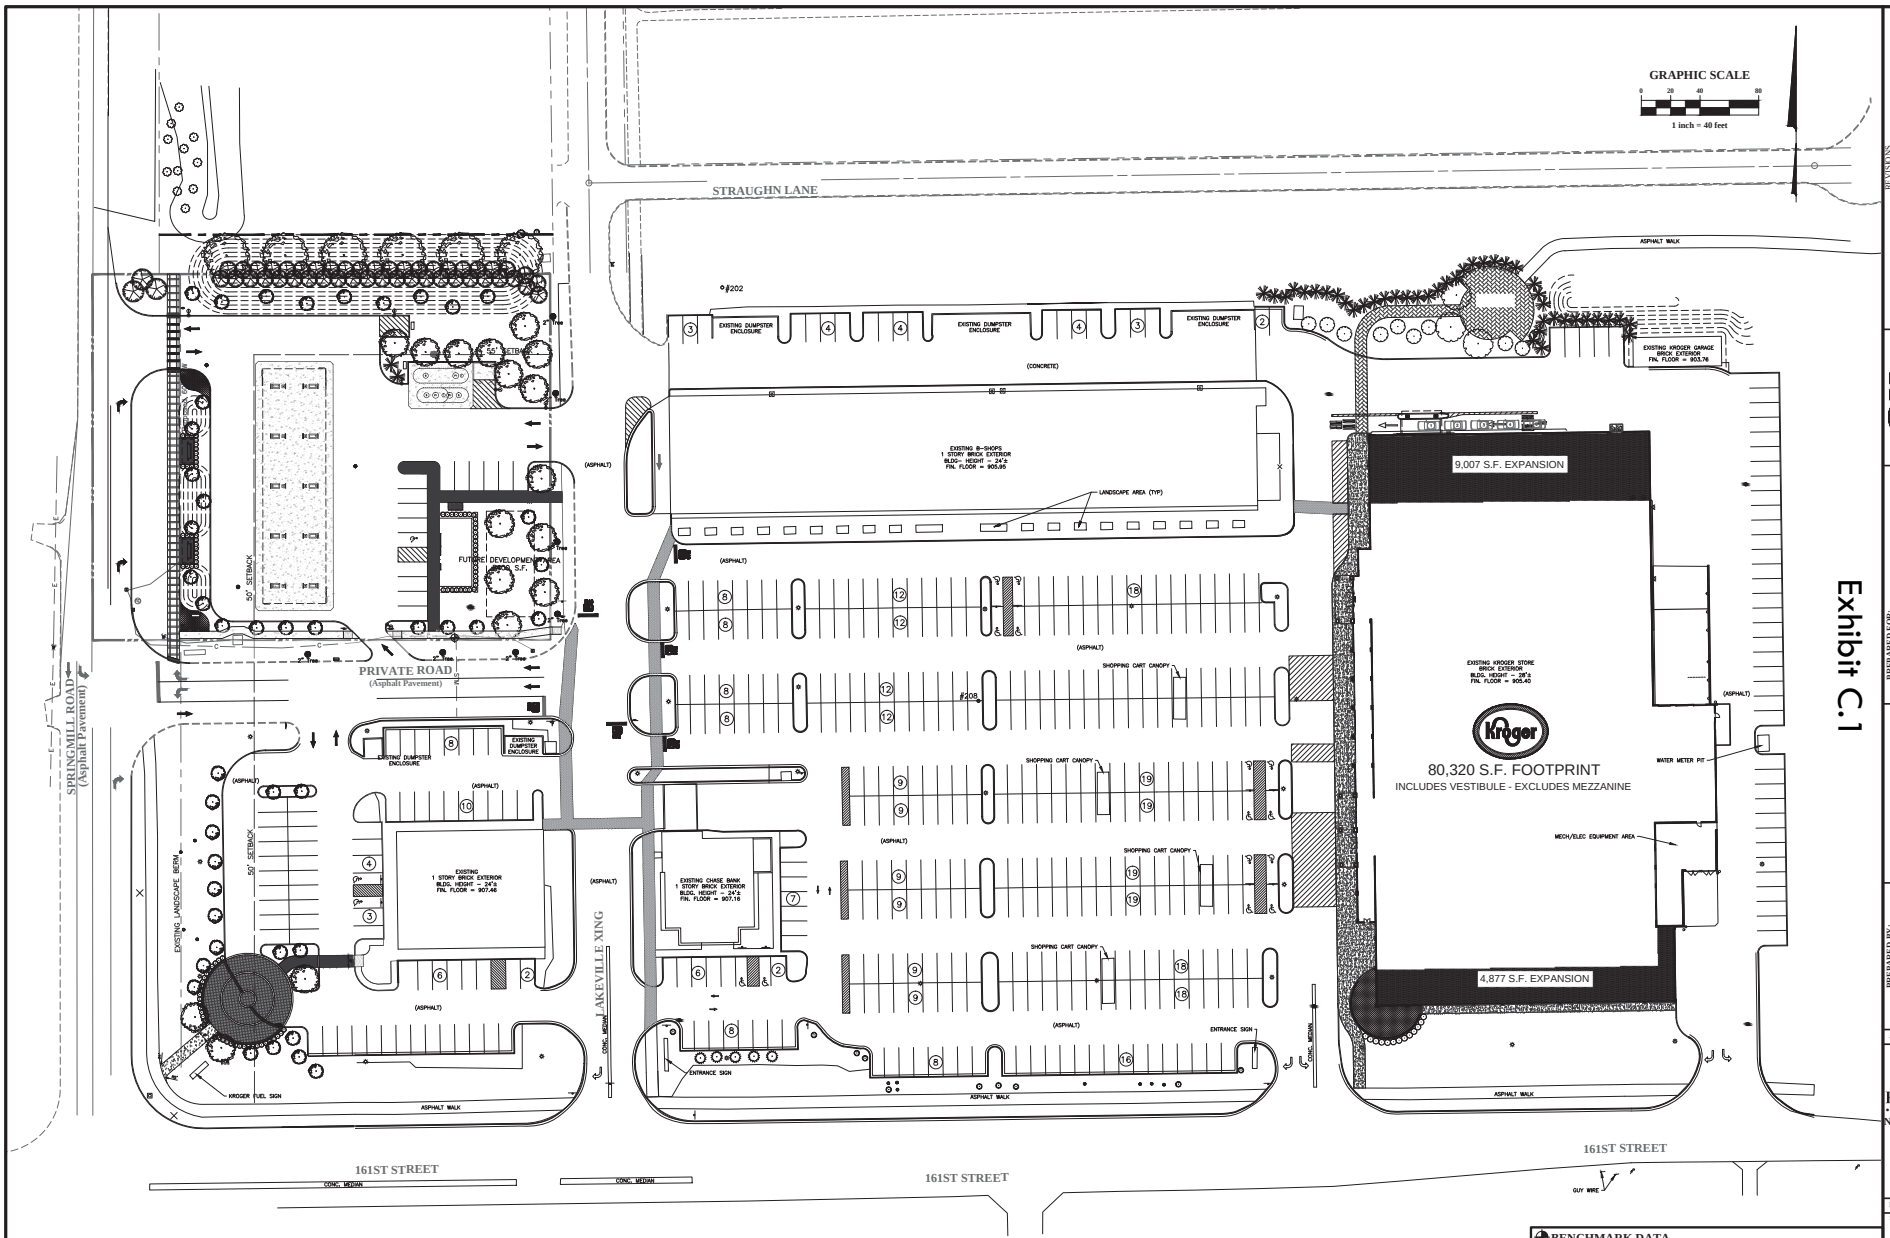

Exhibit C.1

BENCHMARK DATA

PROJECT BENCHMARK:

A BRONZE DISK STAMPED "B112" SET IN A CONCRETE POST PROJECTING 0.4' APPROXIMATELY HALF OF A MILE WEST OF SPRINGMILL ROAD AND NORTH OF THE ROAD.
B.M. Elevation = 924.24 (NAVD 1988)

SITE BENCHMARK:

T.B.M. #778 THE NORTH RIM OF A SQUARE INLET APPROXIMATELY 13' NORTH OF THE BACK OF CURB AND 54' EAST OF A POWER POLE.
B.M. Elevation = 907.44

MARK	DATE	DESCRIPTION
		REVISIONS

Know what's below. Call before you dig. 811

PREPARED FOR:
Kroger
5904 CASTLEWAY WEST DRIVE
INDIANAPOLIS, IN 46250
PH: (317) 594-3313 FX: (317) 594-3382

CONSTRUCTION PLANS
FOR
KROGER J970
BUILDING
EXPANSION
150 W. 161ST ST. AND SPRINGMILL ROAD
WESTFIELD, INDIANA 46074

PREPARED BY:
MHI

JOB NO. 2013-0351

PRELIMINARY

NOT TO BE USED FOR CONSTRUCTION

DATE: July XX, 2014
SCALE: As Noted
1" =40'

TITLE:
OVERALL SITE PLAN

SHEET
C1.1.1

J:\2013\2013051\Dwg\04Sheets\Exhibit\2013051-C1.1.1-C1.1.3 PUD Site Plan.dwg Last Saved By: rrichardson, 9/15/2014 12:48 PM Last Printed By: Richardson, Ronda, 9/15/2014 1:27 PM (No Xrefs)