CONCEPTUAL SITE PLAN

SPRING MILL STATION SEC PUD

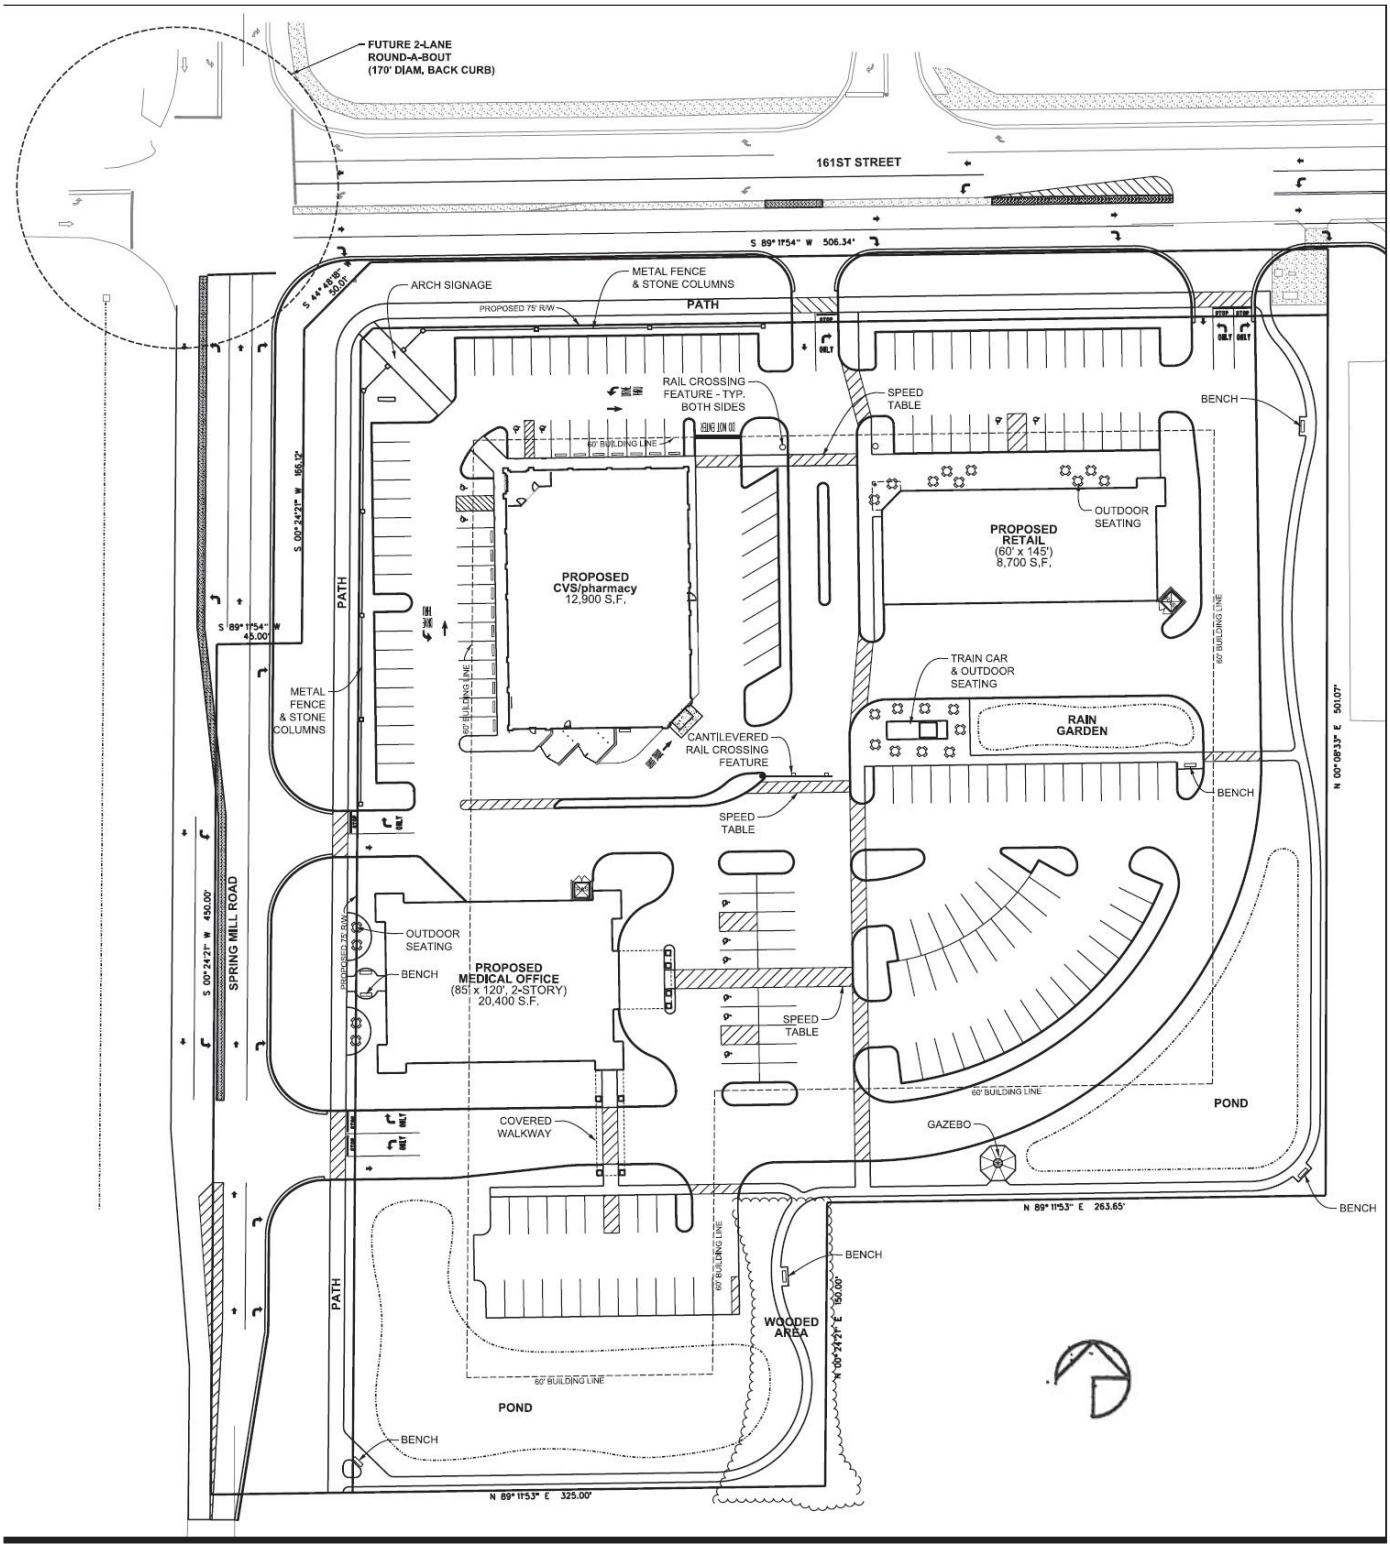

BANNING ENGINEERING