FILE NAME: P:\714036-3\Design\Civil\C6-1.dwg

PRINTED: 10/27/2014 @ 11:20AM BY: eroeschlein

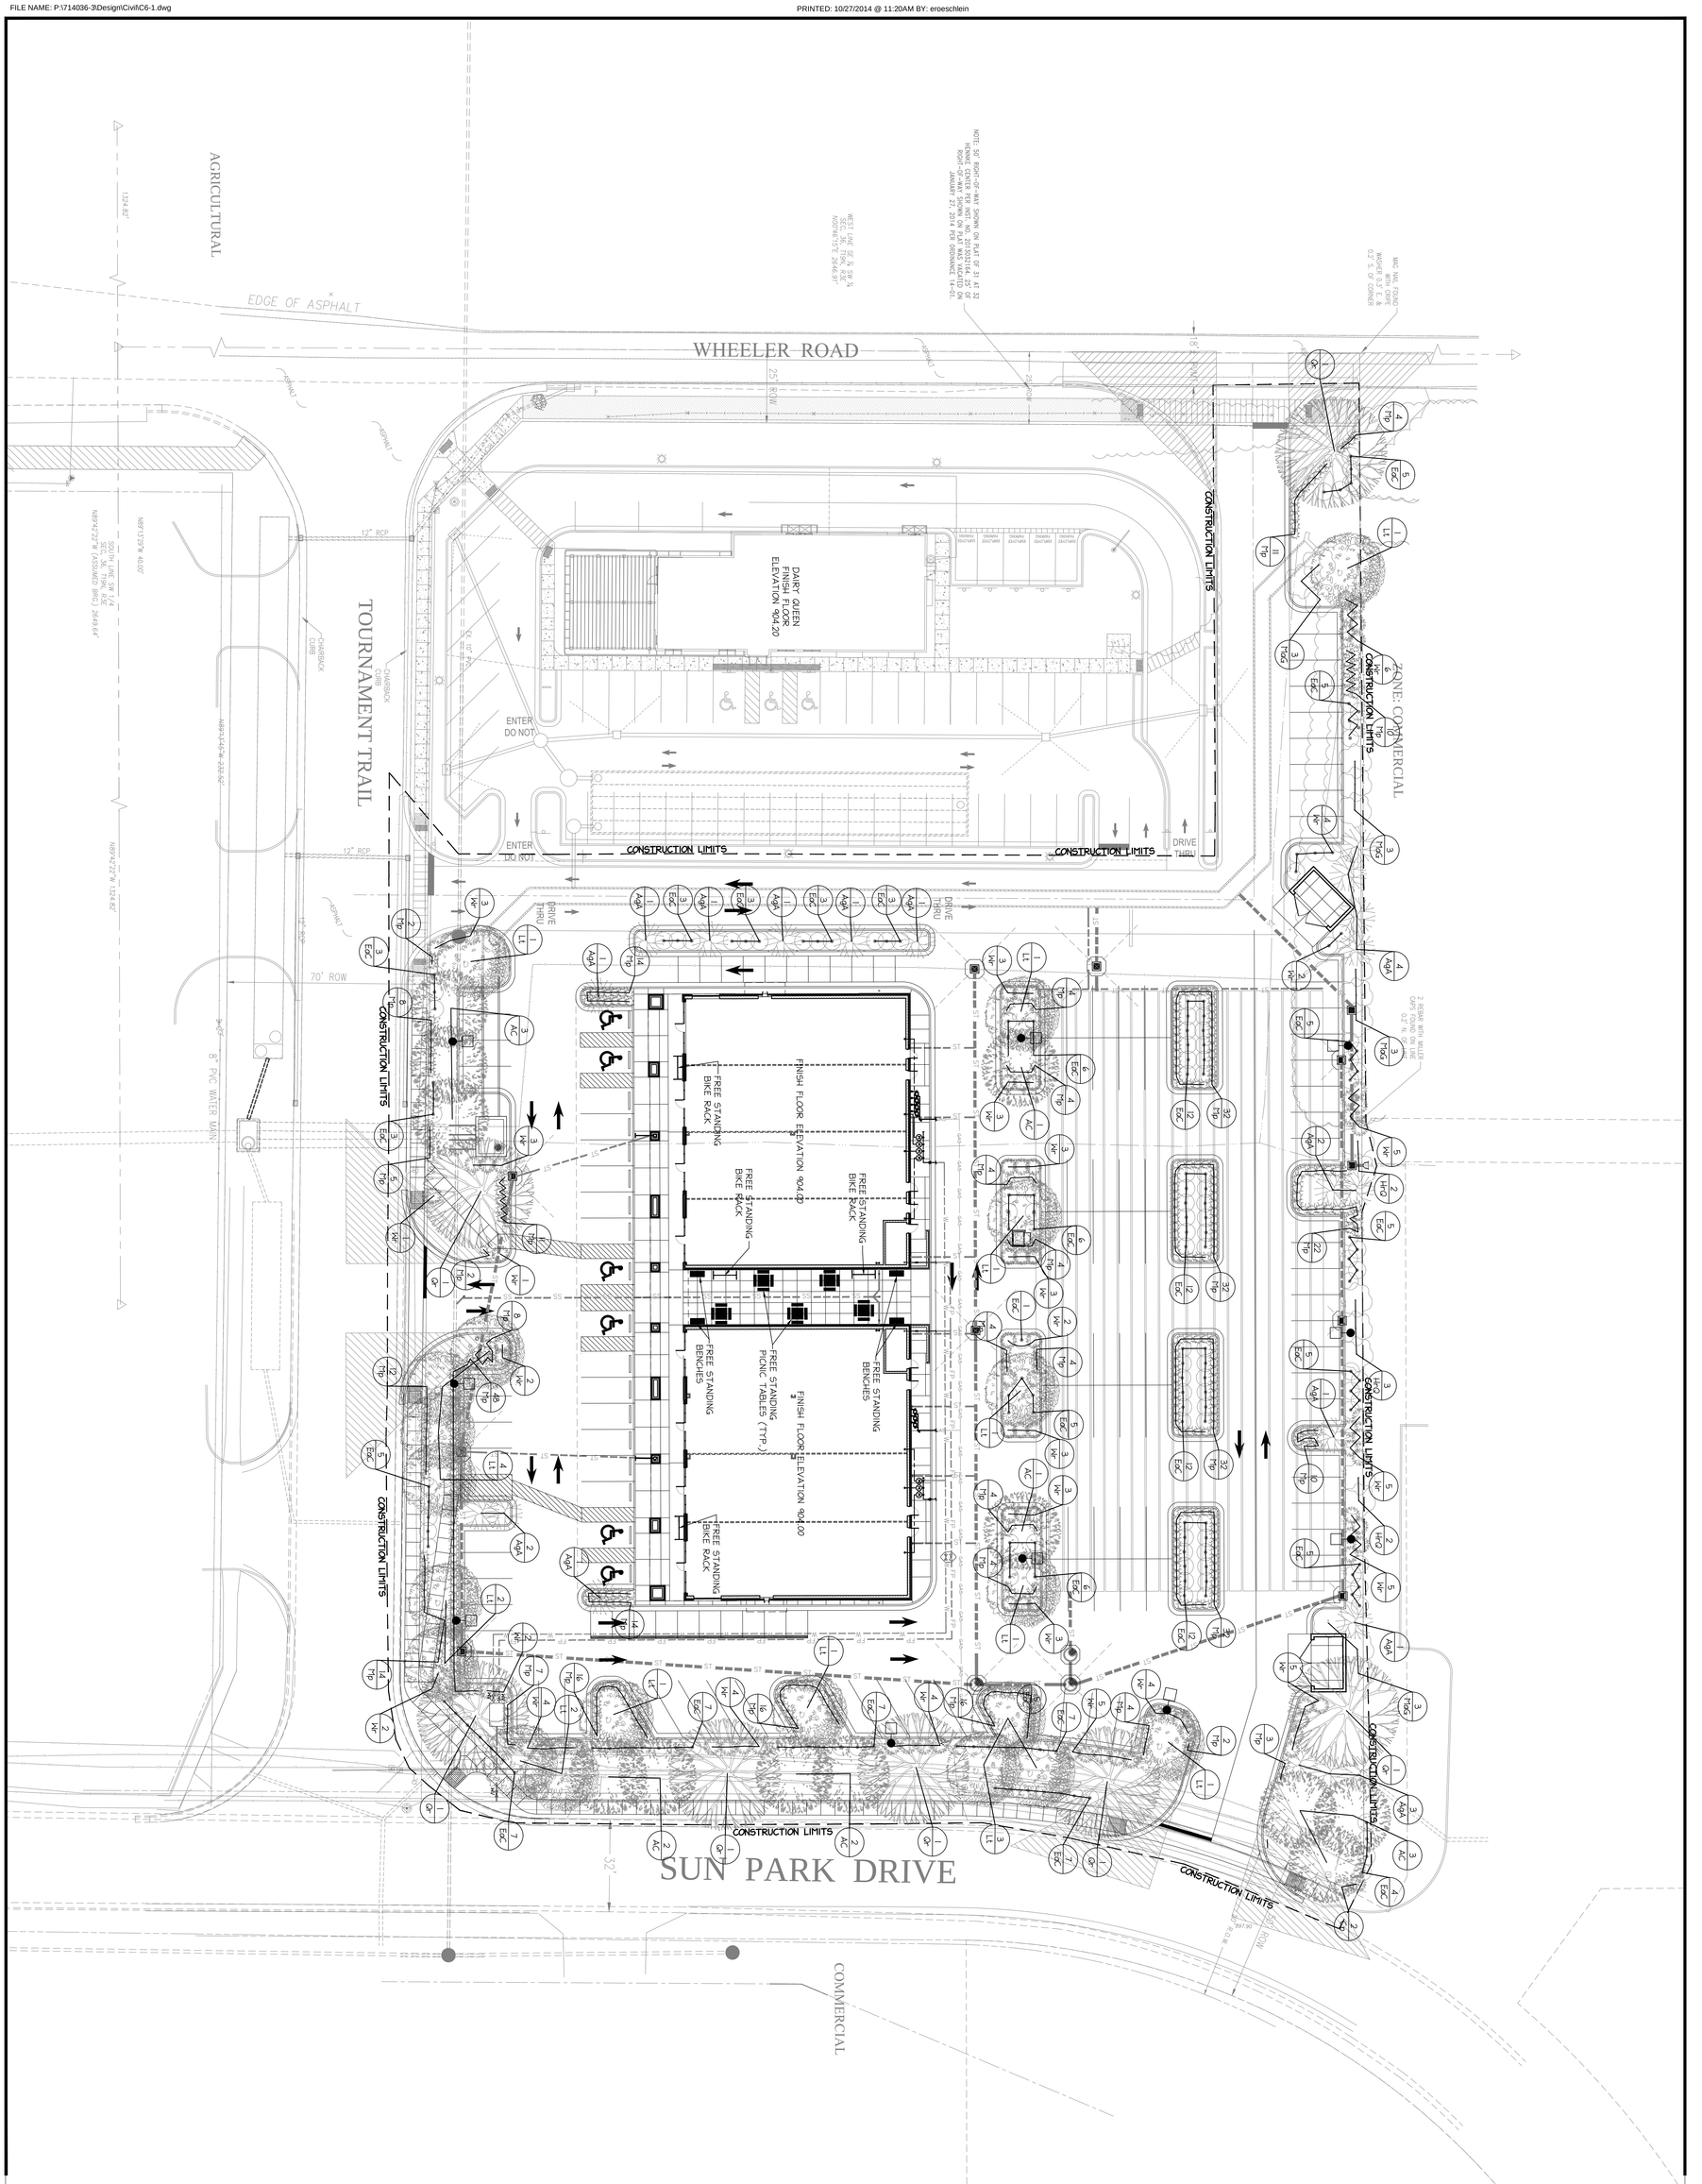

SHEET C6.1 OF

LANDSCAPE PLAN

WESTFIELD RETAIL DEVELOPMENT
LOR CORPORATION

WESTFIELD, INDIANA

Copyright © 2014 by RQAW Corporation. All rights reserved.

job#	714-036.3
contract#	214-036.3
designed:	ECR
drawn:	ECR
checked:	RTO
date:	09/30/14

0 20' 40' GRAPHIC SCALE

scale: 1" = 20'-0"

N

sym	revisions	date

RQAW
CONSULTING ENGINEERS & ARCHITECTS
RQAW Corporation
10401 N. Meridian, Suite 401
Indianapolis, Indiana 46290
(317) 815-7200 FAX (317) 815-7201

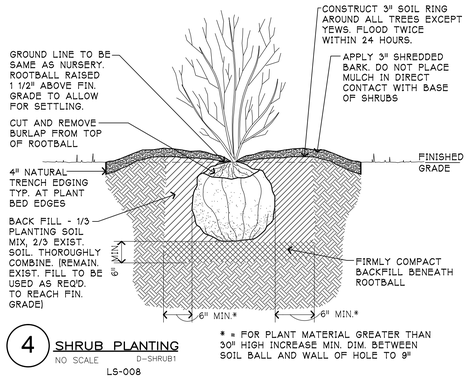

4 SHRUB PLANTING
NO SCALE D-SHRUB1

* = FOR PLANT MATERIAL GREATER THAN 30" HIGH INCREASE MIN. DIM. BETWEEN SOIL BALL AND WALL OF HOLE TO 9"

LS-008

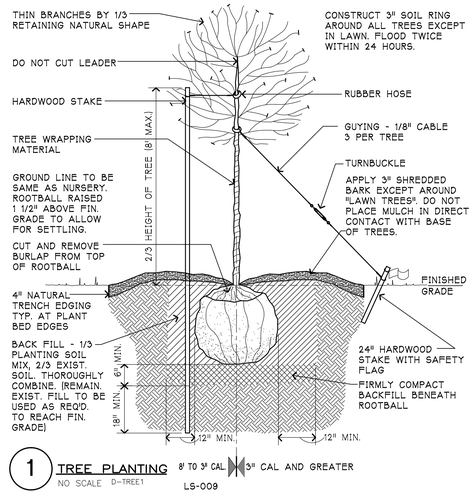

1 TREE PLANTING
NO SCALE D-TREE1

8' TO 3" CAL. 3" CAL AND GREATER

LS-009

PLANT SCHEDULE				
KEY	QTY	SIZE	SCIENTIFIC NAME	COMMON NAME
CANOPY DECIDUOUS TREES				
Qr	7	2-2 1/2" CAL., BB	QUERCUS ROBUR	RED OAK
Lt	20	2-2 1/2" CAL., BB	LIRIODENDRON TULIPIFERA	TULIP TREE
AC	12	2-2 1/2" CAL., BB	ACER NIGRUM	BLACK MAPLE
ORNAMENTAL UNDERSTORY TREES				
MaG	12	1 1/2" CAL., BB	MAGNOLIA VIRGINIANA	SWEET BAG MAGNOLIA
AgA	20	1 1/2" CAL., BB	AMELANCHIER X GRANDIFLORA 'AUTUMN BRILLIANCE'	AUTUMN BRILLINCE SERVICEBERRY
DECIDUOUS SHRUBS				
EaC	164	#5	EUONYMUS ALATA 'COMPACTA'	DWARF BURNING BUSH
Wr	90	#5	WEIGELA FLORIDA 'RED PRINCE'	RED PRINCE WEIGELA
EVERGREEN SHRUBS				
Mp	419	18" CONT.	MICRO PHYLLIA	LITTLELEAF BOXWOOD
DWARF SHRUBS				
Cp	2	#5	COMPTONIA PEREGRINA	SWEET FERN
ORNAMENTAL SHRUBS				
HrQ	7	18" CONT.	HYDRANGEA QUERCIFOLIA	OAK LEAF HUDRANGEA
LAWN				
SEED ALL AREAS DISTURBED BY CONSTRUCTION AS SEEDING CHART IN EROSION CONTROL PLANS				

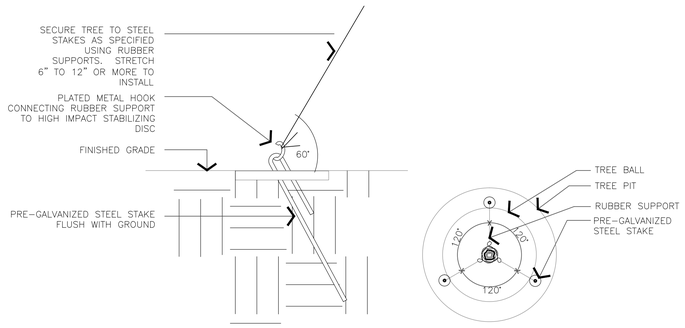

GROUND CONNECTION SECTION ENLARGEMENT

STAKING PLAN

PRODUCT NO.	DESCRIPTION	STAKE LENGTH	CALIPER
TS0020-L6/16	6 FT. LONG RUBBER SUPPORTS	16"	UP TO 3"
TS0020-L6/24	6 FT. LONG RUBBER SUPPORTS	24" FOR SANDY/LOOSE SOIL	UP TO 3"
TS0020-L8/16	8 FT. LONG RUBBER SUPPORTS	16"	UP TO 4"
TS0020-L8/24	8 FT. LONG RUBBER SUPPORTS	24" FOR SANDY/LOOSE SOIL	UP TO 4"
TS0030-LJ/11	4'-6" LONG RUBBER SUPPORTS	11"	UP TO 2"
TS0030-LJ/16	4'-6" LONG RUBBER SUPPORTS	16" FOR SANDY/LOOSE SOIL	UP TO 2"

TREE SAVER - PROFESSIONAL TREE ANCHORING SYSTEM
LAWSON + LAWSON, INC.
479 GARDNER AVENUE
MARTINVILLE, IN 46151
(800) 833-5323

5 TREE ANCHORING DETAIL
NO SCALE LS-007

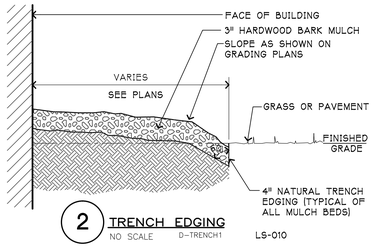

2 TRENCH EDGING
NO SCALE D-TRENCH1

LS-010

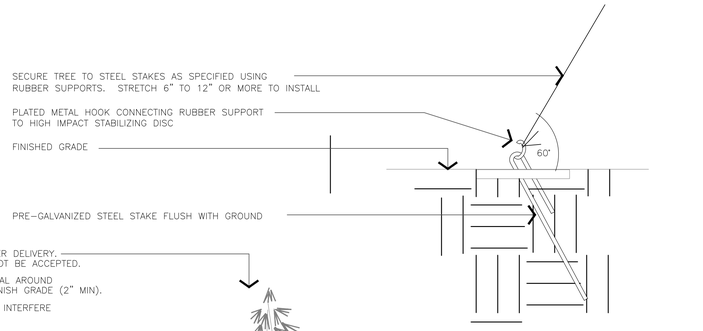

GROUND CONNECTION SECTION ENLARGEMENT

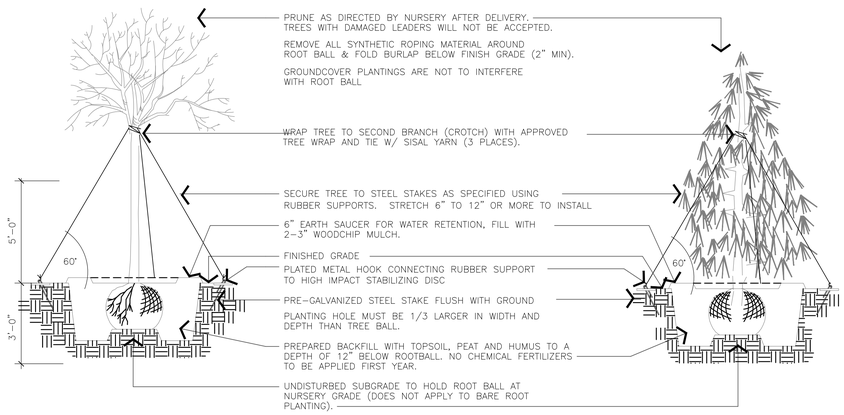

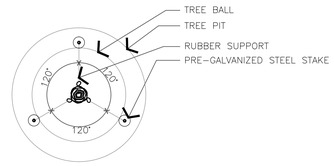

STAKING PLAN

PRODUCT NO.	DESCRIPTION	STAKE LENGTH	CALIPER
TS0020-L6/16	6 FT. LONG RUBBER SUPPORTS	16"	UP TO 3"
TS0020-L6/24	6 FT. LONG RUBBER SUPPORTS	24" FOR SANDY/LOOSE SOIL	UP TO 3"
TS0020-L8/16	8 FT. LONG RUBBER SUPPORTS	16"	UP TO 4"
TS0020-L8/24	8 FT. LONG RUBBER SUPPORTS	24" FOR SANDY/LOOSE SOIL	UP TO 4"
TS0030-LJ/11	4'-6" LONG RUBBER SUPPORTS	11"	UP TO 2"
TS0030-LJ/16	4'-6" LONG RUBBER SUPPORTS	16" FOR SANDY/LOOSE SOIL	UP TO 2"

TREE SAVER - PROFESSIONAL TREE ANCHORING SYSTEM
LAWSON + LAWSON, INC.
479 GARDNER AVENUE
MARTINVILLE, IN 46151
(800) 833-5323

3 DECIDUOUS AND CONIFEROUS TREE ANCHORING DETAIL
NO SCALE LS-006

ROAW
CONSULTING ENGINEERS & ARCHITECTS
ROAW Corporation
10 West Market Street, Suite 1400
Indianapolis, Indiana 46204
(317) 815-7300 FAX (317) 815-7201

date	revisions	sym

N

scale: 1" = 20'-0"
0 20' 40'
GRAPHIC SCALE

job#	714-036.1
contract#	214-036.1
designed:	ECR
drawn:	ECR
checked:	RTO
date:	04/2/14

LANDSCAPE DETAILS

WESTFIELD RETAIL DEVELOPMENT
LOR CORPORATION
WESTFIELD, INDIANA

Copyright © 2014 by ROAW Corporation. All rights reserved.

SHEET
C6.2
OF

PRINTED: 10/27/2014 @ 11:21AM BY: ernestchlein
FILE NAME: P:\714036-3\Design\Civil\C6-2.dwg