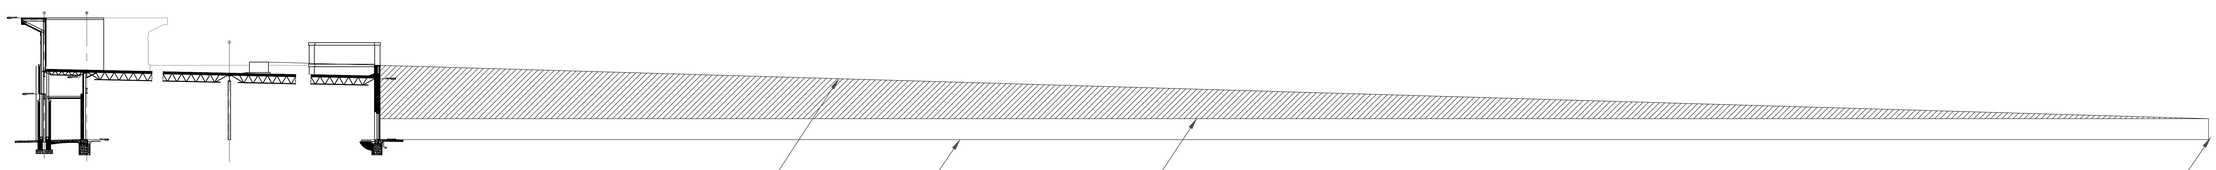

4 BUILDING SECTION
SCALE: NTS A-036501.dwg

RQAW
CONSULTING ENGINEERS & ARCHITECTS
RQAW Corporation
10401 N. Meridian, Suite 401
Indianapolis, Indiana 46290
(317) 815-7200 FAX (317) 815-7201

sym	revisions	date

scale: 1/2"=1'-0"
0 2' 4'
GRAPHIC SCALE

job#	714-036.3
contract#	214-036.3
designed:	E. WEFLEN
drawn:	K.KERSTERS
checked:	S. PATEL
date:	09/30/14

BUILDING SECTIONS AND DETAILS

WESTFIELD RETAIL DEVELOPMENT
LOR CORPORATION

WESTFIELD, INDIANA

Copyright © 2014 by RQAW Corporation. All rights reserved.

SHEET
A3.2
OF