EAST ELEVATION 3/16" = 1'

NOTE: WEST ELEVATION IS EXACTLY THE SAME IN REVERSE

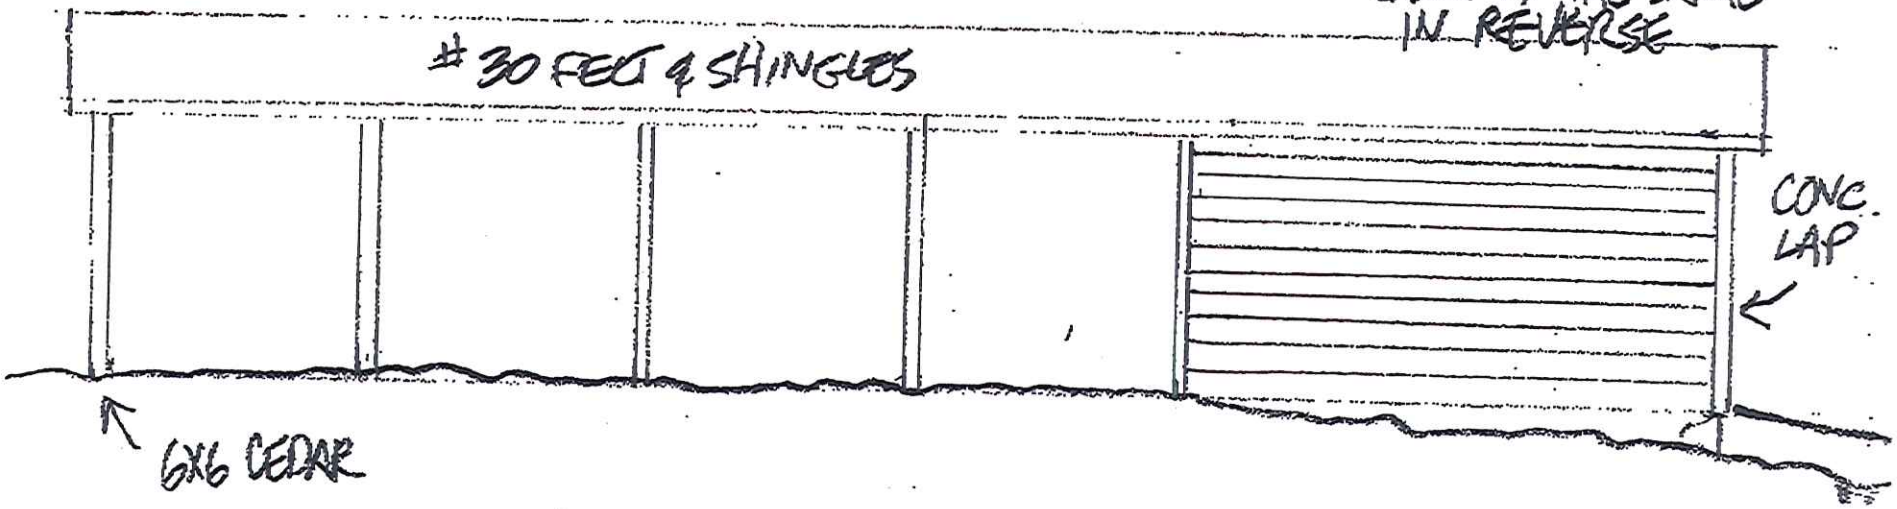

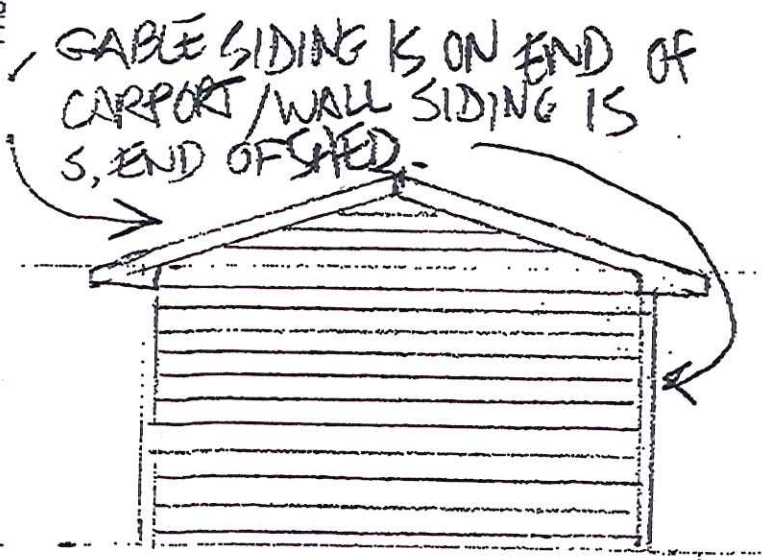

SOUTH ELEVATION

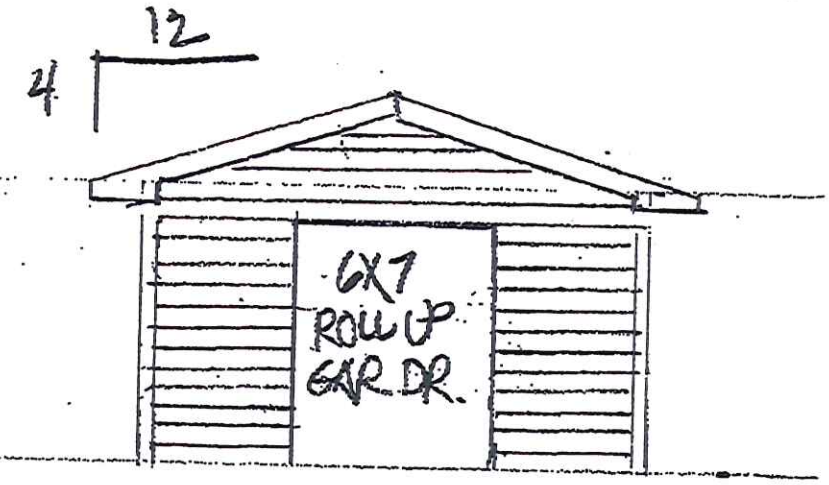

NORTH ELEVATION