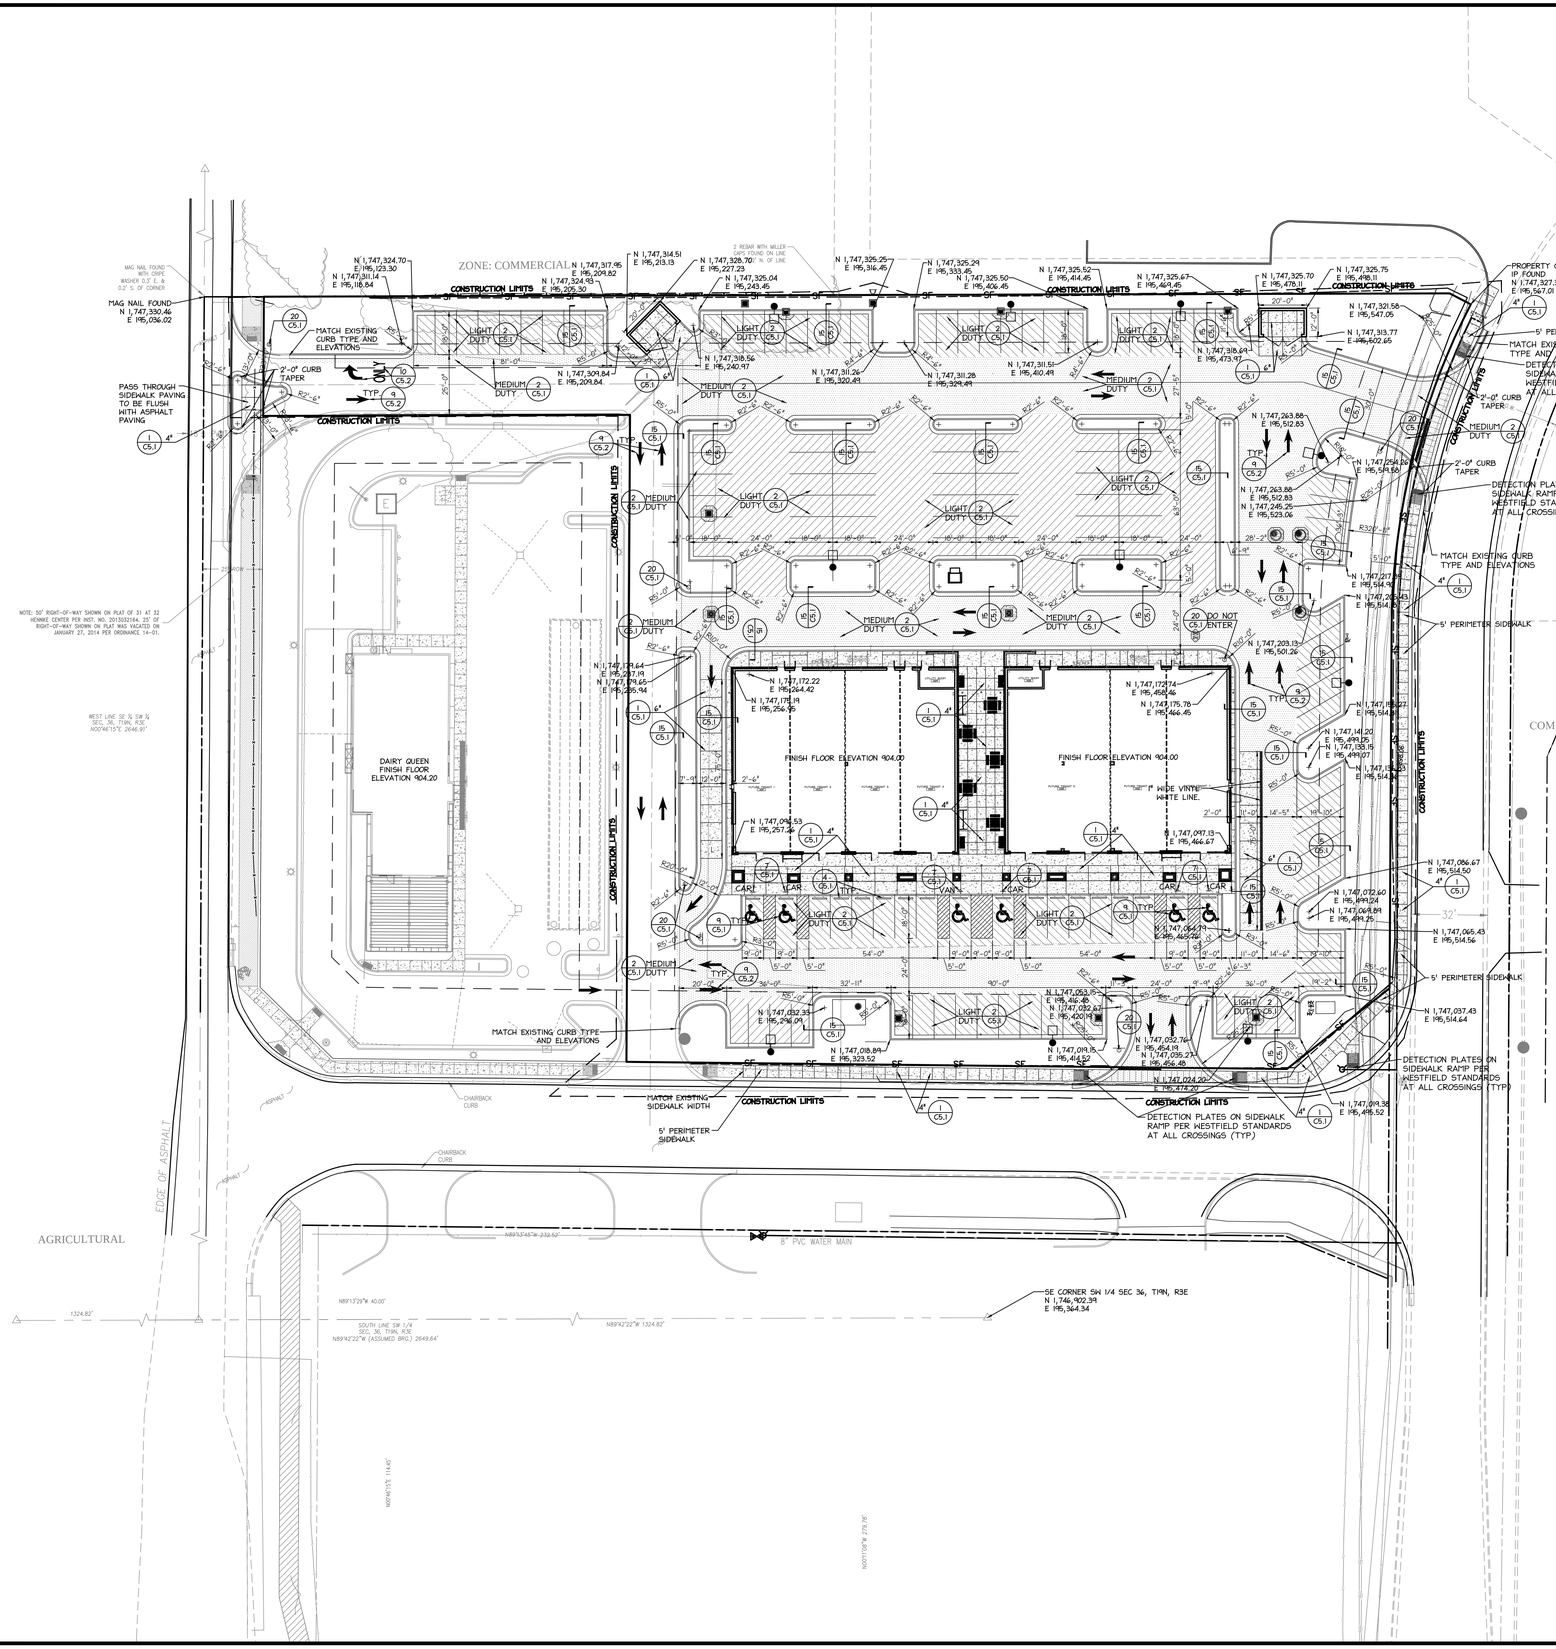

APPROVAL PENDING-NOT FOR CONSTRUCTION

RQAW
CONSULTING ENGINEERS & ARCHITECTS
RQAW Corporation
4725 Kingsway Drive, Suite 400
Indianapolis, Indiana 46205-1547
(317) 255-6060 FAX (317) 255-8354

sym	revisions	date

N

scale: 1"=30'-0"

0 30 60

GRAPHIC SCALE

RICHARD T. O'CONNOR
REGISTERED
No. 17778
STATE OF INDIANA
PROFESSIONAL ENGINEER

Richard T. O'Connor

job#	
contract#	
designed:	EGR
drawn:	EGR
checked:	RTO
date:	

LAYOUT PLAN

WESTFIELD RETAIL DEVELOPMENT
LOR CORPORATION

WESTFIELD, INDIANA

SHEET
C4-1
OF SHEETS