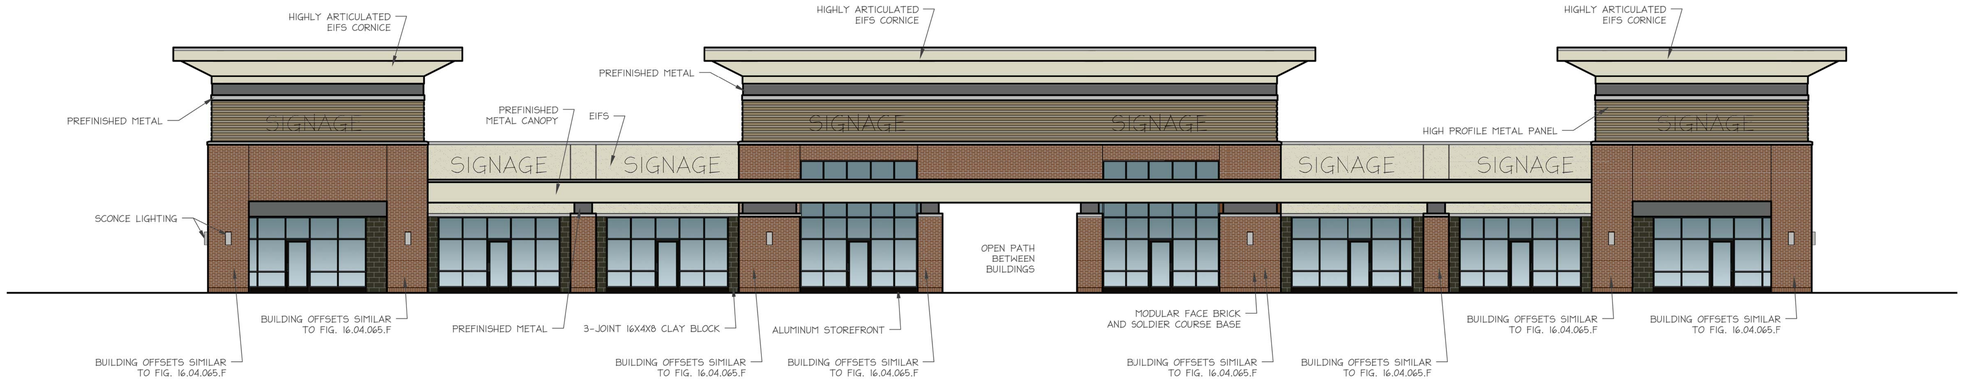

1 SOUTH ELEVATION
SCALE: 1/8"=1'-0" A-036EL01.dwg

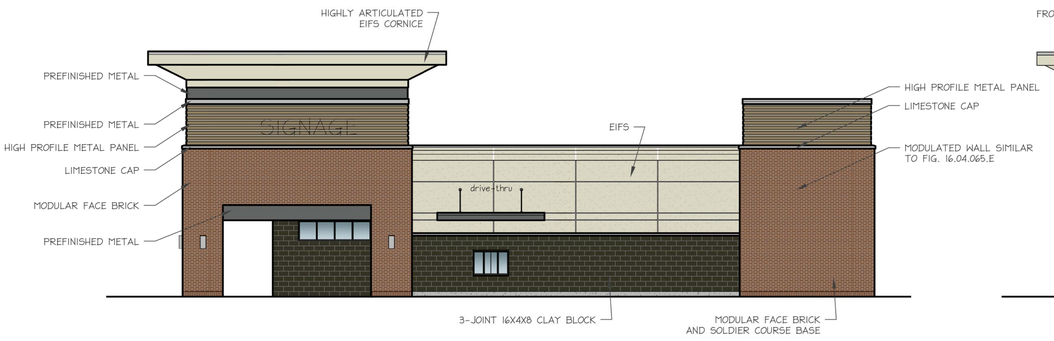

2 EAST ELEVATION (WEST MIRRORED)
SCALE: 1/8"=1'-0" A-036EL01.dwg

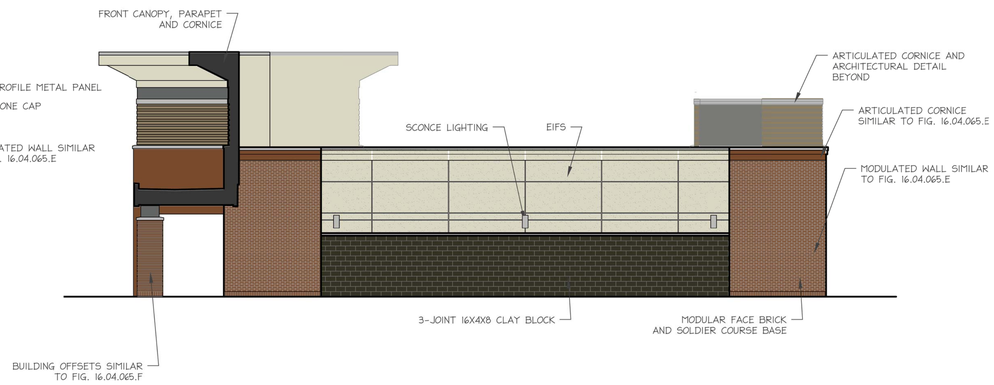

3 EAST COURTYARD ELEVATION (WEST MIRRORED)
SCALE: 1/8"=1'-0" A-036EL01.dwg

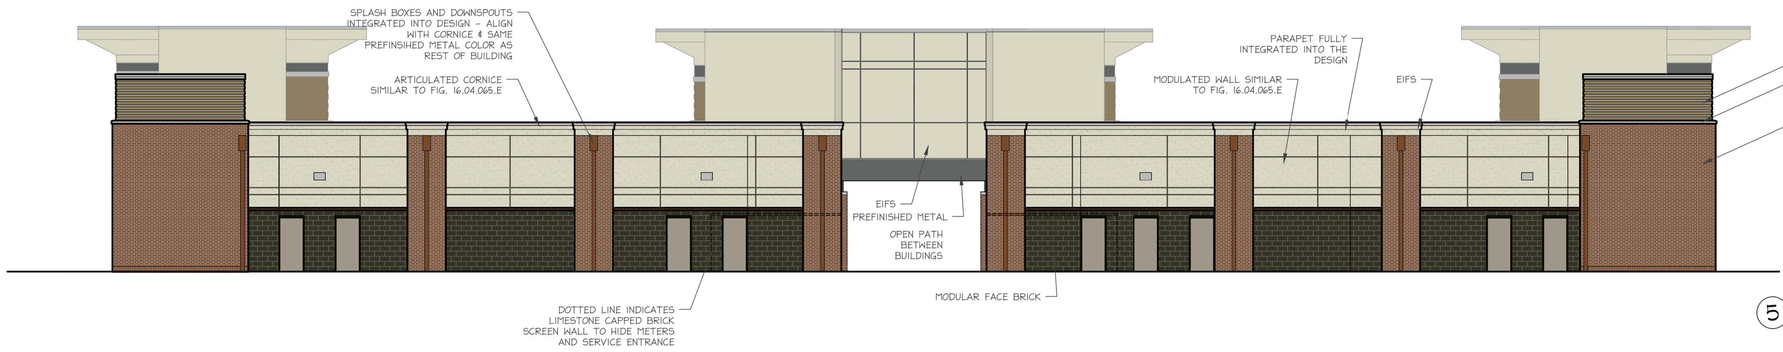

4 NORTH ELEVATION
SCALE: 1/8"=1'-0" A-036EL01.dwg

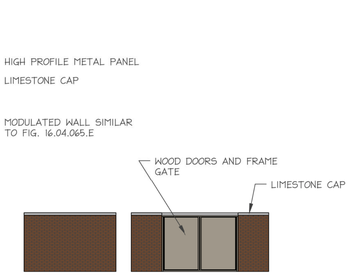

5 DUMPSTER ENCLOSURE ELEVATIONS
SCALE: 1/8"=1'-0" A-036EL01.dwg

RQAW
CONSULTING ENGINEERS & ARCHITECTS
RQAW Corporation
10401 N. Meridian, Suite 401
Indianapolis, Indiana 46290
(317) 815-7200 FAX (317) 815-7201

date	revisions	sym

scale: 1/8"=1'-0"

0 8' 16'
GRAPHIC SCALE

job#	714-036.3
contract#	214-036.3
designed:	E. WEFLEN
drawn:	K.KERSTIENS
checked:	S. PATEL
date:	09/30/14

ELEVATIONS

WESTFIELD RETAIL DEVELOPMENT
LOR CORPORATION

WESTFIELD, INDIANA

Copyright © 2014 by RQAW Corporation. All rights reserved.

SHEET
A3.1
OF