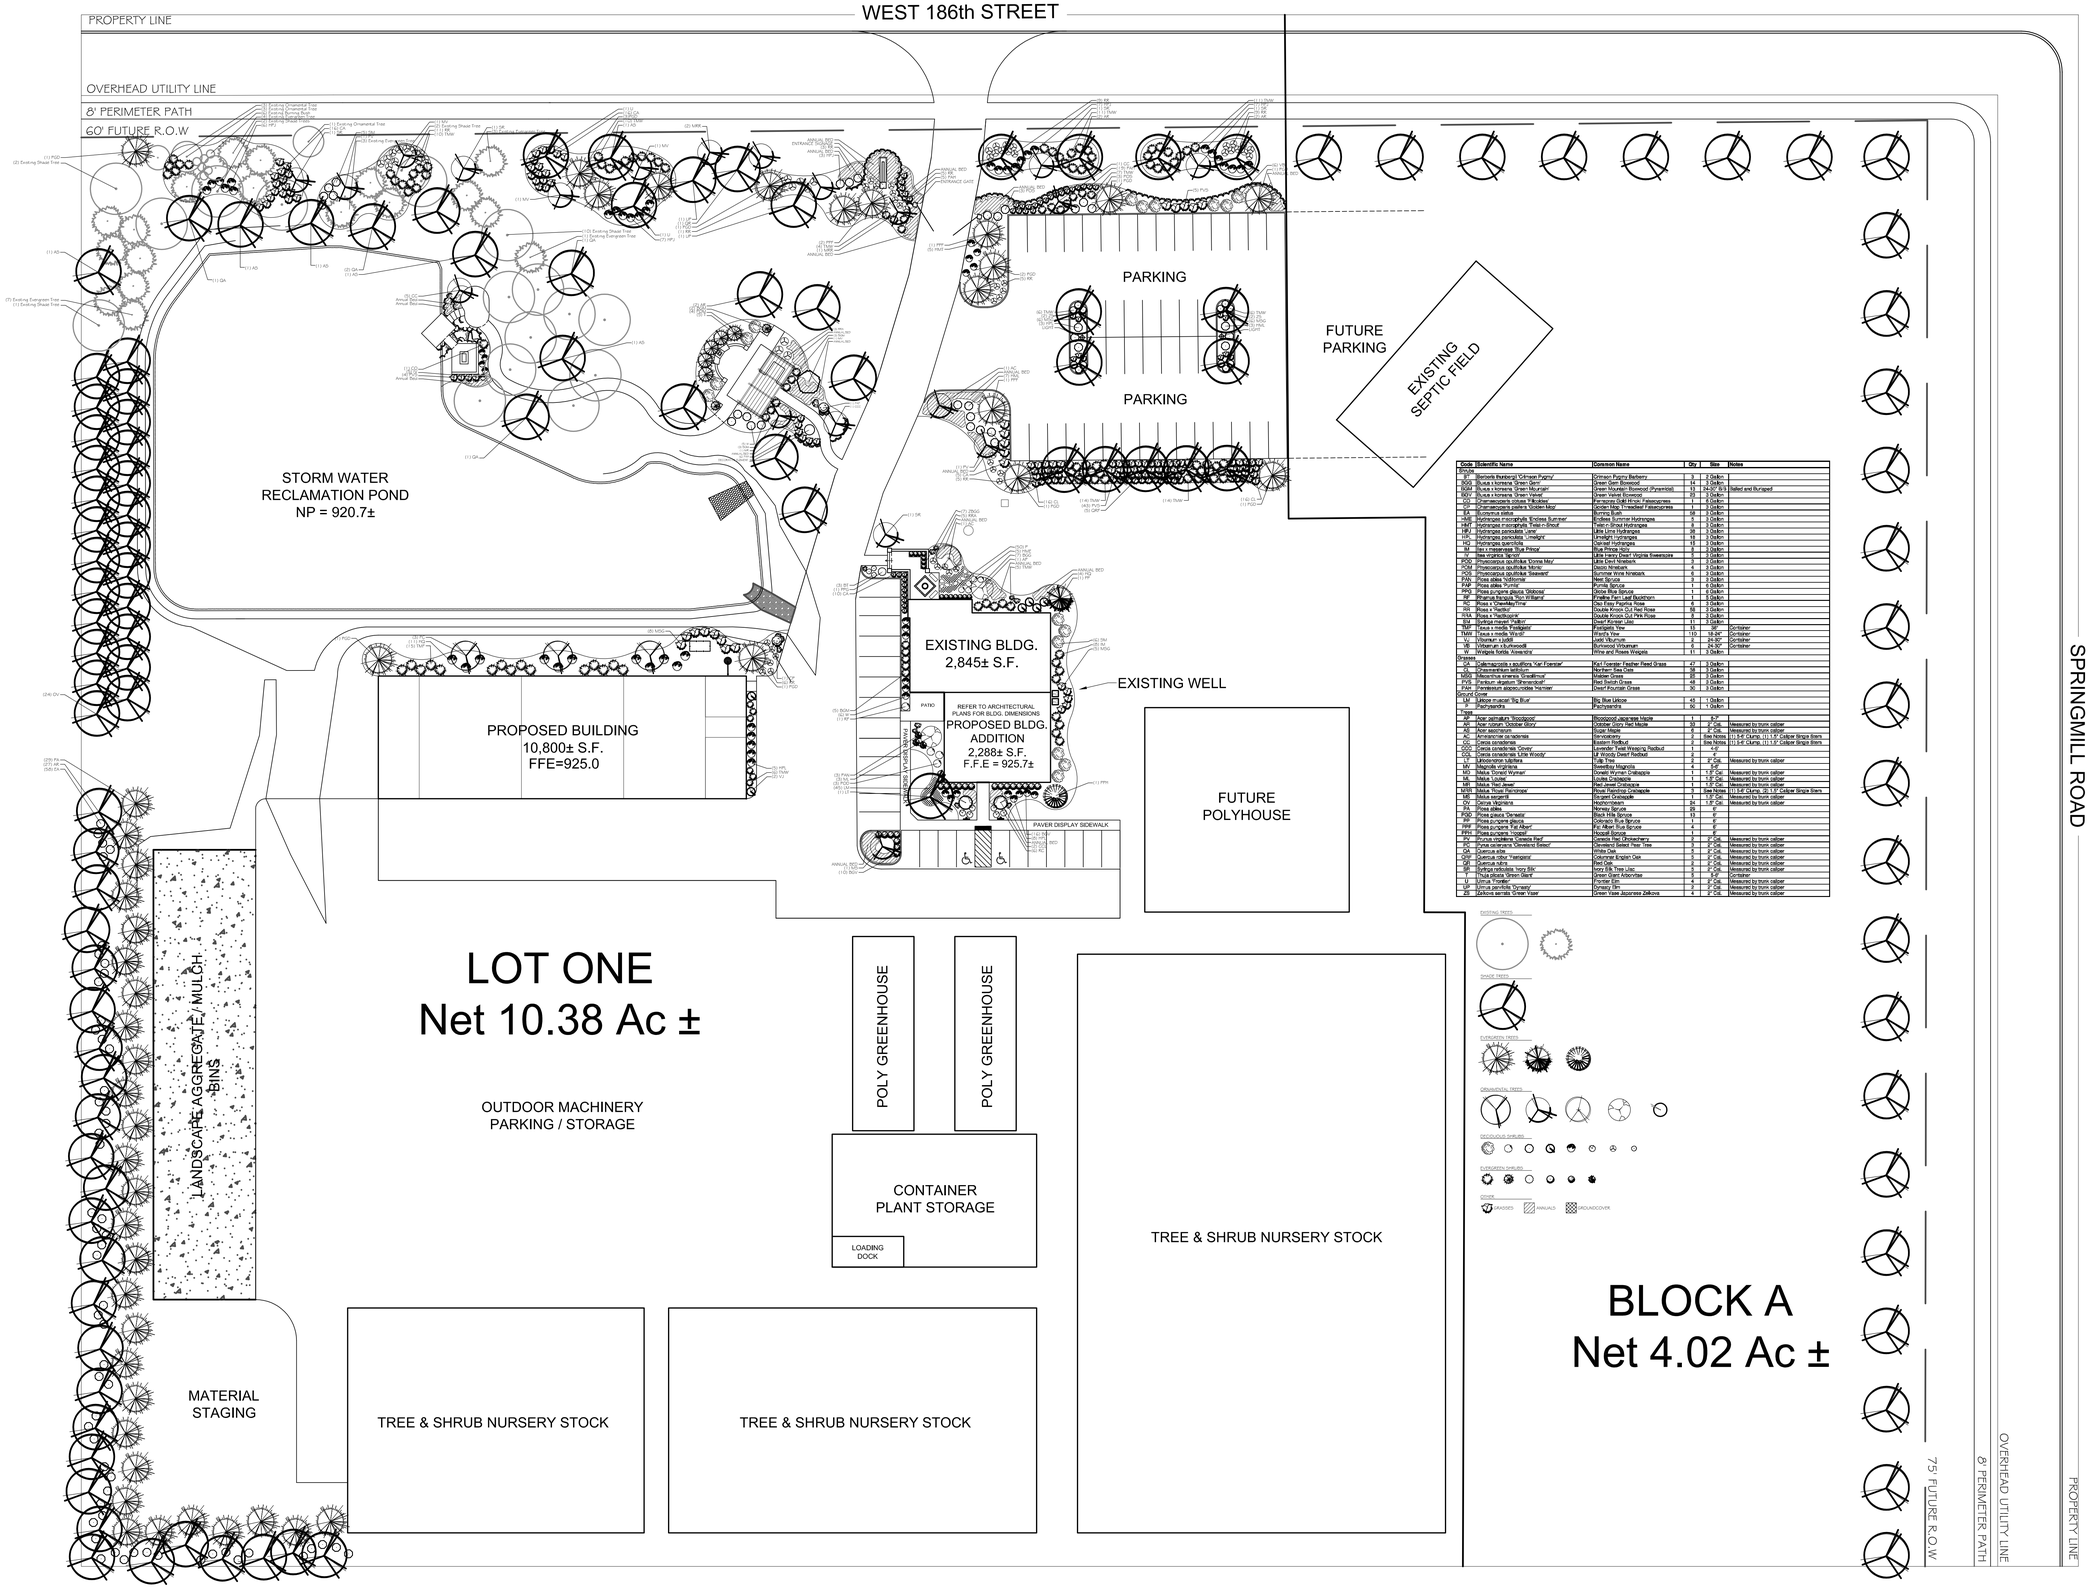

Code	Scientific Name	Common Name	Qty	Size	Notes
Shrubs					
BT	Berberis thunbergii 'Crimson Pygmy'	Crimson Pygmy Barberry	3	2 Gallon	
BXG	Buxus x hortensis 'Green Gem'	Green Gem Boxwood	14	2 Gallon	
BXM	Buxus x hortensis 'Green Mountain'	Green Mountain Boxwood (Pyramidal)	11	24-30" B/B	Balled and Burlapped
BXV	Buxus x hortensis 'Green Velvet'	Green Velvet Boxwood	23	2 Gallon	
CC	Chamaecyparis obtusa 'Kilbuckleii'	Kilbuckleii Gold Hinoki Falsecypress	1	2 Gallon	
CG	Chamaecyparis pisifera 'Golden Mop'	Golden Mop Threadleaf Falsecypress	3	2 Gallon	
HA	Hydrangea arborescens	Hydrangea	6	2 Gallon	
HAE	Hydrangea macrophylla 'Endless Summer'	Endless Summer Mophydrangea	9	2 Gallon	
HMT	Hydrangea macrophylla 'Tuff Stuff'	Tuff Stuff Mophydrangea	4	2 Gallon	
HPJ	Hydrangea paniculata 'Lime'	Little Lime Hydrangea	28	2 Gallon	
HPL	Hydrangea paniculata 'Limelight'	Limelight Hydrangea	13	2 Gallon	
HQ	Hydrangea quercifolia	Oakleaf Hydrangea	11	2 Gallon	
IM	Ilex x meserveae 'Blue Prince'	Blue Prince Holly	3	2 Gallon	
IVG	Ilex verticillata 'Southern Gentleman'	Little Henry Dwarf Winterberry	3	2 Gallon	
PCC	Prunus caroliniana 'Compacta'	Compact Carolina Cherrylaurel	3	2 Gallon	
POM	Pseudosasa japonica 'Akebono'	Akebono Arrow Bamboo	4	2 Gallon	
POS	Pseudosasa japonica 'Silverwood'	Silverwood Arrow Bamboo	6	2 Gallon	
PXN	Pieris x 'Nellie Nonnenstar'	Nellie Nonnenstar Andromeda	3	2 Gallon	
PXP	Pieris x 'Purity'	Purity Andromeda	1	2 Gallon	
RKO	Rosa x kordesii 'Oso Easy Strawberry Drift'	Oso Easy Strawberry Drift Rose	3	2 Gallon	
RP	Rhamnus frangula 'Tom Williams'	Fineline Fern Leaf Buckthorn	1	2 Gallon	
RR	Rosa x 'Radtko'	Double Knock Out Red Rose	56	2 Gallon	
RRA	Rosa x 'Radtkopink'	Double Knock Out Pink Rose	3	2 Gallon	
SJM	Syringa meyeri 'Palibin'	Dwarf Korean Lilac	11	2 Gallon	
TMF	Taxus x media 'Fastigiata'	Fastigiata Yew	15	36"	Container
TMH	Taxus x media 'Hicksii'	Hicksii Yew	110	34-36"	Container
VI	Viburnum x juddii	Judd Viburnum	3	24-30"	Container
VT	Viburnum tinus 'Spring Bouquet'	Spring Bouquet Viburnum	3	24-30"	Container
W	Weigela florida 'Alexandra'	White and Rosey Weigela	11	3 Gallon	
Grasses					
CA	Calamagrostis x acutiflora 'Karl Foerster'	Karl Foerster Feather Reed Grass	47	1 Gallon	
CL	Chasmanthium latifolium	Northern Sea Oats	58	1 Gallon	
MSG	Miscanthus sinensis 'Gracillimus'	Maiden Grass	37	1 Gallon	
PVS	Panicum virgatum 'Shenandoah'	Red Switch Grass	48	1 Gallon	
SHJ	Sporobolus heterolepis 'Prairie'	Dwarf Mountain Grass	34	1 Gallon	
Perennials					
LM	Liatris muscosa 'Big Blue'	Big Blue Liatrice	43	1 Gallon	
P	Pachysandra	Pachysandra	30	1 Gallon	
Trees					
AF	Acer palmatum 'Bloodgood'	Bloodgood Japanese Maple	1	8-9'	
AH	Acer nigrum 'October Glory'	October Glory Red Maple	57	2" Cal.	Measured by trunk caliper
AJ	Acer saccharum	Sugar Maple	3	2" Cal.	Measured by trunk caliper
CC	Cercis canadensis	Eastern Redbud	3	See Notes	(3) 5-6' Clump, (1) 1.5" Caliper Single Stem
CCC	Cercis canadensis 'Covey'	Lavender Twist Weeping Redbud	1	4-5'	
CCL	Cercis canadensis 'Little Woody'	Lil' Woody Dwarf Redbud	3	4-5'	
LT	Liriodendron tulipifera	Tulip Tree	3	2" Cal.	Measured by trunk caliper
MV	Magnolia virginiana	Sweetbay Magnolia	4	6-8'	
NS	Nyssa sylvatica 'Wildfire'	Wildfire Tupelo/Blackgum	4	2" Cal.	Measured by trunk caliper
ML	Malus 'Louisa'	Louisa Crabapple	1	1.5" Cal.	Measured by trunk caliper
MR	Malus 'Red Jewel'	Red Jewel Crabapple	1	1.5" Cal.	Measured by trunk caliper
MRR	Malus 'Royal Raindrops'	Royal Raindrop Crabapple	3	See Notes	(1) 5-6' Clump, (2) 1.5" Caliper Single Stem
MS	Malus sargentii	Sargent Crabapple	1	1.5" Cal.	Measured by trunk caliper
OV	Ostrya virginiana	Hophornbeam	24	1.5" Cal.	Measured by trunk caliper
PA	Picea abies	Norway Spruce	28	6'	
PG	Picea glauca 'Densata'	Black Hills Spruce	3	6'	
PP	Picea pungens glauca	Colorado Blue Spruce	1	6'	
PPF	Picea pungens 'Fat Albert'	Fat Albert Blue Spruce	4	6'	
PPH	Picea pungens 'Hoopsii'	Hoopsii Spruce	1	6'	
PV	Prunus virginiana 'Canada Red'	Canada Red Chokecherry	3	2" Cal.	Measured by trunk caliper
PC	Pyrus calleryana 'Cleveland Select'	Cleveland Select Pear Tree	3	2" Cal.	Measured by trunk caliper
QA	Quercus alba	White Oak	3	2" Cal.	Measured by trunk caliper
QE	Quercus x bimundorum 'Exemplaris'	Exemplaris Hybrid English Oak	3	2" Cal.	Measured by trunk caliper
QR	Quercus rubra	Red Oak	3	2" Cal.	Measured by trunk caliper
SR	Syringa reticulata 'Ivory Silk'	Ivory Silk Tree Lilac	3	2" Cal.	Measured by trunk caliper
T	Thuja plicata 'Green Giant'	Green Giant Arborvitae	3	6-8'	Container
U	Ulmus 'Frontier'	Frontier Elm	4	2" Cal.	Measured by trunk caliper
UP	Ulmus parvifolia 'Dynasty'	Dynasty Elm	24	2" Cal.	Measured by trunk caliper
ZS	Zelkova serrata 'Green Vase'	Green Vase Japanese Zelkova	4	2" Cal.	Measured by trunk caliper

EXISTING TREES

SHADE TREES

EVERGREEN TREES

ORNAMENTAL TREES

DECIDUOUS SHRUBS

EVERGREEN SHRUBS

GRASSES | ANNUALS | GROUNDCOVER

Scale: 1" = 30'
Date: REVISED 12 January 2015
Designer: TE/BK/DB/AS
Drawn By: DB/AS

CLIENT: SUNDOWN GARDENS
186TH STREET & SPRINGMILL ROAD
WESTFIELD, IN

PROJECT: Overall Development - Landscape Plan

Sundown Gardens
13400 Old Meridian St.
Carmel, Indiana 46032
phone: (317) 846-0620
fax: (317) 846-4950
web: sundowngardens.com