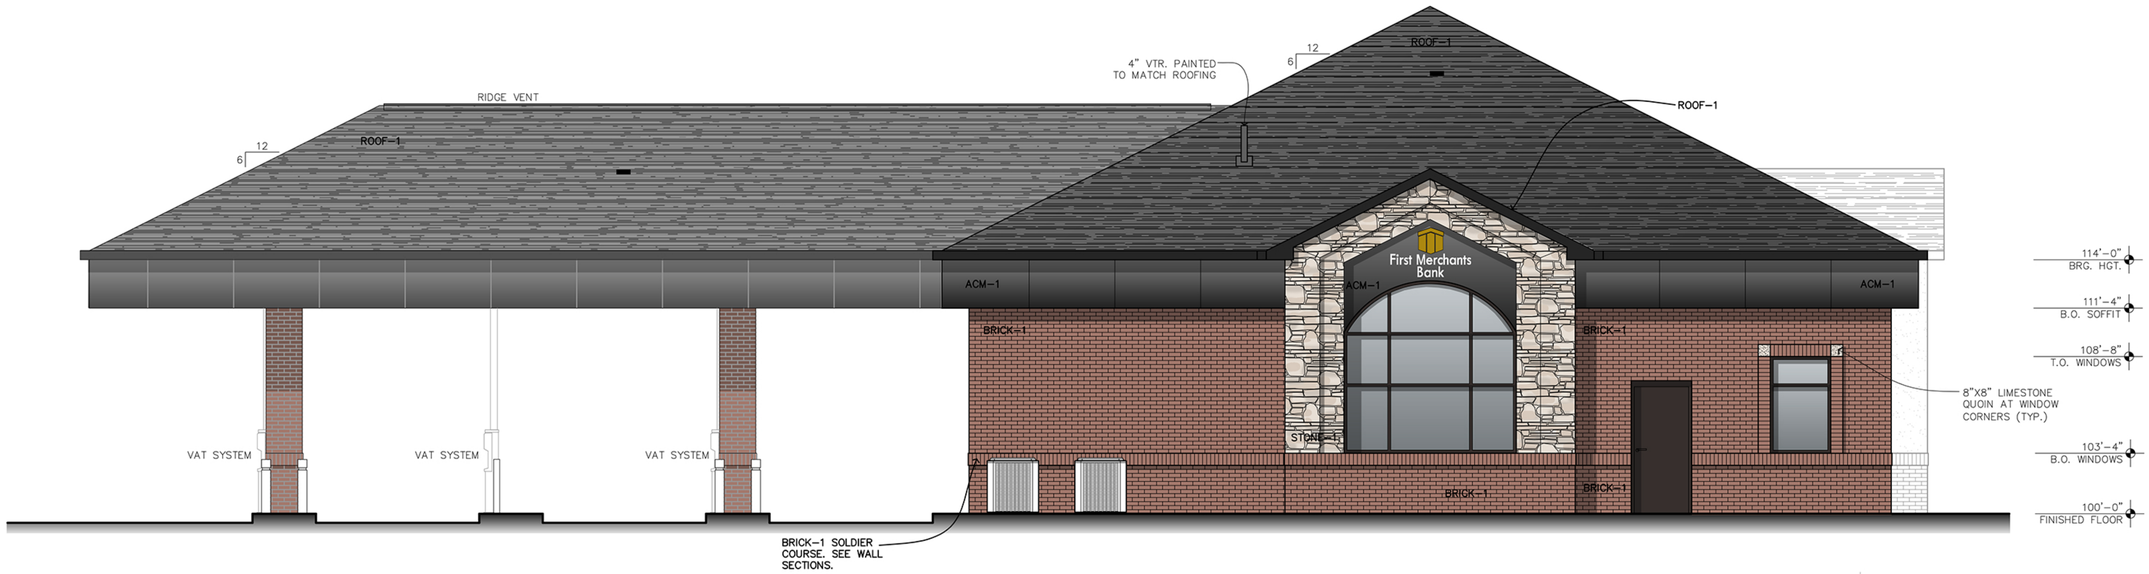

2 SIDE ELEVATION
SCALE: 1/4"=1'-0"

1 FRONT ELEVATION
SCALE: 1/4"=1'-0"

A NEW FACILITY FOR:
FIRST MERCHANTS BANK

EXTERIOR ELEVATIONS

US Architects
9200 W. SMITH STREET
YORKTOWN, INDIANA 47396
TELEPHONE 765-405-1220
FAX 765-405-1219
WEB usarchitectsmuncie.com

JERRY G. HOFFMAN, PARTNER
KEITH L. GARY, PARTNER

DRAWN: AM
CHECKED:
REVISIONS:

DATES
CD PHASE
START DATE: 00/00/00
FINISH DATE: 00/00/00

PLOT INFORMATION
FILE NAME: _A2.dwg
PLOT DATE: 2/20/2015 9:23
CAD OPER.: KAF

SEAL
JERRY G. HOFFMAN REGISTERED No. AR00034274 STATE OF INDIANA REGISTERED ARCHITECT

SHEET
A-2.0

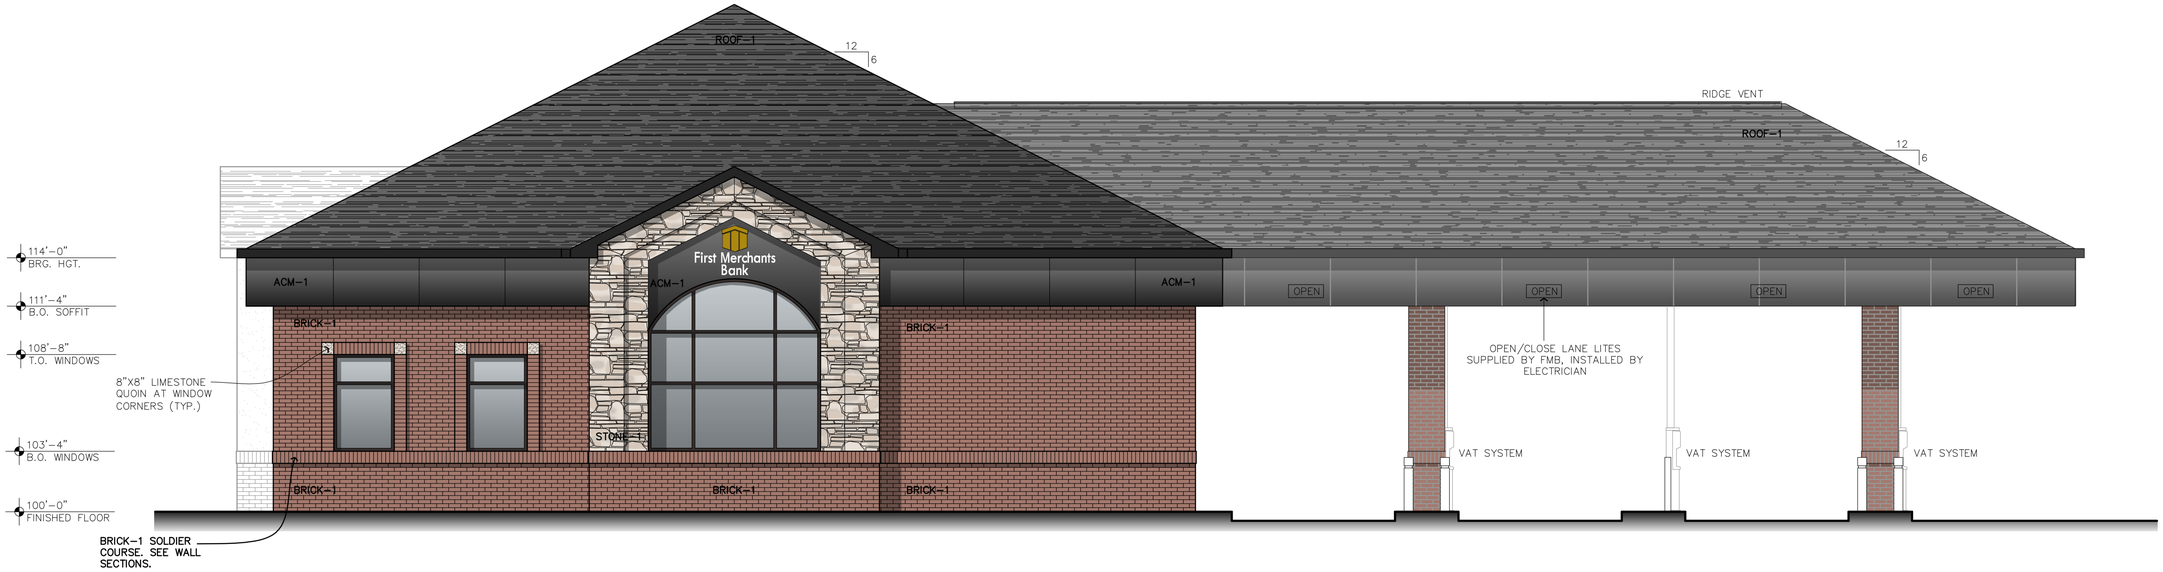

2 SIDE ELEVATION
SCALE: 1/4"=1'-0"

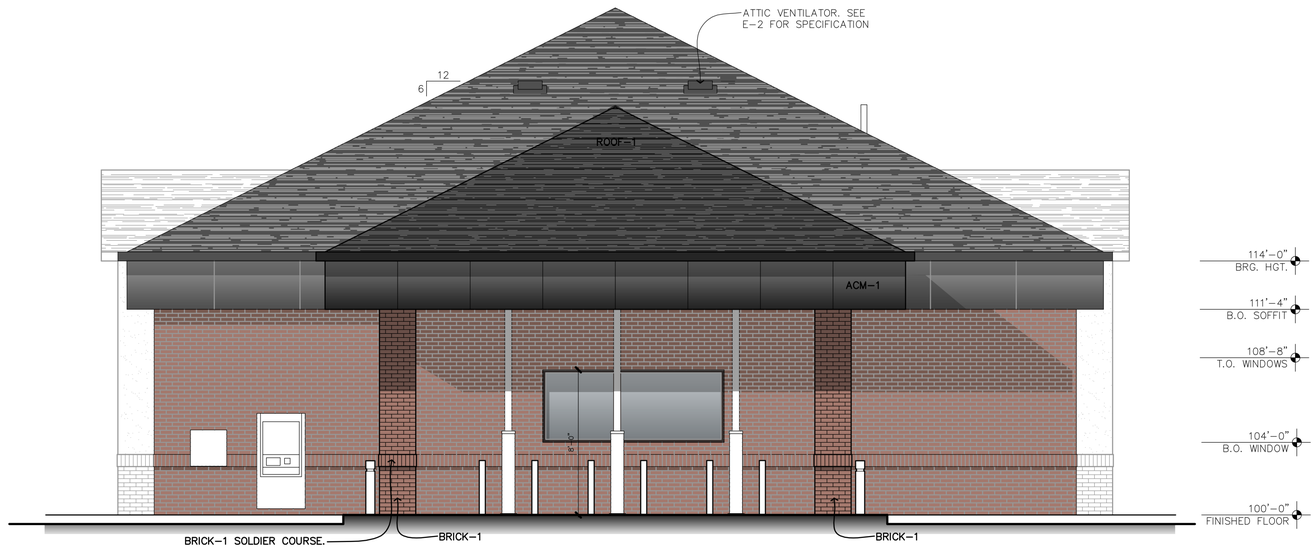

1 REAR ELEVATION
SCALE: 1/4"=1'-0"

A NEW FACILITY FOR:
FIRST MERCHANTS BANK

EXTERIOR ELEVATIONS

US Architects
9200 W. SMITH STREET
YORKTOWN, INDIANA 47396
TELEPHONE 765-405-1220
FAX 765-405-1219
WEB usarchitectsmuncie.com

JERRY G. HOFFMAN, PARTNER
KEITH L. GARY, PARTNER

DRAWN: AM
CHECKED:
REVISIONS:

DATES
CD PHASE
START DATE: 00/00/00
FINISH DATE: 00/00/00

PLOT INFORMATION
FILE NAME: _A2.dwg
PLOT DATE: 2/20/2015 9:23 A
CAD OPER.: KAF

SEAL
JERRY G. HOFFMAN REGISTERED No. AR00034274 STATE OF INDIANA REGISTERED ARCHITECT

SHEET
A-2.1

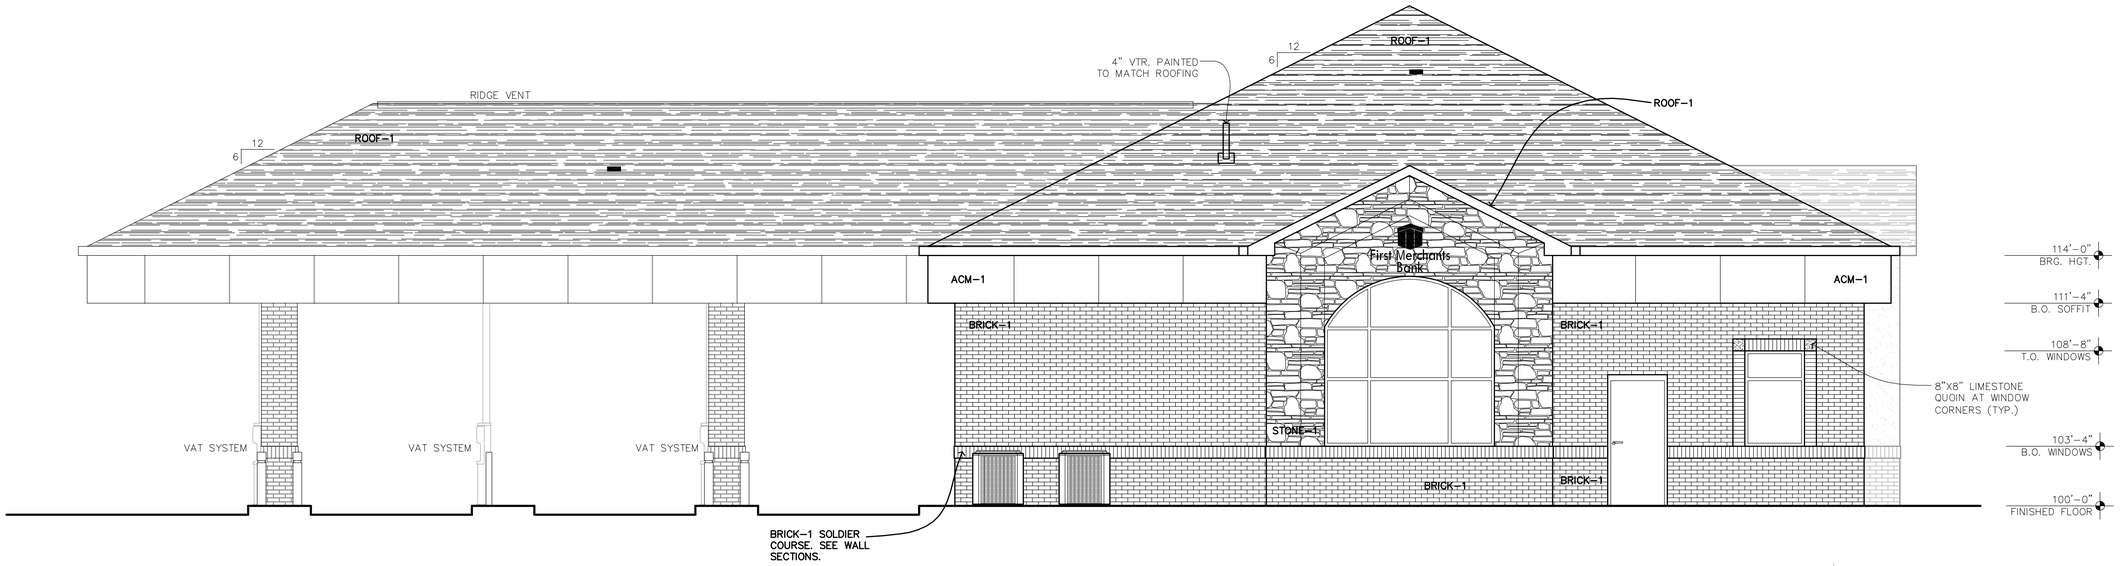

2 SIDE ELEVATION
SCALE: 1/4"=1'-0"

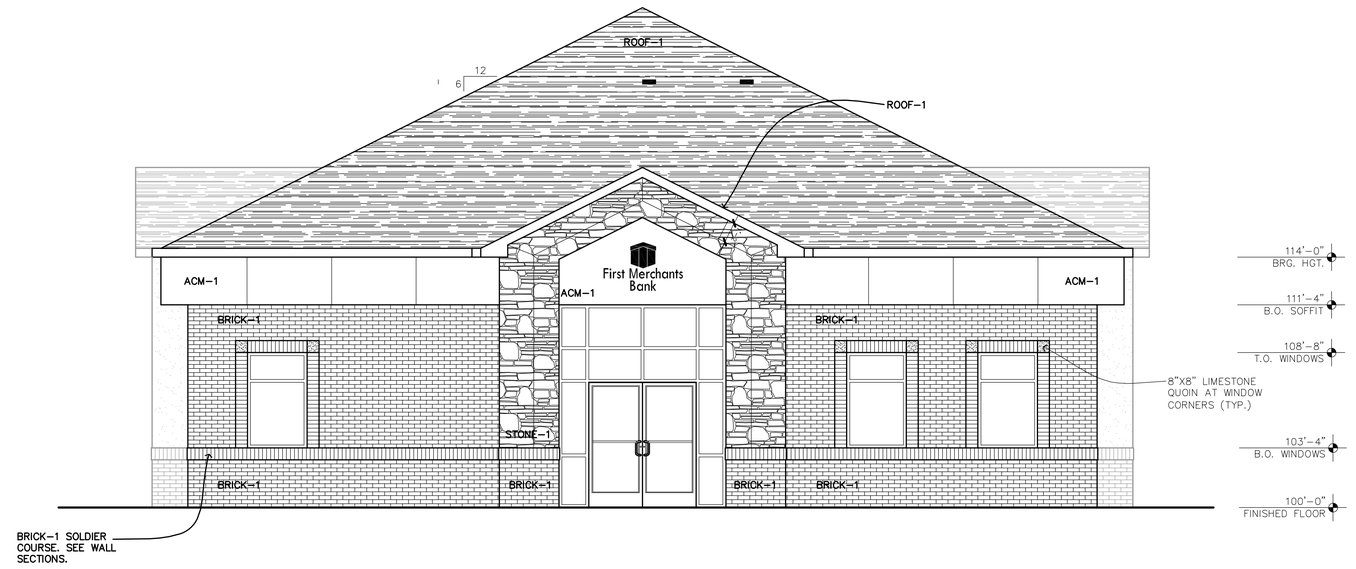

1 FRONT ELEVATION
SCALE: 1/4"=1'-0"

A NEW FACILITY FOR:
FIRST MERCHANTS BANK

EXTERIOR ELEVATIONS

US Architects
9200 W. SMITH STREET
YORKTOWN, INDIANA 47396
TELEPHONE 765-405-1220
FAX 765-405-1219
WEB usarchitectsmuncie.com

JERRY G. HOFFMAN, PARTNER
KEITH L. GARY, PARTNER

DRAWN: AM
CHECKED: JH
REVISIONS:

DATES
CD PHASE
START DATE: 00/00/00
FINISH DATE: 00/00/00

PLOT INFORMATION
FILE NAME: _A2.dwg
PLOT DATE: 1/27/2015 11:14
CAD OPER.: KAF

SEAL
JERRY G. HOFFMAN REGISTERED No. AR00034274 STATE OF INDIANA REGISTERED ARCHITECT

SHEET
A-2.0

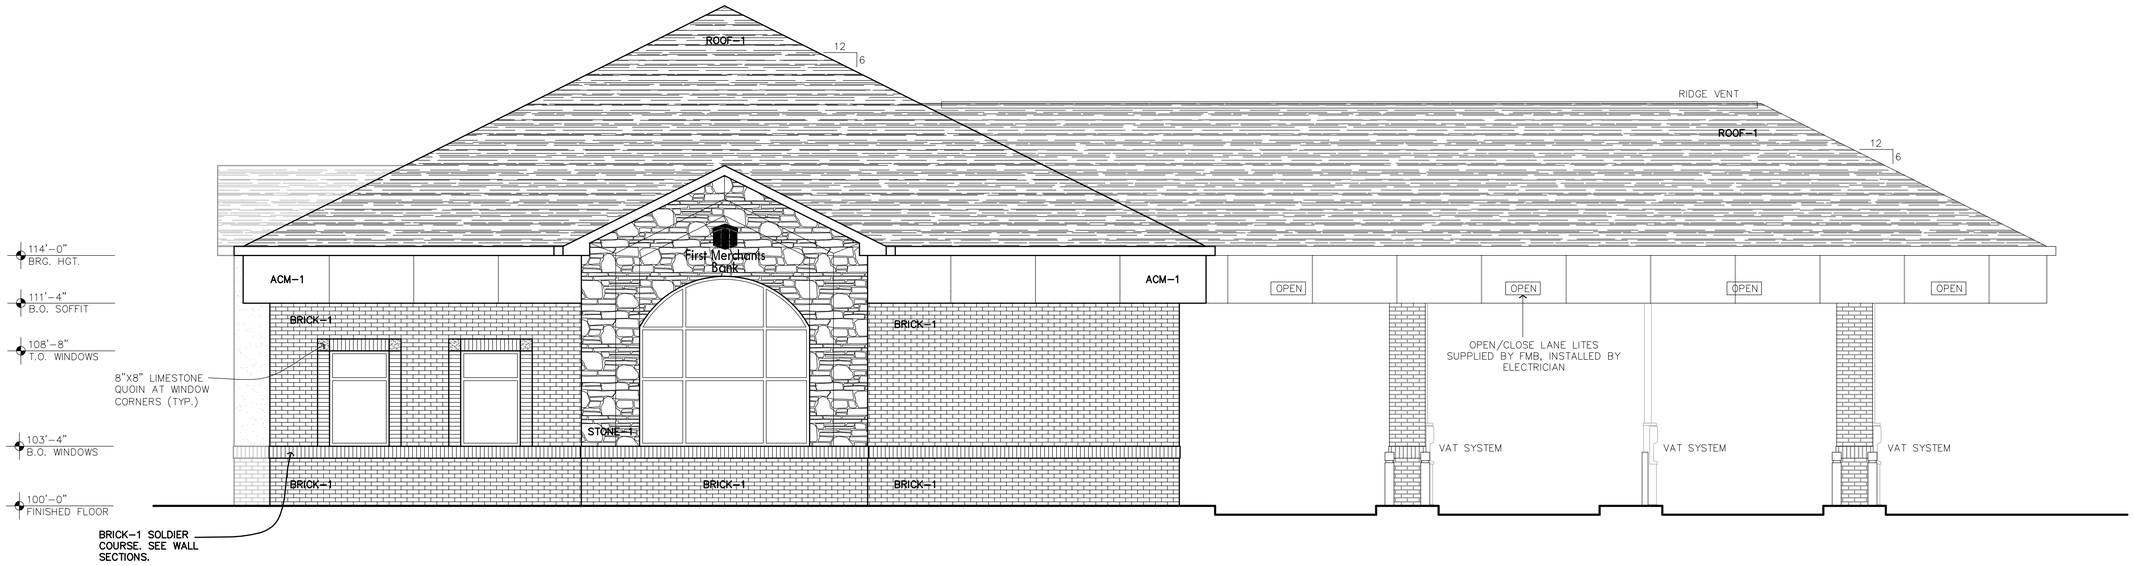

2 SIDE ELEVATION
SCALE: 1/4"=1'-0"

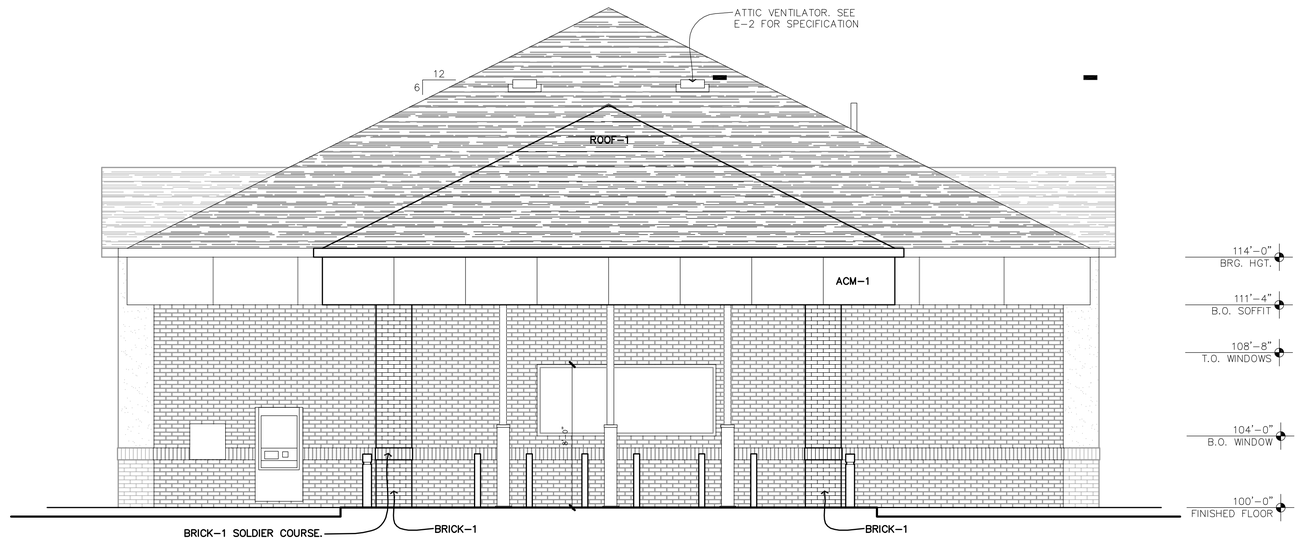

1 REAR ELEVATION
SCALE: 1/4"=1'-0"

A NEW FACILITY FOR:
FIRST MERCHANTS BANK

EXTERIOR ELEVATIONS

US Architects
9200 W. SMITH STREET
YORKTOWN, INDIANA 47396
TELEPHONE 765–405–1220
FAX 765–405–1219
WEB usarchitectsmuncie.com

JERRY G. HOFFMAN, PARTNER
KEITH L. GARY, PARTNER

DRAWN: AM
CHECKED:
REVISIONS:

DATES
CD PHASE
START DATE: 00/00/00
FINISH DATE: 00/00/00

PLOT INFORMATION
FILE NAME: _A2.dwg
PLOT DATE: 1/27/2015 11:14
CAD OPER.: KAF

SEAL
JERRY G. HOFFMAN REGISTERED No. AR00034274 STATE OF INDIANA REGISTERED ARCHITECT

SHEET
A-2.1