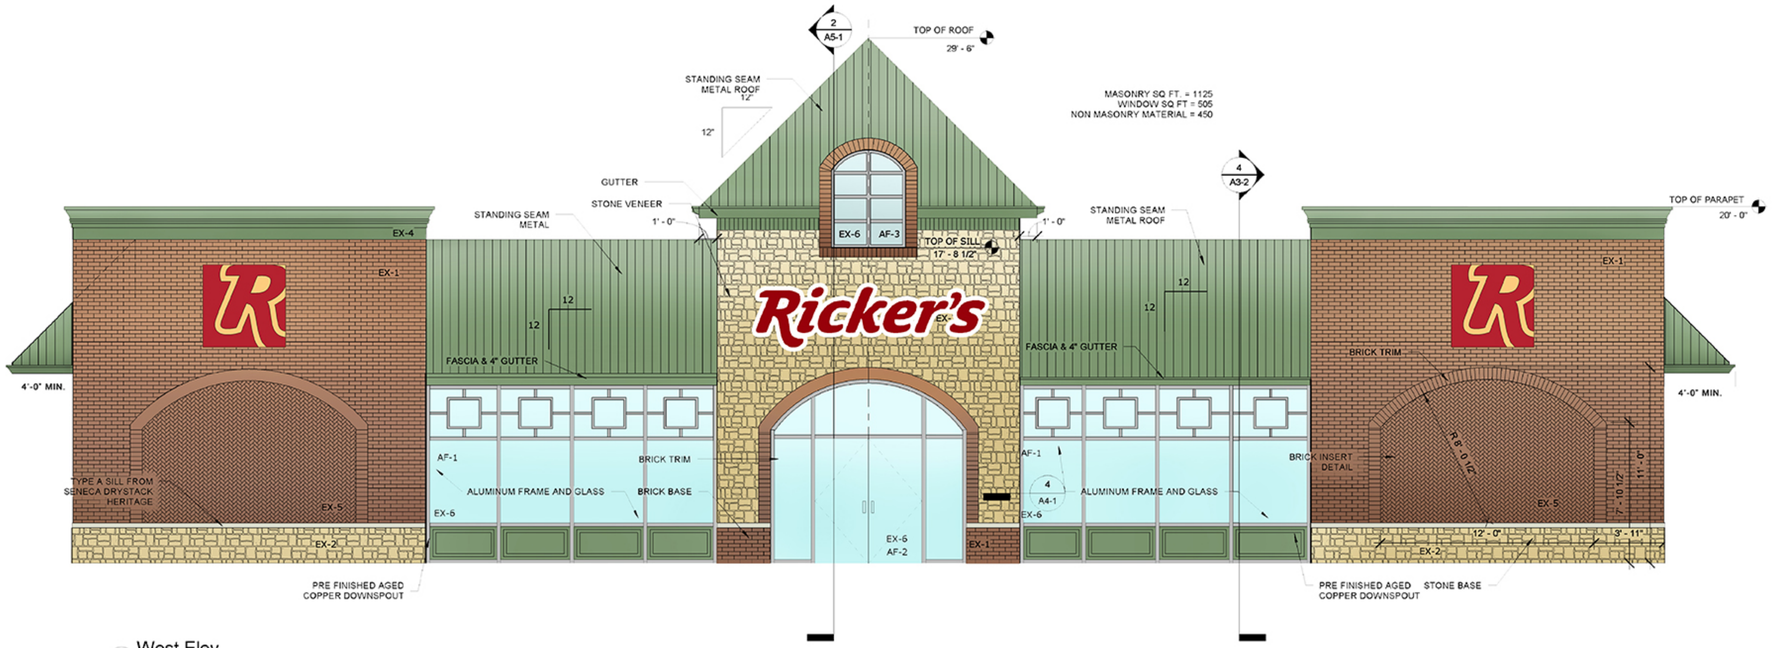

2 West Elev
1/4" = 1'-0"

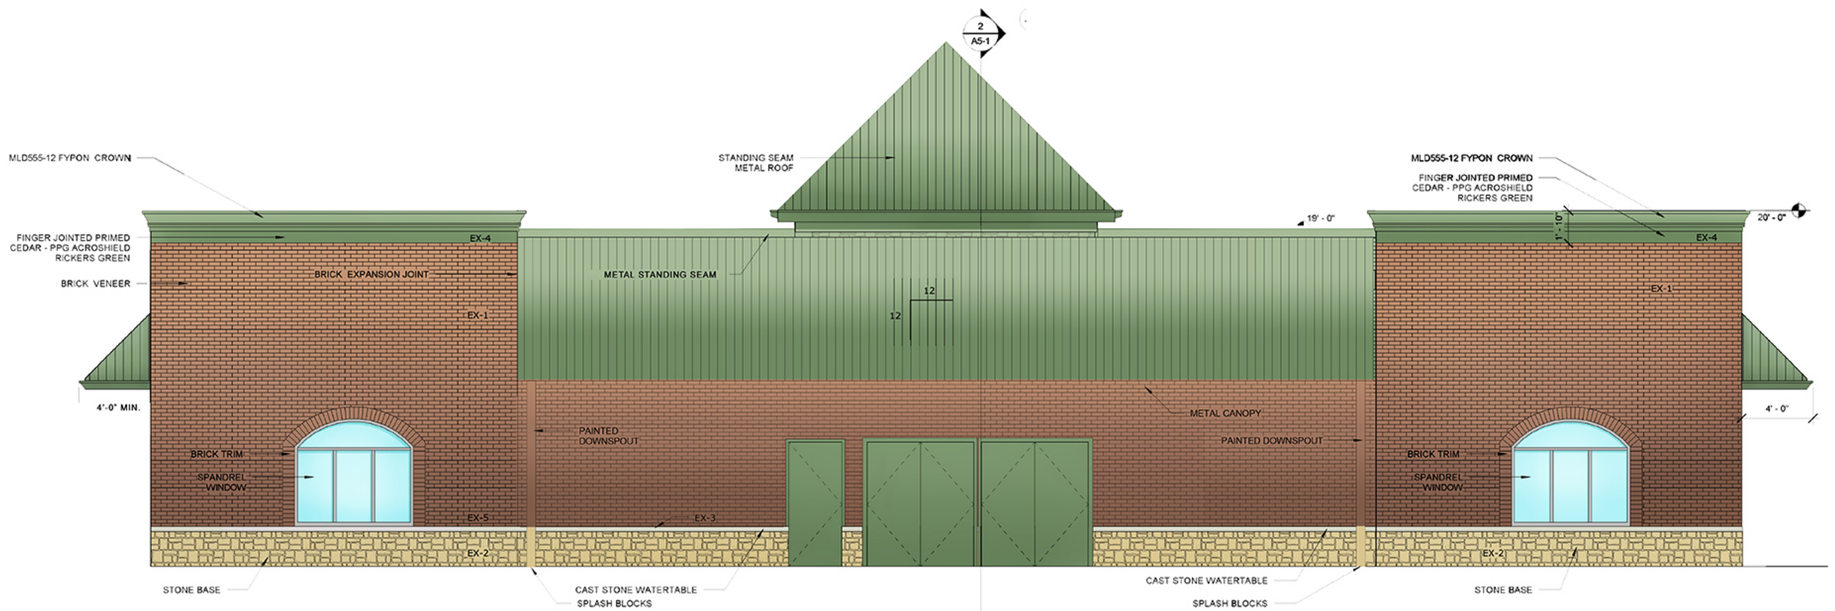

1 East Elev
1/4" = 1'-0"

krM Architecture+

1020 Jackson Street
Anderson, Indiana
tel: 765.649.8477
fax: 765.649.8484
www.krMarchitecture.com

Ricker's

30 WEST 11TH STREET
ANDERSON, IN
765-643-3016
www.rickers.net

Westfield, IN
Hall & House Development

Reference Plan
Scale: N.T.S.

NORTH

Seal

Mark	Date	Description

Date:	01.13.15
Drawn By:	MrY
Checked By:	MM
Project Number:	.

Copyright: krM Architecture+ 2010

Exterior Elevations

A4-1

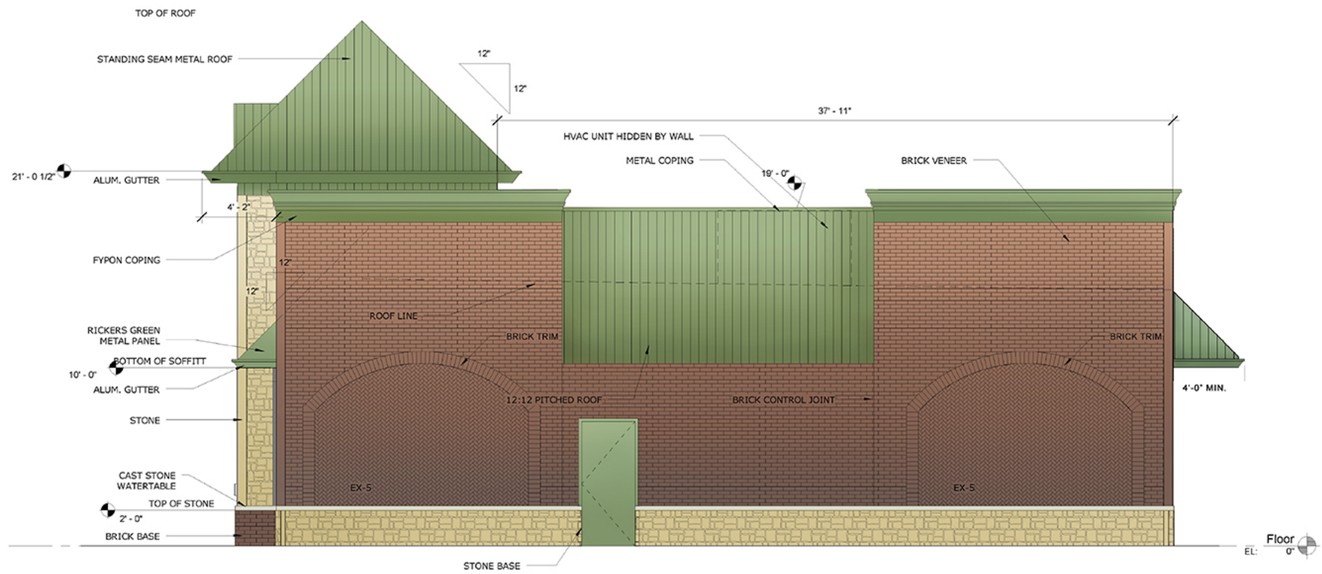

2 North Elev.
1/4" = 1'-0"

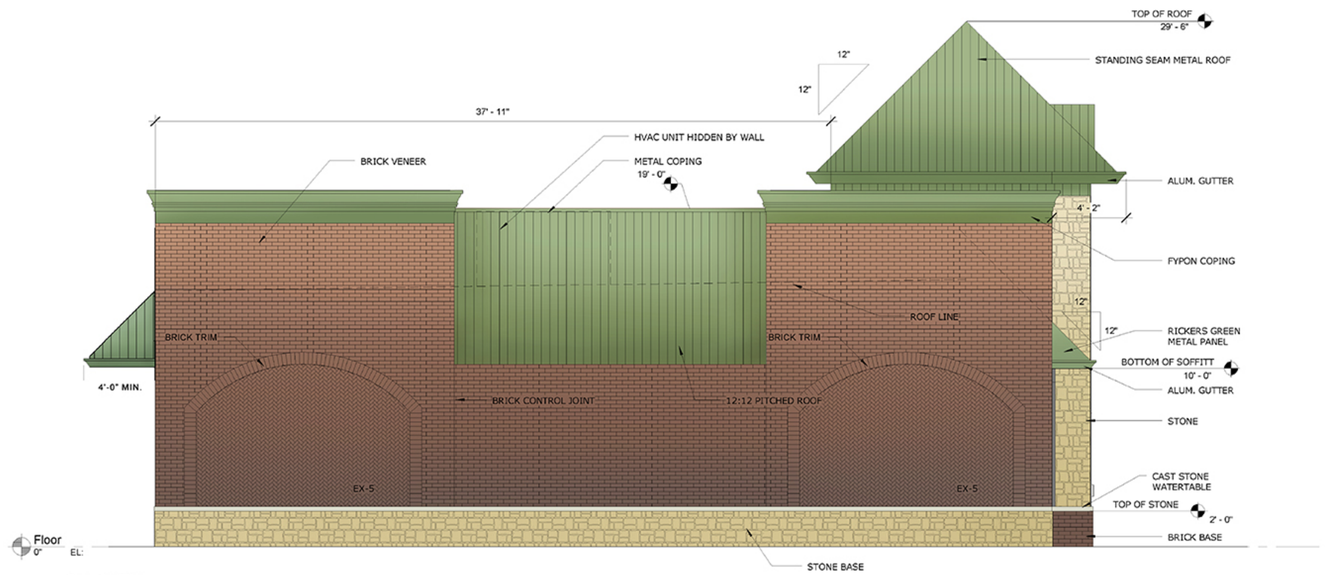

1 South Elev.
1/4" = 1'-0"

krM Architecture+

1020 Jackson Street
Anderson, Indiana
tel: 765.649.8477
fax: 765.649.8484
www.krMarchitecture.com

Ricker's

30 WEST 11TH STREET
ANDERSON, IN
765-643-3016
www.rickers.net

Westfield, IN
Hall & House Development

Reference Plan
Scale: N.T.S.

NORTH

Seal

Mark	Date	Description

Date:	**01.13.15**
Drawn By:	**MrY**
Checked By:	**MM**
Project Number:	**.**

Copyright: krM Architecture+ 2010

Exterior Elevations

A4-2

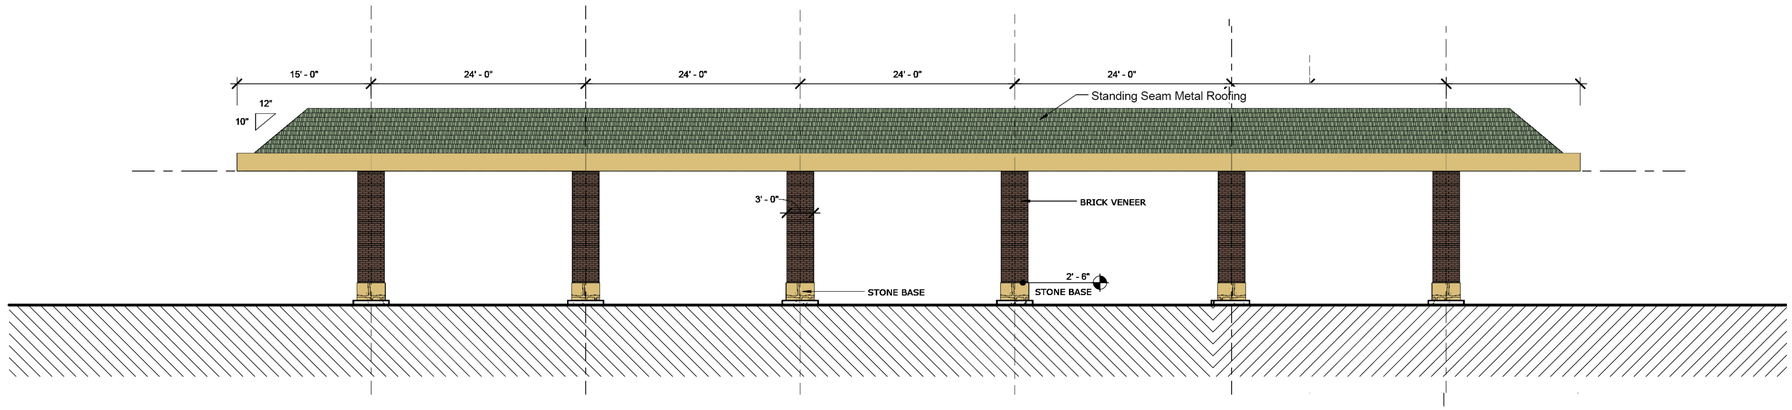

4 WEST ELEVATION (TYP)
1/8" = 1'-0"

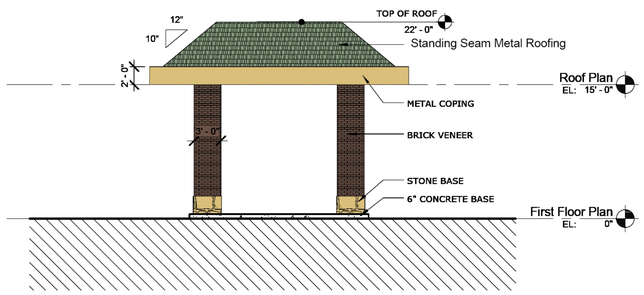

2 SOUTH ELEVATION
1/8" = 1'-0"

krM Architecture+

1020 Jackson Street
Anderson, Indiana
tel: 765.649.8477
fax: 765.649.8484
www.krMarchitecture.com

Ricker's

30 WEST 11TH STREET
ANDERSON, IN
765-643-3016
www.rickers.net

Reference Plan
Scale: N.T.S.

NORTH

Seal

MICHAEL L. MONTGOMERY
REGISTERED
NOT FOR CONSTRUCTION
10967
STATE OF
INDIANA
ARCHITECT

Signature

Mark	Date	Description

Date:	**03.13.14**
Drawn By:	**MrY**
Checked By:	**dm**
Project Number:	**Westfield**

Copyright: krM Architecture+ 2010

Canopy Elevations

A4-1

Dumpster Elevations

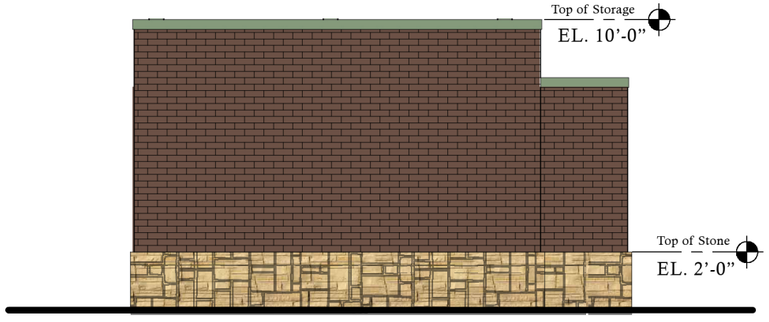

North Elevation

East Elevation

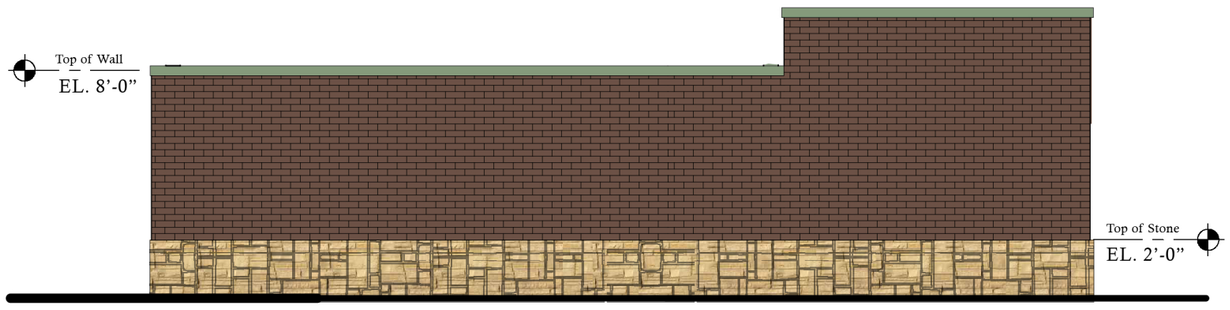

West Elevation

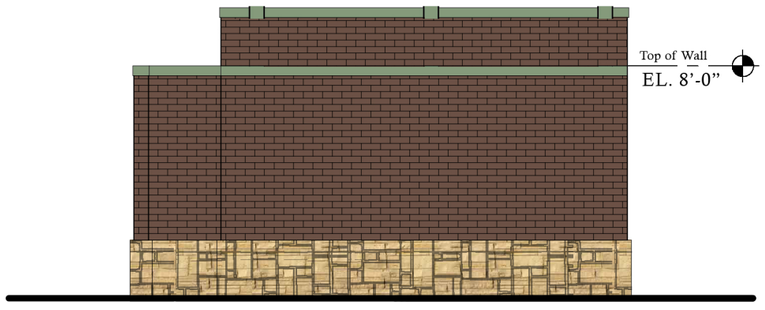

South Elevation