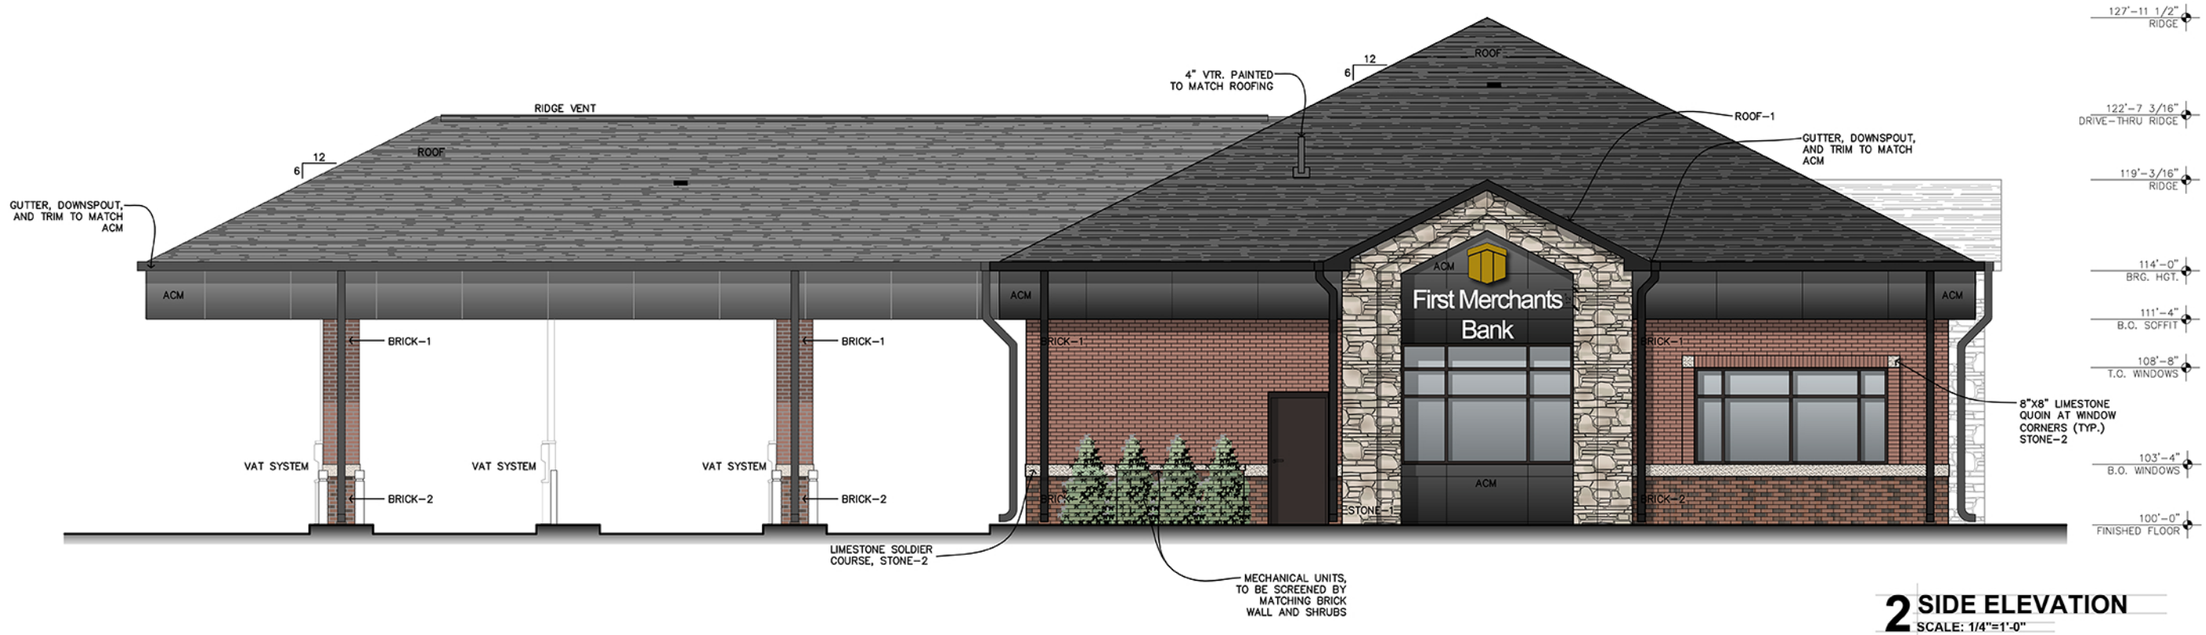

2 SIDE ELEVATION
SCALE: 1/4"=1'-0"

EXTERIOR FINISHES

CALLOUT	MATERIAL	MANUFACTURER	COLOR	TEXTURE/PATTERN	NOTES
BRICK-1	EXTERIOR BRICK	BELDEN	RUBIGO RED	VELOUR, MODULAR	USE STANDARD MORTAR NO COLOR ADDITIVE
BRICK-2	EXTERIOR BRICK	BELDEN	LONDON BLEND	MODULAR	USE STANDARD MORTAR NO COLOR ADDITIVE
STONE-1	LANDMARK STONE VENEER	GLEN-GERY	SOUTHERN MALT	CUT COBBLESTONE	
STONE-2	LIMESTONE BANDING	INDIANA LIMESTONE COMPANY	MILL RUN BUFF	SPLIT-FACE	
ACM	ACM PANELING	ALCOA	PROGRAM BLACK	DURAGLOSS 3000	
ROOF	ASPHALT SHINGLES	GAF	CHARCOAL	TIMBERLINE 30	

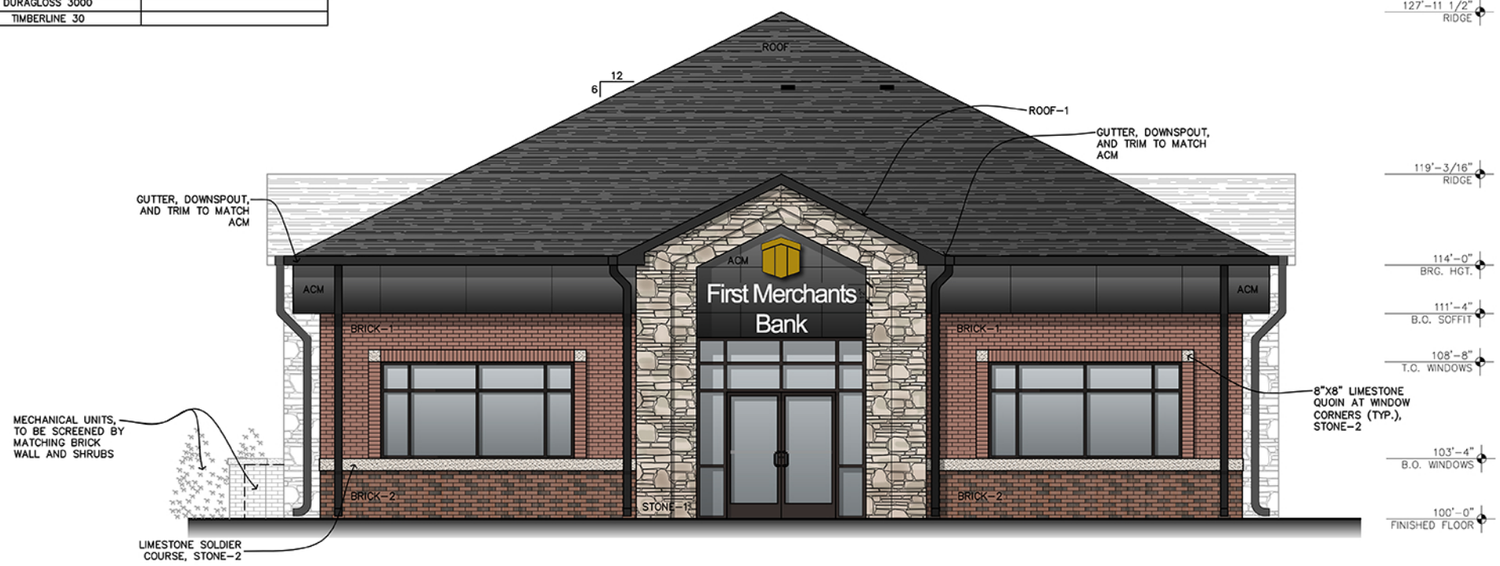

1 FRONT ELEVATION
SCALE: 1/4"=1'-0"

A NEW FACILITY FOR:
FIRST MERCHANTS BANK

EXTERIOR ELEVATIONS

US Architects
9200 W. SMITH STREET
YORKTOWN, INDIANA 47396
TELEPHONE 765-405-1220
FAX 765-405-1219
WEB usarchitectsmuncie.com

JERRY G. HOFFMAN, PARTNER
KEITH L. GARY, PARTNER

DRAWN: AM
CHECKED:
REVISIONS:

DATES
CD PHASE
START DATE: 00/00/00
FINISH DATE: 00/00/00

PLOT INFORMATION
FILE NAME: _A2_3-6-15.dwg
PLOT DATE: 3/13/2015 2:33
CAD OPER.: KAF

SEAL
JERRY G. HOFFMAN REGISTERED No. AR00034274 STATE OF INDIANA REGISTERED ARCHITECT

SHEET
A-2.0

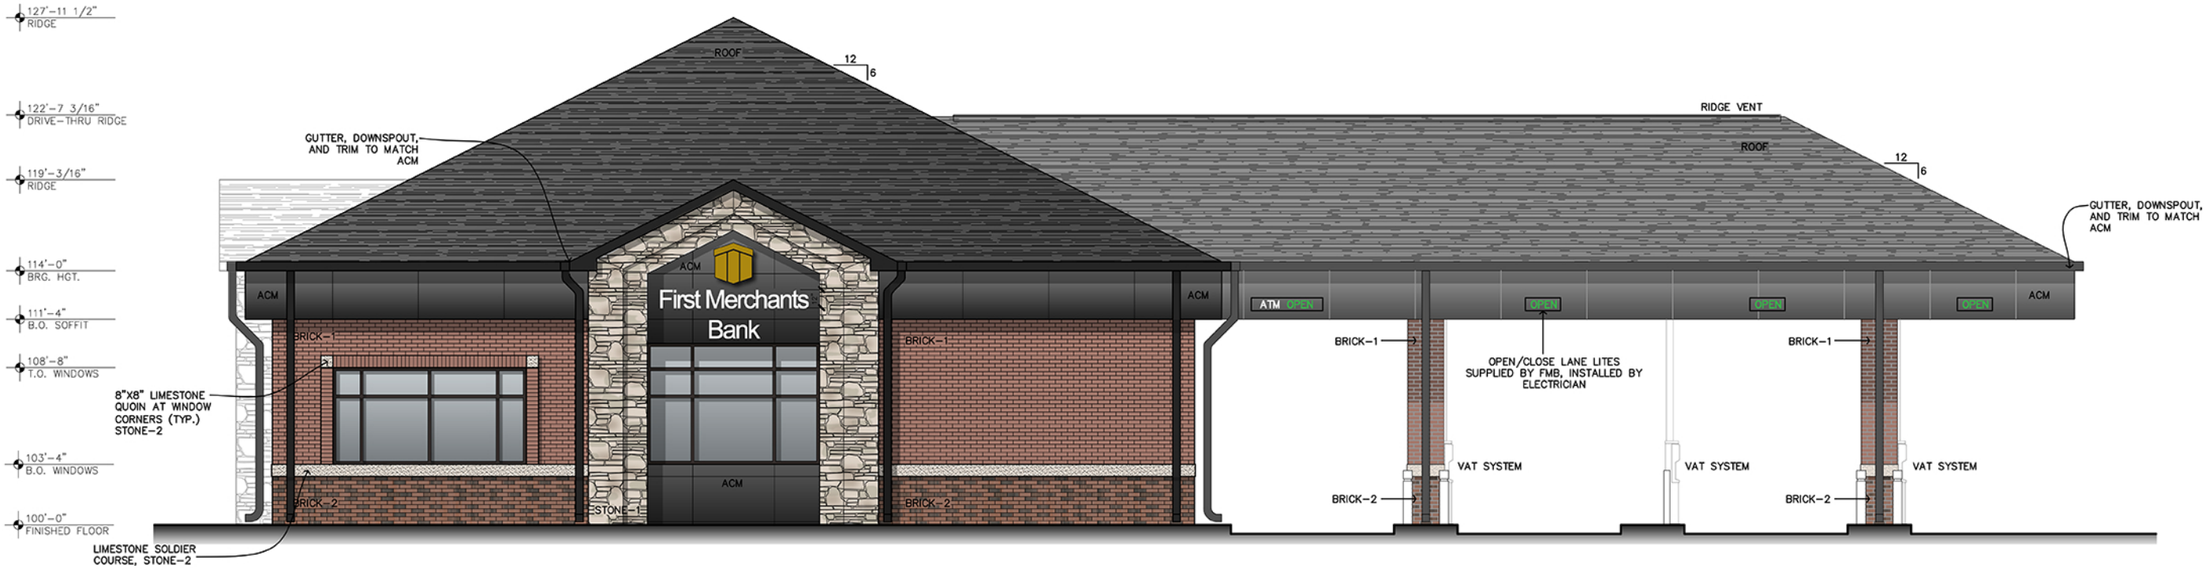

2 SIDE ELEVATION
SCALE: 1/4"=1'-0"

EXTERIOR FINISHES

CALLOUT	MATERIAL	MANUFACTURER	COLOR	TEXTURE/PATTERN	NOTES
BRICK-1	EXTERIOR BRICK	BELDEN	RUBIGO RED	VELOUR, MODULAR	USE STANDARD MORTAR NO COLOR ADDITIVE
BRICK-2	EXTERIOR BRICK	BELDEN	LONDON BLEND	MODULAR	USE STANDARD MORTAR NO COLOR ADDITIVE
STONE-1	LANDMARK STONE VENEER	GLEN-GERY	SOUTHERN MALT	CUT COBBLESTONE	
STONE-2	LIMESTONE BANDING	INDIANA LIMESTONE COMPANY	MILL RUN BUFF	SPLIT-FACE	
ACM	ACM PANELING	ALCOA	PROGRAM BLACK	DURAGLOSS 3000	
ROOF	ASPHALT SHINGLES	GAF	CHARCOAL	TIMBERLINE 30	

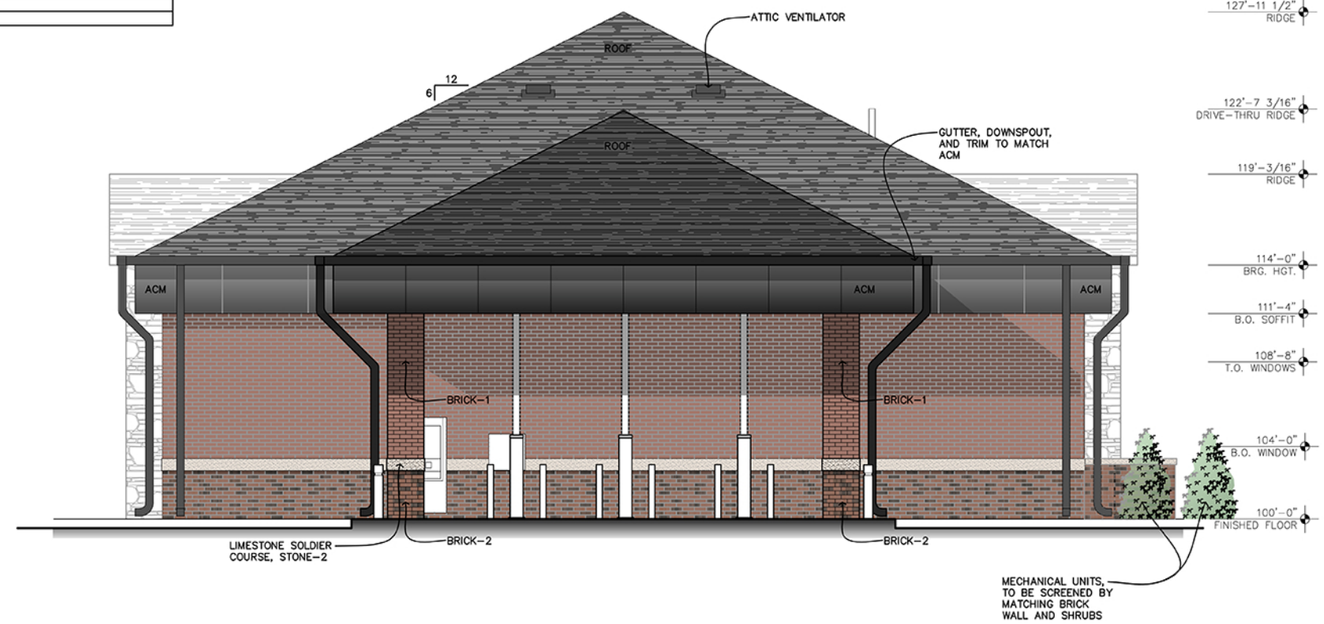

1 REAR ELEVATION
SCALE: 1/4"=1'-0"

A NEW FACILITY FOR:
FIRST MERCHANTS BANK

EXTERIOR ELEVATIONS

US Architects
9200 W. SMITH STREET
YORKTOWN, INDIANA 47396
TELEPHONE 765-405-1220
FAX 765-405-1219
WEB usarchitectsmuncie.com

JERRY G. HOFFMAN, PARTNER
KEITH L. GARY, PARTNER

DRAWN: AM
CHECKED:
REVISIONS:

DATES
CD PHASE
START DATE: 00/00/00
FINISH DATE: 00/00/00

PLOT INFORMATION
FILE NAME: _A2_3-6-15.dwg
PLOT DATE: 3/13/2015 2:33 P
CAD OPER.: KAF

SEAL
JERRY G. HOFFMAN REGISTERED No. AR00034274 STATE OF INDIANA REGISTERED ARCHITECT

SHEET
A-2.1