Indiana 811
Know what's below.
Call before you dig.

GRAPHIC SCALE
100' 0 50' 100'
(IN FEET)
1 inch = 100 ft.

LEGEND

- Existing Storm Sewer
- New Storm Sewer
- Existing Sanitary Sewer
- New Sanitary Sewer
- Existing Force Main
- New Force Main
- Existing Contour
- Swale (E)
- Water Main
- Existing Trees
- Existing Gas Main
- Existing Telephone
- Existing Water Main
- Existing Flowline
- Existing Overhead Utilities

Innovative Engineering & Consulting, Inc.
3861 Perry Boulevard
Whitestown, IN 46075
Ph: 317-769-2916
Fax: 317-769-3860

REVISIONS:
(3)-12-15 Iwa: Revised S/W widths per agreement w/ Westfield

PREPARED FOR:
Estridge
Estridge Development Management, LLC
12965 Old Meridian Street
Carmel, IN 46032
317-669-6209

Harmony Section Three Single Family Subdivision

Westfield, Indiana

Overall Development Plan

PRELIMINARY
PENDING
AGENCY
APPROVAL

DATE:

DATE: 02/23/15	DRAWN BY: kwk
ISSUED:	CHECKED BY:

JOB NUMBER: 14115

SHEET # P201

File Path\Name: J:\2014\14115 Harmony Section 3\Dwgs\Primary Plat\P201-P202.dwg -- Date: Mar 13,2015 -- 8:55am

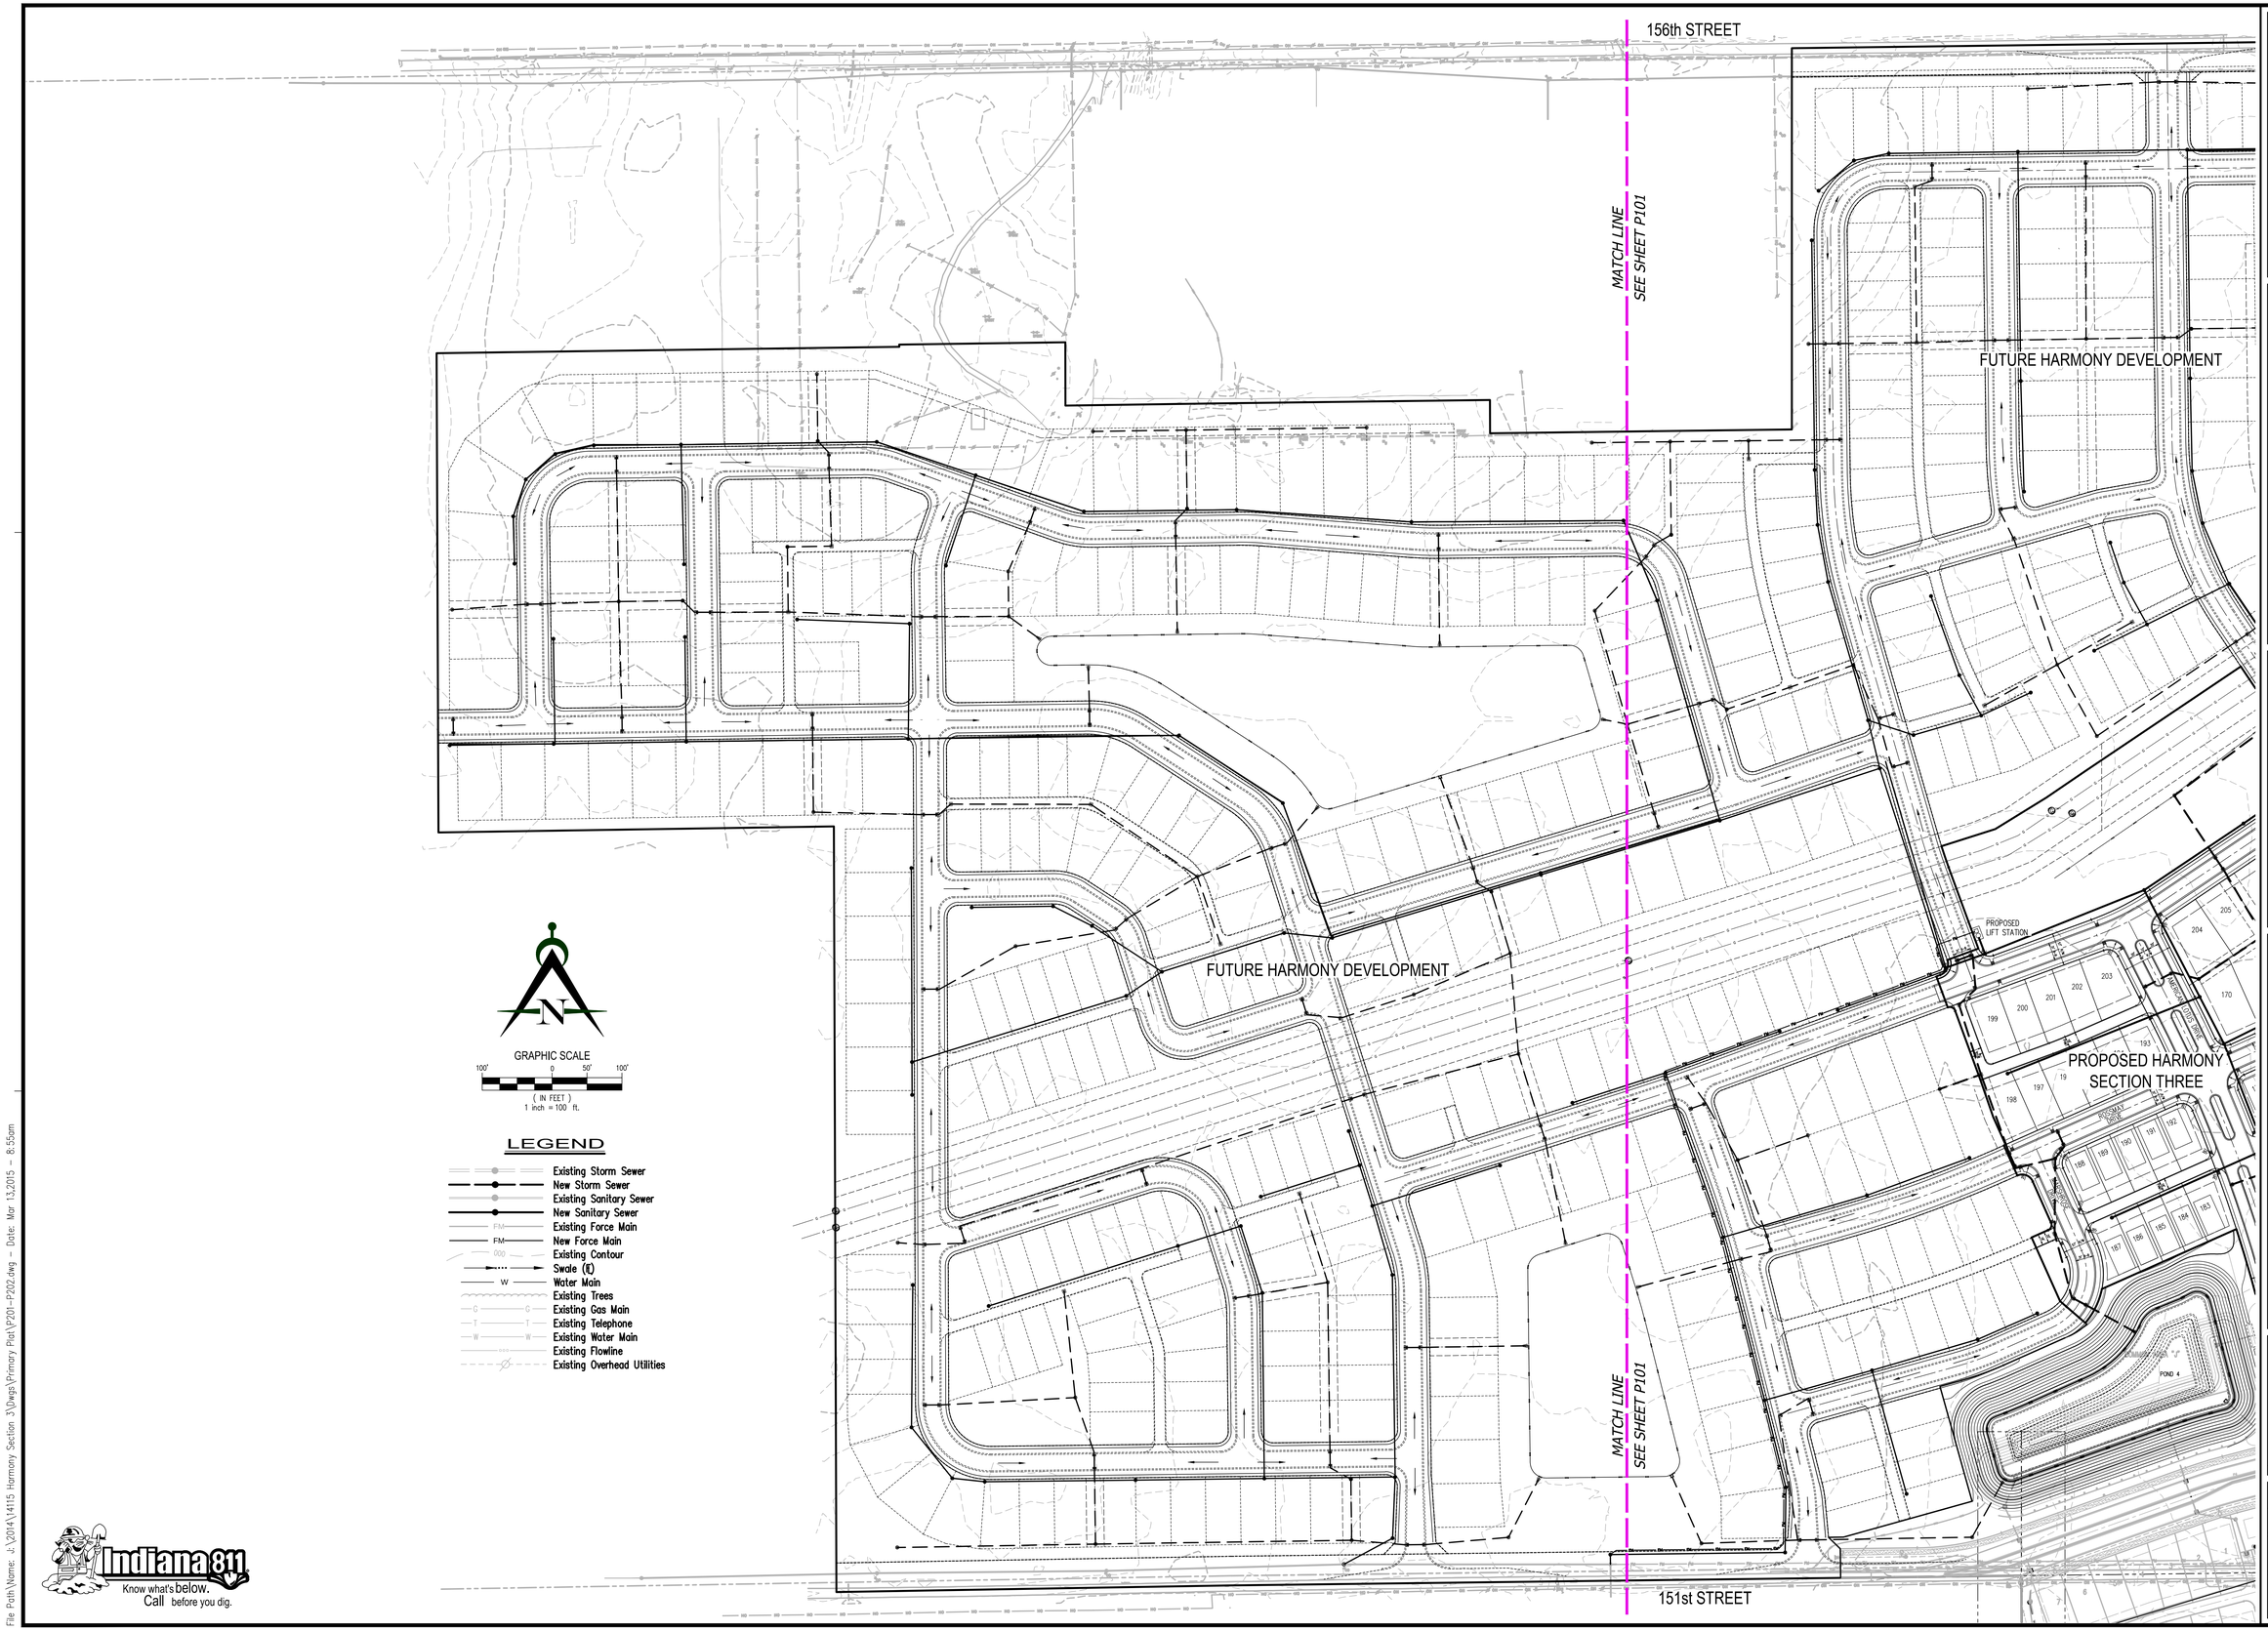

File Path\Name: J:\2014\14115 Harmony Section 3\Dwgs\Primary Plat\P201-P202.dwg – Date: Mar 13,2015 – 8:55am

Innovative Engineering & Consulting, Inc.
3961 Perry Boulevard
Whitestown, IN 46075
Ph. 317-769-2916
Fax: 317-769-3890

REVISIONS:
03-11-15 kwk Revised R/W widths per agreement w/Westfield

PREPARED FOR:
Estridge
Estridge Development Management, LLC
12965 Old Meridian Street
Carmel, IN 46032
317-669-6209

Harmony Section Three
Single Family Subdivision

Westfield, Indiana

Overall Development Plan

PRELIMINARY PENDING AGENCY APPROVAL

DATE:

DATE: 02/23/15	DRAWN BY: kwk
ISSUED:	CHECKED BY:

JOB NUMBER: 14115

SHEET # P202