WILLIAM TRACE at SPRINGMILL TRAILS

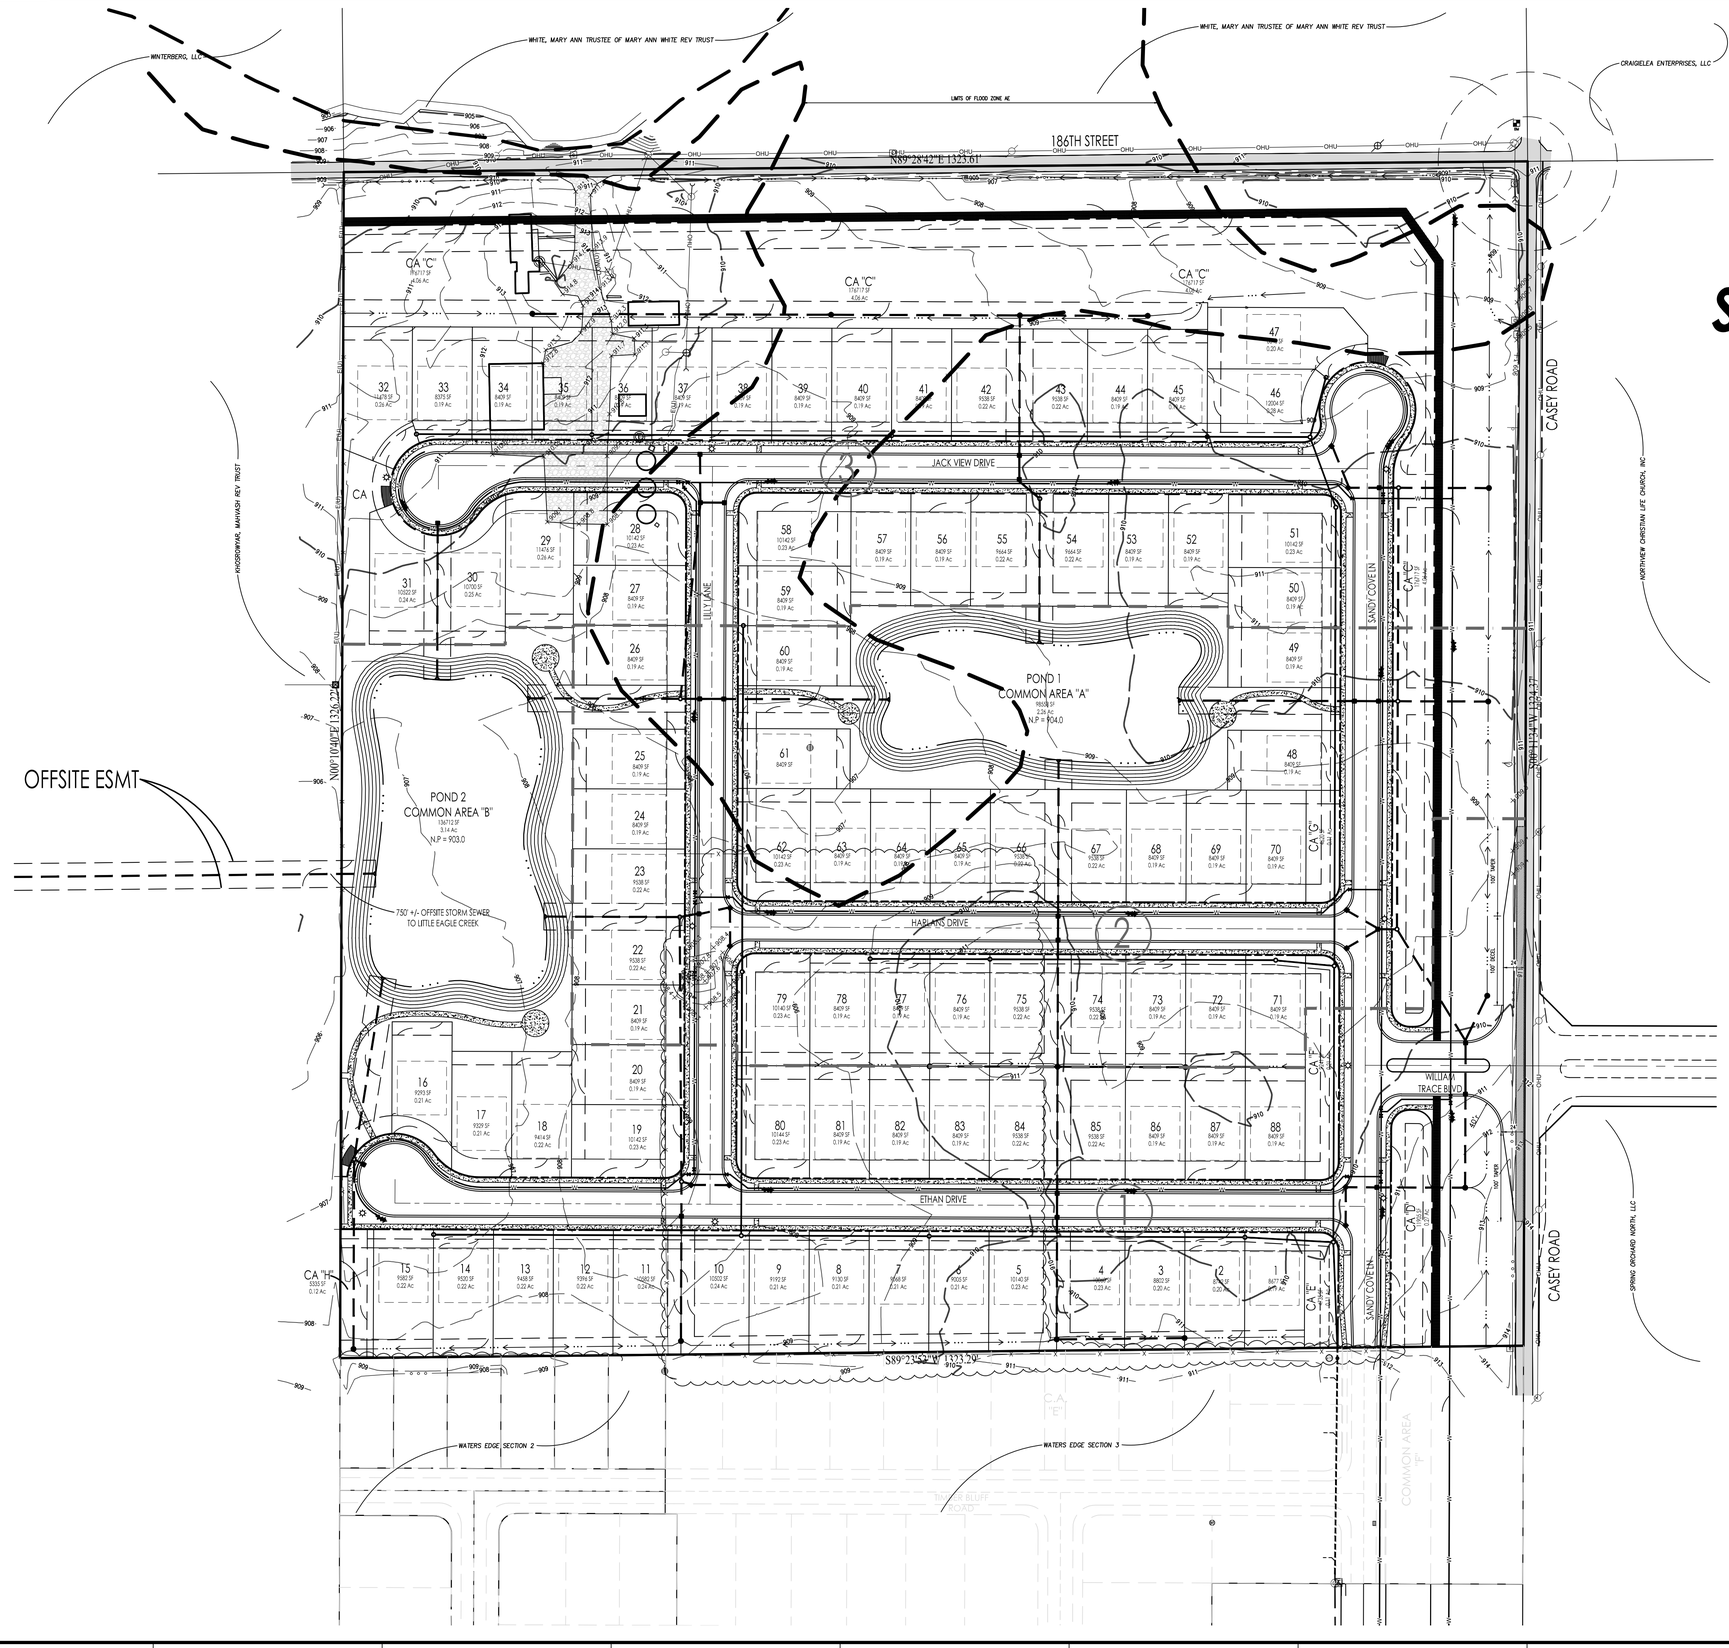

10505 N. College Avenue
Indianapolis, Indiana 46280
weihe.net

317 | 846 - 6611
800 | 452 - 6408
317 | 843 - 0546 *fax*

ALLAN H. WEIHE, P.E., L.S. - FOUNDER

WEIHE ENGINEERS

Land Surveying | Civil Engineering
Landscape Architecture

PROJECT NO:	W150051
DWG NAME:	P101.DWG
DESIGNED BY:	DKS
DRAWN BY:	DKS
CHECKED BY:	DKS
DATE:	04-03-2015

REVISIONS AND ISSUES	DATE	BY
APPROVAL PENDING NOT FOR CONSTRUCTION		

PREPARED FOR:
WILLIAM TRACE AT SPRINGMILL TRAILS, LLC
CT PROPERTY DEVELOPMENT

OVERALL DEVELOPMENT PLAN
Part of the NW 1/4 of Section 34, Township 19 North, Range 3 East, Washington Township, Hamilton County, Indiana

SHEET NO.
P101

PROJECT NO.
W150051

Know what's **below.**
Call before you dig.
Within Indiana Call
811 or 800-382-5544
24 Hours a Day, 7 Days a Week.

PER INDIANA STATE LAW IC 8-1-26, IT IS AGAINST THE LAW TO EXCAVATE WITHOUT NOTIFYING THE UNDERGROUND LOCATION SERVICE TWO (2) WORKING DAYS BEFORE COMMENCING WORK.

LOCATION: C:\Users\steelord\Documents\1_DWG\William Trace\dwgs\WeiheDwgs\PlanCommissionExhibit.dwg
LAYOUT: P101
DATE/TIME: April 30, 2015 - 4:02pm
PLOTTED BY: SteelorD

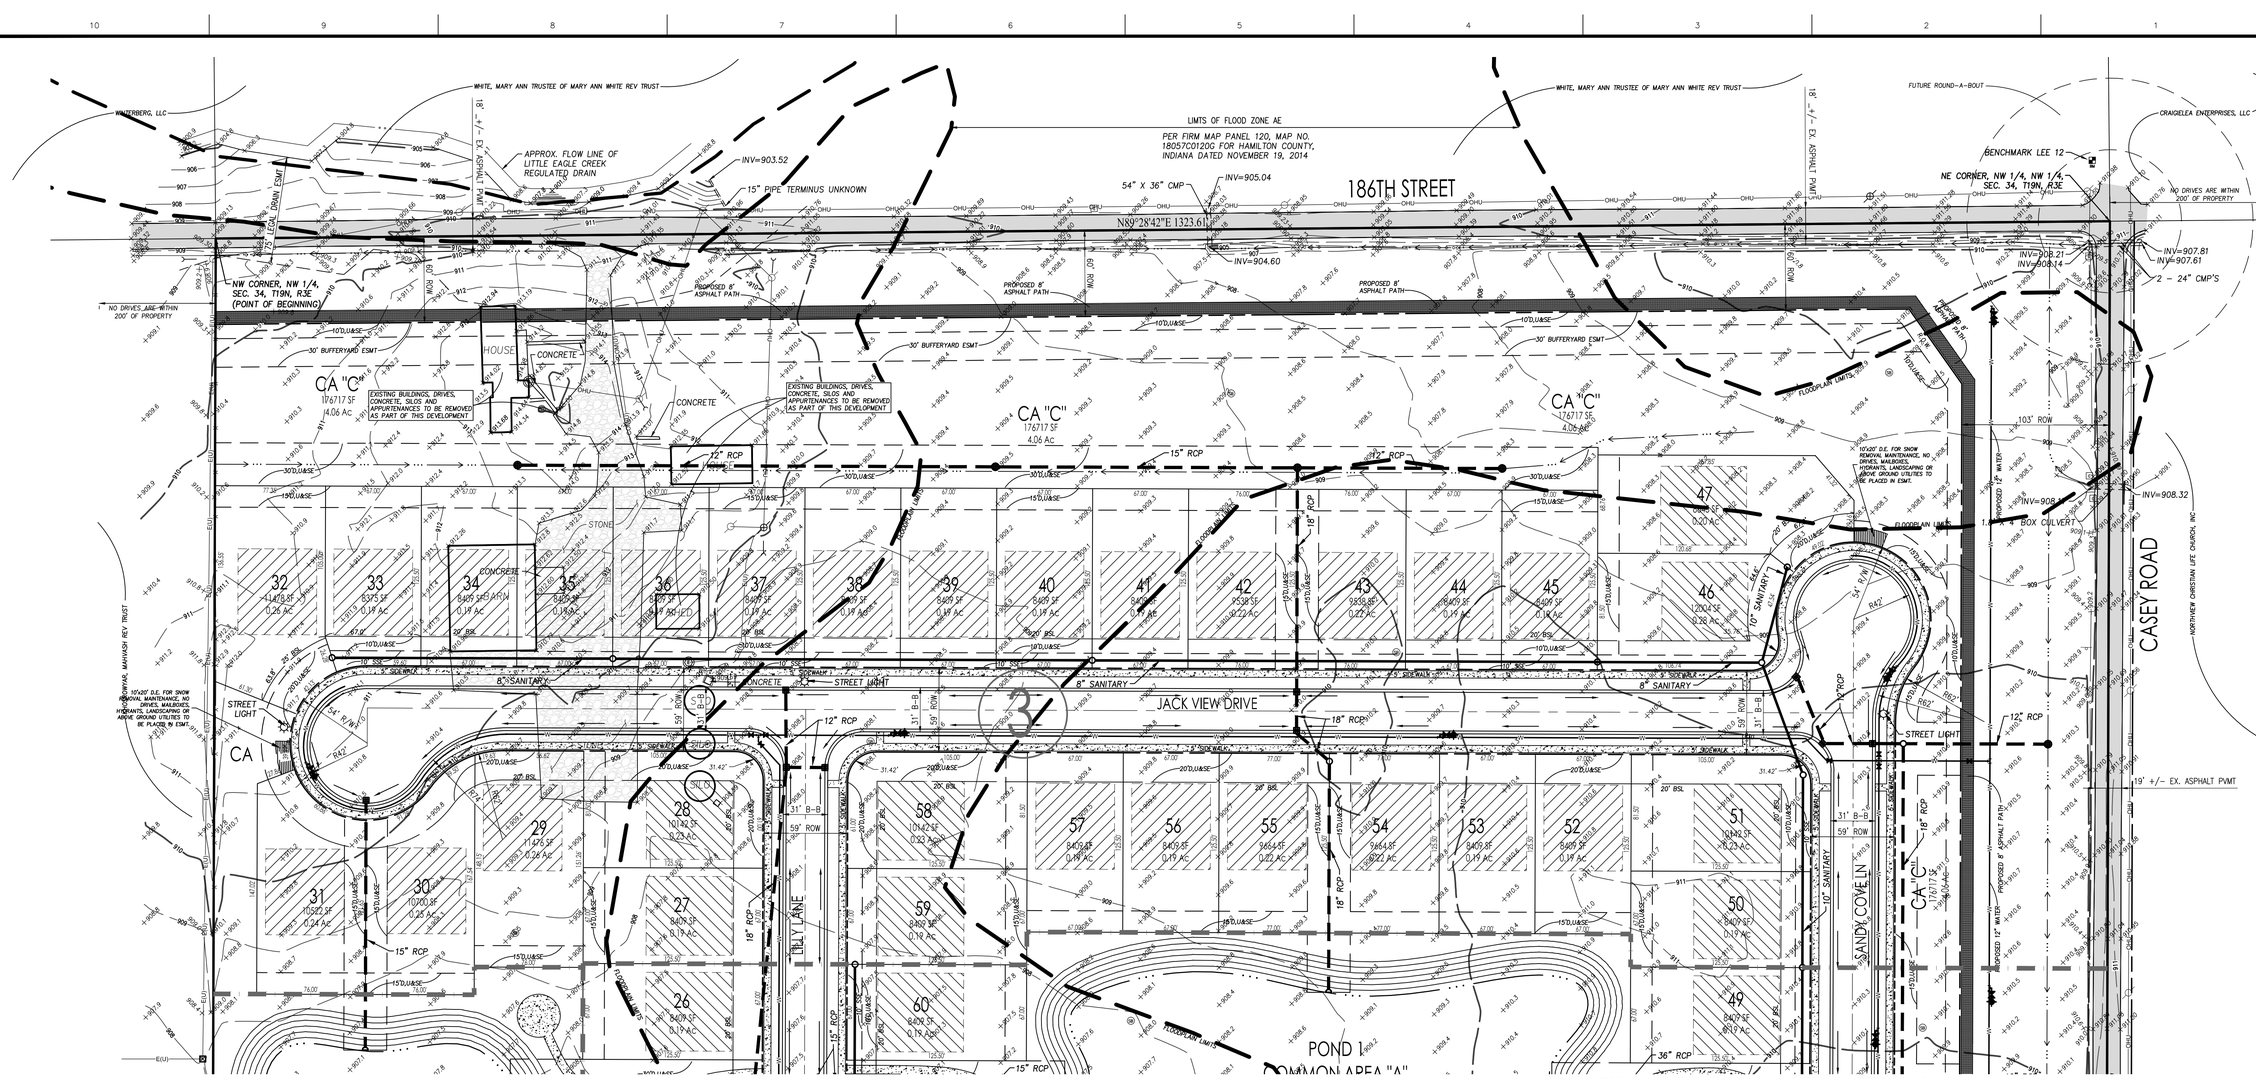
WHITE, MARY ANN TRUSTEE OF MARY ANN WHITE REV TRUST
WINTERBERG, LLC
LIMITS OF FLOOD ZONE AE
PER FIRM MAP PANEL 120, MAP NO. 18057C0120G FOR HAMILTON COUNTY, INDIANA DATED NOVEMBER 19, 2014
APPROX. FLOW LINE OF LITTLE EAGLE CREEK REGULATED DRAIN
INV=903.52
15" PIPE TERMINUS UNKNOWN
54" X 36" CMP
INV=905.04
INV=904.60
186TH STREET
N89°28'42"E 1323.61'
FUTURE ROUND-A-BOUT
CRAIGELEA ENTERPRISES, LLC
BENCHMARK LEE 12
NE CORNER, NW 1/4, NW 1/4, SEC. 34, T19N, R3E
NW CORNER, NW 1/4, SEC. 34, T19N, R3E (POINT OF BEGINNING)
NO DRIVES ARE WITHIN 200' OF PROPERTY
INV=907.81
INV=907.61
2 - 24" CMP'S
INV=908.21
INV=908.14
HOUSE
CONCRETE
EXISTING BUILDINGS, DRIVES, CONCRETE, SILOS AND APPURTENANCES TO BE REMOVED AS PART OF THIS DEVELOPMENT
CA "C"
17,6717 SF
4.06 Ac
PROPOSED 8' ASPHALT PATH
30' BUFFERYARD ESMT
10'D,U&SE
30'D,U&SE
15'D,U&SE
12" RCP
15" RCP
18" RCP
STONE
FLOODPLAIN LIMITS
103' ROW
PROPOSED 12" WATER
INV=908.1
1.00 x 4 BOX CURVE
INV=908.32
CASEY ROAD
NORTHVIEW CHRISTIAN LIFE CHURCH, INC
10'x20' D.E. FOR SNOW REMOVAL MAINTENANCE, NO DRIVES, MAILBOXES, HYDRANTS, LANDSCAPING OR ABOVE GROUND UTILITIES TO BE PLACED IN ESMT.
STREET LIGHT
54' R/W
R42'
8" SANITARY
JACK VIEW DRIVE
5' SIDEWALK
31' B-B
59' ROW
20' BSL
81.5'
81.5'
105.00'
31.42'
67.00'
77.00'
67.00'
67.00'
67

FOR CONTINUATION , SEE SHEET P101

POND 1
COMMON AREA "A"
98558 SF
2.26 Ac
N.P = 904.0

POND 2
COMMON AREA "B"
5971 136712 SF
3.14 Ac
N.P = 903.0

"750' +/- OFFSITE STORM SEWER TO LITTLE EAGLE CREEK"

HARLANS DRIVE

ETHAN DRIVE

WILLIAM TRACE BLVD

CASEY ROAD

SANDY COVE LN

BILLY LANE

CA "C" 4705 SF 0.11 Ac

CA "D" 4705 SF 0.11 Ac

CA "E" 4705 SF 0.11 Ac

CA "H" 5335 SF 0.12 Ac

CA "I" 5335 SF 0.12 Ac

COMMON AREA "F"

TIMBER BLUFF ROAD

FUTURE SPRING ORCHARD ENTRANCE

TBM #1

TBM #2

SW CORNER, NW 1/4, NW 1/4, SEC. 34, T19N, R3E

SE CORNER, NW 1/4, NW 1/4, SEC. 34, T19N, R3E

N00°10'40"E 1320.72'

S89°23'53"W 1323.29'

SCALE: 1" = 50'

0 25 50 100

SEE SHEET P101 FOR LEGEND & NOTES

WEIHE ENGINEERS
Land Surveying | Civil Engineering
Landscape Architecture
10505 N. College Avenue
Indianapolis, Indiana 46280
weihe.net
317 | 846 - 6611
800 | 452 - 6408
317 | 843 - 0546 fax
ALLAN H. WEIHE, P.E., L.S. - FOUNDER

PROJECT NO.: W150051
DWG NAME: P101.DWG
DESIGNED BY: DKS
DRAWN BY: DKS
CHECKED BY: DKS
DATE: 04-03-2015

REVISIONS AND ISSUES | BY | DATE

APPROVAL PENDING
NOT FOR CONSTRUCTION

PREPARED FOR:
WILLIAM TRACE AT SPRINGMILL TRAILS
CT PROPERTY DEVELOPMENT, LLC

OVERALL DEVELOPMENT PLAN
Part of the NW 1/4 of Section 34, Township 19 North, Range 3 East, Washington Township, Hamilton County, Indiana

SHEET NO.
P102

PROJECT NO.
W150051

LOCATION: C:\Users\vsexton\Documents\1_DKS\William Trace\Dwgs\P100-P104.dwg
LAYOUT: P102
DATE/TIME: April 28, 2015 - 1:08pm
PLOTTED BY: Sexton