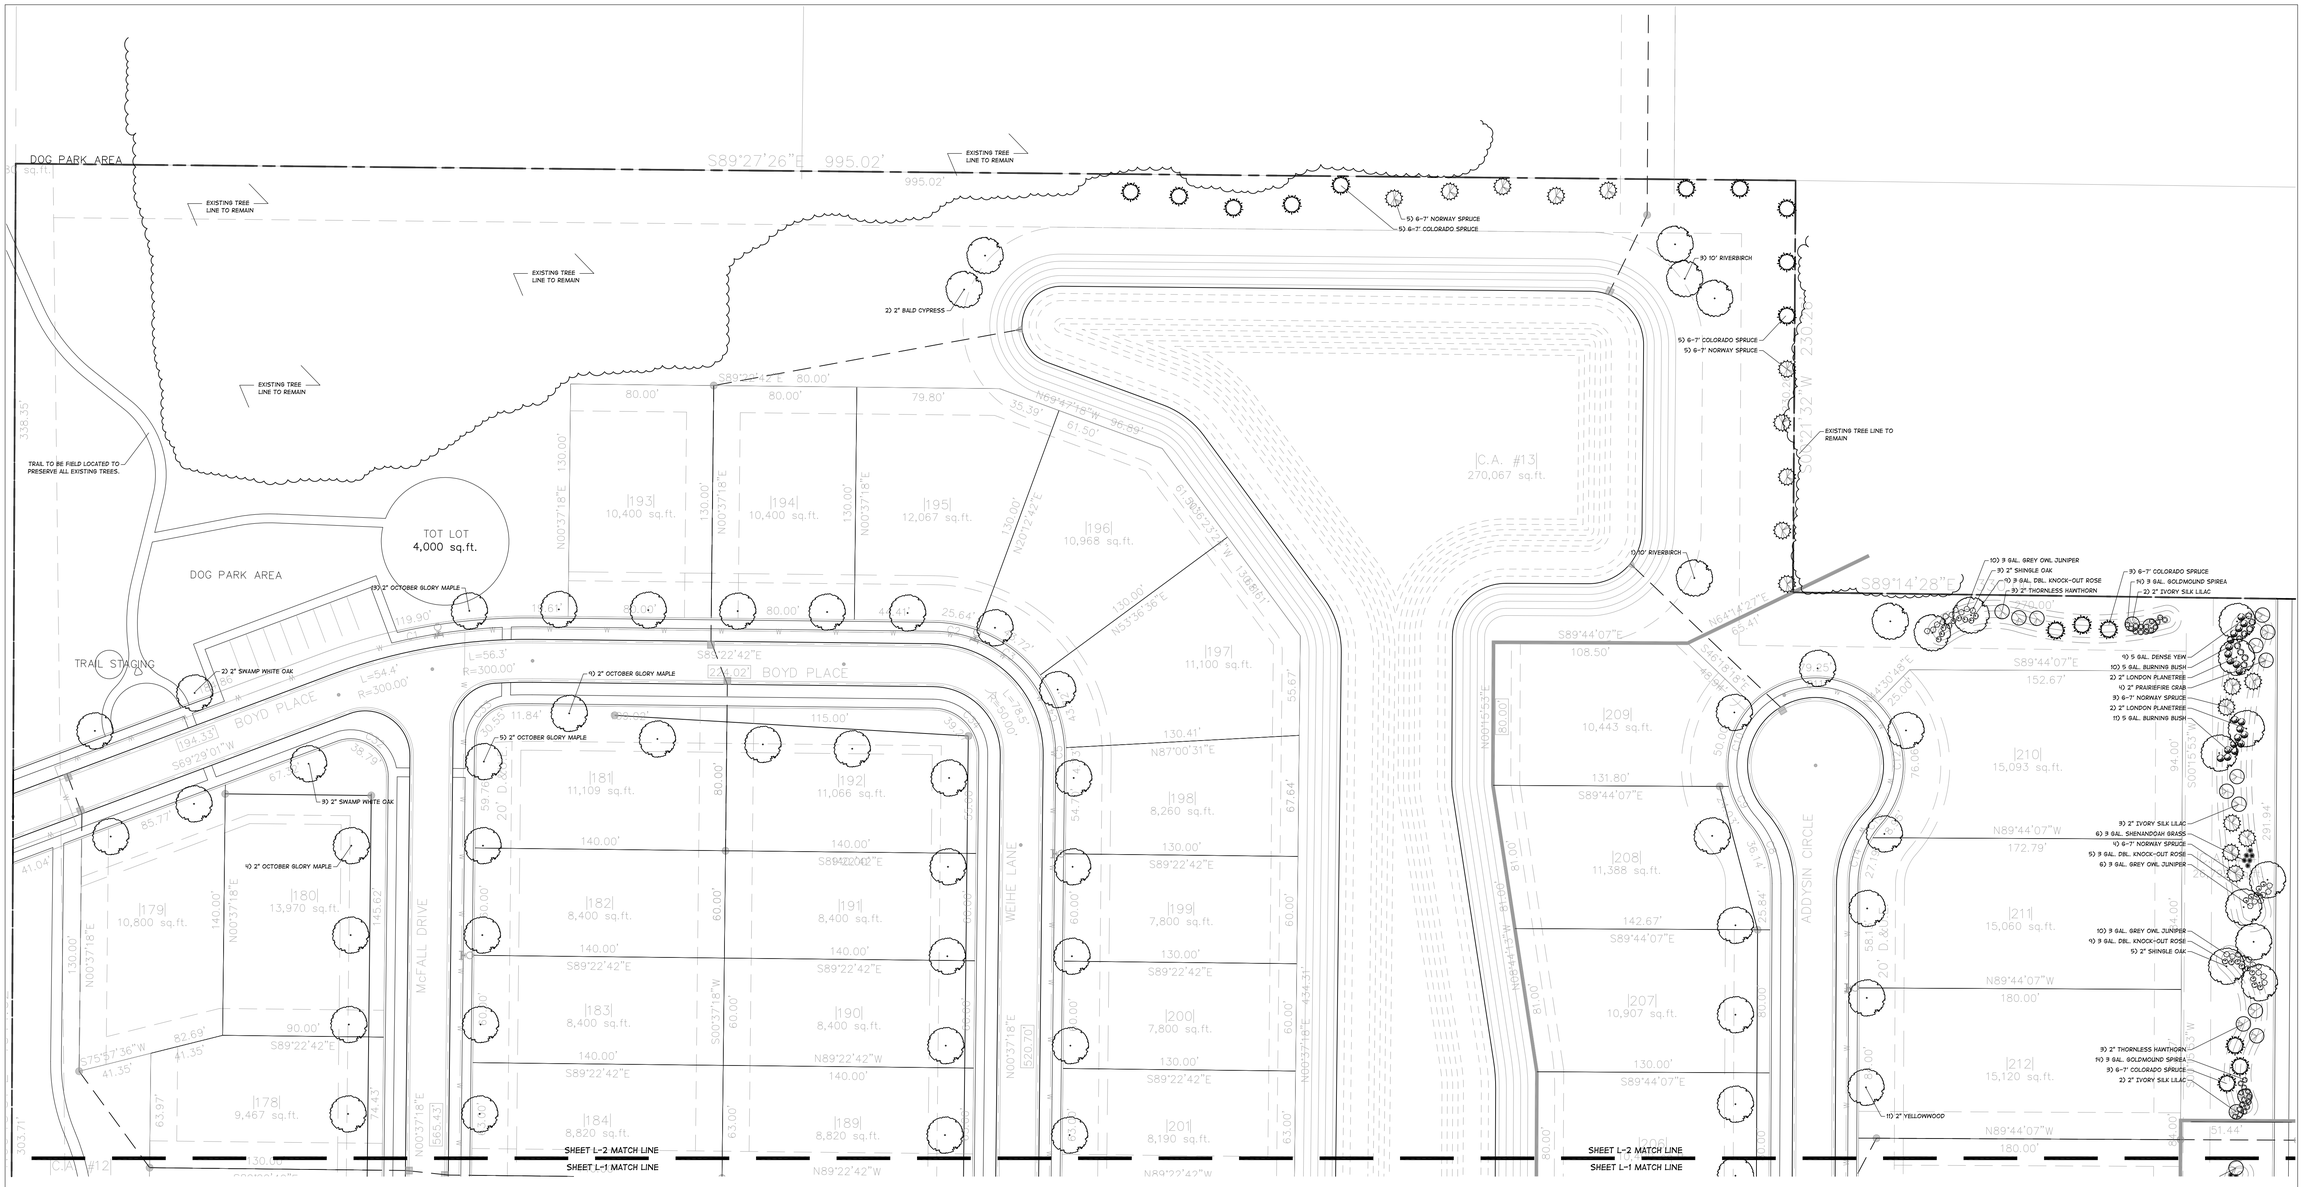

Planting Notes:

All Street Trees are to Match the Current City of Westfield Master Tree List.

All Street Trees to be Planted Outside the R.O.W. (within 10' of R.O.W.) and spaced 50' Apart. Trees Shall Not be Credited Toward each Lots Minimum Landscaping Requirements.

All Trees Shall Maintain a 10' Seperation from Storm Sewer including SSD.

All Trees Shall Maintatin a 4' Seperation from Any Pavement.

Individual Lot Landscaping will be Submitted with each Building Permit. All Lots over 8,000 sq. ft. will be Required to have 4 Shade Trees, 2 Ornamental Trees, and 4 Shrubs. All Lots under 8,000 sq. ft. will be Required to have 2 Shade Trees, 1 Ornamental Tree, and 4 Shrubs.

NORTH

SCALE IN FEET

0 20 40 80 120 200

BY	REVISIONS	DATE

SITE SOLUTIONS GROUP

WESTFIELD, IN

ANDOVER NORTH

LANDSCAPE PLAN

HITTLE LANDSCAPING

SCALE	1"=40'-0"
DATE	04/09/15
DRAWN BY	MB
CHECKED BY	MB
SHEET NO.	
	L-1

Planting Notes:

All Street Trees are to Match the Current City of Westfield Master Tree List.

All Street Trees to be Planted Outside the R.O.W. (within 10' of R.O.W.) and spaced 50' Apart. Trees Shall Not be Credited Toward each Lots Minimum Landscaping Requirements.

All Trees Shall Maintain a 10' Seperation from Storm Sewer including SSD.

All Trees Shall Maintatin a 4' Seperation from Any Pavement.

Individual Lot Landscaping will be Submitted with each Building Permit. All Lots over 8,000 sq. ft. will be Required to have 4 Shade Trees, 2 Ornamental Trees, and 4 Shrubs. All Lots under 8,000 sq. ft. will be Required to have 2 Shade Trees, 1 Ornamental tree, and 4 Shrubs.

NORTH

SCALE IN FEET

0 20 40 80 120 200

	BY
	REVISIONS
	DATE

SITE SOLUTIONS GROUP

WESTFIELD, IN

ANDOVER NORTH

LANDSCAPE PLAN

HITTLE LANDSCAPING

SCALE	1"=40'-0"
DATE	04/09/15
DRAWN BY	MB
CHECKED BY	MB

SHEET NO.

L-2

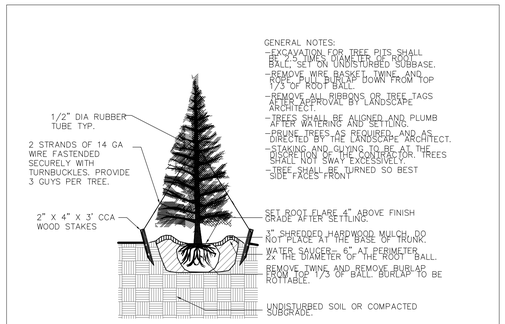

Evergreen Tree Planting N.T.S.

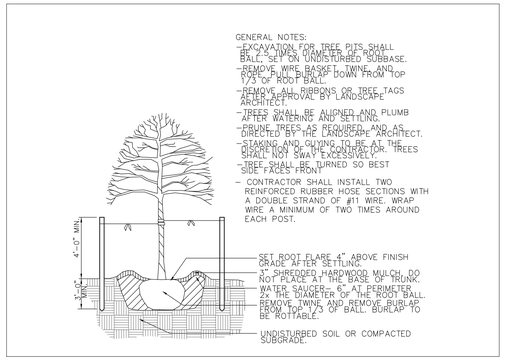

Deciduous Tree Planting N.T.S.

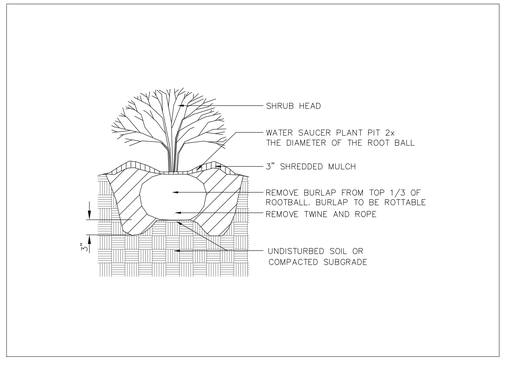

Shrub Planting N.T.S.

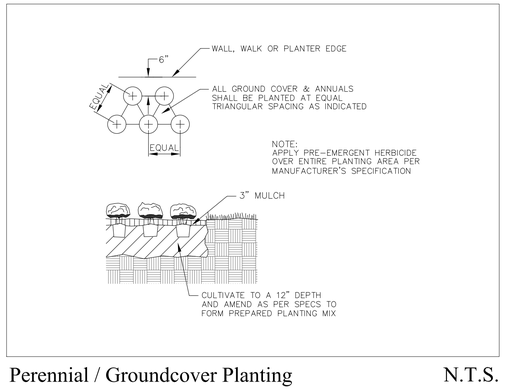

Perennial / Groundcover Planting N.T.S.

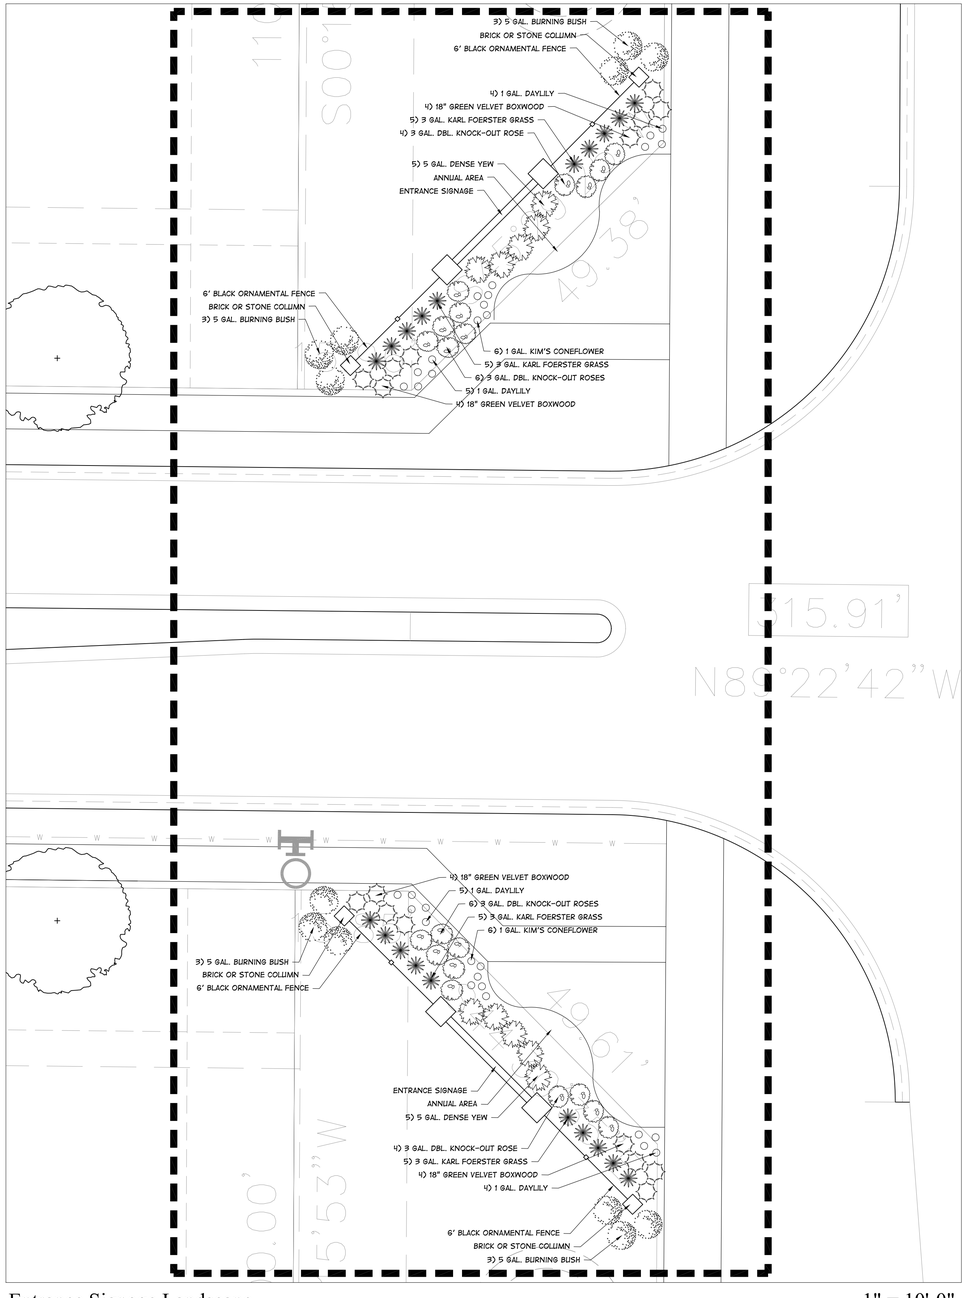

Entrance Signage Landscape 1" = 10'-0"

Planting Notes

1. PLANT LOCATIONS SHALL BE STAKED BY THE CONTRACTOR AND REVIEWED BY THE LANDSCAPE ARCHITECT BEFORE PLANTING OPERATIONS COMMENCE. ADJUST AS REQUESTED TO AVOID UTILITY CONFLICTS.
2. NOTE THAT PLANT LIST QUANTITIES ARE FOR THE CONTRACTOR'S CONVENIENCE ONLY. CONCTRACTOR SHALL VERIFY ALL QUANTITIES PRIOR TO SUBMITTING THEIR BID FOR THIS PROJECT.
3. ALL PLANT MATERIAL SHALL CONFORM TO ANSI Z60.1 STANDARDS. LANDSCAPE ARCHITECT PRESERVES THE RIGHT TO REJECT ANY PLANT MATERIAL NOT MEETING INDUSTRY STANDARDS.
4. PLANTING BEDS SHALL RECEIVE A 3" LAYER OF SHREDDED BARK MULCH.
5. SEED AND STRAW MULCH ALL LAWN AREAS DISTURBED DURING CONSTRUCTION, UNLESS NOTED OTHERWISE.

Plant List

Street Trees

Common Name	Scientific Name	Number	Size
October Glory Maple	Acer rubrum 'October Glory'	51	2"
Yellowwood	Cladrastis kentukea	43	2"
Swamp White Oak	Quercus bicolor	56	2"

Canopy Trees

Common Name	Scientific Name	Number	Size
Riverbirch	Betula nigra	4	10–12'
Skyline Honeylocust	Gleditsia tri. 'Skycole"	27	2"
Shingle Oak	Quercus imbricaria	22	2"
Londone Planetree	Platanus acerifolia 'Bloodgood'	20	2"
Bald Cypress	Taxodium distichum	4	2"

Evergreen Tree

Common Name	Scientific Name	Number	Size
Norway Spruce	Picea abies	51	6–7'
Colorado Spruce	Picea pungens	10	8'
		42	6–7'

Ornamental Trees

Common Name	Scientific Name	Number	Size
Thornless Hawthorn	Crataegus crus-galli 'Inermis'	19	2"
Prairiefire Crab	Malus 'Prairiefire'	25	2"
Ivory Silk Lilac	Syringa reticulata 'Ivory Silk'	22	2"

Shrubs

Common Name	Scientific Name	Number	Size
Burning Bush	Euonymus alatus 'Compactum'	73	5 Gal.
Grey Owl Juniper	Juniperus virg. 'Grey Owl'	56	3 Gal.
Diablo Ninebark	Physocarpus opul. 'Monlo'	45	5 Gal.
Double Knock-Out Rose	Rosa 'Radtko'	65	3 Gal.
Goldmound Spirea	Spiraea 'Goldmound'	76	3 Gal.
Dense Yew	Taxus media 'Densiformus'	56	5 Gal.
Linesville Arborvitae	Thuja occid. 'Linesville'	49	3 Gal.
Blue Muffin Viburnum	Viburnum dentatum 'Christom'	32	5 Gal.

Perennials / Grasses

Common Name	Scientific Name	Number	Size
Karl Foerster Grass	Calamagrostis 'Karl Foerster'	12	3 Gal.
Pow Wow Coneflower	Echinacea purpurea 'Pow Wow'	10	1 Gal.
Maiden Grass	Miscanthus sinensis 'Gracillimus'	38	3 Gal.
Shenandoah Grass	Panicum virgatum 'Shedandoah'	43	3 Gal.
Black-eyed Susan	Rudbeckia fulgida 'Goldstrum'	20	1 Gal.

General Construction Notes

1. EXISTING SITE INFORMATION SUPPLIED BY SITE SOLUTIONS GROUP, WESTFIELD, IN. ALL QUANTITIES AND DESIGN BASED UPON SAME.
2. BEFORE ANY EXCAVATION ON THE SITE. CALL FOR A LOCATE ON ANY EXISTING UTILITIES ON THE SITE. THE CONTRACTOR SHALL FAMILIARIZE HIMSELF/HERSELF WITH THE LOCATIONS OF ALL BURIED UTILITIES IN THE AREAS OF WORK BEFORE STARTING OPERATIONS. THE CONTRACTOR SHALL BE LIABLE FOR COST OF REPAIRING OR REPLACING ANY BURIED CONDUITS, CABLES OR PIPING DAMAGED DURING THE INSTALLATION OF THIS WORK.
3. PROTECT STRUCTURES, UTILITIES, SIDEWALKS, PAVEMENTS AND OTHER UTILITIES TO REMAIN FROM DAMAGE CAUSED BY SETTLEMENT, LATERAL MOVEMENT, UNDERMINING, WASHOUTS AND OTHER HAZARDS CREATED BY SITE IMPROVEMENT OPERATIONS.
4. CAREFULLY MAINTAIN PRESENT GRADE AT BASE OF ALL EXISTING TREES TO REMAIN. PREVENT ANY DISTURBANCE OF EXISTING TREES. USE TREE PROTECTION BARRICADES WHERE INDICATED. PROTECT EXISTING TREES TO REMAIN IN PLACE AGAINST UNNECESSARY CUTTING, BREAKING OR SKINNING OF ROOTS, BRUISING OF BARK, SMOTHERING OF TREES BY STOCKPILING EXCAVATION AND CONSTRUCTION MATERIALS WITHIN THE DRIP LINE.
5. THE CONTRACTOR AT ALL TIMES SHALL KEEP THE PREMISES ON WHICH THE WORK IS BEING DONE, CLEAR OF RUBBISH AND DEBRIS.
6. ALL WORK AND OPERATIONS SHALL COMPLY WITH ALL APPLICABLE FEDERAL, STATE, AND LOCAL CODES AND ORDINANCES.
7. LAYOUT OF ALL NEW PATHWAYS, CURBS AND WALLS SHALL BE SMOOTH AND CONTINUOUS. KINKY ALIGNMENT OR ABRUPT CHANGES WILL NOT BE ACCEPTED. LANDSCAPE ARCHITECT WILL REVIEW STAKED-OUT LAYOUT AND FORMWORK BEFORE CONSTRUCTION CONTINUES.

BY
REVISIONS
DATE

SITE SOLUTIONS GROUP

WESTFIELD, IN

ANDOVER NORTH

DETAIL SHEET

HITTLE LANDSCAPING

SCALE	As Shown
DATE	04/09/15
DRAWN BY	MB
CHECKED BY	MB
SHEET NO.	

L-3