AS BEEN
OR CONTOURS
DIVISION. UNLESS
TABLES, SOIL
HAS BEEN
THE EXCAVATION
L
TO ALLEVIATE

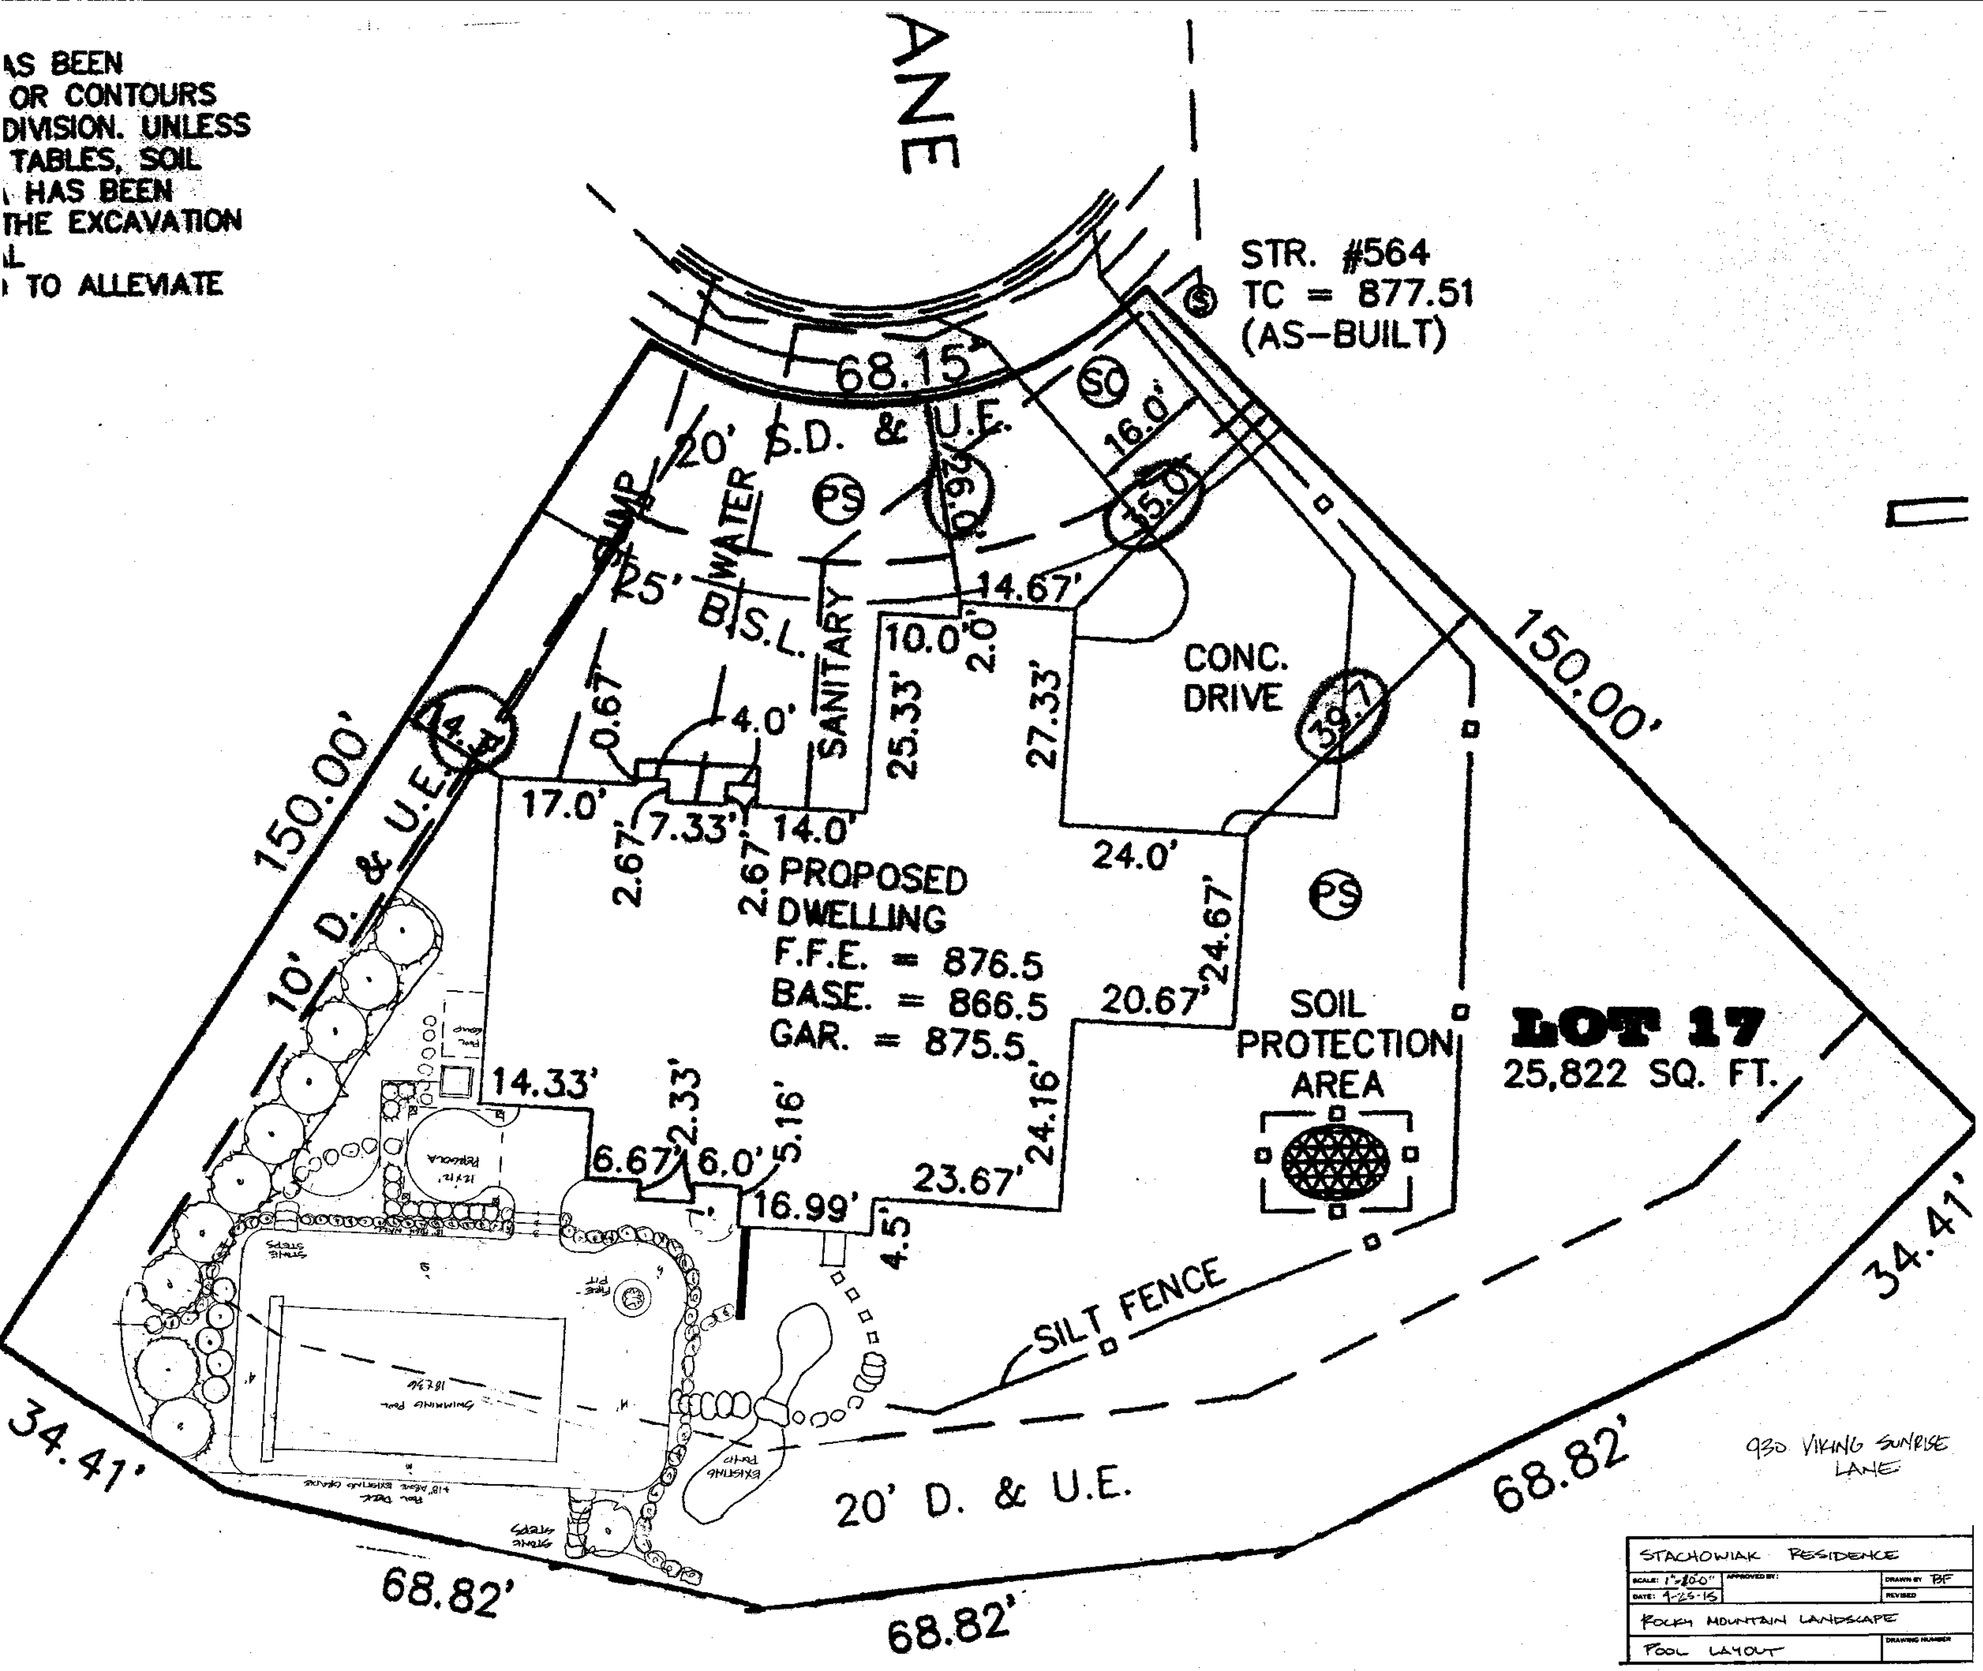

930 VIKING SUNRISE LANE

STACHOWIAK RESIDENCE	
SCALE: 1"=20'-0" / APPROVED BY:	DRAWN BY: BF
DATE: 9-25-13	REVISED
ROCKY MOUNTAIN LANDSCAPE	
POOL LAYOUT	DRAWING NUMBER