Schematic Site Layout
SCALE: 1" = 50'-0"

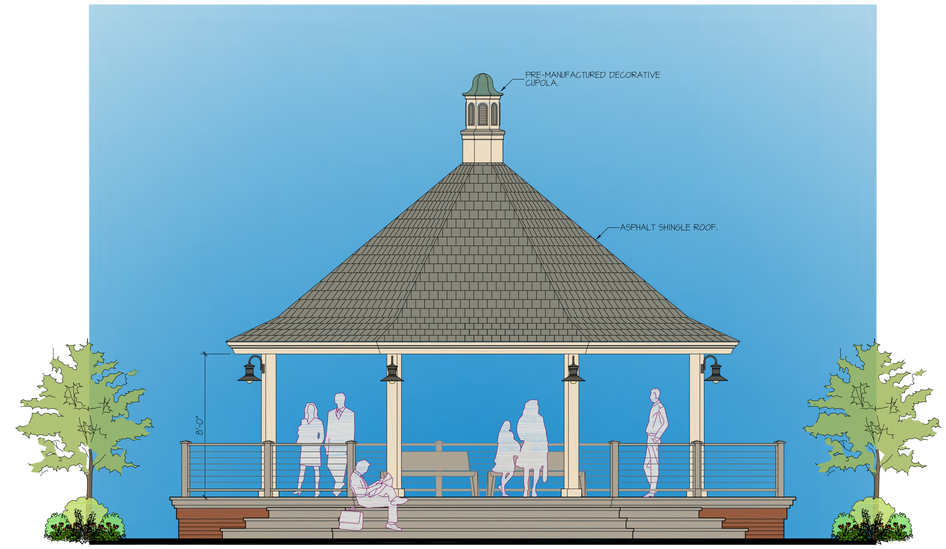

2 A2.2 ELEVATION
SCALE: 1/4" = 1'-0"

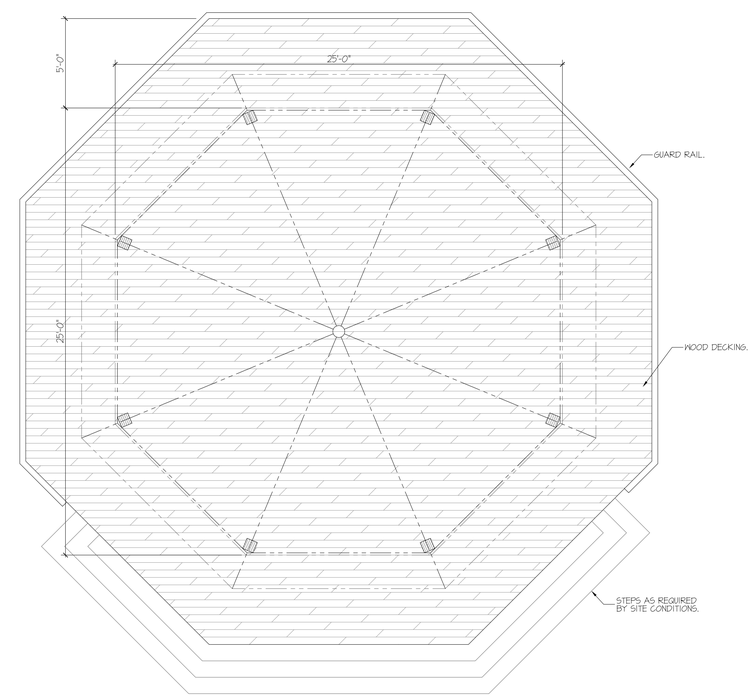

1 A2.2 PAVILION PLAN
SCALE: 1/4" = 1'-0"

LEECH·HENSLEY ARCHITECTS INC
7785 East 126th St. Fishers, IN 46038
tel 317 842 1931 fax 317 842 7994

DRAWING REVIEW ISSUE	
a	AUGUST 24, 2015
b	AUGUST 27, 2015
c	August 28, 2015
d	August 31, 2015
BUILDING AGENCY SUBMITTAL	
•	
CONSTRUCTION BID/ISSUE	
•	
REVISIONS	
1	•
2	•
3	•
4	•
5	•

PRELIMINARY

FILE - DATE - TIME	
T 09/14/10 09:58	
PLOT SCALE	DRAWN BY:
SEEDING = 1'-0"	???

#4014 Bridgewater Pointe Shoppes

*** N. Gray Road
WESTFIELD, INDIANA
development proposed by:
Kite Realty Group

Preliminary Elevation

A2.2

PROJECT NO.
1512