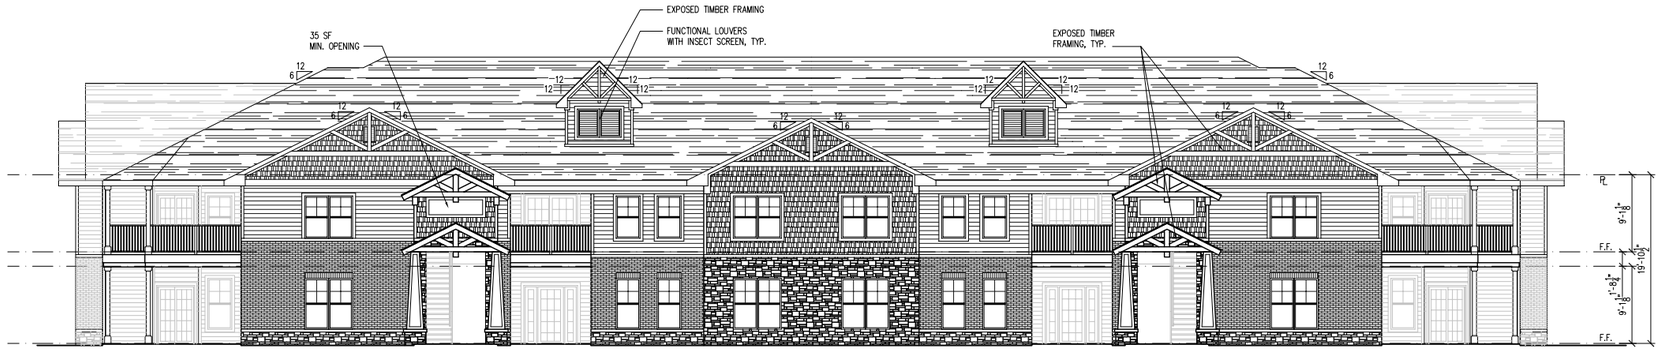

3 BUILDING A REAR ELEVATION
SCALE: 1/8" = 1'-0"

EXTERIOR MATERIALS LEGEND

ROOF SHINGLES

HARDIE PLANK HARDIESHINGLE

BRICK

STONE

HARDIE PLANK LAP SIDING

METAL ROOF

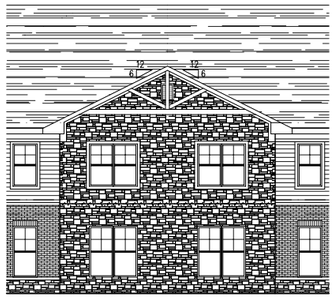

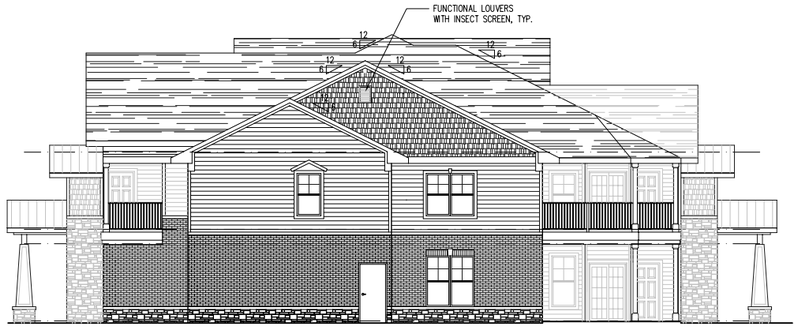

EXTERIOR FINISHES/COLORS

COLOR SCHEME "TAN" - BUILDINGS ALONG MARKET CENTER DRIVE
HARDIE PLANK HARDIESHINGLE, COLOR: KHAKI BROWN
HARDIE PLANK LAP SIDING, COLOR: COBBLE STONE
ROOF SHINGLES: GAF, COLOR: BARKWOOD
METAL ROOF: BERRIDGE, COLOR: DARK BRONZE
STONE: ARTISAN WATERFRONT STONE, COLOR: SHELBY BLEND/MORTAR NATURAL
BRICK: BRICKCRAFT, SIGNATURE BLEND/MORTAR NATURAL
ENTRY DOORS: MILLIKEN WOODWORK, COLOR: TO MATCH SHERWIN WILLIAMS SW6222 RIVERWAY
GARAGE DOORS: OVERHEAD DOOR, COLOR: SANDSTONE
OPAQUE STAIN COLOR FOR EXPOSED BEAMS, TRIMS: TO MATCH SHERWIN WILLIAMS SW7509 TIKI HUT

COLOR SCHEME "YELLOW" - BUILDINGS ALONG LAKE
HARDIE PLANK HARDIESHINGLE, COLOR: MONTEREY TAUPE
HARDIE PLANK LAP SIDING, COLOR: AUTUMN TAN
ROOF SHINGLES: GAF, COLOR: BARKWOOD
METAL ROOF: BERRIDGE, COLOR: SIERRA TAN
STONE: ARTISANWATERFORD, STONE COLOR, TBD/MORTAR NATURAL
BRICK: BRICKCRAFT, MONTICELLO/MORTAR NATURAL
ENTRY DOORS: TO MATCH SHERWIN WILLIAMS SW6207 RETREAT
GARAGE DOORS COLOR: OVERHEAD DOOR, COLOR: SANDSTONE
OPAQUE STAIN COLOR FOR EXPOSED BEAMS, TRIMS: TO MATCH SHERWIN WILLIAMS SW6151 QUIVER TAN

ALL BUILDINGS:
MI WINDOWS: ENCOMPASS, COLOR: ALMOND
HARDIE PLANK TRIM, COLOR: TIMBER BARK
GUTTERS & DOWNSPOUTS, COLOR: SPECTRA METAL TERRATONE
BALCONY PATIO RAILING, COLOR: ARABIAN BROWNSTONE
BREEZEWAY STAIR RAILING AND STRINGERS, COLOR: ARABIAN BROWNSTONE

3 PARTIAL BUILDING A REAR ELEVATION
SCALE: 1/8" = 1'-0"

2 BUILDING A SIDE ELEVATION
SCALE: 1/8" = 1'-0"

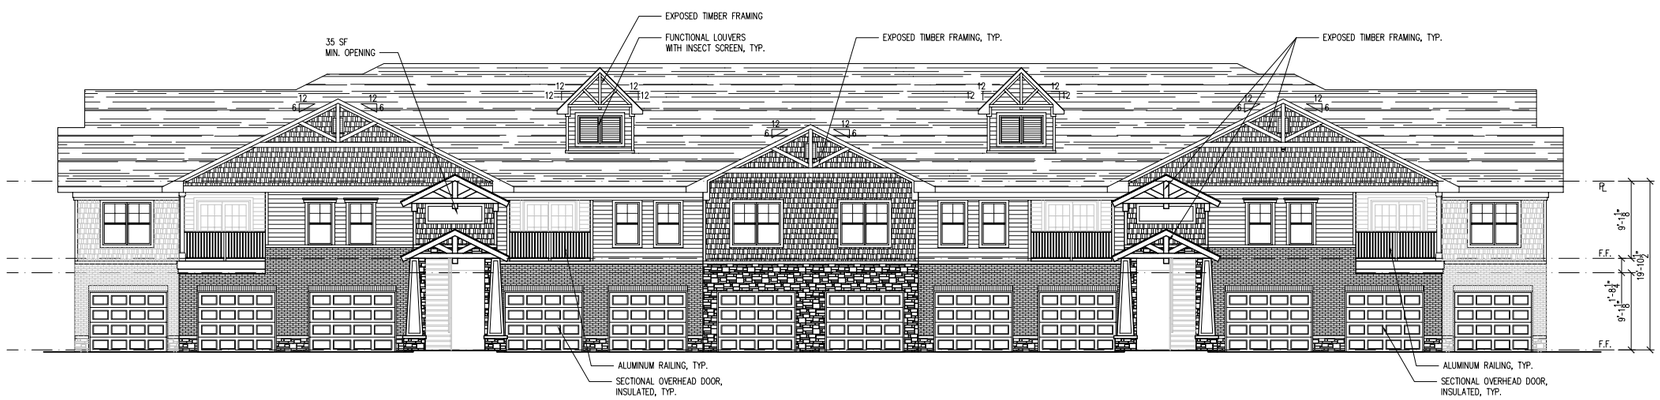

1 BUILDING A FRONT ELEVATION
SCALE: 1/8" = 1'-0"

SEBREE Architects, Inc.
97 Dover Street, Suite 400, Avon, Indiana 46123-7356
Phone (317) 272-7800 E-Mail: sebree@sebreearchitects.com
FAX (317) 272-7808 Web Site: http://www.sebreearchitects.com

THESE PLANS AND SPECIFICATIONS ARE PROTECTED UNDER FEDERAL COPYRIGHT LAWS. © SEBREE ARCHITECTS, INC. - ALL RIGHTS RESERVED.

BRIDGEWATER APARTMENTS 2

JUSTUS at BRIDGEWATER LLC
0 MARKET CENTER DRIVE
WESTFIELD, INDIANA

CERTIFIED BY

NO.	DATE	BY	DESCRIPTION

DATE 08/28/2015 DRAWN BY ABC
PROJECT NO. 15035 CHECKED BY KAS
DRAWING SCALE 3/16" = 1'-0" PLOT SCALE 1:1
FILE NAME 15035 A5.1

BUILDING A EXTERIOR ELEVATIONS

SHEET NO. A5.1
SHEET OF

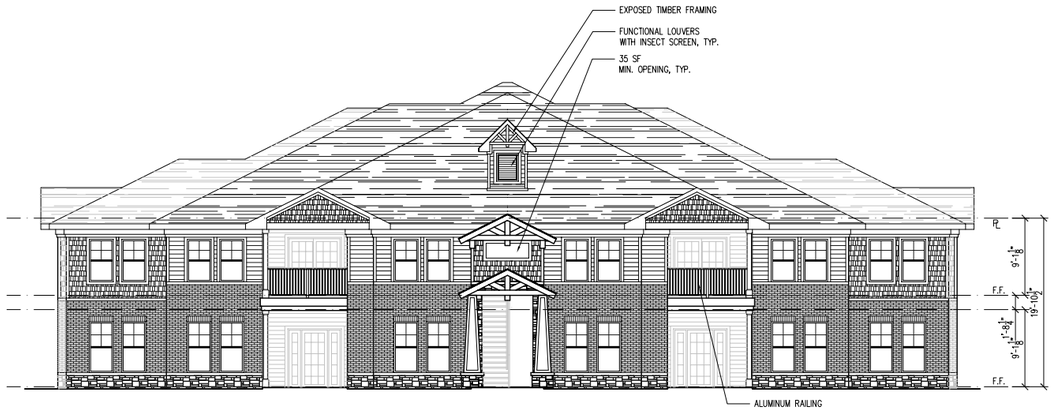

3 BUILDING C REAR ELEVATION
SCALE: 1/8" = 1'-0"

EXTERIOR MATERIALS LEGEND

ROOF SHINGLES

HARDIE PLANK HARDIESHINGLE

BRICK

STONE

HARDIE PLANK LAP SIDING

METAL ROOF

2 BUILDING C SIDE ELEVATION
SCALE: 1/8" = 1'-0"

EXTERIOR FINISHES/COLORS

COLOR SCHEME "TAN" - BUILDINGS ALONG MARKET CENTER DRIVE
HARDIE PLANK HARDIESHINGLE, COLOR: KHAKI BROWN
HARDIE PLANK LAP SIDING, COLOR: COBBLE STONE
ROOF SHINGLES: GAF, COLOR: BARKWOOD
METAL ROOF: BERRIDGE, COLOR: DARK BRONZE
STONE: ARTISAN WATERFRONT STONE, COLOR: SHELBY BLEND/MORTAR NATURAL
BRICK: BRICKCRAFT, SIGNATURE BLEND/MORTAR NATURAL
ENTRY DOORS: MILLIKEN WOODWORK, COLOR: TO MATCH SHERWIN WILLIAMS SW6222 RIVERWAY
GARAGE DOORS: OVERHEAD DOOR, COLOR: SANDSTONE
OPAQUE STAIN COLOR FOR EXPOSED BEAMS, TRIMS: TO MATCH SHERWIN WILLIAMS SW7509 TIKI HUT

COLOR SCHEME "YELLOW" - BUILDINGS ALONG LAKE
HARDIE PLANK HARDIESHINGLE, COLOR: MONTEREY TAUPE
HARDIE PLANK LAP SIDING, COLOR: AUTUMN TAN
ROOF SHINGLES: GAF, COLOR: BARKWOOD
METAL ROOF: BERRIDGE, COLOR: SIERRA TAN
STONE: ARTISANWATERFORD, STONE COLOR, TBD/MORTAR NATURAL
BRICK: BROOKCRAFT, MONTICELLO/MORTAR NATURAL
ENTRY DOORS: TO MATCH SHERWIN WILLIAMS SW6207 RETREAT
GARAGE DOORS COLOR: OVERHEAD DOOR, COLOR: SANDSTONE
OPAQUE STAIN COLOR FOR EXPOSED BEAMS, TRIMS: TO MATCH SHERWIN WILLIAMS SW6151 QUIVER TAN

ALL BUILDINGS:
MI WINDOWS: ENCOMPASS, COLOR: ALMOND
HARDIE PLANK TRIM, COLOR: TIMBER BARK
GUTTERS & DOWNSPOUTS, COLOR: SPECTRA METAL TERRATONE
BALCONY PATIO RAILING, COLOR: ARABIAN BROWNSTONE
BREEZEWAY STAIR RAILING AND STRINGERS, COLOR: ARABIAN BROWNSTONE

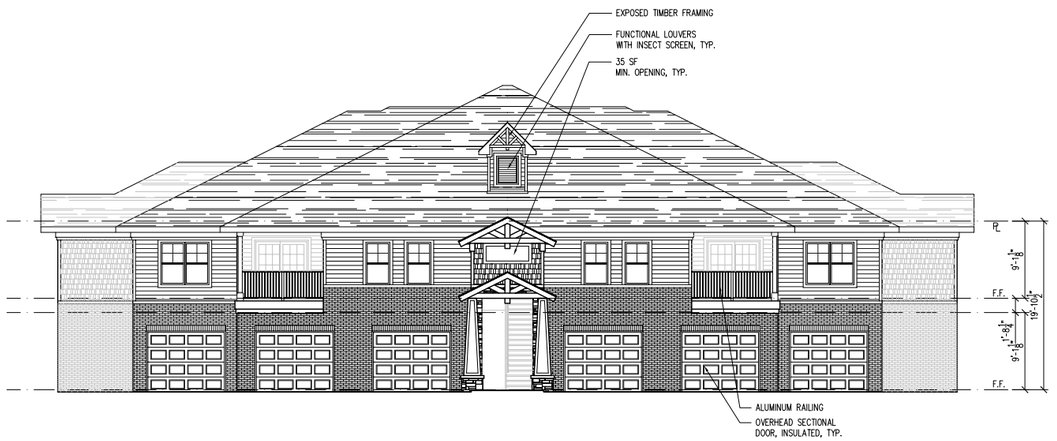

1 BUILDING C FRONT ELEVATION
SCALE: 1/8" = 1'-0"

SEBREE Architects, Inc.
97 Dover Street, Suite 400, Avon, Indiana 46123-7356
Phone (317) 272-7800 E-Mail: sebree@sebreearchitects.com
FAX (317) 272-7808 Web Site: http://www.sebreearchitects.com

THESE PLANS AND SPECIFICATIONS ARE PROTECTED UNDER FEDERAL COPYRIGHT LAWS. © SEBREE ARCHITECTS, INC. - ALL RIGHTS RESERVED.

BRIDGEWATER APARTMENTS 2

JUSTUS at BRIDGEWATER LLC
0 MARKET CENTER DRIVE
WESTFIELD, INDIANA

CERTIFIED BY

NO.	DESCRIPTION	DATE	BY

DATE 08/28/2015 | DRAWN BY ABC
PROJECT NO. 15035 | CHECKED BY KAS
DRAWING SCALE 3/16" = 1'-0" | PLOT SCALE 1:1
FILE NAME 15035 A5.2

BUILDING C EXTERIOR ELEVATIONS

SHEET NO. A5.2
SHEET OF

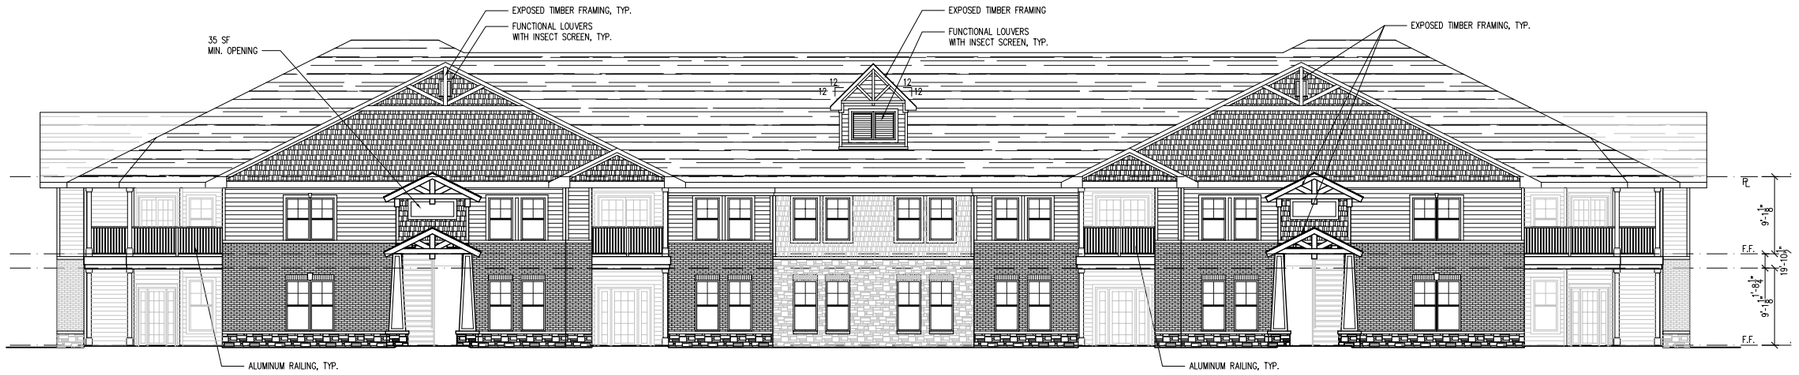

3 BUILDING E REAR ELEVATION
SCALE: 1/8" = 1'-0"

EXTERIOR MATERIALS LEGEND

ROOF SHINGLES

HARDIE PLANK HARDIESHINGLE

BRICK

STONE

HARDIE PLANK LAP SIDING

METAL ROOF

3 PARTIAL BUILDING E REAR ELEVATION
SCALE: 1/8" = 1'-0" AT BUILDING #3, #4

2 BUILDING E SIDE ELEVATION
SCALE: 1/8" = 1'-0"

EXTERIOR FINISHES/COLORS

COLOR SCHEME "TAN" - BUILDINGS ALONG MARKET CENTER DRIVE
HARDIE PLANK HARDIESHINGLE, COLOR: KHAKI BROWN
HARDIE PLANK LAP SIDING, COLOR: COBBLE STONE
ROOF SHINGLES: GAF, COLOR: BARKWOOD
METAL ROOF: BERRIDGE, COLOR: DARK BRONZE
STONE: ARTISAN WATERFRONT STONE, COLOR: SHELBY BLEND/MORTAR NATURAL
BRICK: BRICKCRAFT, SIGNATURE BLEND/MORTAR NATURAL
ENTRY DOORS: MILLIKEN WOODWORK, COLOR: TO MATCH SHERWIN WILLIAMS SW6222 RIVERWAY
GARAGE DOORS: OVERHEAD DOOR, COLOR: SANDSTONE
OPAQUE STAIN COLOR FOR EXPOSED BEAMS, TRIMS: TO MATCH SHERWIN WILLIAMS SW7509 TIKI HUT

COLOR SCHEME "YELLOW" - BUILDINGS ALONG LAKE
HARDIE PLANK HARDIESHINGLE, COLOR: MONTEREY TAUPE
HARDIE PLANK LAP SIDING, COLOR: AUTUMN TAN
ROOF SHINGLES: GAF, COLOR: BARKWOOD
METAL ROOF: BERRIDGE, COLOR: SIERRA TAN
STONE: ARTISANWATERFORD, STONE COLOR, TBD/MORTAR NATURAL
BRICK: BRICKCRAFT, MONTICELLO/MORTAR NATURAL
ENTRY DOORS: TO MATCH SHERWIN WILLIAMS SW6207 RETREAT
GARAGE DOORS COLOR: OVERHEAD DOOR, COLOR: SANDSTONE
OPAQUE STAIN COLOR FOR EXPOSED BEAMS, TRIMS: TO MATCH SHERWIN WILLIAMS SW6151 QUIVER TAN

ALL BUILDINGS:
MI WINDOWS: ENCOMPASS, COLOR: ALMOND
HARDIE PLANK TRIM, COLOR: TIMBER BARK
GUTTERS & DOWNSPOUTS, COLOR: SPECTRA METAL TERRATONE
BALCONY PATIO RAILING, COLOR: ARABIAN BROWNSTONE
BREEZEWAY STAIR RAILING AND STRINGERS, COLOR: ARABIAN BROWNSTONE

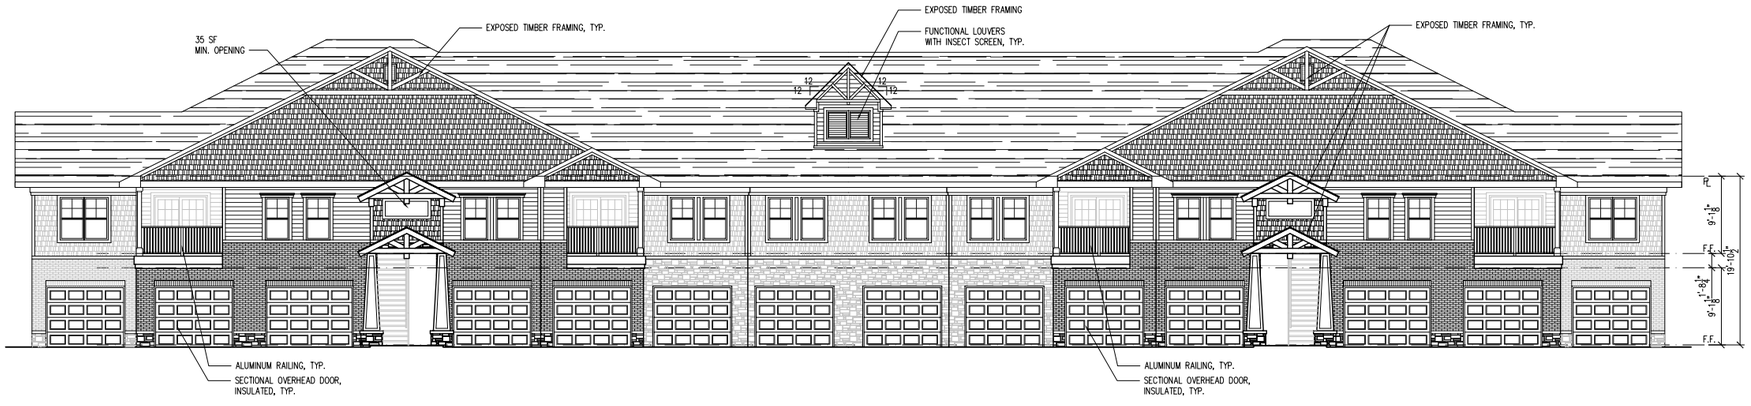

1 BUILDING E FRONT ELEVATION
SCALE: 1/8" = 1'-0"

SEBREE Architects, Inc.
97 Dover Street, Suite 400, Avon, Indiana 46123-7356
Phone (317) 272-7800 E-Mail: sebree@sebreearchitects.com
FAX (317) 272-7808 Web Site: http://www.sebreearchitects.com

THESE PLANS AND SPECIFICATIONS ARE PROTECTED UNDER FEDERAL COPYRIGHT LAWS. © SEBREE ARCHITECTS, INC. - ALL RIGHTS RESERVED.

BRIDGEWATER APARTMENTS 2

JUSTUS at BRIDGEWATER LLC
0 MARKET CENTER DRIVE
WESTFIELD, INDIANA

CERTIFIED BY

NO.	DESCRIPTION	DATE	BY

DATE 08/28/2015 DRAWN BY ABC
PROJECT NO. 15035 CHECKED BY KAS
DRAWING SCALE 3/16" = 1'-0" PLOT SCALE 1:1
FILE NAME 15035 A5.3

BUILDING C EXTERIOR ELEVATIONS

SHEET NO. A5.3
SHEET OF

GENERAL NOTE:

CONTRACTOR IS RESPONSIBLE FOR COORDINATING ALL COMPACTOR AND COMPACTOR ENCLOSURE DIMENSIONS WITH MANUFACTURER OF COMPACTOR TO BE INSTALLED.

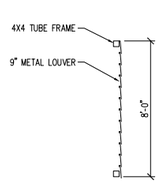

8 GATE SECTION
SCALE: 1/4" = 1'-0"

7 COMPACTOR ENCLOSURE REAR ELEVATION
SCALE: 1/4" = 1'-0"

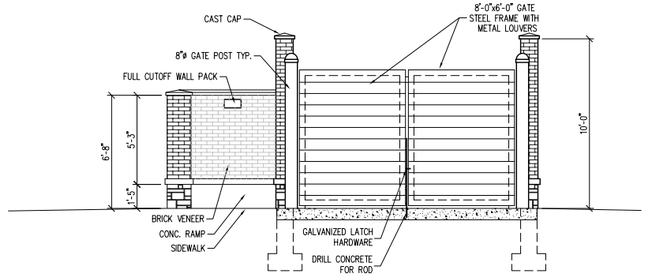

6 COMPACTOR ENCLOSURE GATE END ELEVATION
SCALE: 1/4" = 1'-0"

4 COMPACTOR ENCLOSURE SIDE ELEVATION
SCALE: 1/4" = 1'-0"

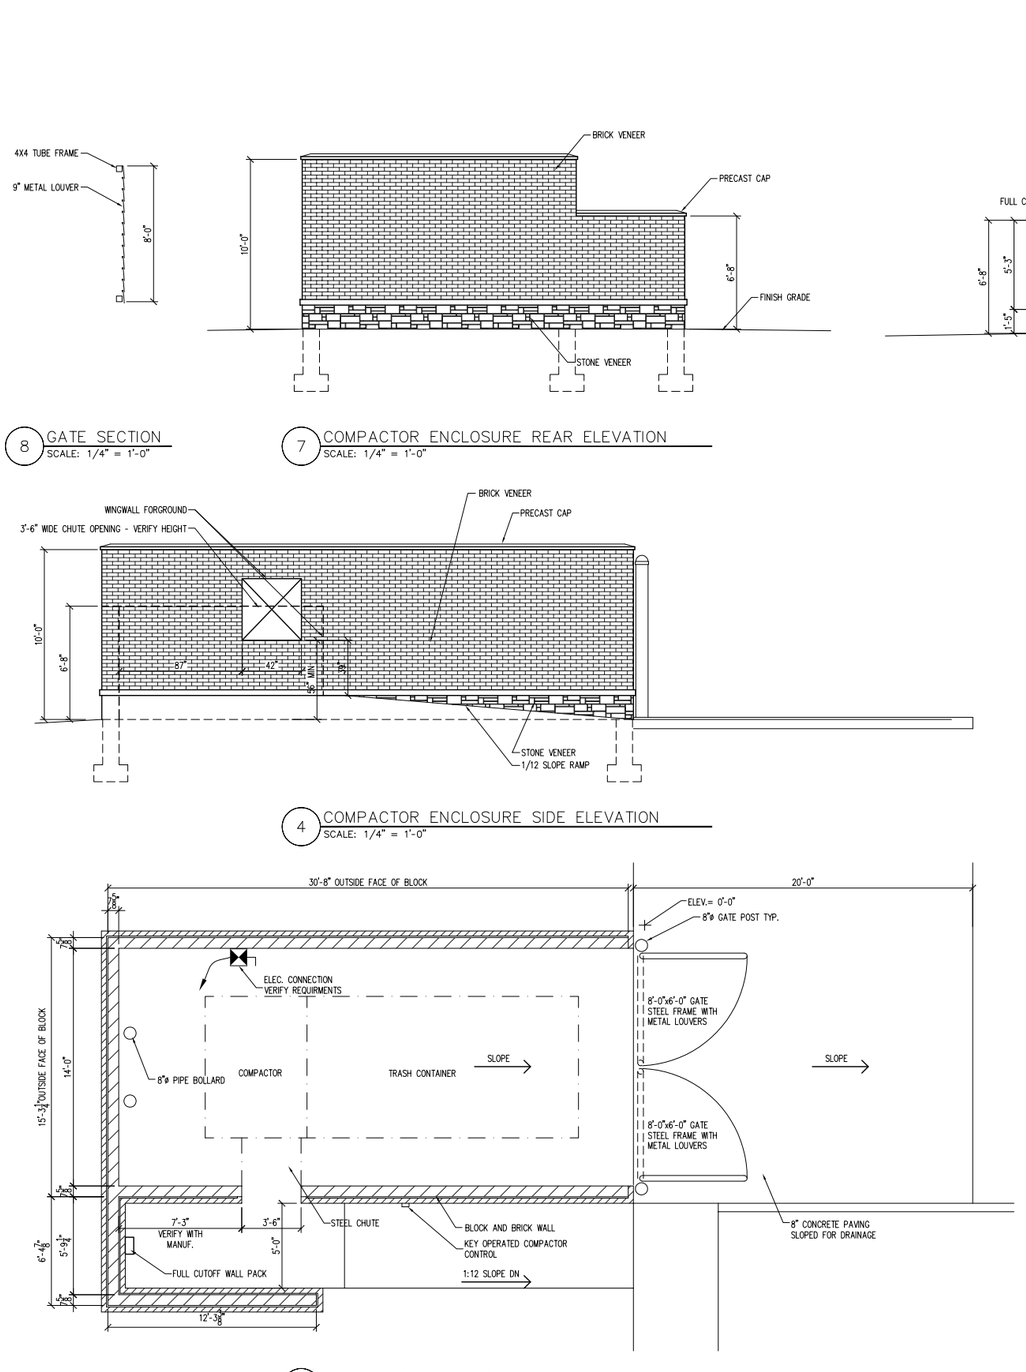

2 COMPACTOR ENCLOSURE PLAN
SCALE: 1/4" = 1'-0"

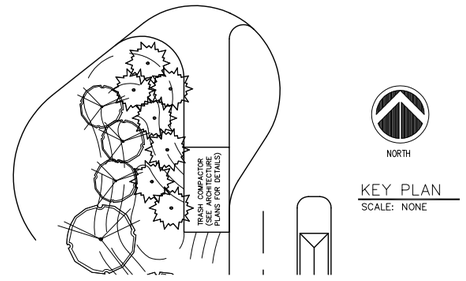

NORTH

KEY PLAN
SCALE: NONE

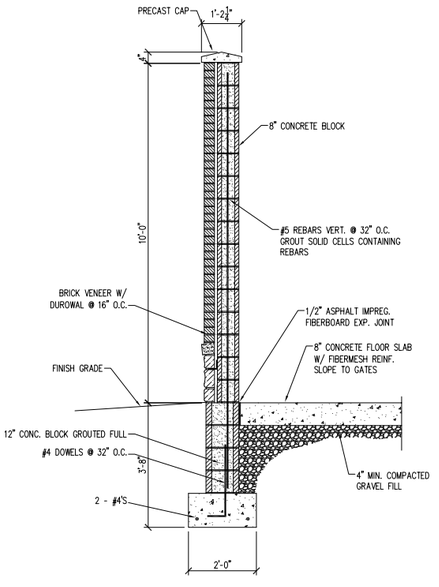

1 COMPACTOR ENCLOSURE WALL SECTION
SCALE: 1/2" = 1'-0"

GEBREE Architects, Inc.
97 Dover Street, Suite 400, Avon, Indiana 46123-7356
Phone (317) 272-7800 E-Mail: sebree@sebreearchitects.com
FAX (317) 272-7808 Web Site: http://www.sebreearchitects.com

THESE PLANS AND SPECIFICATIONS ARE PROTECTED UNDER FEDERAL COPYRIGHT LAWS. © GEBREE ARCHITECTS, INC. - ALL RIGHTS RESERVED.

BRIDGEWATER APARTMENTS 2

JUSTUS at BRIDGEWATER LLC
0 MARKET CENTER DRIVE
WESTFIELD, INDIANA

NO.	DATE	BY	DESCRIPTION

CERTIFIED BY

DATE 08/28/2015 DRAWN BY ABC
PROJECT NO. 15035 CHECKED BY KAS
DRAWING SCALE 3/16" = 1'-0" PLOT SCALE 1:1
FILE NAME 15015CA1.1

TRASH COMPACTOR
PLANS AND DETAILS

SHEET NO.
CA1.1
SHEET OF

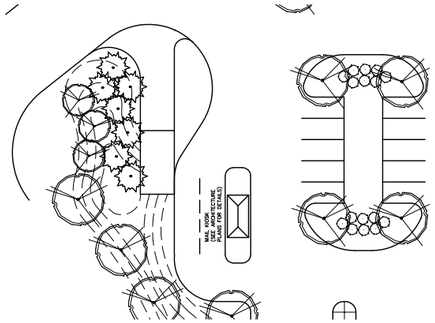

NORTH

KEY PLAN
SCALE: NONE

EQUIPMENT LIST
6 - U.S. MAIL SUPPLY 4CFT2-20 4C HORZ. MAILBOXES - FRONT LOADING - RECESS MOUNTED - TOTAL OF 12 DOUBLE COLUMN CONTAINING A TOTAL OF 72 STANDARD SIZED TENANT MAILBOXES (3 1/4" HIGH X 12 7/8" WIDE X 15 1/2" DEEP), 12 OUTGOING MAIL COMPARTMENTS AND 12 PARCEL LOCKERS. USPS STD-4C APPROVED.

TOTAL MAILBOXES = 72

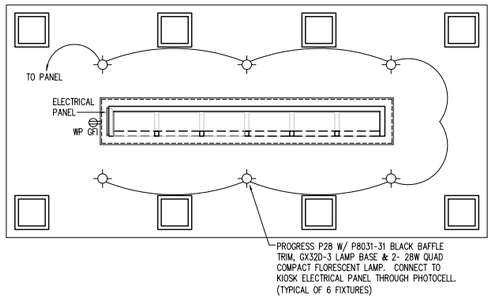

8 ELECTRICAL PLAN
SCALE: 1/4" = 1'-0"

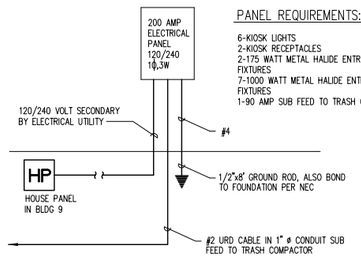

PANEL REQUIREMENTS:
6-KIOSK LIGHTS
2-KIOSK RECEPTACLES
2-175 WATT METAL HALIDE ENTRY SIGN LIGHT FIXTURES
7-1000 WATT METAL HALIDE ENTRY DRIVE LIGHT FIXTURES
1-90 AMP SUB FEED TO TRASH COMPACTOR

7 SERVICE DIAGRAM
SCALE: NONE

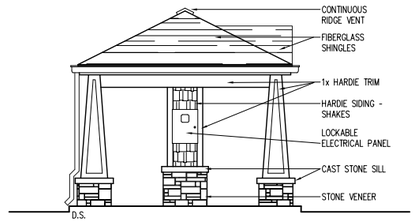

6 END ELEVATION
SCALE: 1/4" = 1'-0"

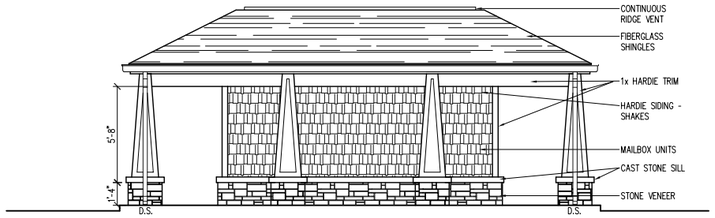

5 REAR ELEVATION
SCALE: 1/4" = 1'-0"

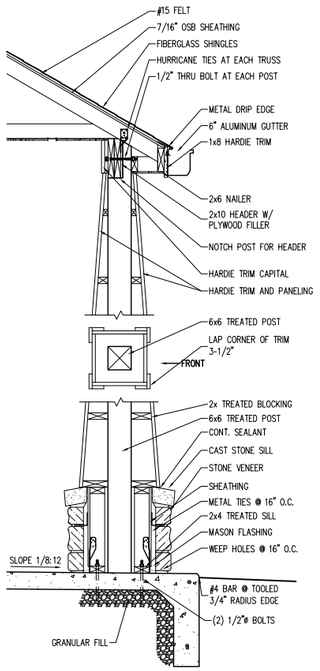

3 SECTION THRU POST
SCALE: 3/4" = 1'-0"

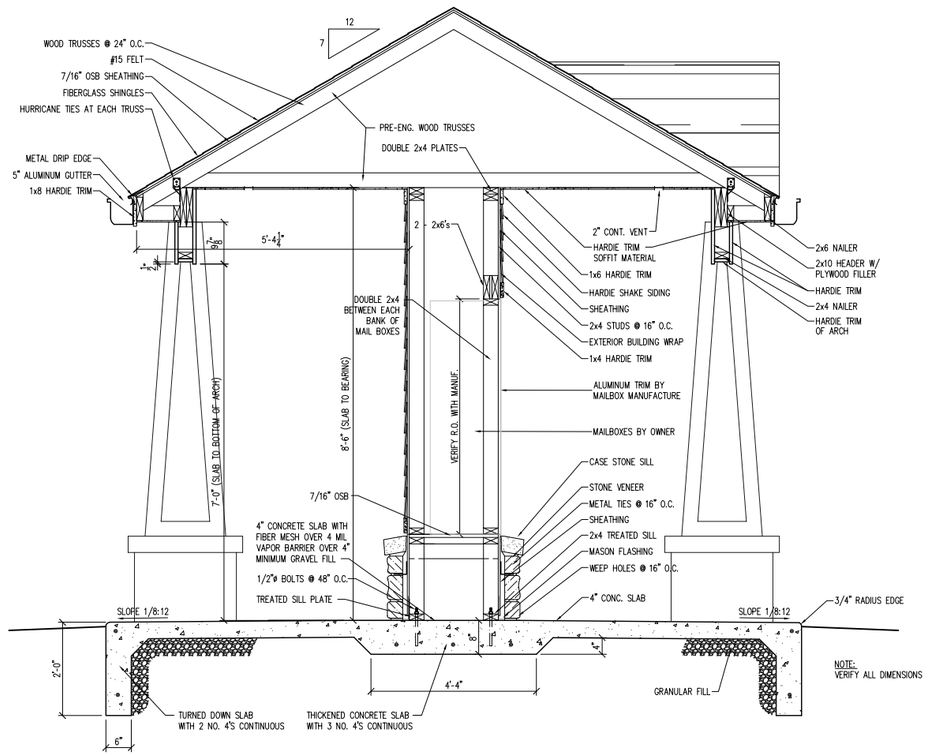

2 BUILDING SECTION
SCALE: 3/4" = 1'-0"

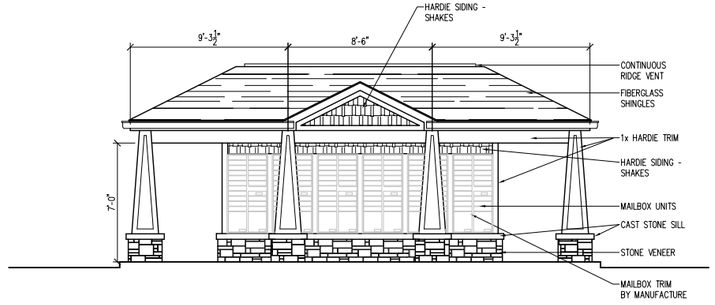

4 FRONT ELEVATION
SCALE: 1/4" = 1'-0"

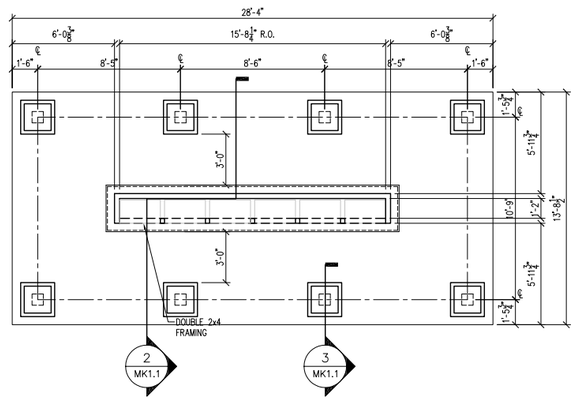

1 MAIL KIOSK FLOOR PLAN
SCALE: 1/4" = 1'-0"
VERIFY ALL DIMENSIONS WITH MAIL BOX MFG.

SEBREE Architects, Inc.
97 Dover Street, Suite 400, Avon, Indiana 46123-7356
Phone (317) 272-7800 E-Mail: sebree@sebreearchitects.com
FAX (317) 272-7808 Web Site: http://www.sebreearchitects.com

THESE PLANS AND SPECIFICATIONS ARE AND SHALL REMAIN THE PROPERTY OF SEBREE ARCHITECTS, INC. AND ARE NOT TO BE USED IN WHOLE OR IN PART FOR ANY OTHER PROJECT WITHOUT THE WRITTEN AUTHORIZATION OF SEBREE ARCHITECTS, INC. ALL RIGHTS RESERVED.

BRIDGEWATER APARTMENTS 2
JUSTUS at BRIDGEWATER LLC
0 MARKET CENTER DRIVE
WESTFIELD, INDIANA

CERTIFIED BY

NO.	DATE	BY	DESCRIPTION

DATE 08/28/2015 DRAWN BY ABC
PROJECT NO. 15035 CHECKED BY KAS
DRAWING SCALE 1/4" = 1'-0" PLOT SCALE 1:1
FILE NAME 15015MK1.1

MAIL KIOSK PLANS, SECTIONS, AND ELEVATIONS

SHEET NO. MK1.1
SHEET OF