Native Buffer Planting Legend:

- Lake Edge Enhancement Planting
- Bio-swale Planting
- Native Wildflower Planting
- Low Stature Prairie Planting

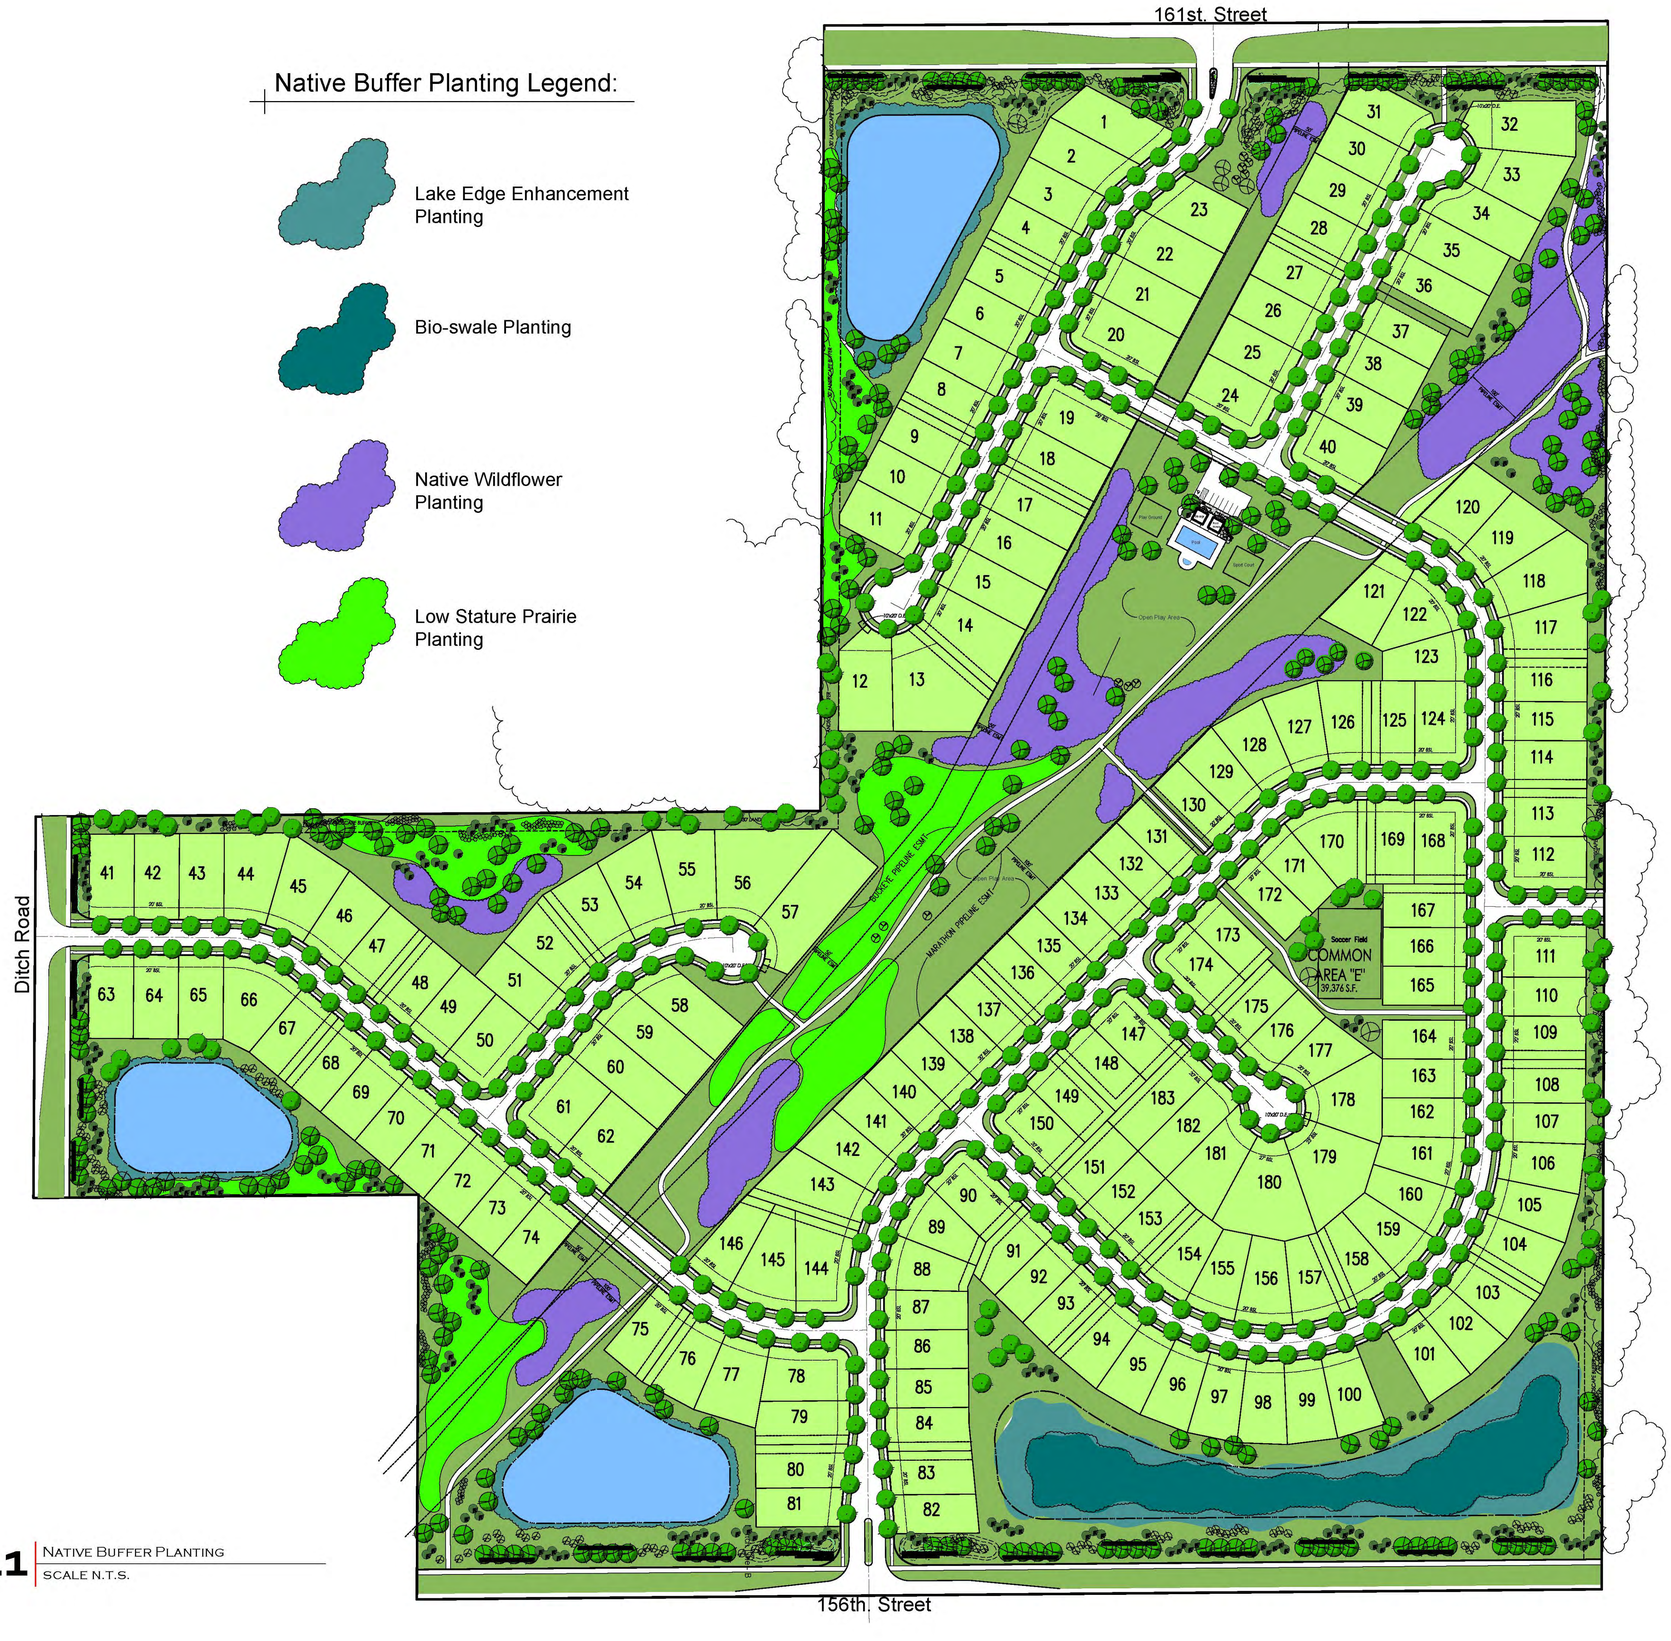

L1 NATIVE BUFFER PLANTING
SCALE N.T.S.

SITE ADDRESS:
161ST ST. & SPRING MILL RD.
WESTFIELD, INDIANA

SHEET: NATIVE BUFFER PLANTING
DATE: 10.1.2015
DESIGN BY: OEG
DRAWN BY: SGS
SCALE: N.T.S.

N

SCOTT G. SENEFELD
REGISTERED
LA20100158
STATE OF
INDIANA
LANDSCAPE ARCHITECT

Prepared for:
Beazer Homes
West Rail at the Station

TMT, Inc.
1719 West 161 st Street
Westfield, IN 46074
317-667-3691

OEG OUTDOOR ENVIRONMENTS GROUP
WWW.OEGGROUP.COM
5102 FREYN DRIVE
INDIANAPOLIS, IN 46254
317.292.9776

Note: This drawing is a conceptual design for planning purposes only, it is not a construction document. All locations & field placements to be verified by Outdoor Environments Group.