EXTERIOR FINISH CALCULATIONS	
ELEVATION	TOTAL MASONRY
SPRING MILL STREET – WEST ELEVATION	MASONRY 785 SQ. FT. MASONRY PERCENTAGE OF TOTAL FACADE 24%
EAST ELEVATION	MASONRY 927 SQ. FT. MASONRY PERCENTAGE OF TOTAL FACADE 28%
161TH STREET – NORTH ELEVATION	MASONRY 469 SQ. FT. MASONRY PERCENTAGE OF TOTAL FACADE 23%
SOUTH ELEVATION	MASONRY 546 SQ. FT. MASONRY PERCENTAGE OF TOTAL FACADE 26%

SPRING MILL STREET - WEST ELEVATION

SCALE: 1/8" = 1'-0"

EAST ELEVATION

SCALE: 1/8" = 1'-0"

161TH STREET - NORTH ELEVATION

SCALE: 1/8" = 1'-0"

SOUTH ELEVATION

SCALE: 1/8" = 1'-0"

T.M.
CROWLEY
& ASSOCIATES

NORR
ARCHITECTS ENGINEERS PLANNERS
150 W. Jefferson Ave.
Suite 1300
Detroit, MI 48226
www.norr.com

CVS # 10591, 161st STREET & SPRING MILL RD., WESTFIELD, IN

CVS/pharmacy

October 13th, 2015

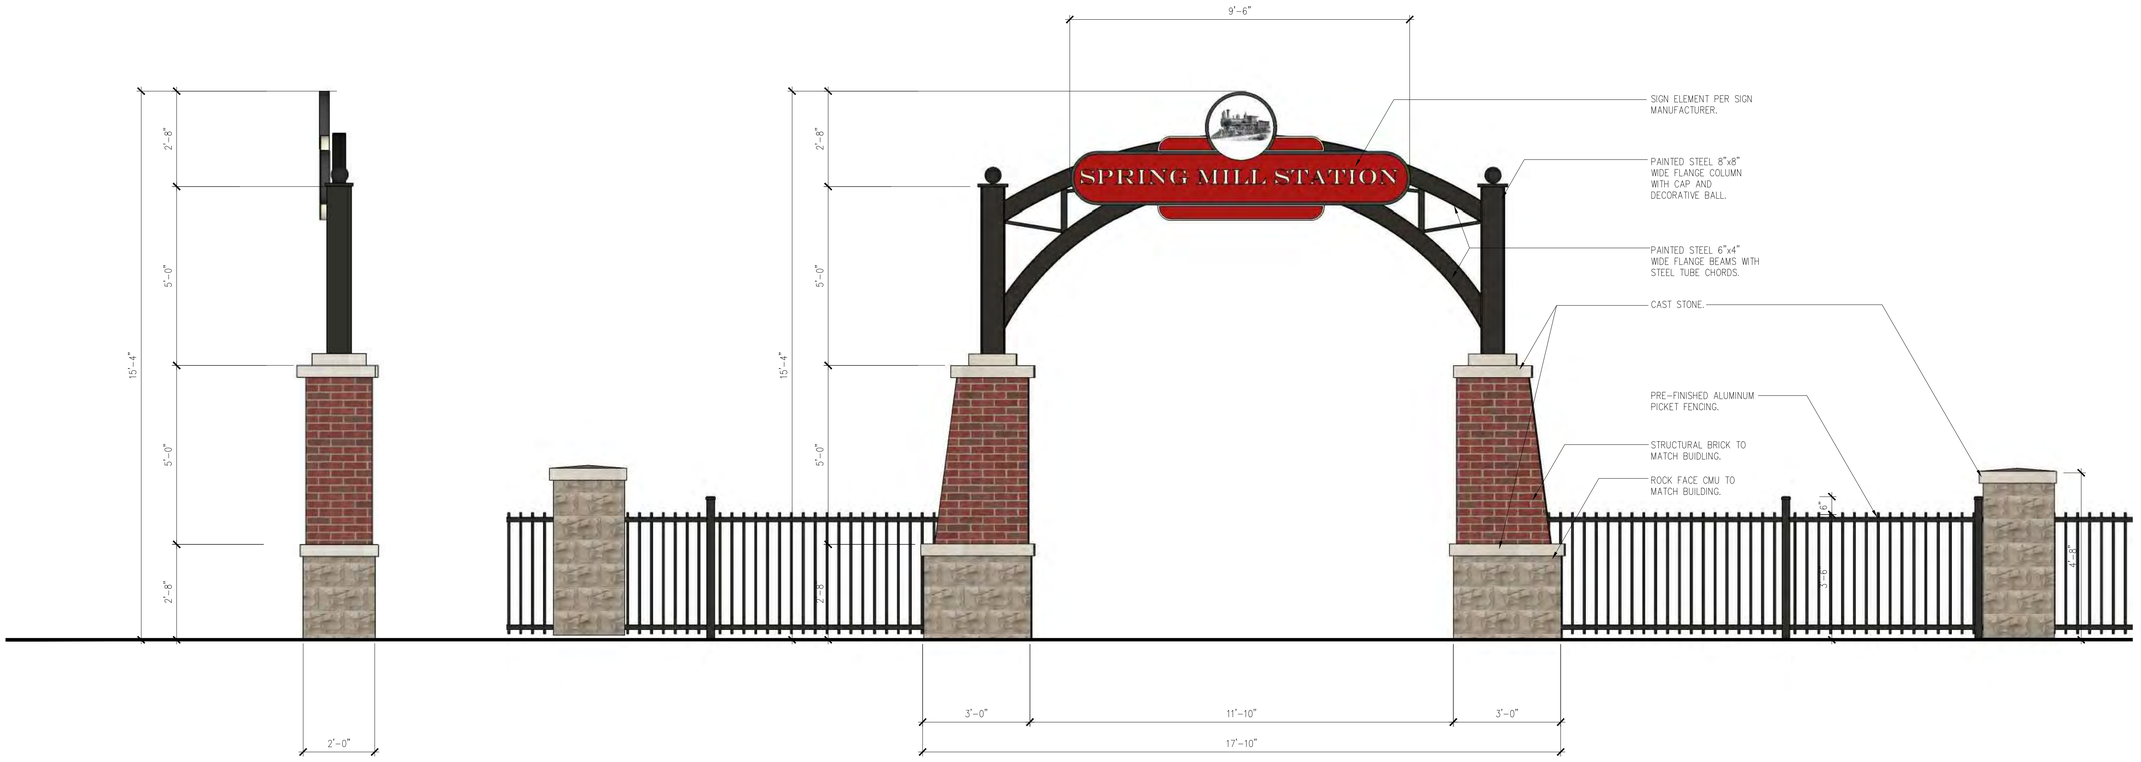

DECORATIVE ARCH SIDE ELEVATION

SCALE: 1/2" = 1'-0"

DECORATIVE ARCH FRONT ELEVATION

SCALE: 1/2" = 1'-0"

T.M.
CROWLEY
& ASSOCIATES

NORR
ARCHITECTS ENGINEERS PLANNERS
150 W. Jefferson Ave.
Suite 1300
Detroit, MI 48226
www.norr.com

CVS # 10591, 161st STREET & SPRING MILL RD., WESTFIELD, IN

CVS/pharmacy

July 9th, 2015