N01 HNT.CLW_21 29.4 SQ. FT.
N05a Green Non-Illum Aluminum Canopy

this elevation faces US 31 / Meridian St.

Front (entry) Elevation
Sq. Ft. - 827

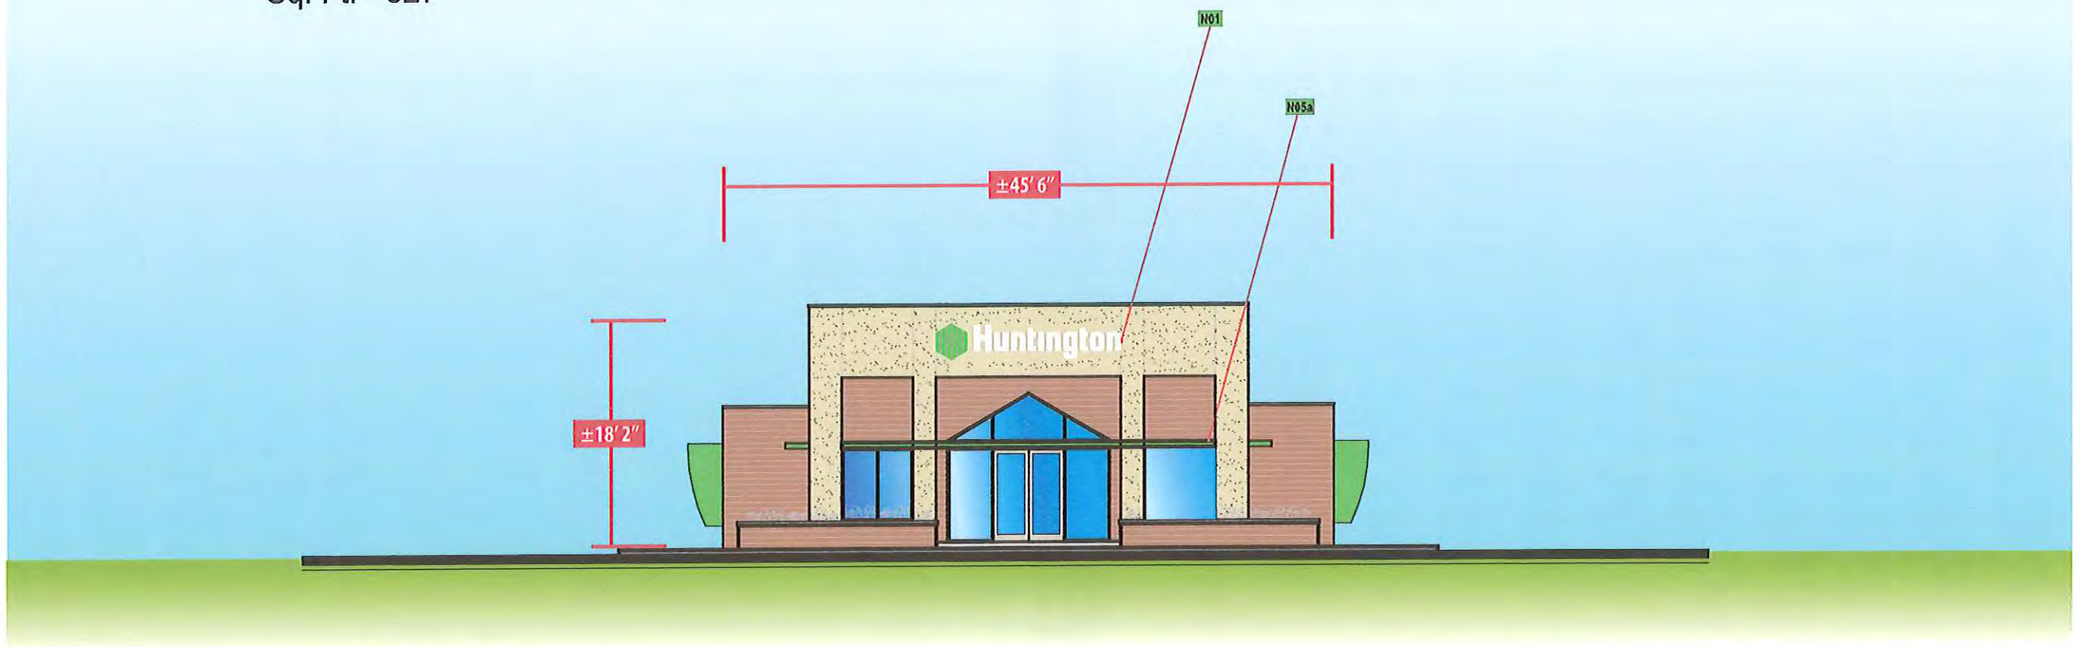

PHILADELPHIASIGN
BRINGING THE WORLD'S BRANDS TO LIFE

TITLE	DWG BY	DATE
Huntington	AFR	01.24.14

ADDRESS
HNT_NB44 Spoke Greyhound
14921 N Meridian Street
Carmel, IN 46033

DWG NUM
A22076

SHEET
1

DATE	REVISION	BY
05.12.15	Multiple Revisions made	AFR
06.18.15	Revised N12 and added N13	AFR
07.09.15	Revised N13. Added N14	AFR
08.10.15	Revised Kiosks and site plan	AFR
08.24.15	Multiple Revisions made to both books	AFR
09.02.15	Changes made to kiosk order	AFR

THIS IS AN ORIGINAL UNPUBLISHED DRAWING CREATED BY P.S.C.O. IT IS SUBMITTED FOR YOUR PERSONAL USE IN CONJUNCTION WITH A PROJECT BEING PLANNED FOR YOU BY P.S.C.O. IT IS NOT TO BE SHOWN TO ANYONE OUTSIDE YOUR ORGANIZATION NOR IS IT TO BE USED, COPIED, REPRODUCED, OR EXHIBITED IN ANY FASHION.

707 WEST SPRING GARDEN ST • PALMYRA, NJ • 08065 • P: 856-829-1460 • F: 856-829-8549 • WEB: http://www.philadelphiasign.com

.This elevation will not have a wall sign this is the elevation that faces the rear on Thatcher St.
Thatcher Street will have a monument sign.

Rear Elevation

Sq. Ft. - 827

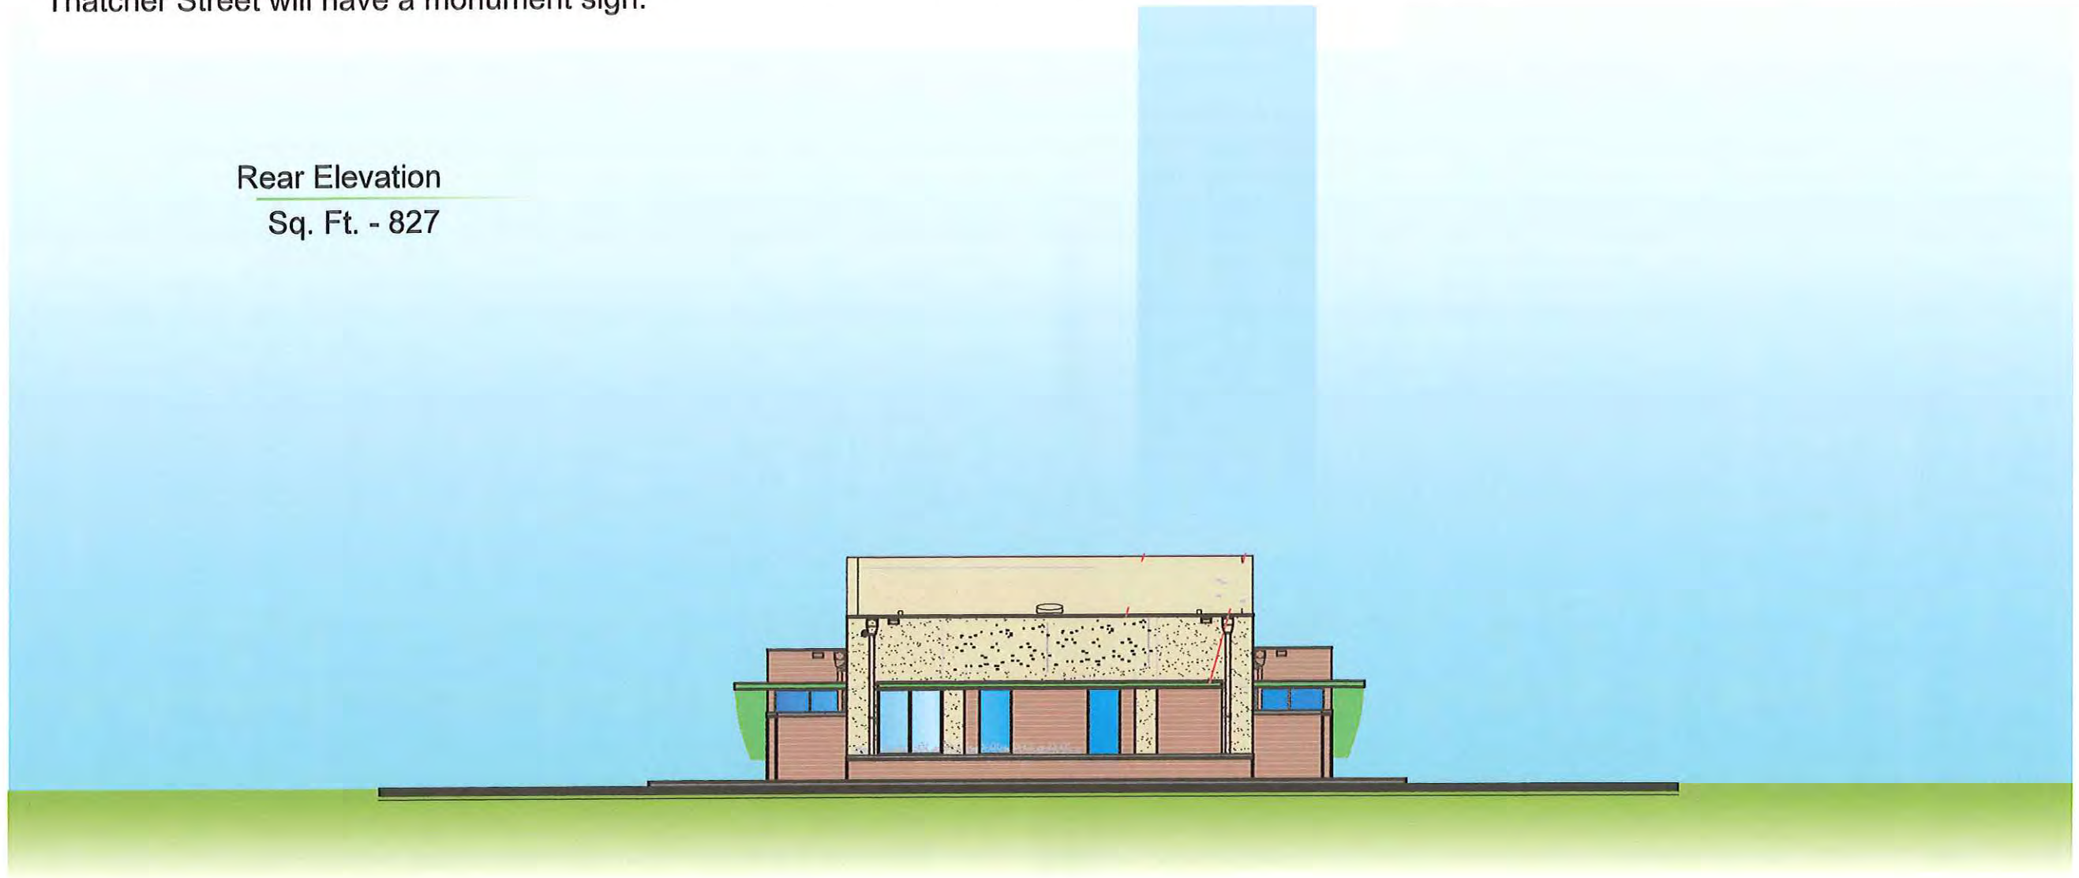

PHILADELPHIASIGN

BRINGING THE WORLD'S BRANDS TO LIFE

TITLE	DWG BY	DATE
Huntington	AFR	01.24.14
ADDRESS		DWG NUM
HNT_NB44 Spoke Greyhound 14921 N Meridian Street Carmel, IN 46033		A22076
		SHEET 2

DATE	REVISION	BY
05.12.15	Multiple Revisions made	AFR
06.18.15	Revised N12 and added N13	AFR
07.09.15	Revised N13. Added N14	AFR
08.10.15	Revised Kiosks and site plan	AFR
08.24.15	Multiple Revisions made to both books	AFR
09.02.15	Changes made to kiosk order	AFR

THIS IS AN ORIGINAL UNPUBLISHED DRAWING CREATED BY P.S.C.O. IT IS SUBMITTED FOR YOUR PERSONAL USE IN CONJUNCTION WITH A PROJECT BEING PLANNED FOR YOU BY P.S.C.O. IT IS NOT TO BE SHOWN TO ANYONE OUTSIDE YOUR ORGANIZATION NOR IS IT TO BE USED, COPIED, REPRODUCED, OR EXHIBITED IN ANY FASHION.

707 WEST SPRING GARDEN ST • PALMYRA, NJ • 08065 • P: 856-829-1460 • F: 856-829-8549 • WEB: http://www.philadelphiasign.com

N03 HNT.CLW_24 24"h Ill T/W Wht Chnl Ltrs w/Grn Logo 2' 8-5/8"oah x 14' 1-1/2"oal (38.4 SF)
N05c Green Non-Illum Aluminum Canopy

Left Elevation
Sq. Ft. - 1235

PHILADELPHIASIGN
BRINGING THE WORLD'S BRANDS TO LIFE

TITLE	DWG BY	DATE
Huntington	AFR	01.24.14
ADDRESS		DWG NUM
HNT_NB44 Spoke Greyhound 14921 N Meridian Street Carmel, IN 46033		A22076
		SHEET 3

DATE	REVISION	BY
05.12.15	Multiple Revisions made	AFR
06.18.15	Revised N12 and added N13	AFR
07.09.15	Revised N13. Added N14	AFR
08.10.15	Revised Kiosks and site plan	AFR
08.24.15	Multiple Revisions made to both books	AFR
09.02.15	Changes made to kiosk order	AFR

THIS IS AN ORIGINAL UNPUBLISHED DRAWING CREATED BY P.S.C.O. IT IS SUBMITTED FOR YOUR PERSONAL USE IN CONJUNCTION WITH A PROJECT BEING PLANNED FOR YOU BY P.S.C.O. IT IS NOT TO BE SHOWN TO ANYONE OUTSIDE YOUR ORGANIZATION NOR IS IT TO BE USED, COPIED, REPRODUCED, OR EXHIBITED IN ANY FASHION.

707 WEST SPRING GARDEN ST • PALMYRA, NJ • 08065 • P: 856-829-1460 • F: 856-829-8549 • WEB: http://www.philadelphiasign.com

N04 HNT.CLW_24 24"h Ill T/W Wht Chnl Ltrs w/Grn Logo 2' 8-5/8"oah x 14' 1-1/2"oal (38.4 SF)
N05d Green Non-Illum Aluminum Canopy

Right Elevation
Sq. Ft. - 1235

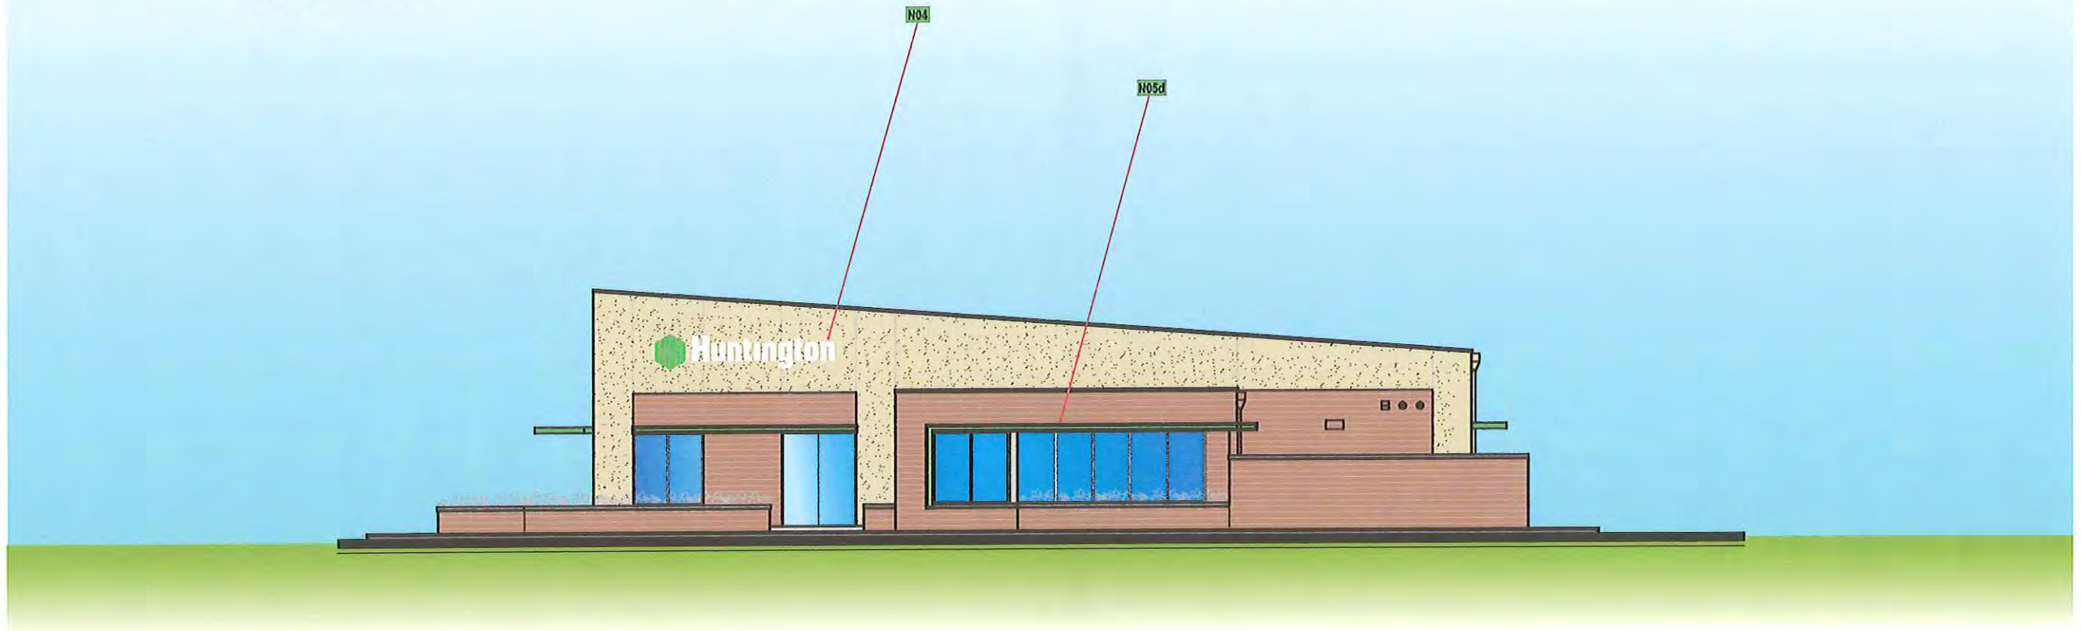

PHILADELPHIASIGN
BRINGING THE WORLD'S BRANDS TO LIFE

TITLE	DWG BY	DATE
Huntington	AFR	01.24.14
ADDRESS		DWG NUM
HNT_NB44 Spoke Greyhound 14921 N Meridian Street Carmel, IN 46033		A22076
		SHEET 4

DATE	REVISION	BY
05.12.15	Multiple Revisions made	AFR
06.18.15	Revised N12 and added N13	AFR
07.09.15	Revised N13. Added N14	AFR
08.10.15	Revised Kiosks and site plan	AFR
08.24.15	Multiple Revisions made to both books	AFR
09.02.15	Changes made to kiosk order	AFR

THIS IS AN ORIGINAL UNPUBLISHED DRAWING CREATED BY P.S.C.O. IT IS SUBMITTED FOR YOUR PERSONAL USE IN CONJUNCTION WITH A PROJECT BEING PLANNED FOR YOU BY P.S.C.O. IT IS NOT TO BE SHOWN TO ANYONE OUTSIDE YOUR ORGANIZATION NOR IS IT TO BE USED, COPIED, REPRODUCED, OR EXHIBITED IN ANY FASHION.

707 WEST SPRING GARDEN ST • PALMYRA, NJ • 08065 • P: 856-829-1460 • F: 856-829-8549 • WEB: http://www.philadelphiasign.com

ENGINEERING
SHOP
VINYL / LAYOUT
ROUTING / KNIFE

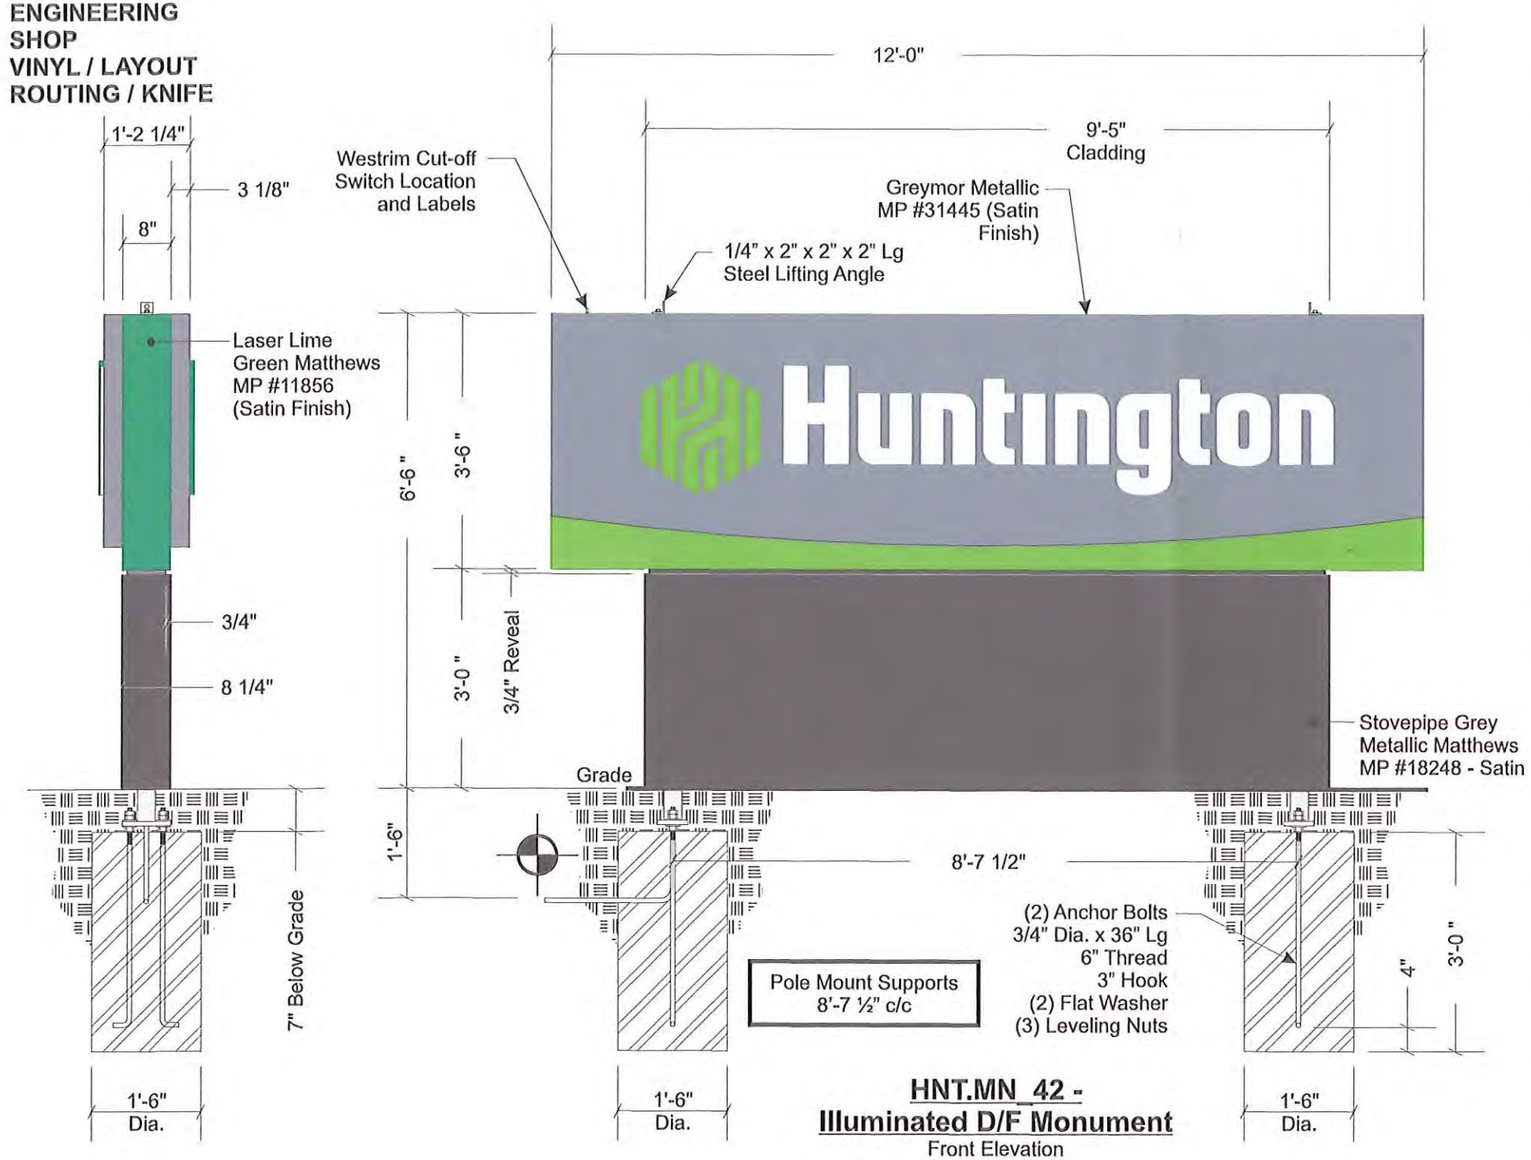

Side View
Scale: ½"= 1'-0"

HNT.MN_42 -
Illuminated D/F Monument
Front Elevation
Scale: ½"= 1'-0"

PERMITS ONLY

ELECTRICAL LOAD
(8.0) Amps @ 120 Volts
ELECTRICAL REQ'MTS
(1) 20 Amp/120 Volt Circuits

Note: This sign is intended to be installed in accordance with the requirements of Article 600 of the National Electrical Code and/or other applicable local codes. This includes proper grounding and bonding of the sign.

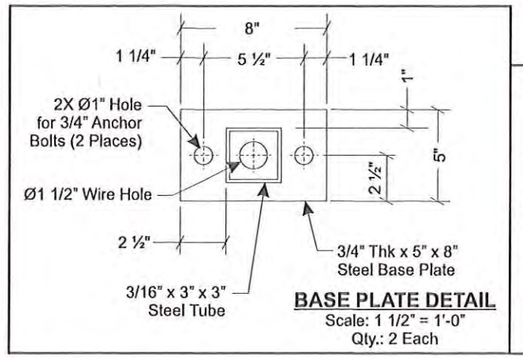

BASE PLATE DETAIL
Scale: 1 1/2" = 1'-0"
Qty.: 2 Each

SPECIFICATIONS:

1. Fabricated Aluminum Extruded Construction using Extruded Aluminum Filler - Cabinet Filler Primed & Painted Matthews Laser Lime Green MP #11856 (Satin Finish)
2. Routed 1/2" and 3/4" Clear Acrylic Copy and Logo with 1/8" Shoulder Cut All Around
3. Cabinet Halo is Illuminated using Permlight El Plato LED's
4. Internal Pole Structure - Steel Tube 3" x 3" x 3/16" Thk. Wall - Fy=46ksi
5. Base Plate: 5" x 8" x 3/4" Thk
6. Anchor Bolts: (4) Ø3/4" x 36" Lg
7. Cabinet is UL Listed

Aluminum Specifications:
1. Aluminum Sheet (Routed) 5052-H32
   (Cut / Shear) - 3003-H14

Plastic Specification:
1. 1/2" Clear Acrylic - Copy
2. 3/4" Clear Acrylic - Logo

Paint Specifications
1. Primer - Matthews #74350SP
2. Matthews - Matthews Laser Lime Green
   MP #11856 - Satin Finish
   Matthews Greymor
   MP #31445 - Satin Finish
   Matthews Stovepipe Grey Metallic
   MP #18248 - Satin Finish

Vinyl Specifications:
1. Diffuser White Vinyl - Arlon #5500-70
2. White Vinyl - Arlon #2500-20
3. Green Vinyl - Arlon #2500-3692 (Viewable Color) over Arlon #2500-3693

Power Supplies
1. (2) Permlight PS240-12V @ 4.0 Amps Each

Illumination
1. PERMLIGHT - EL PLATO LEDs (6500) (PFS8510W65) Daylight.

STANDARD MONUMENT NOTES:
1. Sufficient Primary Circuit In Vicinity Of Sign By Others.
2. Final Primary Hook-up By Sign Installer, Where Allowed By Local Codes.
3. Sign Shall Be U.L. Listed.
4. Soil Assumed To Be Medium Clay, Or Better, With Minimum Soil Bearing Capacity Of 2,500 PSF.
5. Concrete 2,500 PSI @ 28 Days.
6. Reinforcing Steel Shall Be ASTM A615 GR-40.
7. Structural Steel Shall Be ASTM A36.
8. All Welds Shall Conform To A.W.S Standards.

Philadelphia Sign
COMPANY
707 West Spring Garden Street
Palmyra, New Jersey 08065
Phone: 856 829 1460
Fax: 856 829 8549
E-mail: mail@philadelphia-sign.com

CUSTOMER: HUNTINGTON
JOB NUMBER:
SIGN TYPE: HNT.MN_42
LOCATION: VARIOUS
DATE: 08/03/2010
DRAWN BY: AAM
REVISION:

Number:	Date:	By:
1	12/30/2011	JLTH

SHEET: 1 of 1 — ENG DEPT
DWG NUMBER: B-38427
ENGINEER SEAL:

MAX DESIGN WIND SPEED 90 MPH
MAX DESIGN WIND LOAD 30 LBS/SQ. FT.
EXPOSURE C

THIS IS AN ORIGINAL UNPUBLISHED DRAWING CREATED BY PSCo. IT IS SUBMITTED FOR YOUR PERSONAL USE IN CONJUNCTION WITH A PROJECT BEING PLANNED FOR YOU BY PSCo. IT IS NOT TO BE SHOWN TO ANYONE OUTSIDE YOUR ORGANIZATION NOR IS IT TO BE USED, COPIED, REPRODUCED, OR EXHIBITED IN ANY FASHION.

2020 Kiosk N12a & N12b

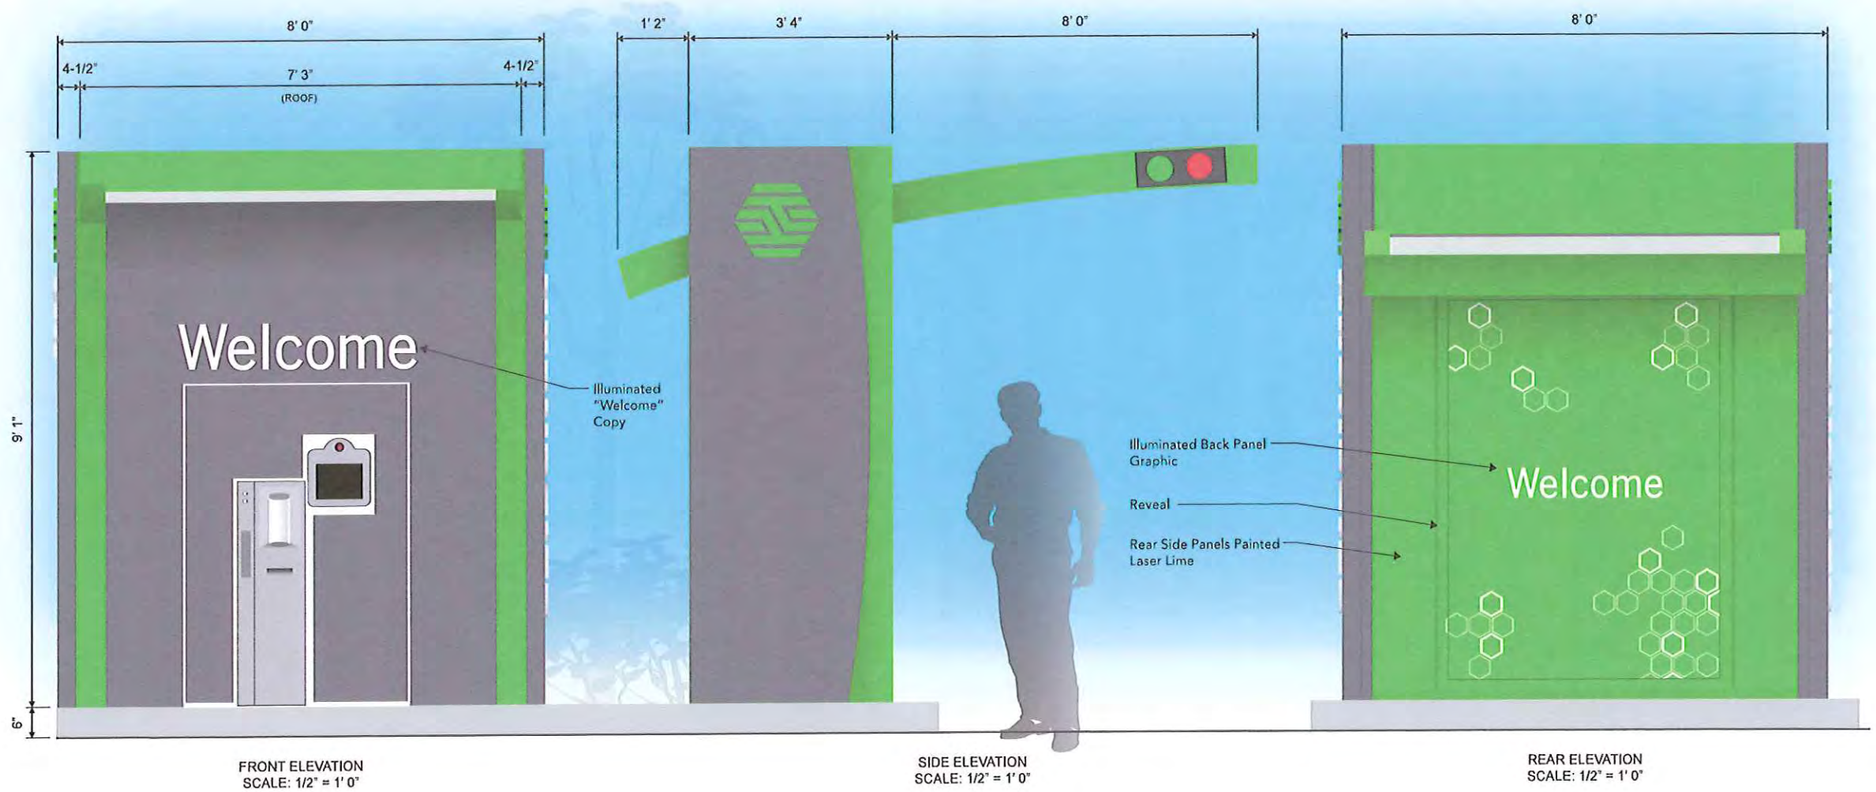

FRONT ELEVATION
SCALE: 1/2" = 1' 0"

SIDE ELEVATION
SCALE: 1/2" = 1' 0"

REAR ELEVATION
SCALE: 1/2" = 1' 0"

PHILADELPHIASIGN
BRINGING THE WORLD'S BRANDS TO LIFE

TITLE	DWG BY	DATE
Huntington	AFR	01.24.14

ADDRESS
HNT_NB44 Spoke Greyhound
14921 N Meridian Street
Carmel, IN 46033

DWG NUM
A22076

SHEET
6

DATE	REVISION	BY
05.12.15	Multiple Revisions made	AFR
06.18.15	Revised N12 and added N13	AFR
07.09.15	Revised N13. Added N14	AFR
08.10.15	Revised Kiosks and site plan	AFR
08.24.15	Multiple Revisions made to both books	AFR
09.02.15	Changes made to kiosk order	AFR

THIS IS AN ORIGINAL UNPUBLISHED DRAWING CREATED BY P.S.C.O. IT IS SUBMITTED FOR YOUR PERSONAL USE IN CONJUNCTION WITH A PROJECT BEING PLANNED FOR YOU BY P.S.C.O. IT IS NOT TO BE SHOWN TO ANYONE OUTSIDE YOUR ORGANIZATION NOR IS IT TO BE USED, COPIED, REPRODUCED, OR EXHIBITED IN ANY FASHION.

707 WEST SPRING GARDEN ST • PALMYRA, NJ • 08065 • P: 856-829-1460 • F: 856-829-8549 • WEB: http://www.philadelphiasign.com

2020 Kiosk N12c & N12d

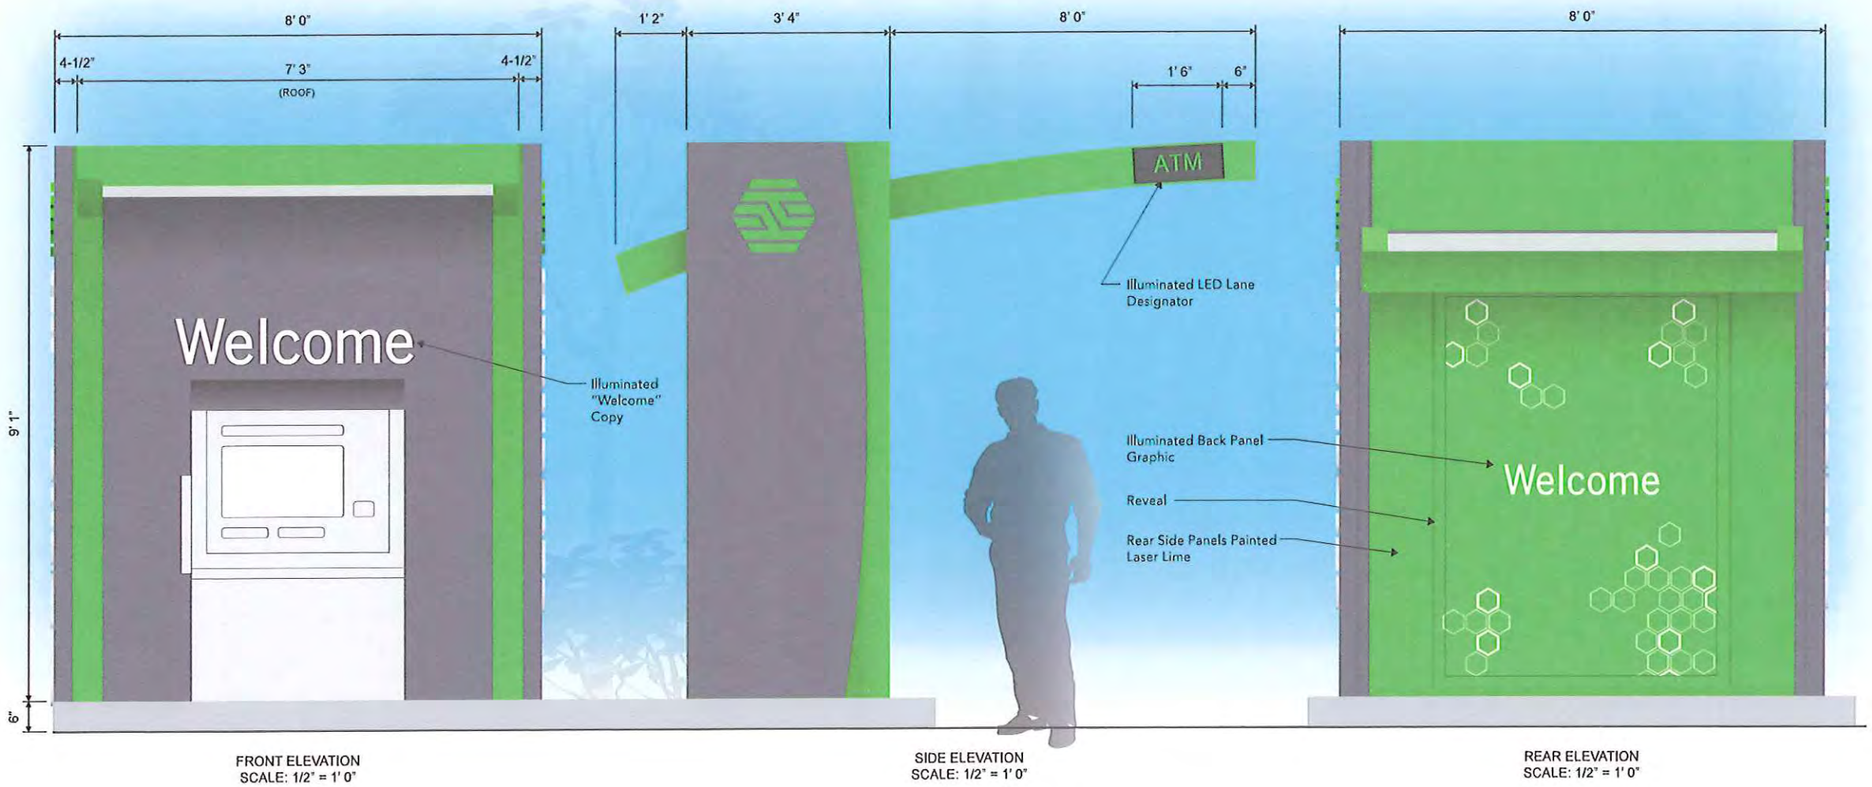

FRONT ELEVATION
SCALE: 1/2" = 1' 0"

SIDE ELEVATION
SCALE: 1/2" = 1' 0"

REAR ELEVATION
SCALE: 1/2" = 1' 0"

PHILADELPHIASIGN
BRINGING THE WORLD'S BRANDS TO LIFE

TITLE	DWG BY	DATE
Huntington	AFR	01.24.14
ADDRESS		DWG NUM
HNT_NB44 Spoke Greyhound 14921 N Meridian Street Carmel, IN 46033		A22076
		SHEET 7

DATE	REVISION	BY
05.12.15	Multiple Revisions made	AFR
06.18.15	Revised N12 and added N13	AFR
07.09.15	Revised N13. Added N14	AFR
08.10.15	Revised Kiosks and site plan	AFR
08.24.15	Multiple Revisions made to both books	AFR
09.02.15	Changes made to kiosk order	AFR

THIS IS AN ORIGINAL UNPUBLISHED DRAWING CREATED BY P.S.C.O. IT IS SUBMITTED FOR YOUR PERSONAL USE IN CONJUNCTION WITH A PROJECT BEING PLANNED FOR YOU BY P.S.C.O. IT IS NOT TO BE SHOWN TO ANYONE OUTSIDE YOUR ORGANIZATION NOR IS IT TO BE USED, COPIED, REPRODUCED, OR EXHIBITED IN ANY FASHION.

707 WEST SPRING GARDEN ST • PALMYRA, NJ • 08065 • P: 856-829-1460 • F: 856-829-8549 • WEB: http://www.philadelphiasign.com

INFILL PANEL

NOTE: EXACT POSITIONING ANGLE OF VIDEO SCREEN NEEDED PRIOR TO INFILL PANEL FABRICATION!

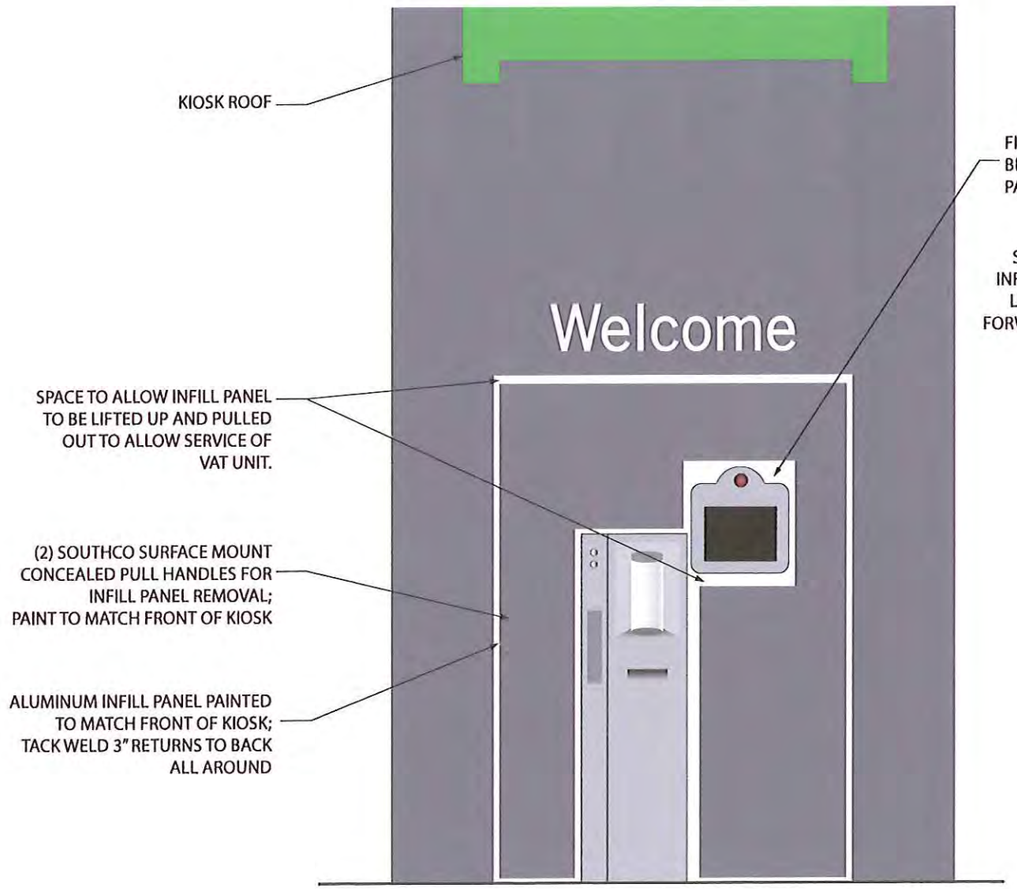

FRONT ELEVATION
SCALE: ½" = 1'0"

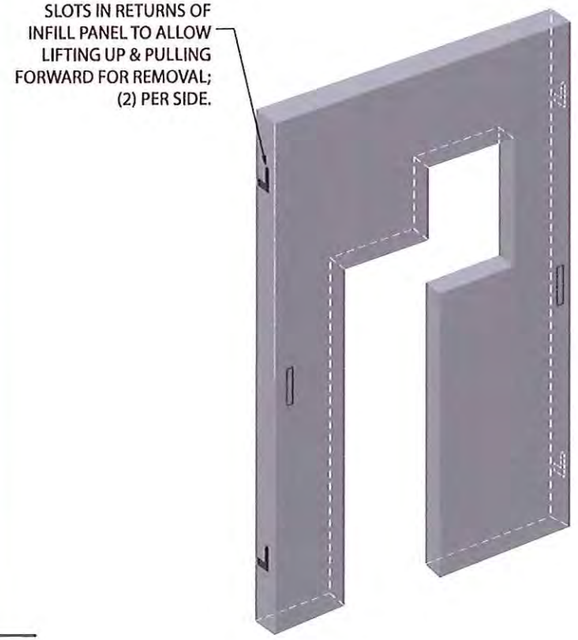

INFILL PANEL (Front View)
NTS

PHILADELPHIASIGN
BRINGING THE WORLD'S BRANDS TO LIFE

TITLE	DWG BY	DATE
Huntington	AFR	01.24.14

ADDRESS
HNT_NB44 Spoke Greyhound
14921 N Meridian Street
Carmel, IN 46033

DWG NUM
A22076

SHEET
8

DATE	REVISION	BY
05.12.15	Multiple Revisions made	AFR
06.18.15	Revised N12 and added N13	AFR
07.09.15	Revised N13. Added N14	AFR
08.10.15	Revised Kiosks and site plan	AFR
08.24.15	Multiple Revisions made to both books	AFR
09.02.15	Changes made to kiosk order	AFR

THIS IS AN ORIGINAL UNPUBLISHED DRAWING CREATED BY P.S.C.O. IT IS SUBMITTED FOR YOUR PERSONAL USE IN CONJUNCTION WITH A PROJECT BEING PLANNED FOR YOU BY P.S.C.O. IT IS NOT TO BE SHOWN TO ANYONE OUTSIDE YOUR ORGANIZATION NOR IS IT TO BE USED, COPIED, REPRODUCED, OR EXHIBITED IN ANY FASHION.

707 WEST SPRING GARDEN ST • PALMYRA, NJ • 08065 • P: 856-829-1460 • F: 856-829-8549 • WEB: http://www.philadelphiasign.com