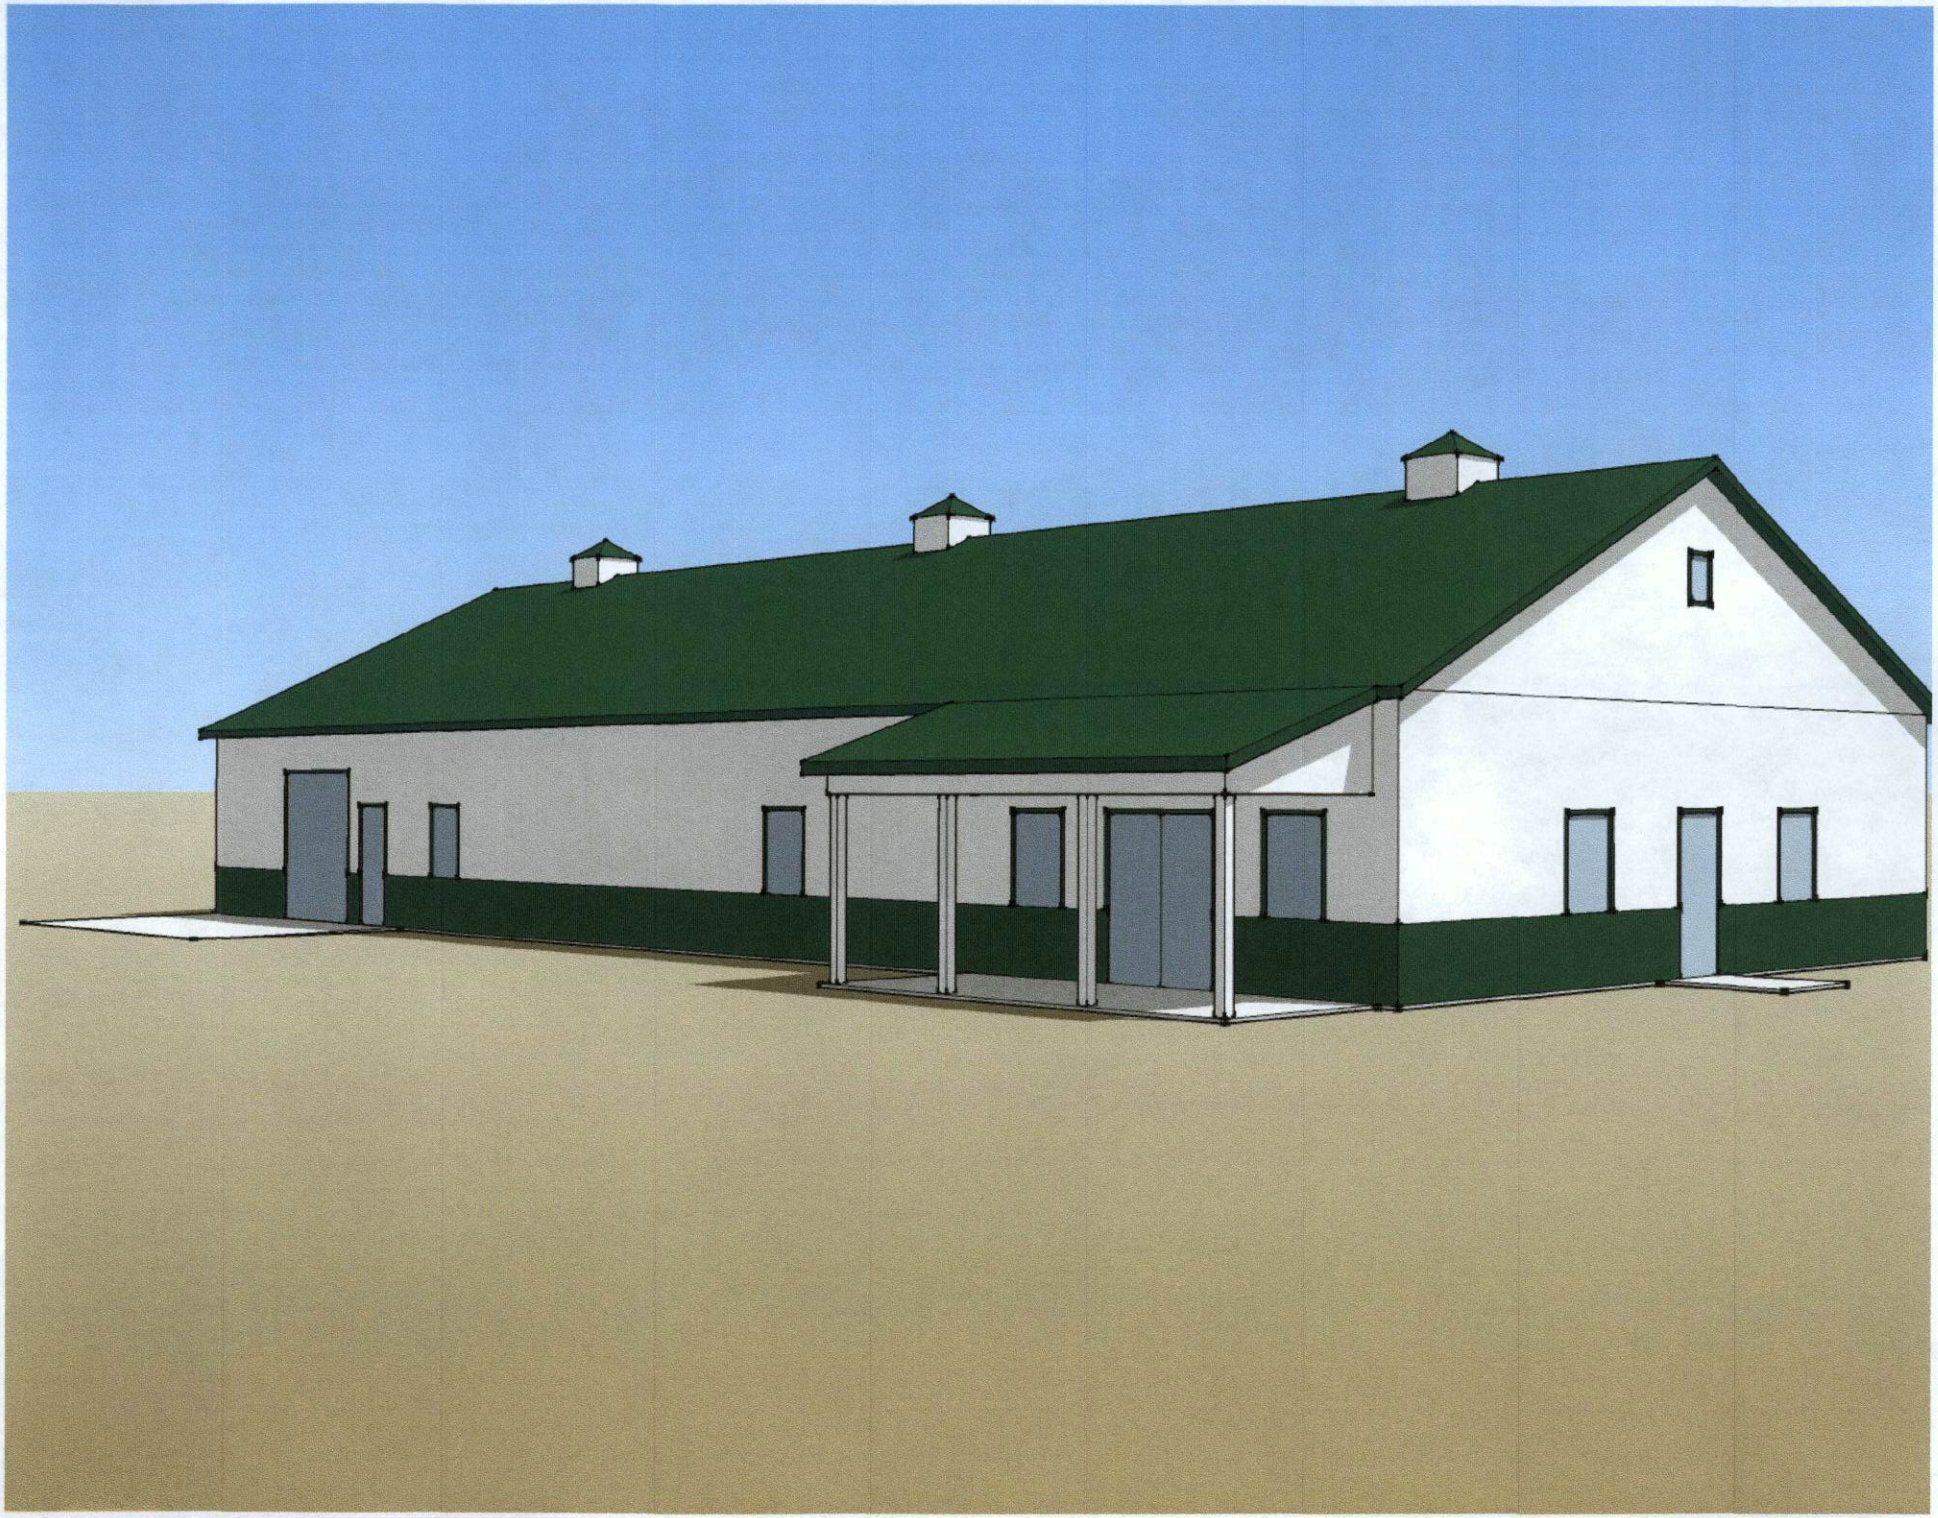

ARCHITECT OF RECORD

the
CREIGHTON
STUDIOS LLC
109 W. West Main Street
Lebanon IN 46052
765.485.2212

CERTIFICATION

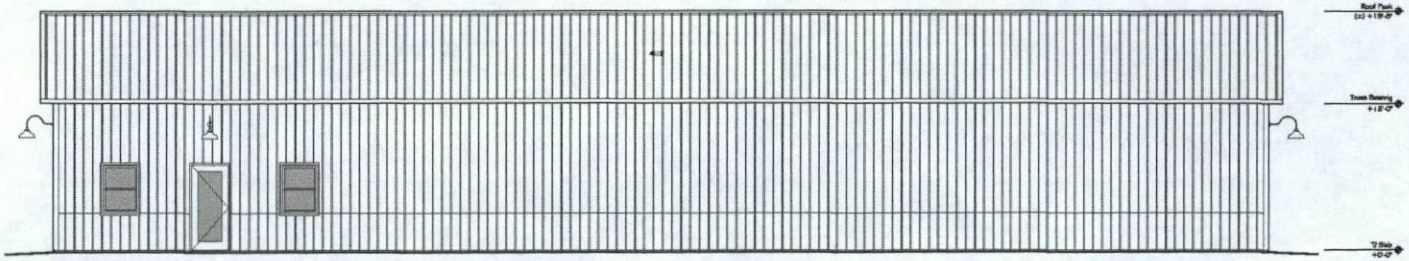

4 South Elevation
Scale: 1/4" = 1'-0"

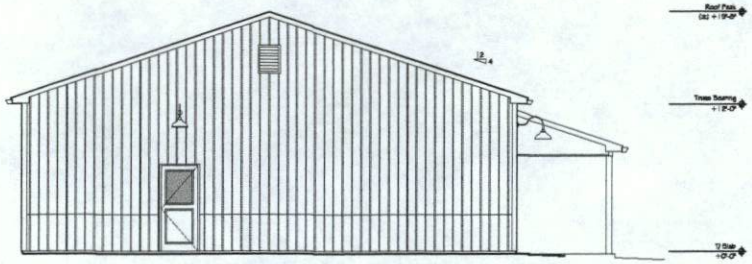

3 East Elevation
Scale: 1/4" = 1'-0"

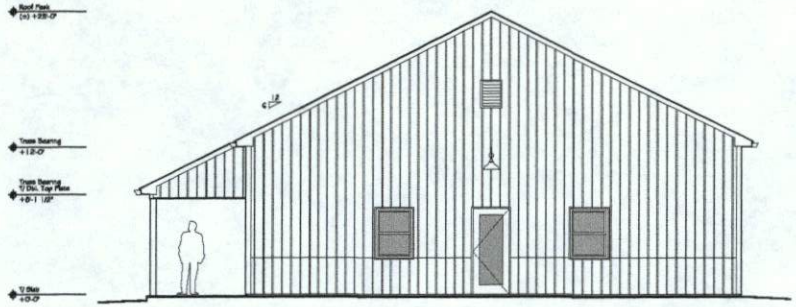

2 West Elevation
Scale: 1/4" = 1'-0"

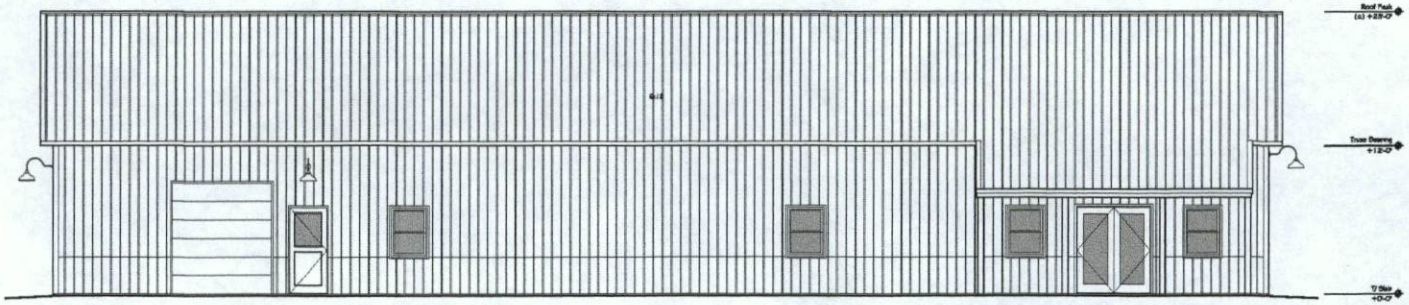

1 North Elevation
Scale: 1/4" = 1'-0"

URBAN VINES
Vineyard & Winery

Urban Vines LLC

303 East 161st Street
Westfield, Indiana 46074

Project No.	121
Project Date	April 29, 2016
Drawn	rjc
Checked	rjc
Revision	

© Copyright 2016 The Creighton Studios LLC.
These Architectural Specifications, and all works thereof, are the property and copyright of The Creighton Studios LLC and may be used only for the Project, and not to be used for any other Project or Purpose, and shall not be loaned or copied without the written consent of The Creighton Studios LLC.

Exterior Elevations

A301

General Plan Notes

1. All dimensions to the finished face of materials are indicated with arrows (↔), whereas all dimensions to the face of studs & column centerlines are indicated with tick marks (/).
2. All vertical elevations are referenced from the Main Level top of existing floor grade (M. F. Datum) = +0'-0".
3. All nominal units are indicated with feet (feet & ") whereas all actual units are indicated with symbols (i.e. 120"), typ.

ARCHITECT OF RECORD

the CREIGHTON STUDIOS LLC
109 ½ West Main Street
Lebanon IN 46052
765.485.2212

CERTIFICATION

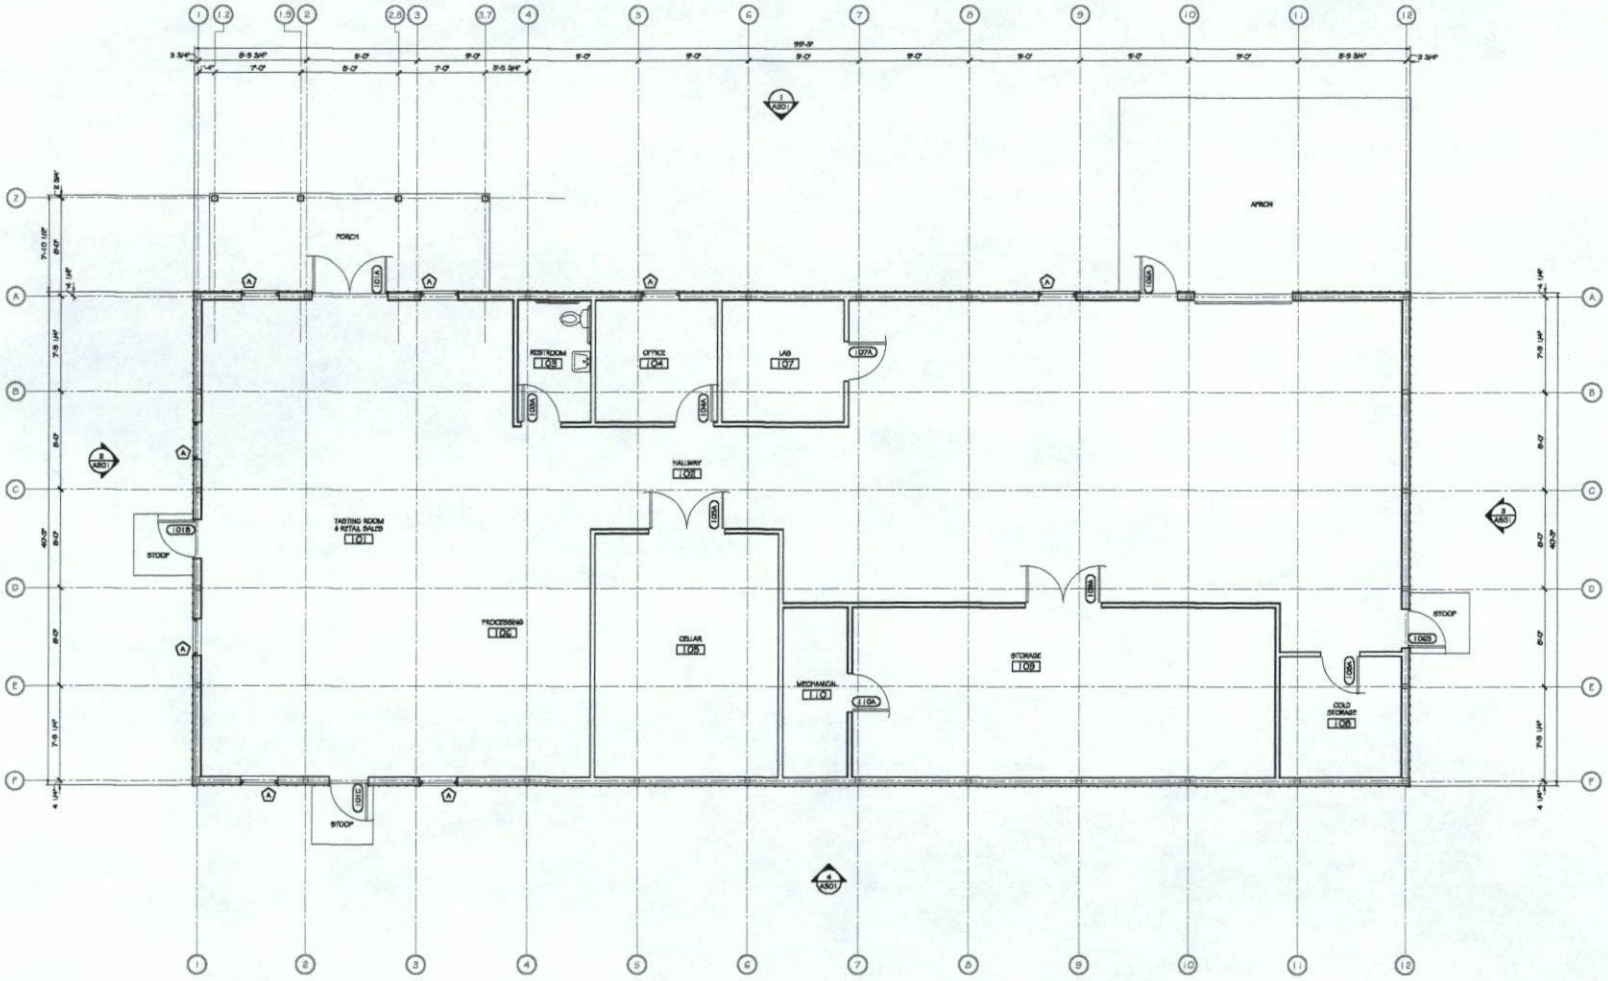

1 Floor Plan
Scale: 1/4" = 1'-0"

URBAN VINES
Vineyard & Winery

Urban Vines LLC
303 East 161st Street
Westfield, Indiana 46074

Project No.	121
Project Date	April 29, 2016
Drawn	cjc
Checked	cjc
Revision	

© Copyright 2016 The Creighton Studios LLC.

Architectural Floor Plan

A101