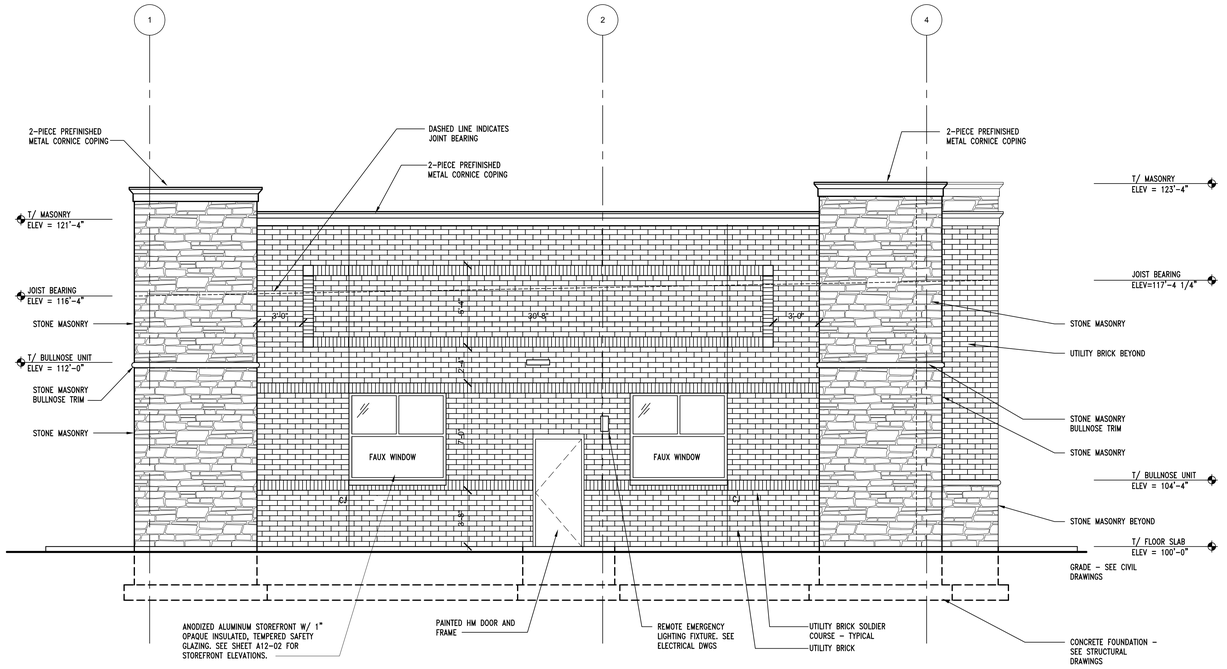

B / A4-01 — EAST ELEVATION
1/4" = 1'-0"

EXTERIOR FINISHES:

1. METAL COPING

   MANUFACTURER: METAL ERA
   PRODUCT: CREATIVE DESIGN CORNICE
   COLOR: DARK BRONZE

2. MASONRY & MORTAR

   MANUFACTURER: BELDEN
   PRODUCT: UTILITY BRICK
   COLOR: 691-693 SMOOTH

   MORTAR: CEMEX RICH COLOR BASF RHEOPEL MORTAR
   ADMIXTURE W/ INTEGRAL WATER REPELLANT.
   COLOR: 10-C IVORY

3. STONE MASONRY

   MANUFACTURER: NORTHFIELD BLOCK (OLDCASTLE)
   PRODUCT: CORDOVA STONE
   TEXTURE: CHISELFACE
   COLOR: WOODLAND BLEND
   PATTERN: PATTERNED ASHLAR 7.23 S.F. PATTERN
   PROVIDE CORNER RETURNS, STONE MASONRY BULLNOSE TRIM AND SILLS

   MORTAR: CEMEX RICH COLOR BASF RHEOPEL MORTAR
   ADMIXTURE W/ INTEGRAL WATER REPELLANT.
   COLOR: 10-C IVORY

4. EIFS

   MANUFACTURER: DRIVIT
   PRODUCT: 2" THICK OUTSULATION PLUS MD SYSTEM
   COLORS: E-1 SW 7568 NEUTRAL GROUND

5. PAINTED HOLLOW METAL DOORS AND FRAMES

   MANUFACTURER: SHERWIN WILLIAMS
   PAINT: (1) COAT SHERWIN-WILLIAMS PROCRYL UNIVERSAL ACRYLIC PRIMER AND TWO (2) COATS SHERWIN-WILLIAMS A-100 EXTERIOR ACRYLIC LATEX-SATIN
   COLOR: SW7568 NEUTRAL GROUND

6. GLAZING

   MANUFACTURER: OLDCASTLE BUILDING ENVELOPE
   PRODUCT: 1" INSULATING GLASS:
   EXTERIOR LITE: 1/4" PPG SOLARGRAY
   INTERIOR LITE: 1/4" PPG SOLARBAN 60 ON CLEAR LOW-E #3
   CAVITY: 1/2" AIR FILL

7. STOREFRONT

   MANUFACTURER: KAWNEER OR APPROVED EQUAL
   PRODUCT: VG 451T/CENTER GLASS, THERMALLY BROKEN FRAMING SYSTEMS WITH 1" INSULATED, TEMPERED SAFETY GLASS.
   COLOR: DARK BRONZE ANNODIZED.

BUILDING MATERIAL CALCULATIONS:

EAST ELEVATION

TOTAL = 1172 S.F.
WINDOWS/ DOORS = 96 S.F. 8%
STONE MASONRY = 374 S.F. 32%
BRICK MASONRY = 702 S.F. 60%

SOUTH ELEVATION

TOTAL = 2686 S.F.
WINDOWS/ DOORS = 96 S.F. 4%
STONE MASONRY = 560 S.F. 21%
BRICK MASONRY = 2030 S.F. 75%

WEST ELEVATION

TOTAL = 1172 S.F.
WINDOWS/ DOORS = 36 S.F. 3%
STONE MASONRY = 374 S.F. 32%
BRICK MASONRY = 762 S.F. 65%

NORTH ELEVATION

TOTAL = 2686 S.F.
WINDOWS/ DOORS = 383 S.F. 14%
EIFS = 383 S.F. 14%
STONE MASONRY = 560 S.F. 35%
BRICK MASONRY = 702 S.F. 37%

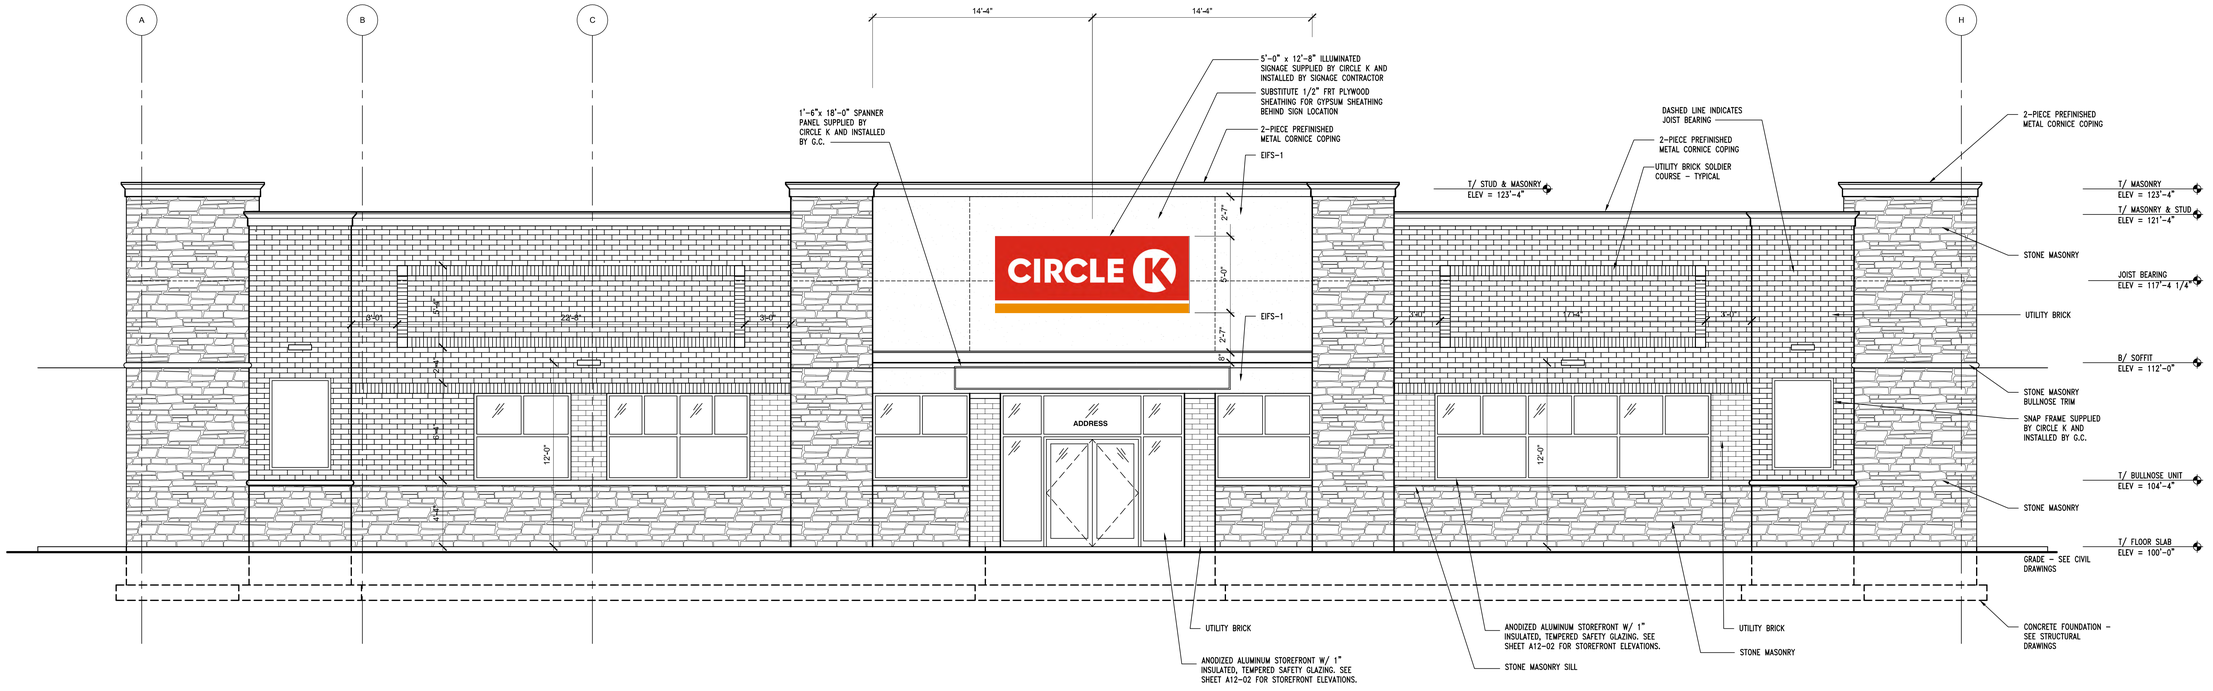

A / A4-01 — NORTH ELEVATION
1/4" = 1'-0"

PROJECT
Circle K 2281 Westfield
1821 East 151st Street
Westfield, IN 46033

CLIENT
Circle K Midwest
4080 Jonathan Moore Pike
Columbus, IN 47201

GURKOVIC architecture llc
6060 Rockside Woods Blvd | 216.524.8400 phone
Cleveland, Ohio 44131 | 216.524.8401 fax
www.cuparc.com
info@cuparc.com

SEAL
NOT FOR CONSTRUCTION

NUMBER	DESCRIPTION	DATE
	ISSUED FOR PERMIT	04-22-2016

DRAWING TITLE
STORE #2281 Westfield
EXTERIOR ELEVATIONS

DRAWN BY	CHECKED BY
SDM	SDM

SCALE: 1/4" = 1'-0"
ISSUE DATE: -
JOB NUMBER: 15-313
DRAWING NUMBER: **A4-01**

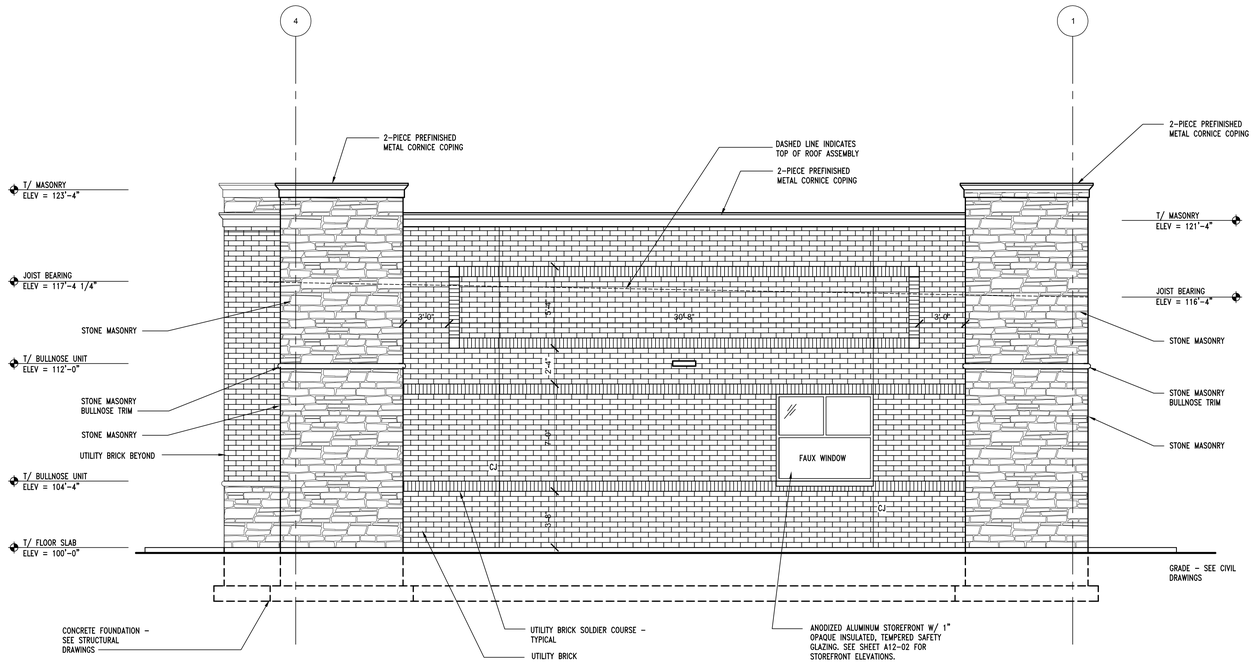

D A4-02 **WEST ELEVATION**
1/4" = 1'-0"

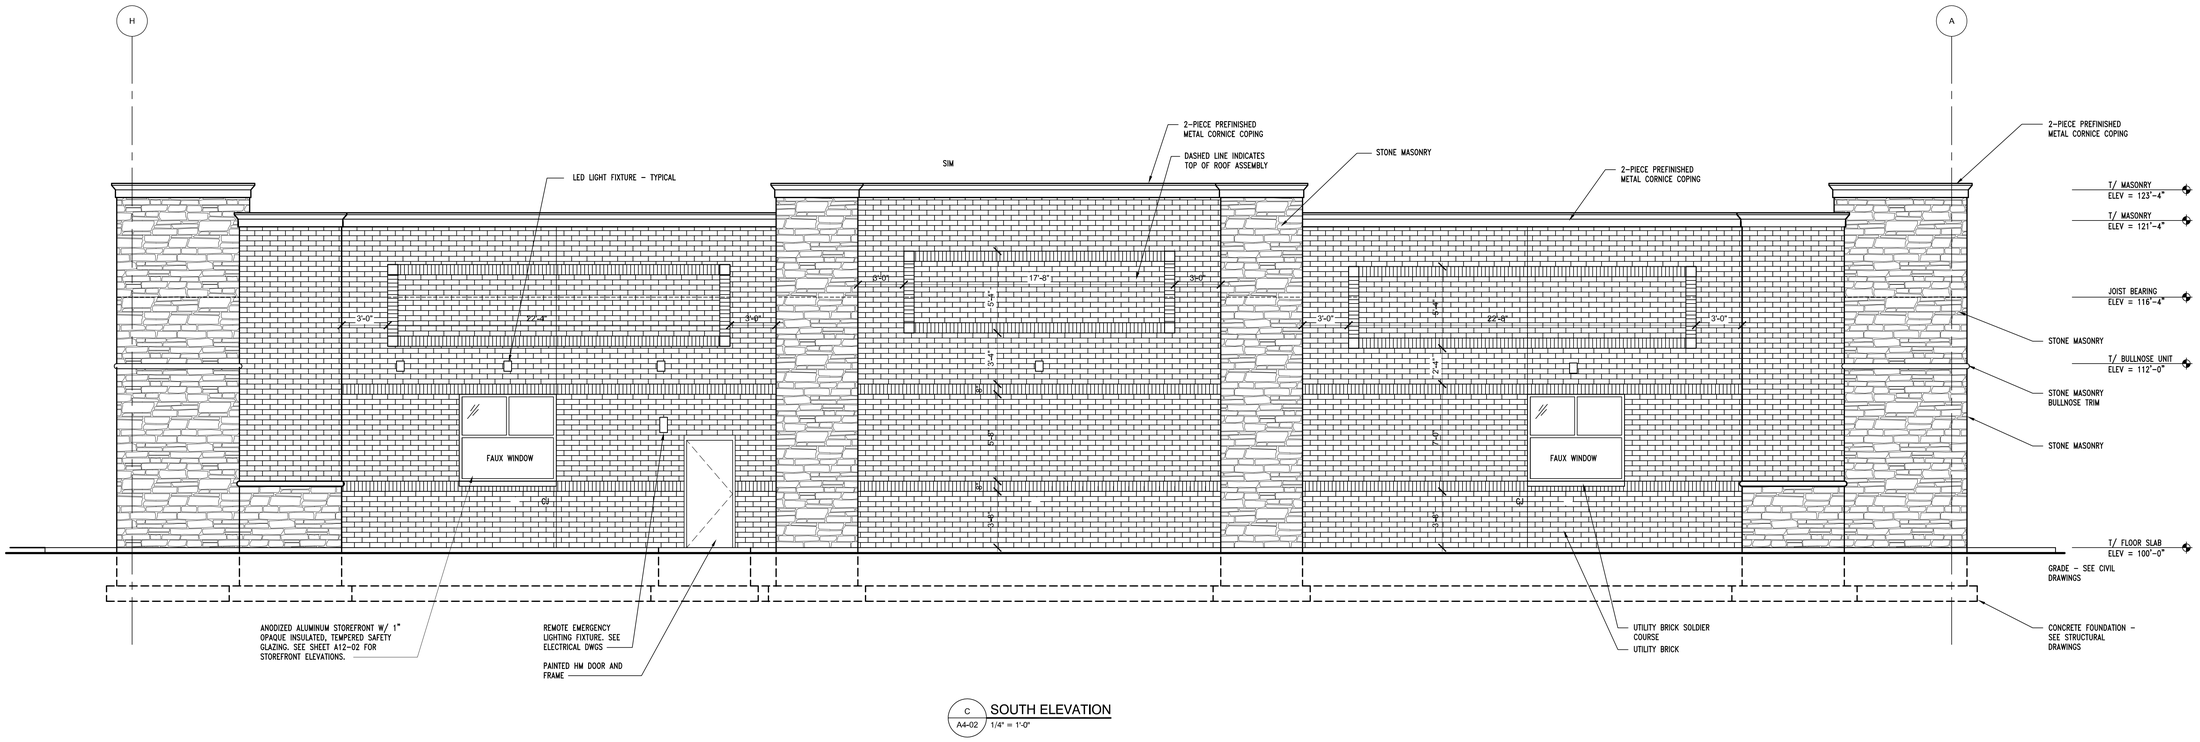

C A4-02 **SOUTH ELEVATION**
1/4" = 1'-0"

EXTERIOR FINISHES:

1. METAL COPING

   MANUFACTURER: METAL ERA
   PRODUCT: CREATIVE DESIGN CORNICE
   COLOR: DARK BRONZE

2. MASONRY & MORTAR

   MANUFACTURER: BELDEN
   PRODUCT: UTILITY BRICK
   COLOR: 691-693 SMOOTH

   MORTAR: CEMEX RICH COLOR BASF RHEOPEL MORTAR
   ADMIXTURE W/ INTEGRAL WATER REPELLANT.
   COLOR: 10-C IVORY

3. STONE MASONRY

   MANUFACTURER: NORTHFIELD BLOCK (OLDCASTLE)
   PRODUCT: CORDOVA STONE
   TEXTURE: CHISELFACE
   COLOR: WOODLAND BLEND
   PATTERN: PATTERNED ASHLAR 7.23 S.F. PATTERN
   PROVIDE CORNER RETURNS, STONE MASONRY BULLNOSE TRIM AND SILLS

   MORTAR: CEMEX RICH COLOR BASF RHEOPEL MORTAR
   ADMIXTURE W/ INTEGRAL WATER REPELLANT.
   COLOR: 10-C IVORY

4. EIFS

   MANUFACTURER: DRIVIT
   PRODUCT: 2" THICK OUTSULATION PLUS MD SYSTEM
   COLORS: E-1 SW 7568 NEUTRAL GROUND

5. PAINTED HOLLOW METAL DOORS AND FRAMES

   MANUFACTURER: SHERWIN WILLIAMS
   PAINT: (1) COAT SHERWIN-WILLIAMS PROCRYL UNIVERSAL ACRYLIC PRIMER AND TWO (2) COATS SHERWIN-WILLIAMS A-100 EXTERIOR ACRYLIC LATEX-SATIN
   COLOR: SW7568 NEUTRAL GROUND

6. GLAZING

   MANUFACTURER: OLDCASTLE BUILDING ENVELOPE
   PRODUCT: 1" INSULATING GLASS:
   EXTERIOR LITE: 1/4" PPG SOLARGRAY
   INTERIOR LITE: 1/4" PPG SOLARBAN 60 ON CLEAR LOW-E #3
   CAVITY: 1/2" AIR FILL

7. STOREFRONT

   MANUFACTURER: KAWNEER OR APPROVED EQUAL
   PRODUCT: VG 451T/CENTER GLASS, THERMALLY BROKEN FRAMING SYSTEMS WITH 1" INSULATED, TEMPERED SAFETY GLASS.
   COLOR: DARK BRONZE ANNODIZED.

BUILDING MATERIAL CALCULATIONS:

EAST ELEVATION

TOTAL = 1172 S.F.
WINDOWS/ DOORS = 96 S.F. 8%
STONE MASONRY = 374 S.F. 32%
BRICK MASONRY = 702 S.F. 60%

SOUTH ELEVATION

TOTAL = 2686 S.F.
WINDOWS/ DOORS = 96 S.F. 4%
STONE MASONRY = 560 S.F. 21%
BRICK MASONRY = 2030 S.F. 75%

WEST ELEVATION

TOTAL = 1172 S.F.
WINDOWS/ DOORS = 36 S.F. 3%
STONE MASONRY = 374 S.F. 32%
BRICK MASONRY = 762 S.F. 65%

NORTH ELEVATION

TOTAL = 2686 S.F.
WINDOWS/ DOORS = 383 S.F. 14%
EIFS = 383 S.F. 14%
STONE MASONRY = 560 S.F. 35%
BRICK MASONRY = 702 S.F. 37%

PROJECT
Circle K 2281 Westfield
1821 East 151st Street
Westfield, IN 46033

CLIENT
Circle K Midwest
4080 Jonathan Moore Pike
Columbus, IN 47201

cupkovic architecture llc
6060 Rockside Woods Blvd
Cleveland, Ohio 44131
216.524.8400 phone
216.524.8401 fax
www.cuparc.com
info@cuparc.com

SEAL
NOT FOR CONSTRUCTION

NUMBER	DESCRIPTION	DATE
	ISSUED FOR PERMIT	04-22-2016

DRAWING TITLE
STORE #2281 Westfield
EXTERIOR ELEVATIONS

DRAWN BY	CHECKED BY
SDM	SDM

SCALE: 1/4" = 1'-0"
ISSUE DATE: -
JOB NUMBER: 15-313
DRAWING NUMBER: **A4-02**

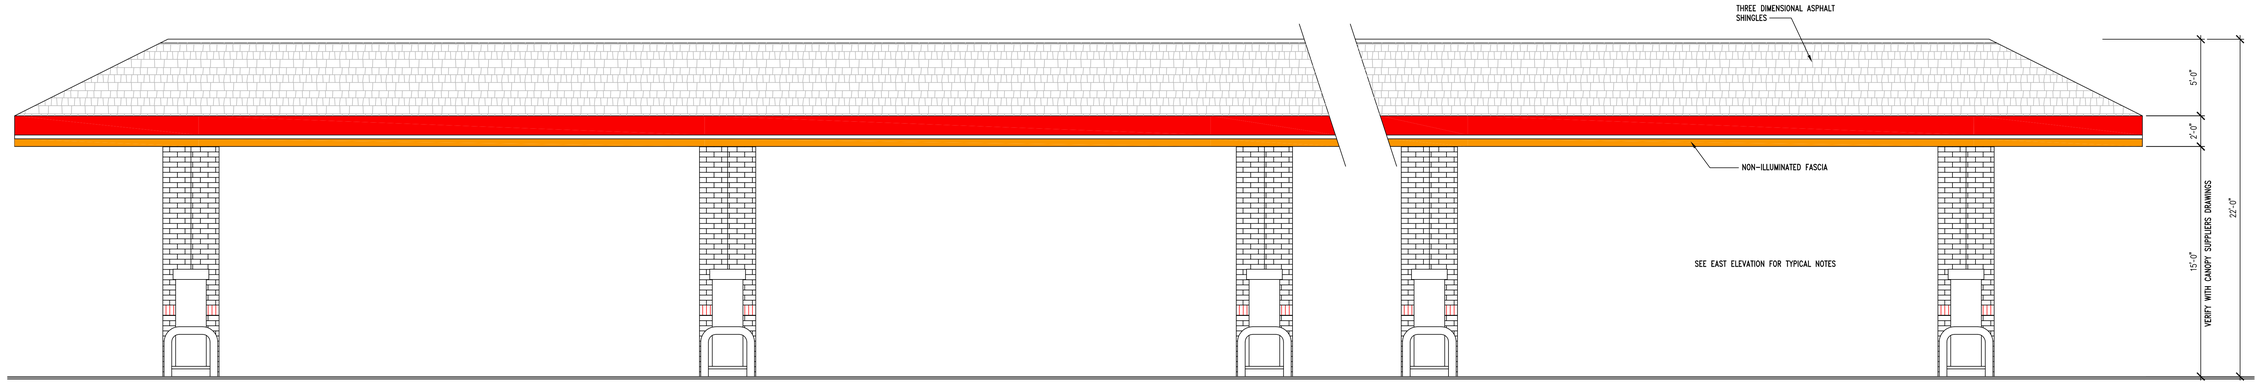

SOUTH ELEVATION

1/4" = 1'-0"

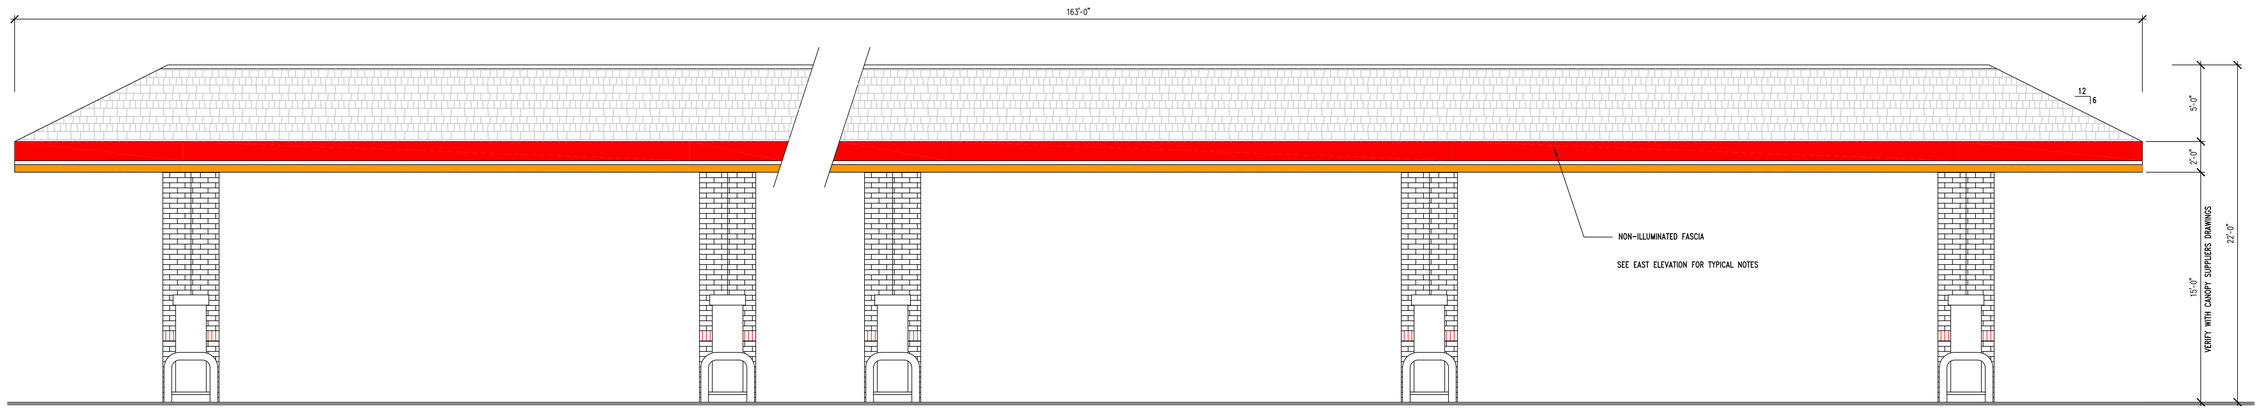

NORTH ELEVATION

1/4" = 1'-0"

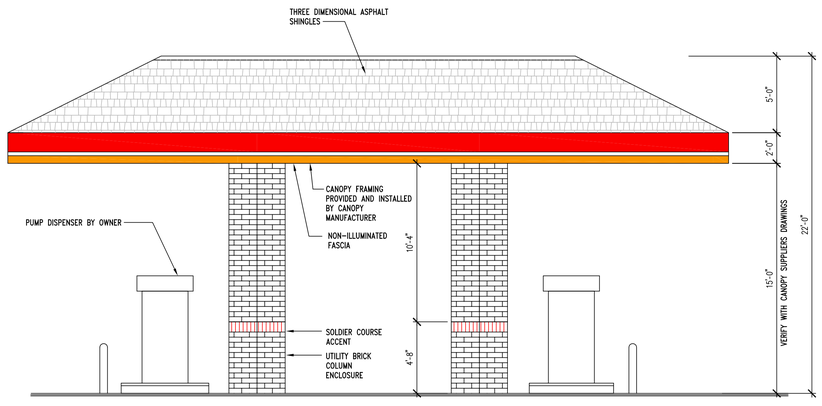

EAST ELEVATION

1/4" = 1'-0"

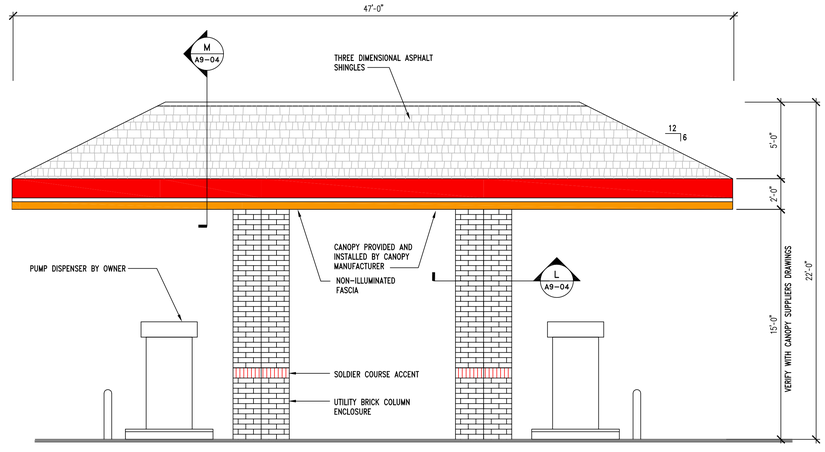

WEST ELEVATION

1/4" = 1'-0"

EXTERIOR FINISHES:

1. METAL COPING

   MANUFACTURER: METAL ERA OR APPROVED EQUAL
   PRODUCT: PERMA-TITE
   COLOR: DARK BRONZE

2. ASPHALT SHINGLES

   MANUFACTURER: GAF OR APPROVED EQUAL
   PRODUCT: TIMBERLINE NATURAL SHADOW SHINGLES
   COLOR: AS SELECTED BY ARCHITECT

3. MASONRY & MORTAR

   MANUFACTURER: BELDON
   PRODUCT: UTILITY BRICK
   COLOR: 691-693 SMOOTH

   MORTAR: CEMEX RICH COLOR BASF RHEOPEL MORTAR
   ADMIXTURE W/ INTEGRAL WATER REPELLANT.
   COLOR: 10-C IVORY

4. PAINTED BOLLARDS AND MISCELLANEOUS

   MANUFACTURER: SHERWIN WILLIAMS
   PRODUCT: PRO-INDUSTRIAL DTM ACRYLIC
   PAINT: ONE (1) COAT SHERWIN-WILLIAMS PRIMER AS RECOMMENDED
   TWO (2) COATS SHERWIM-WILLIAMS PRO-INDUSTRIAL DTM ACRYLIC
   COLOR - B66W311KG CK GRAY

GENERAL NOTES:

1. GAS CANOPY ELEVATIONS ISSUED FOR SIGNAGE AND FINISHES ONLY. SEE GAS CANOPY DRAWINGS FROM SUPPLIER FOR CONSTRUCTION INFORMATION.

PROJECT
Circle K 2281 Westfield
1821 East 151st Street
Westfield, IN 46033

CLIENT
Circle K Midwest
4080 Jonathan Moore Pike
Columbus, IN 47201

CUPKOVIC architecture llc
6060 Rockside Woods Blvd | 216.524.8400 phone | www.cuparc.com
Cleveland, Ohio 44131 | 216.524.8401 fax | info@cuparc.com

SEAL
NOEL L. CUPKOVIC
REGISTERED
No. AR11500101
STATE OF
INDIANA
ARCHITECT

NUMBER	DESCRIPTION	DATE
	ISSUED FOR PERMIT	04-22-2016

DRAWING TITLE
STORE #2281 Westfield
GAS CANOPY ELEVATIONS

DRAWN BY	CHECKED BY
MGS	SDM

SCALE
1/4" = 1'-0"

ISSUE DATE
-

JOB NUMBER
15-313

DRAWING NUMBER
A4-03