SILL PLATE MARK LEGEND			
	2x4 90° CORNER		2x6 90° CORNER
	2x4 45° CORNER		2x6 45° CORNER
	"T" INTERSECTION		"T" INTERSECTION

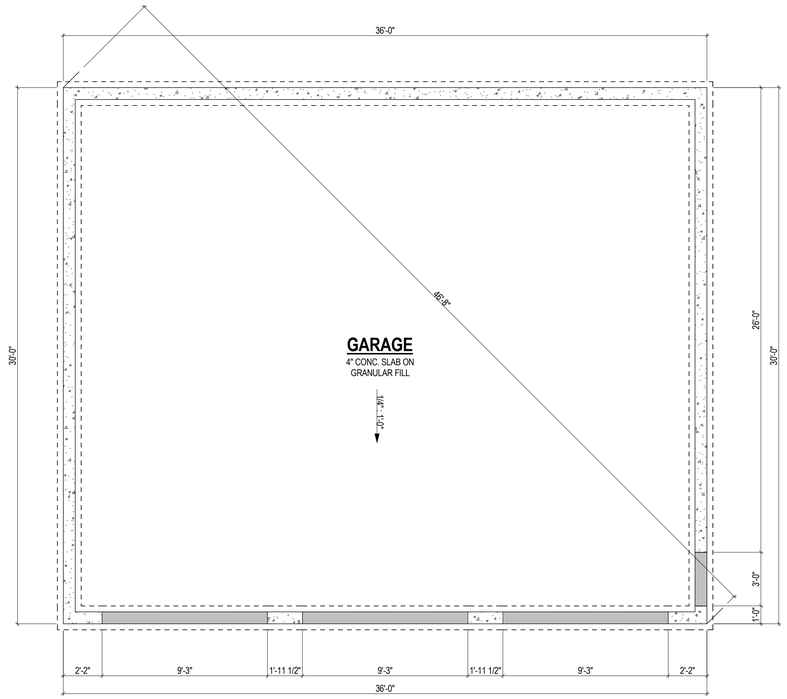

1 FOUNDATION PLAN
A-1.0 — 1/4" = 1'-0" WHEN PRINTED ON 24"x36" / ARCH D PAPER SIZE

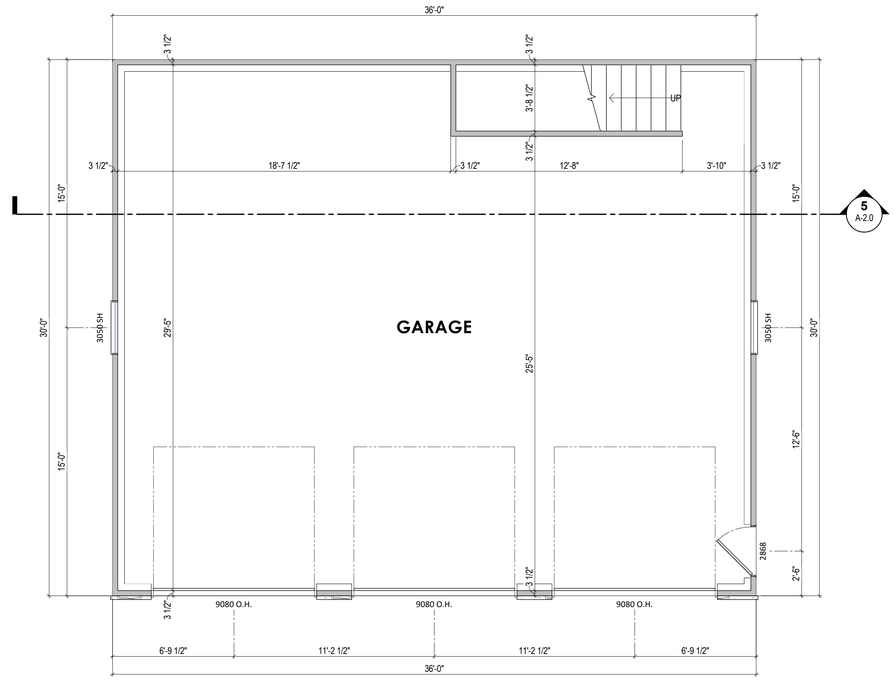

2 1ST FLOOR PLAN
A-1.0 — 1/4" = 1'-0" WHEN PRINTED ON 24"x36" / ARCH D PAPER SIZE

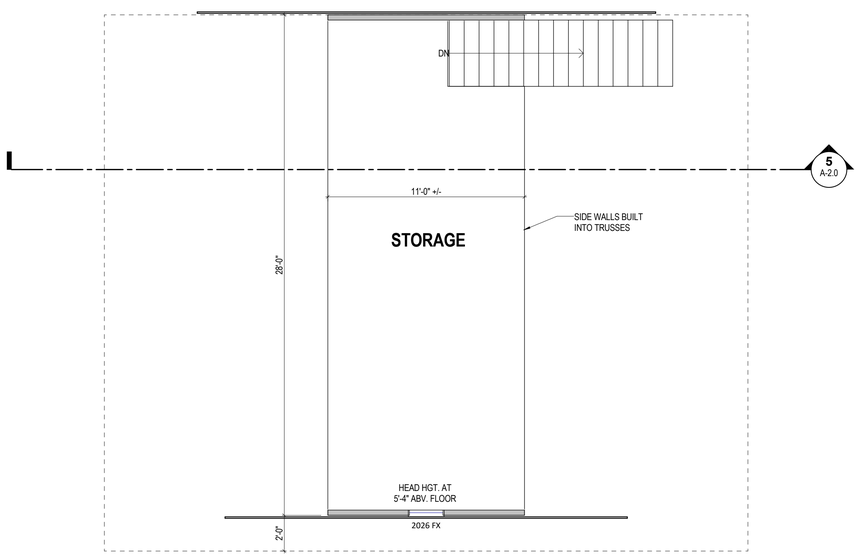

3 STORAGE PLAN
A-1.0 — 1/4" = 1'-0" WHEN PRINTED ON 24"x36" / ARCH D PAPER SIZE

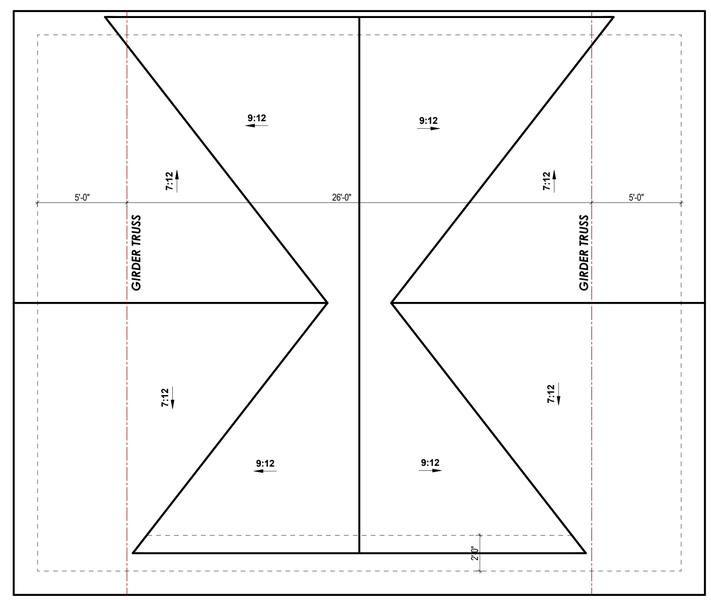

4 ROOF PLAN
A-1.0 — 1/4" = 1'-0" WHEN PRINTED ON 24"x36" / ARCH D PAPER SIZE

QUICKSTART RESIDENTIAL BUILDER KIT
3990 SR 38E, Suite B • Lafayette, IN 47905
888-988-4BIM
www.cgvisions.com

PRINTED: 3/16/2016 4:02:12 PM

REVISIONS			
NO.	DATE	REMARKS	BY

McKinney - Detached Garage
PROJECT ADDRESS

SHEET
Foundation Plan - Floor Plan - Roof Plan

ISSUE DATE
03/16/2016
DRAWN BY
BMC
SHEET NUMBER
A-1.0

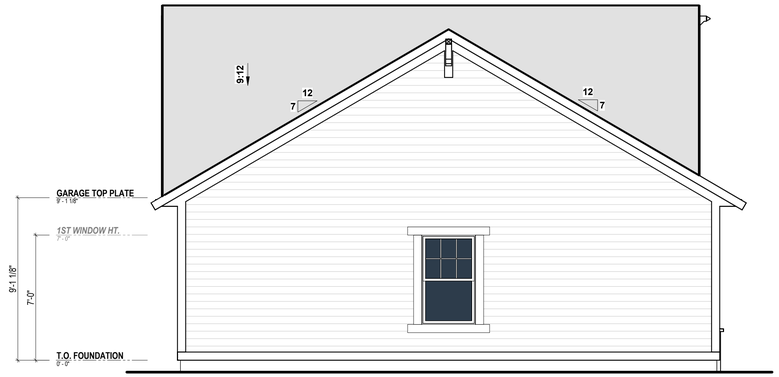

2 LEFT VIEW
A-2.0 1/4" = 1'-0" WHEN PRINTED ON 24"x36" / ARCH D PAPER SIZE

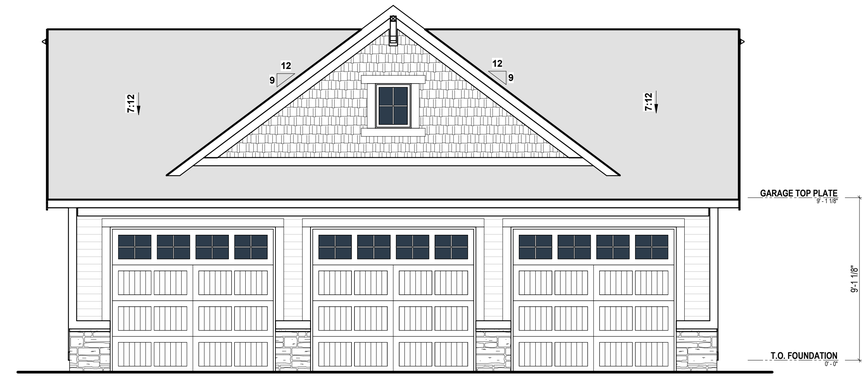

1 FRONT VIEW
A-2.0 1/4" = 1'-0" WHEN PRINTED ON 24"x36" / ARCH D PAPER SIZE

4 RIGHT VIEW
A-2.0 1/4" = 1'-0" WHEN PRINTED ON 24"x36" / ARCH D PAPER SIZE

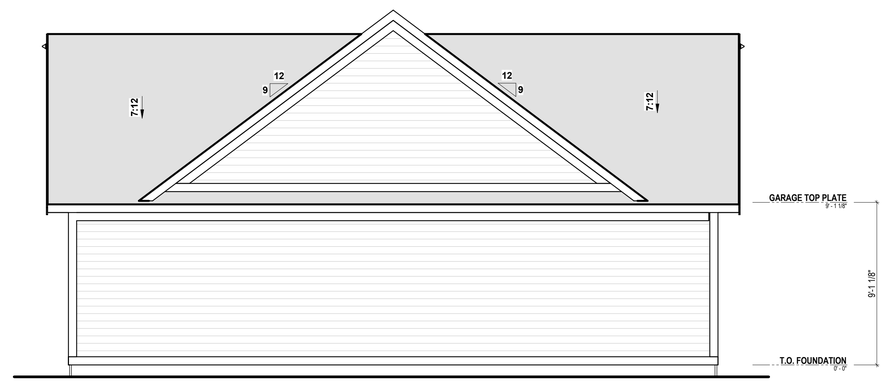

3 REAR VIEW
A-2.0 1/4" = 1'-0" WHEN PRINTED ON 24"x36" / ARCH D PAPER SIZE

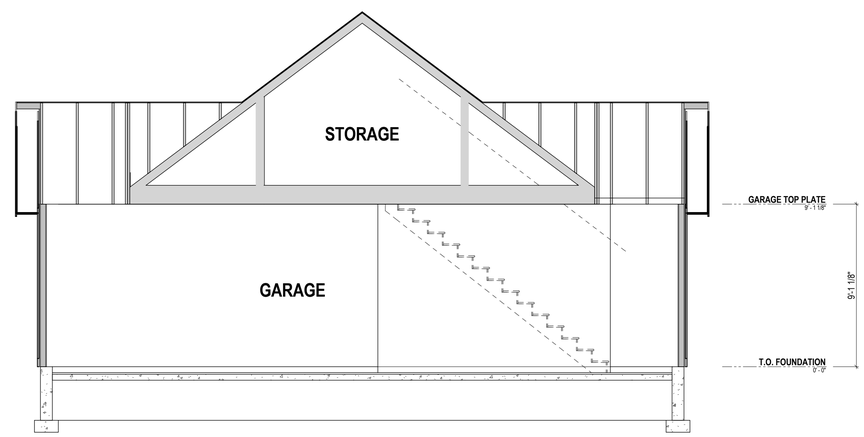

5 BUILDING SECTION
A-2.0 1/4" = 1'-0" WHEN PRINTED ON 24"x36" / ARCH D PAPER SIZE

QUICKSTART
RESIDENTIAL BUILDER KIT
3990 SR 38E, Suite 8 • Lafayette, IN 47905
888-988-4BIM
www.cgvisions.com

PRINTED: 3/16/2016 4:02:13 PM

REVISIONS

NO.	DATE	REMARKS	BY

McKinney - Detached Garage

PROJECT ADDRESS

SHEET
Elevations - Building Section

ISSUE DATE
03/16/2016

DRAWN BY
BMC

SHEET NUMBER
A-2.0