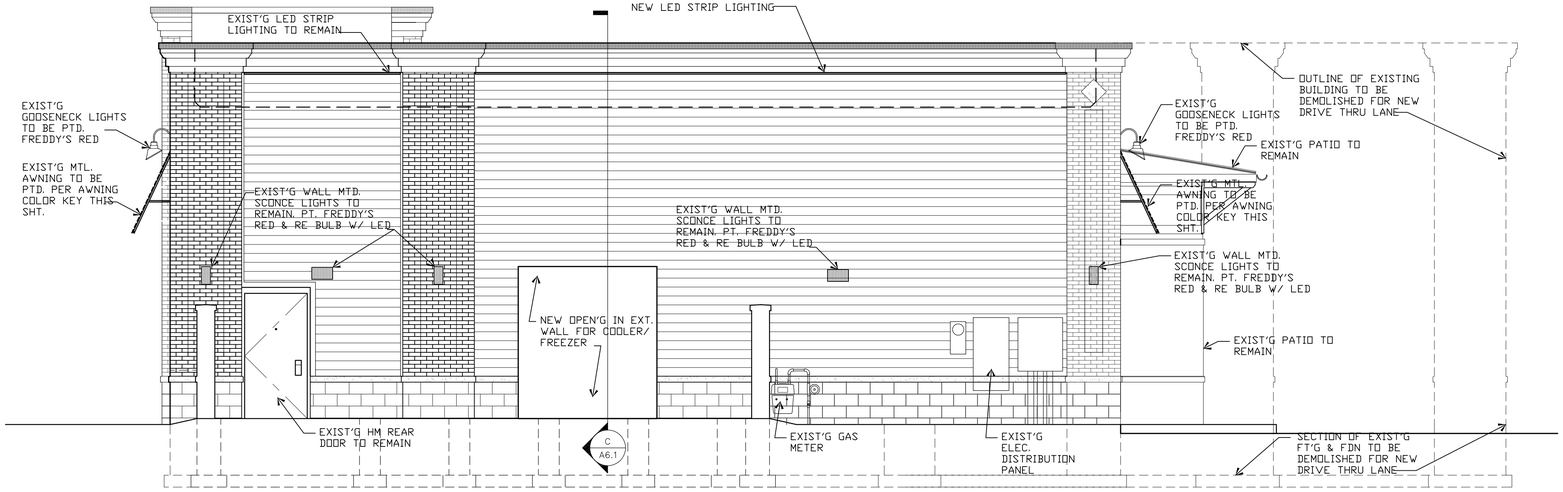

A NORTH ELEVATION

1/4"= 1'-0"

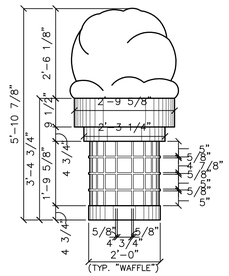

1 "CUSTARD" ELEV.

1/2"= 1'-0"

NOTE: THIS CONE IS A ¾ CORNER CONE WITH AN 11° TILT OUTWARD FROM THE VERTICAL

AWNING COLOR KEY

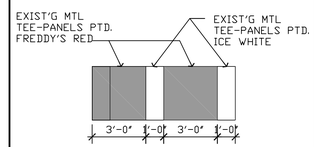

SIGNAGE AREA: NORTH ELEVATION

FREDDY'S = 26 SQ.FT.
CONE = 10 SQ.FT.

TOTAL = 36 SQ.FT.

SIGNAGE ALLOWED BY UNIFIED DEVELOPMENT ORDINANCE SECTION 6.17 = 58 SQ.FT.

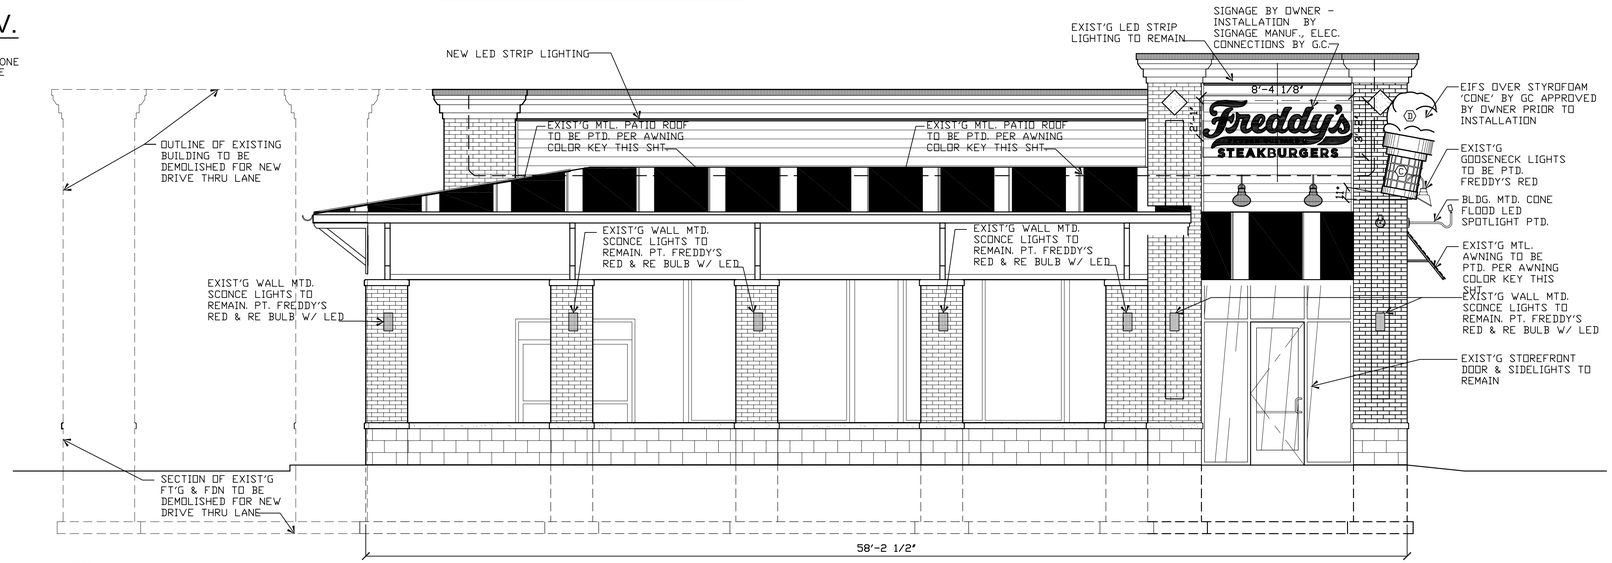

B SOUTH ELEVATION

1/4"= 1'-0"

THE DESIGN AND DETAILS DISCLOSED HEREIN ARE THE EXCLUSIVE PROPERTY OF WINTER ARCHITECTS INC. AND SHALL NOT BE COPIED OR REPRODUCED IN WHOLE OR IN PART WITHOUT ITS PRIOR WRITTEN CONSENT.

DAN WINTER, ARCHITECT

FREDDY'S FROZEN CUSTARD

2740 E. 146th STEET
WESTFIELD, INDIANA

WINTER ARCHITECTS

1024 EAST FIRST STREET
WICHITA, KS. 67214
PH. 316-267-7142

EXTERIOR ELEVATIONS

DATE
6/03/2016

DRAWN BY:
RB / WB

CHECKED BY:
DW

SHEET NO.
A3

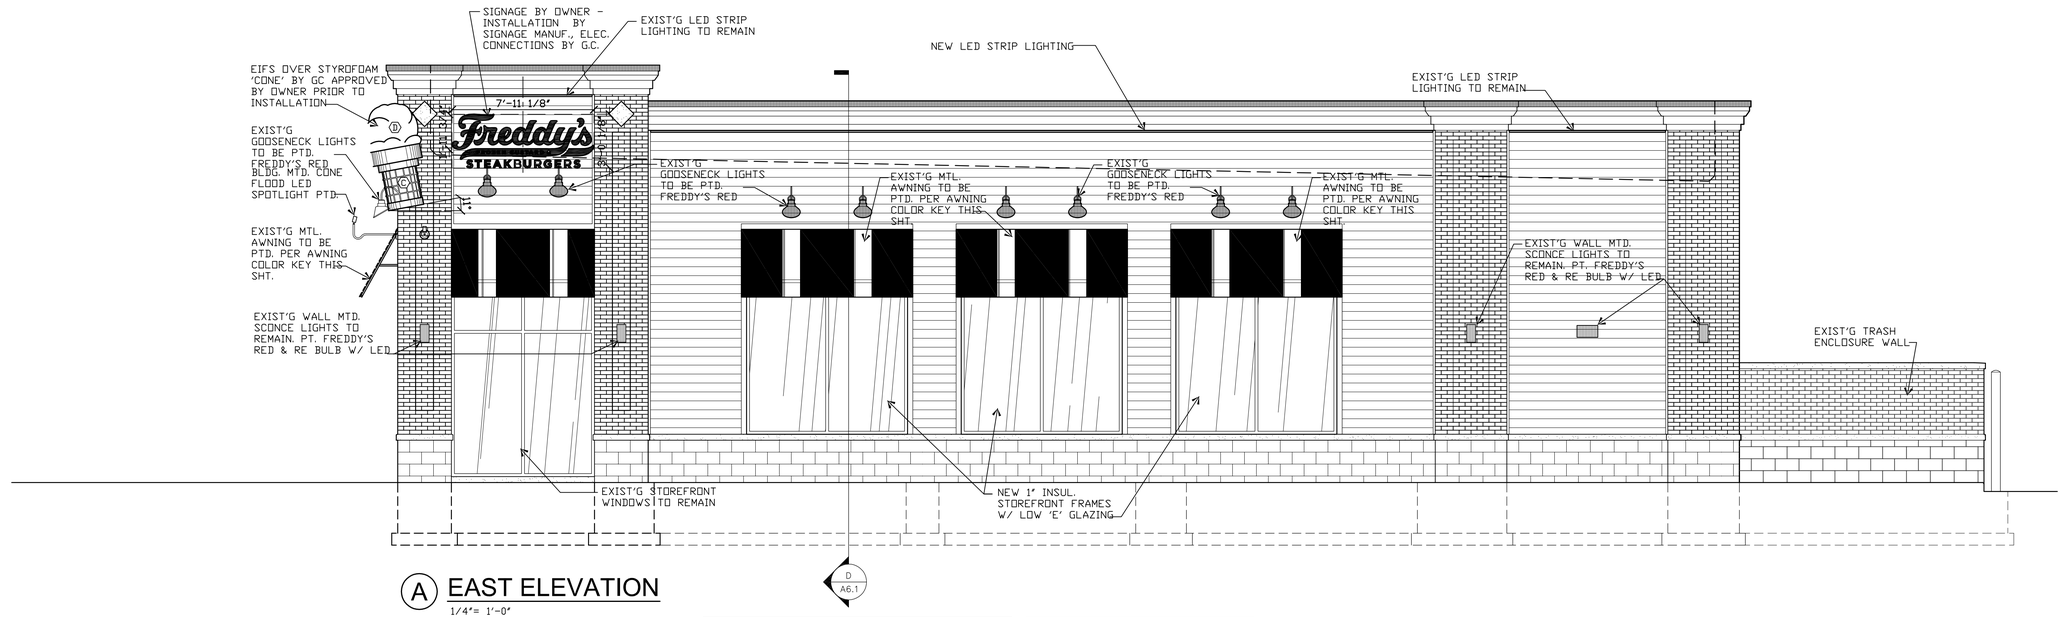

A EAST ELEVATION

1/4"= 1'-0"

AWNING COLOR KEY

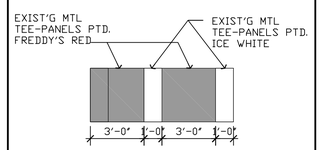

SIGNAGE AREA: SOUTH ELEVATION

FREDDY'S = 24 SQ.FT.

TOTAL = 24 SQ.FT.

SIGNAGE ALLOWED BY UNIFIED DEVELOPMENT ORDINANCE SECTION 6.17 = 58 SQ.FT.

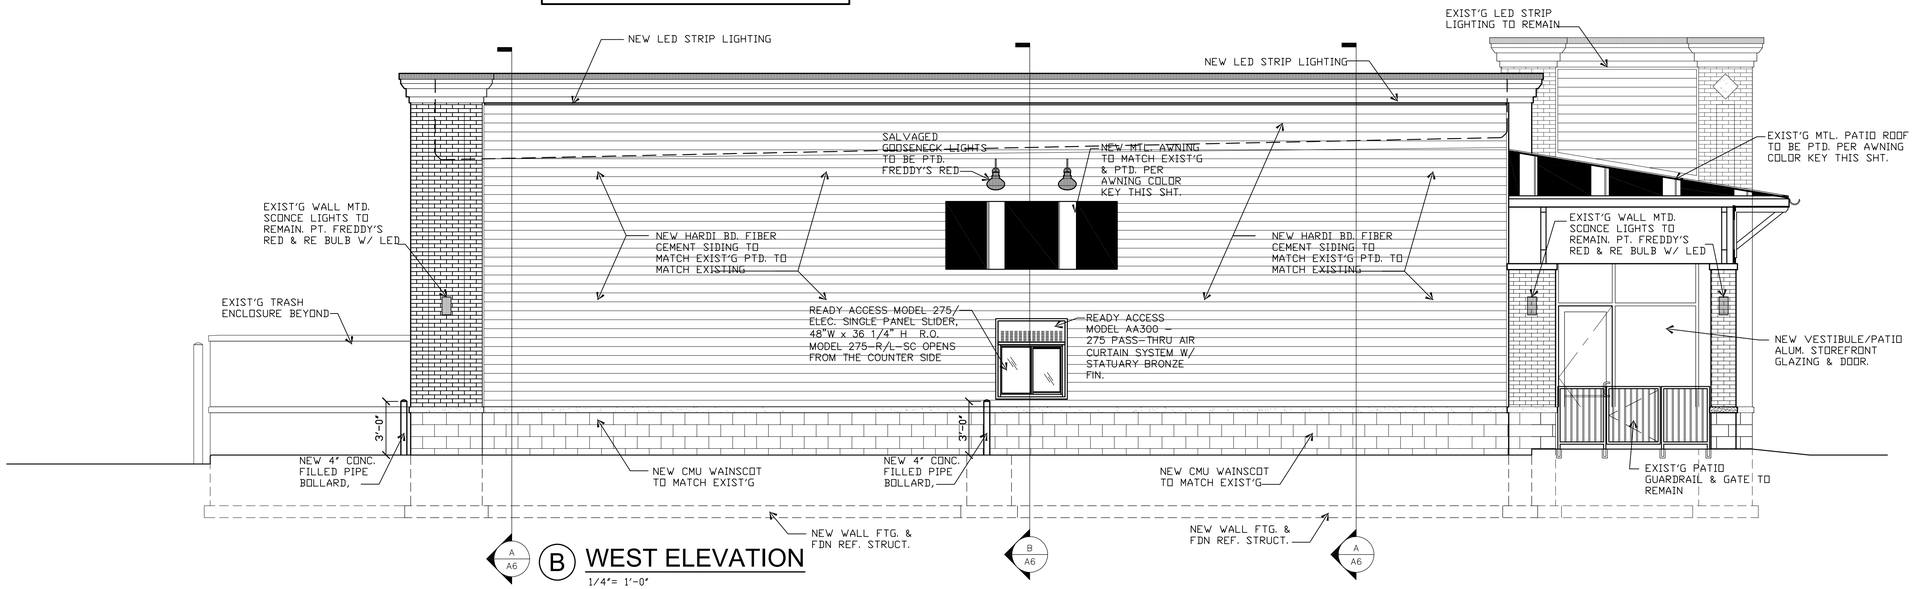

B WEST ELEVATION

1/4"= 1'-0"

THE DESIGN AND DETAILS DISCLOSED HEREIN ARE THE EXCLUSIVE PROPERTY OF WINTER ARCHITECTS INC. AND SHALL NOT BE COPIED OR REPRODUCED IN WHOLE OR IN PART WITHOUT ITS PRIOR WRITTEN CONSENT.

DAN WINTER, ARCHITECT

FREDDY'S FROZEN CUSTARD

2740 E. 146th STEET
WESTFIELD, INDIANA

WINTER ARCHITECTS

1024 EAST FIRST STREET
WICHITA, KS. 67214
PH. 316-267-7142

EXTERIOR ELEVATIONS

DATE
6/03/2016

DRAWN BY:
RB / WB

CHECKED BY:
DW

SHEET NO.
A4

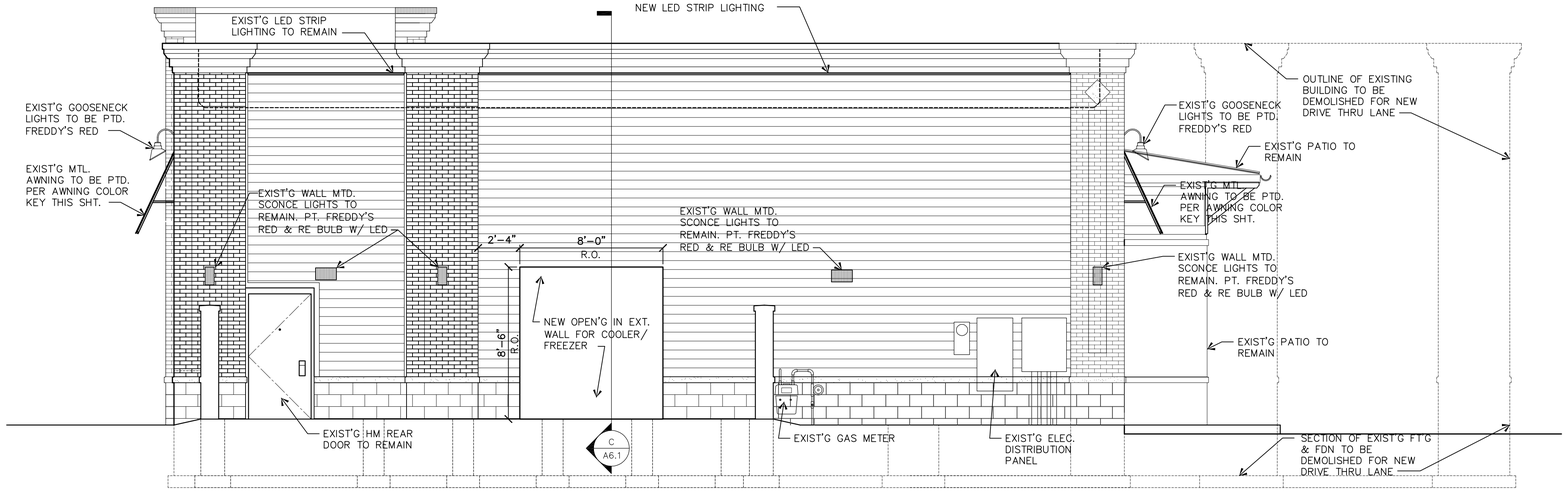

A NORTH ELEVATION

1/4"= 1'-0"

NORTH SOUTH SECTION THRU TRASH ENCLOSURE SHOWING REAR WALL OF BUILDING.

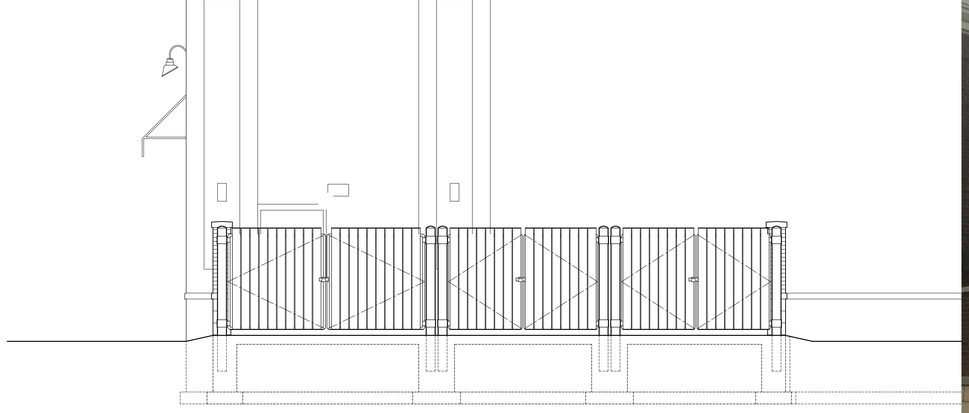

B NORTH ELEVATION

1/4"= 1'-0"

ELEVATION OF TRASH ENCLOSURE SHOWING EXISTING GATES.

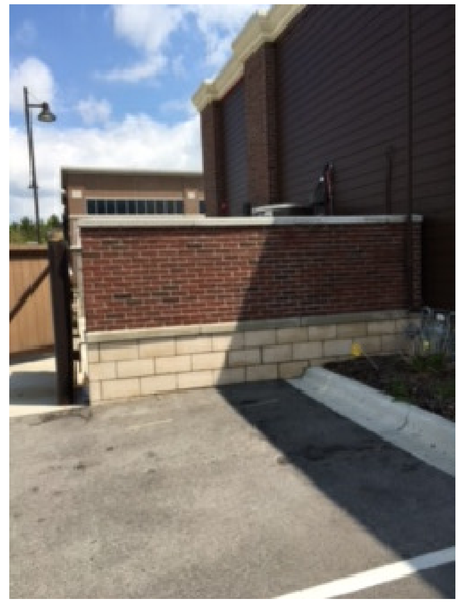

THE DESIGN AND DETAILS DISCLOSED HEREIN ARE THE EXCLUSIVE PROPERTY OF WINTER ARCHITECTS INC. AND SHALL NOT BE COPIED OR REPRODUCED IN WHOLE OR IN PART WITHOUT ITS PRIOR WRITTEN CONSENT.

DAN WINTER, ARCHITECT

FREDDY'S FROZEN CUSTARD

2740 E. 146th STEET
WESTFIELD, INDIANA

WINTER ARCHITECTS

1024 EAST FIRST STREET
WICHITA, KS. 67214
PH. 316-267-7142

TRASH ENCL. ELEVATION & SEC.

DATE
6/03/2016
⚠ 6/23/2016

DRAWN BY: RB / WB
CHECKED BY: DW

SHEET NO.
⚠ SA3