IMMI®

CAMPUS SIGNAGE

5-30-2016

Property Ownership

4900P | 5-27-2016

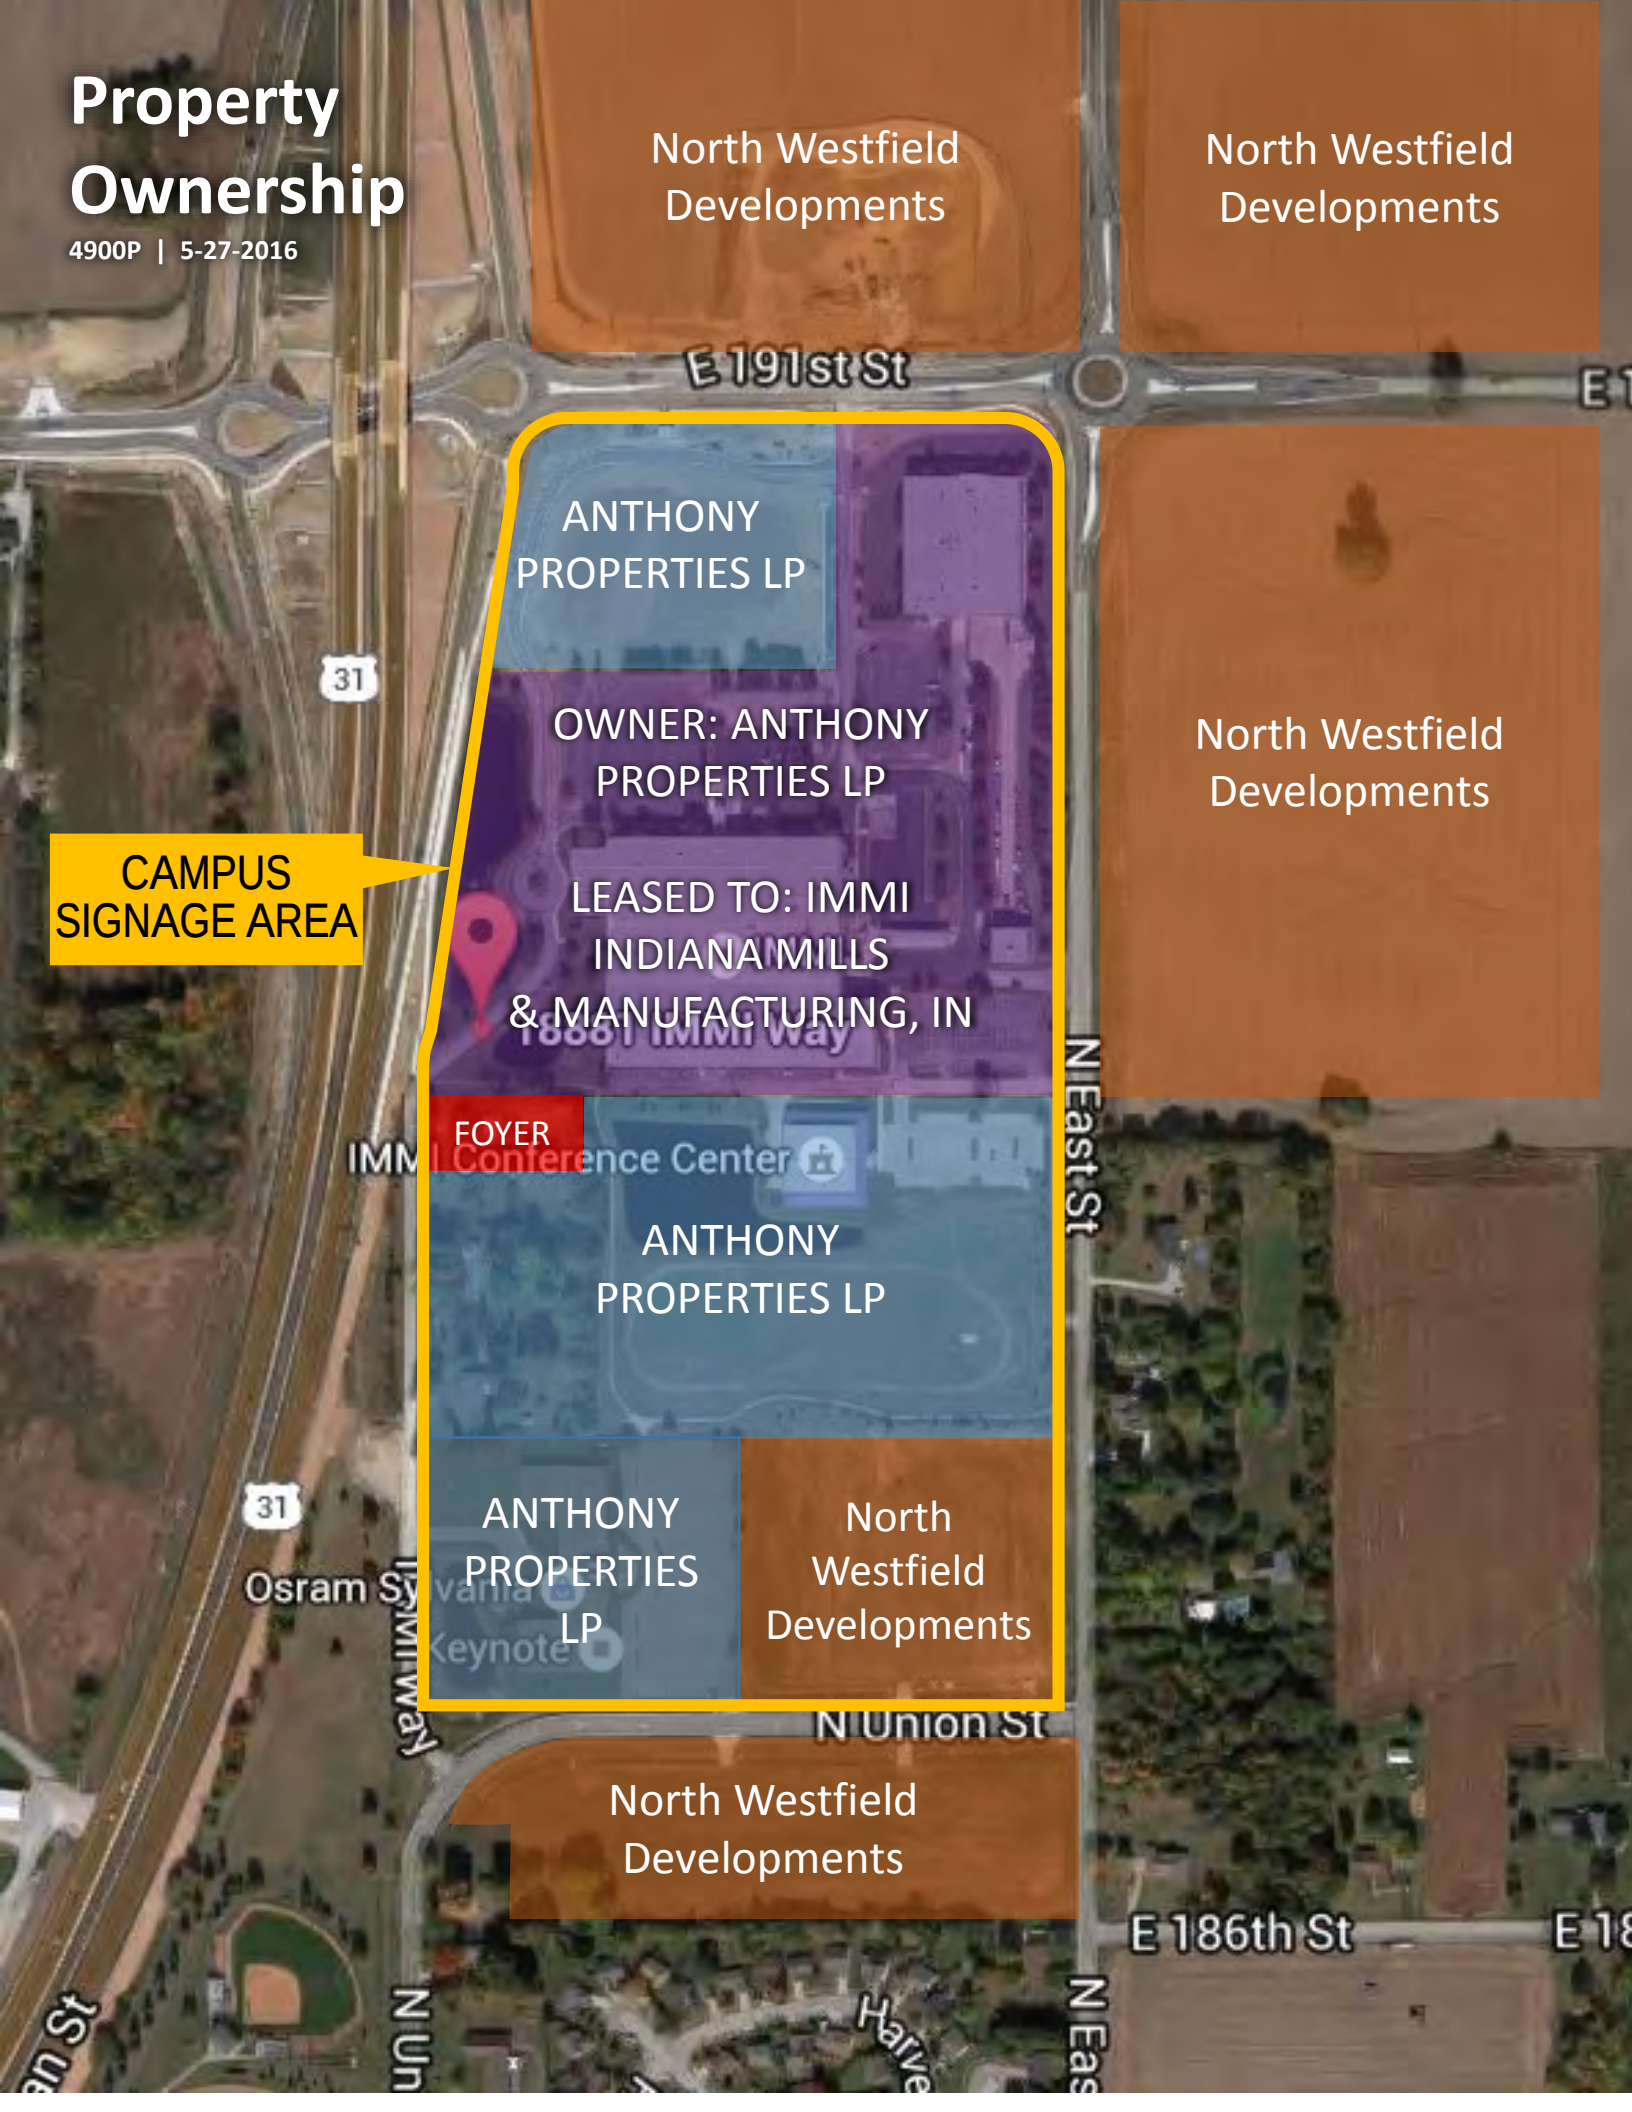

Building Ownership/Frontage

4900P | 5-27-2016

Building A

18881 IMMI Way

County Parcel No: 09-06-30-00-00-027.000

Owner: Anthony Properties, LP (Leased to IMMI/Indiana Mills & Manufacturing, Inc.)

Legal Description: Acreage 25.16 Section 30, Township 19, Range 4

West Frontage Length: 466’
West Frontage Height: 28’ 1”

Building E

IMMI Conference Center
18880 N. East Street

County Parcel No: 09-06-30-00-00-020.101

Legal Description: Acreage 11.36 Section 30, Township 19, Range 4

Owner: Anthony Properties LP

East Frontage Length: 158’
East Frontage Height: 20’

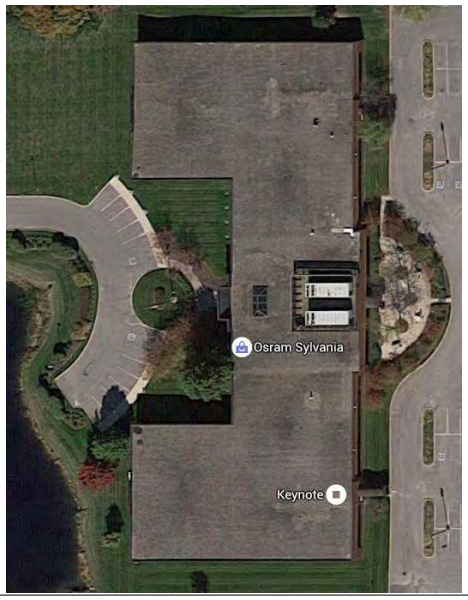

OSRAM/LEDVANCE/Cru Building

18711 N Union St

County Parcel No: 09-90-03-00-00-003.090

Legal Description: Section 30, Township 19, Range 4

Owner: Anthony Properties LP

West Frontage Length: 362’ (North-South)
West Frontage Height: 15’ 8”

IMMI CAMPUS

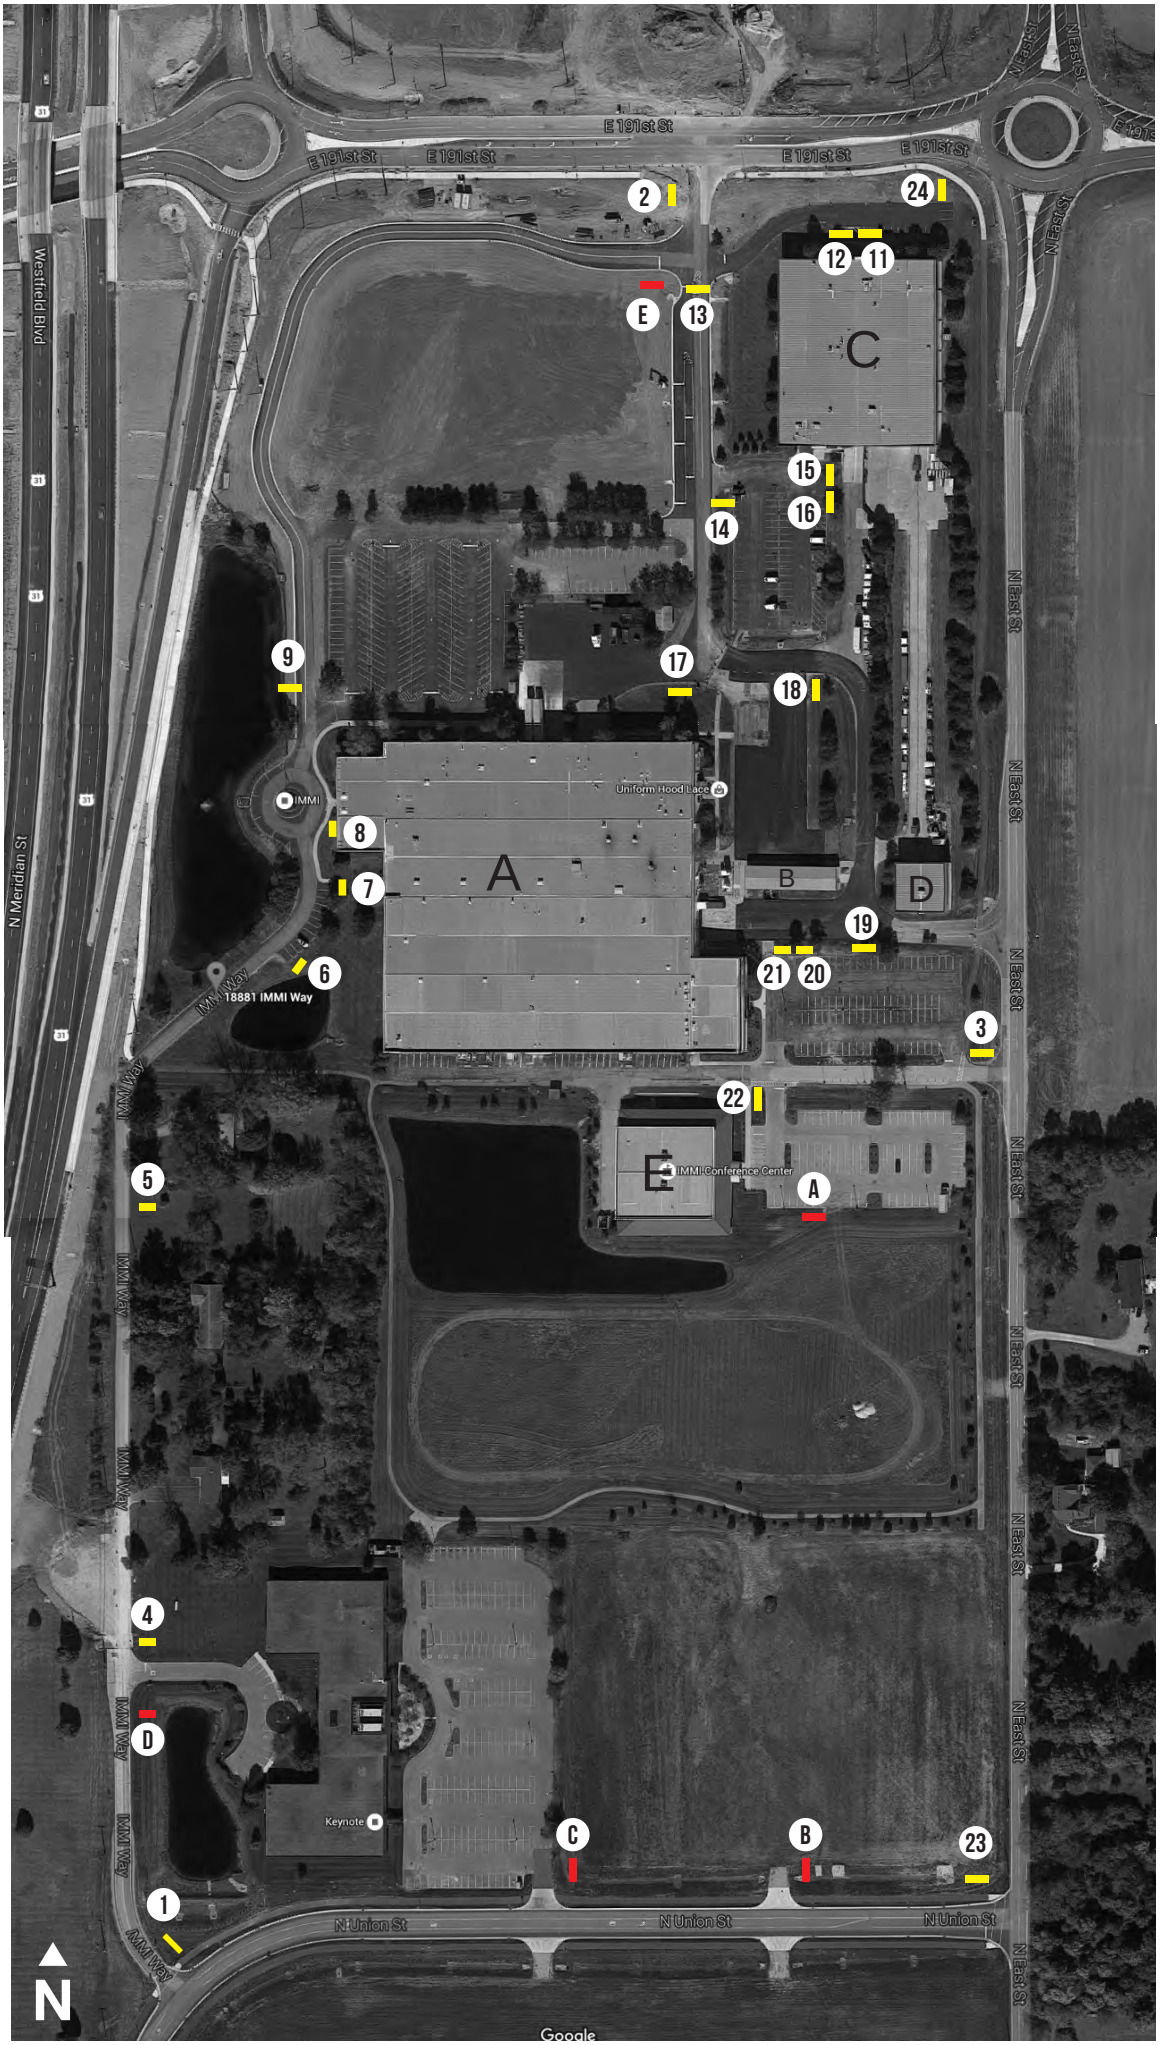

Inground Signs

Possible Future Inground Signs

Sign Specifications

Panel Specfications

Printint
Reflective 3M IJ 680 CR-10

Material
Aluminum - Max-Metal 3mm White

Lamination:
3M 8508 Gloss 2mil

Post Specfications

Material:
3” Round Post & Cap with
Powder Coat

Color:
Bonded Wheel Silver
Product Code: 9811-0110

Post Installation:
30” Underground
Direct burial with concrete

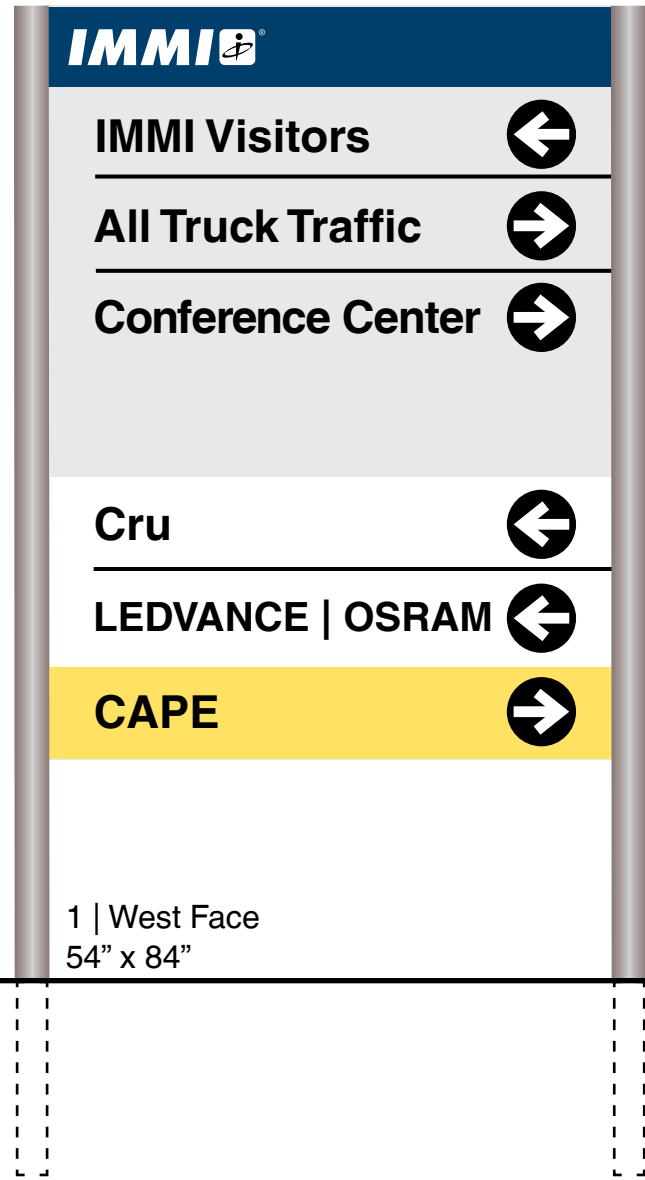

Color Specfications

Top Blue:	100/57/0/38
Light Gray:	0/2/5/9
Yellow CAPE:	0/8/73/0
Black:	0/0/0/100

IMMI Signage Program 2016

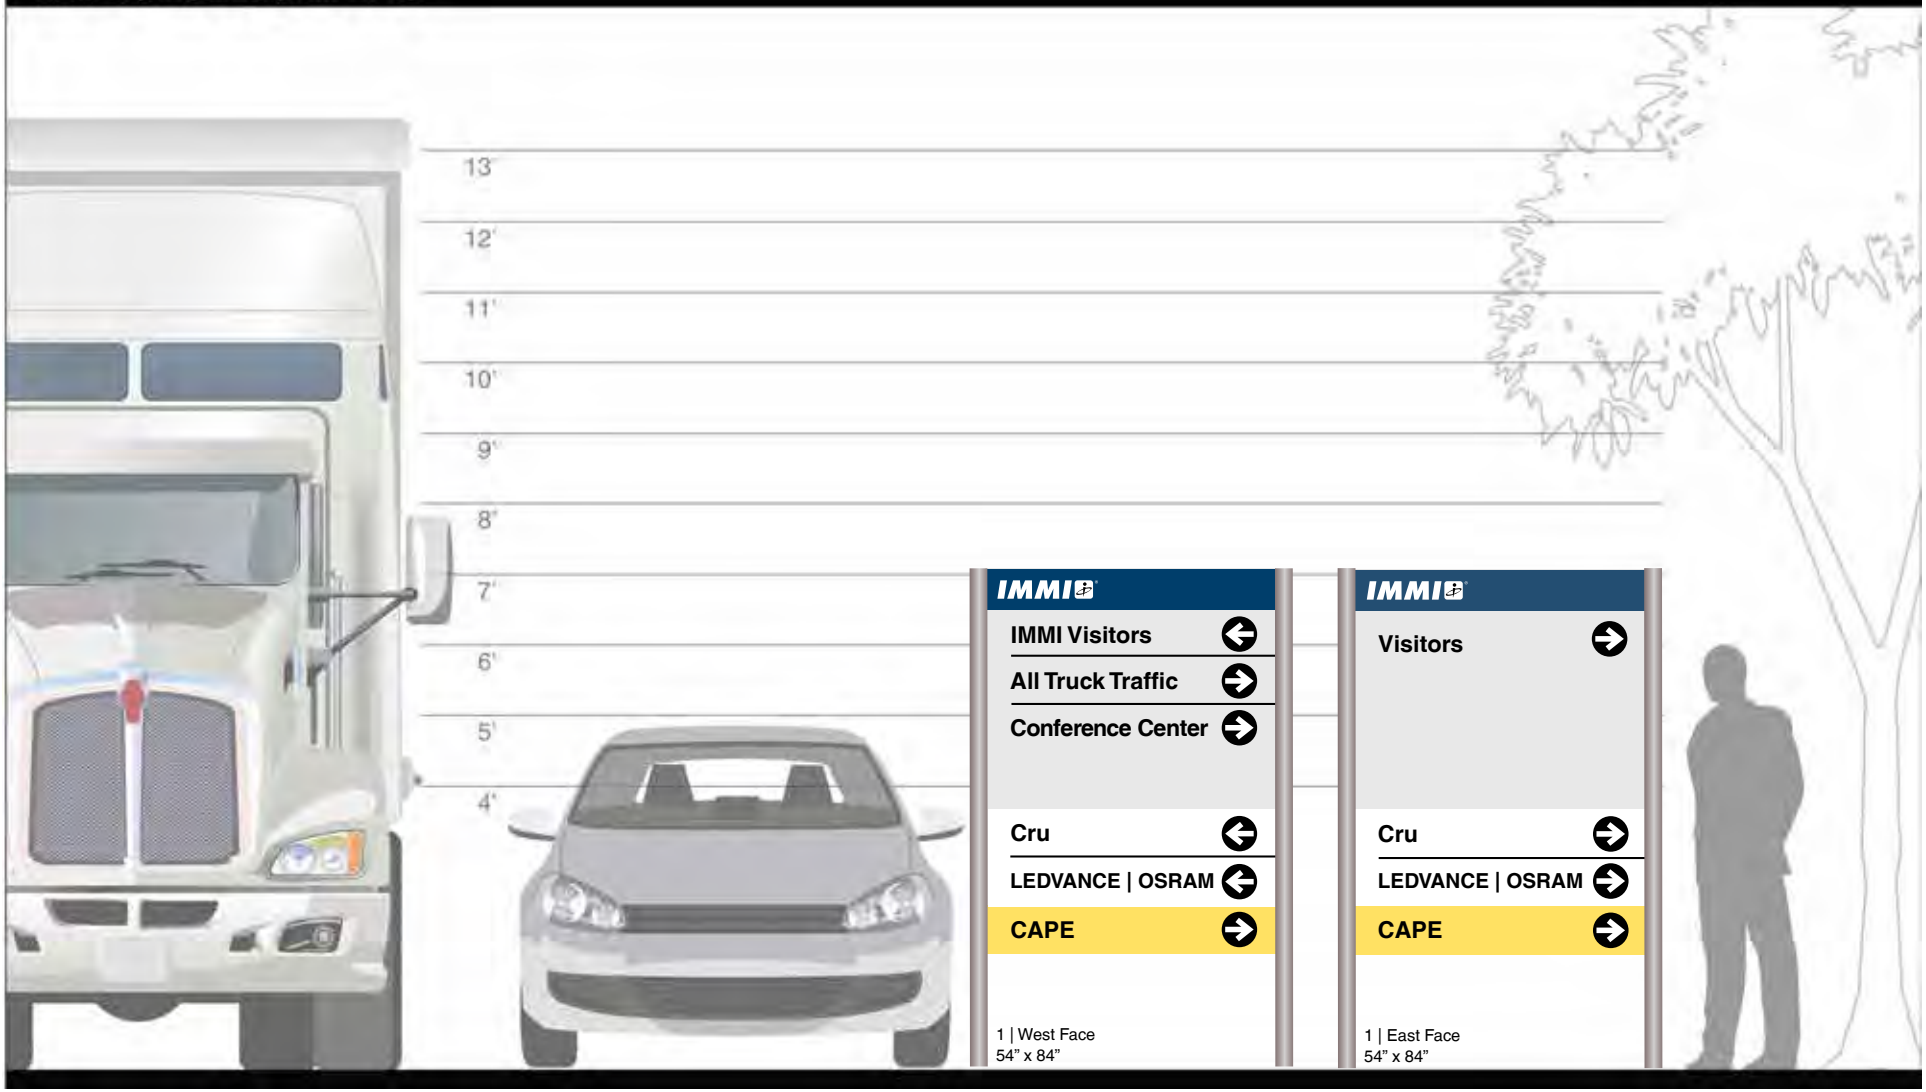

Sign Number	Type	Size	Side A	Side B
1	Entrance - 2 Post	54" x 84" (Panel: 48" x 64")	West	East

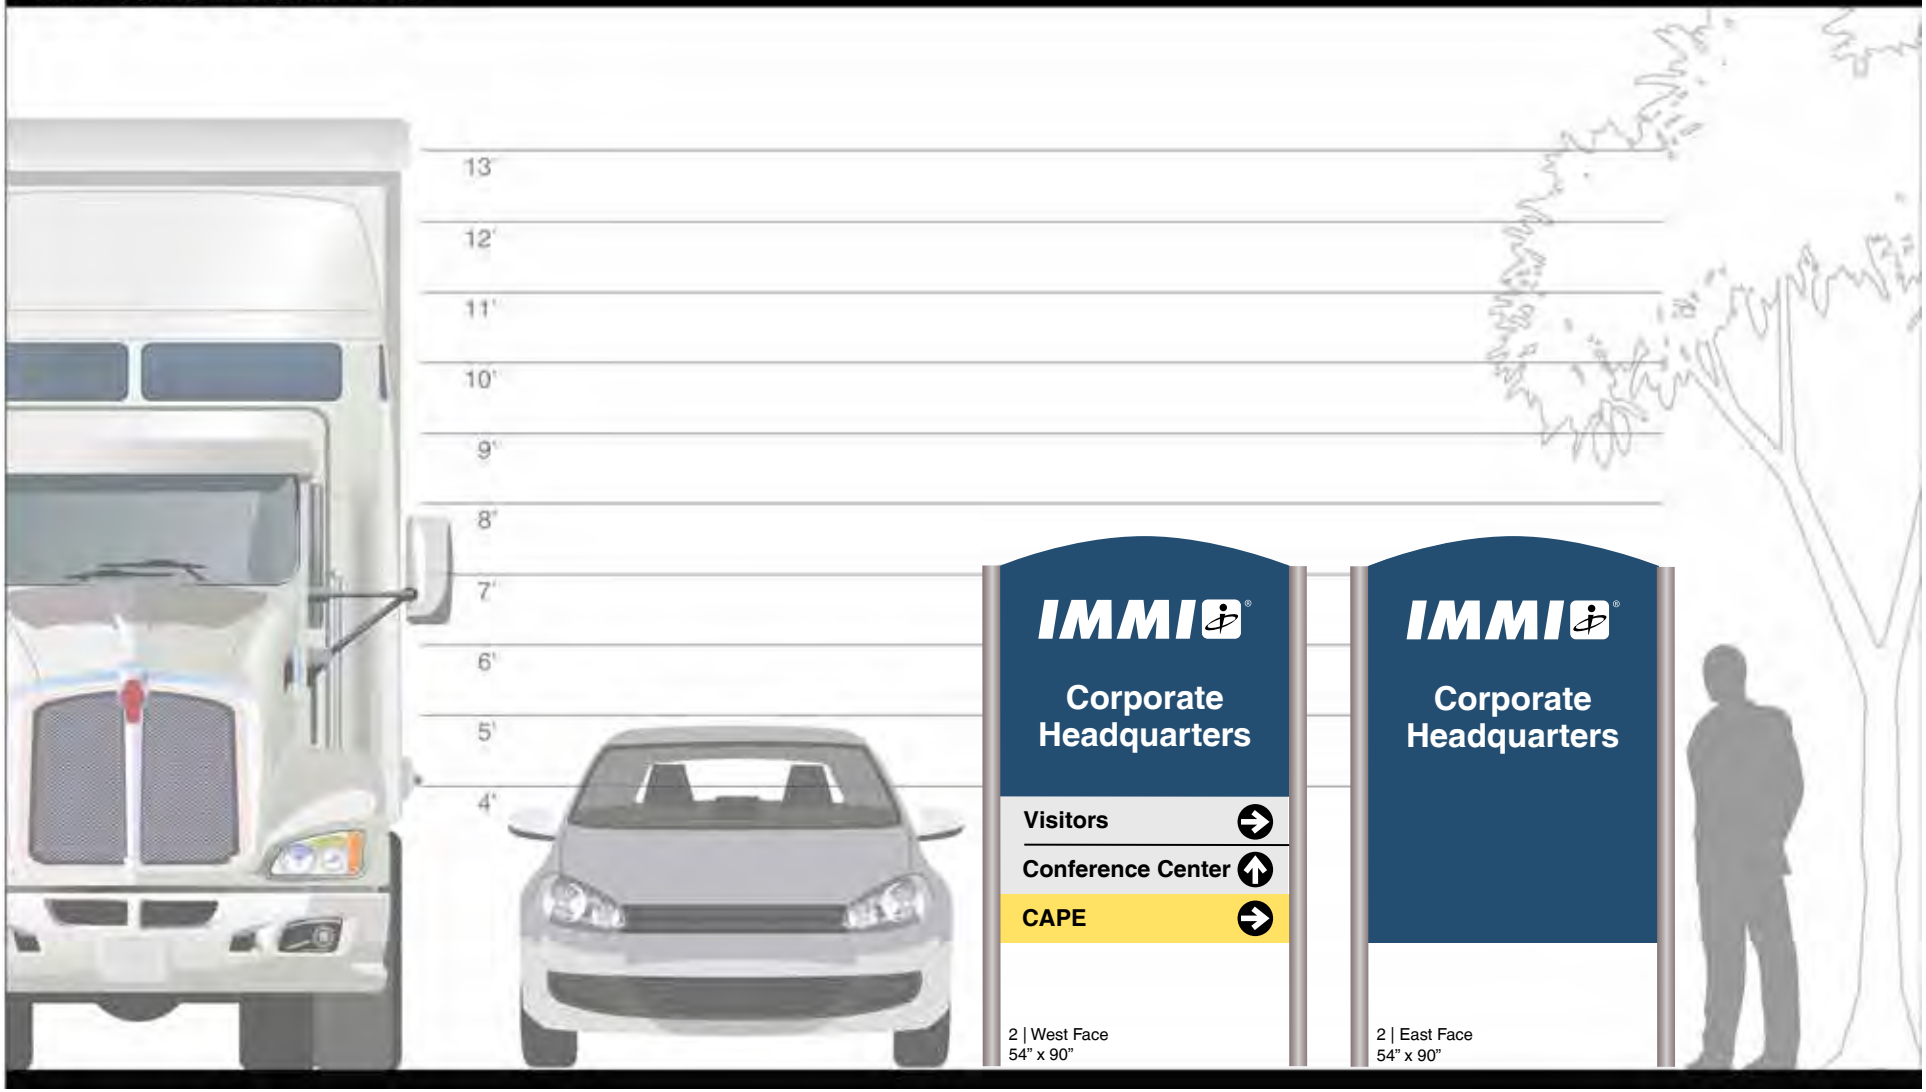

Sign Number	Type	Size	Side A	Side B
2	Entrance	54" x 90" (Panel: 48" x 68")	West	East

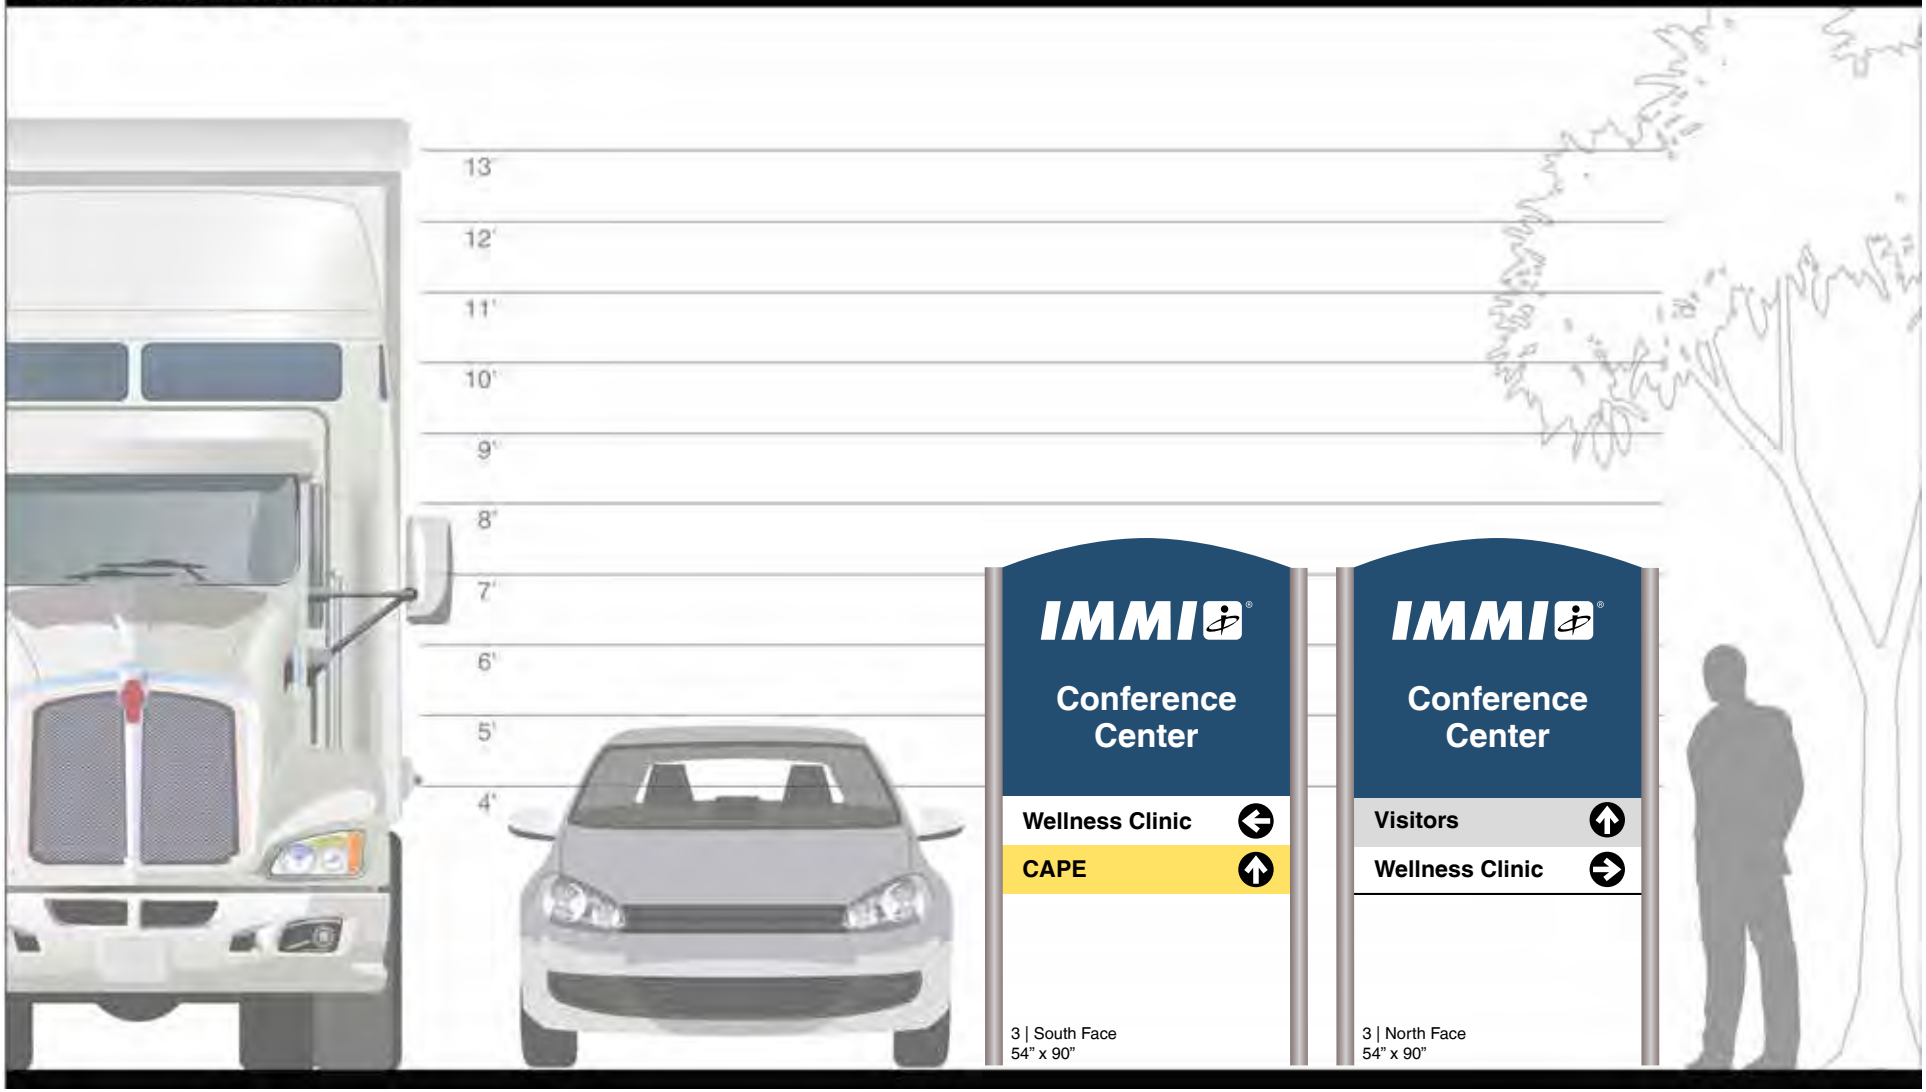

Sign Number	Type	Size	Side A	Side B
3	Entrance	54" x 90" (Panel: 48" x 60")	South	North

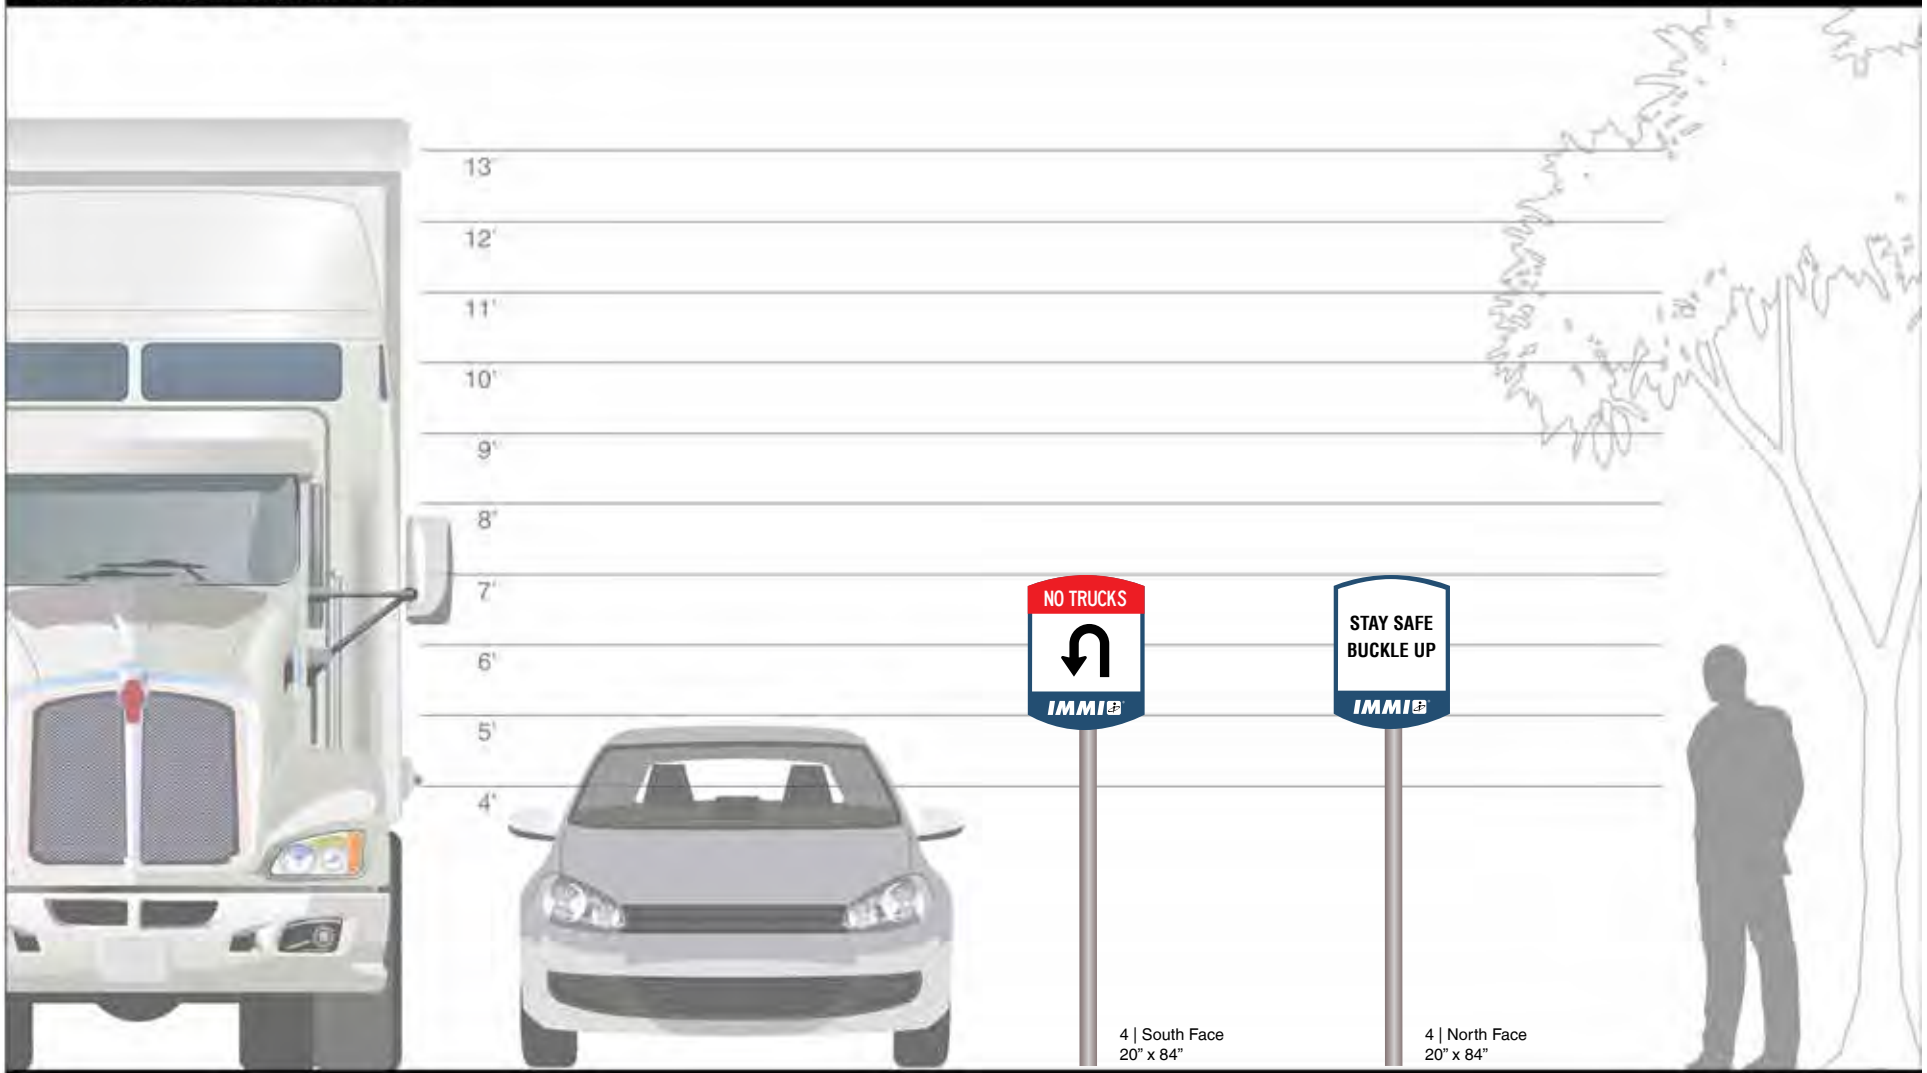

Sign Number	Type	Size	Side A	Side B
4	1 Post	20" x 84" (Panel: 20" x 26")	South	North

IMMI Signage Program 2016

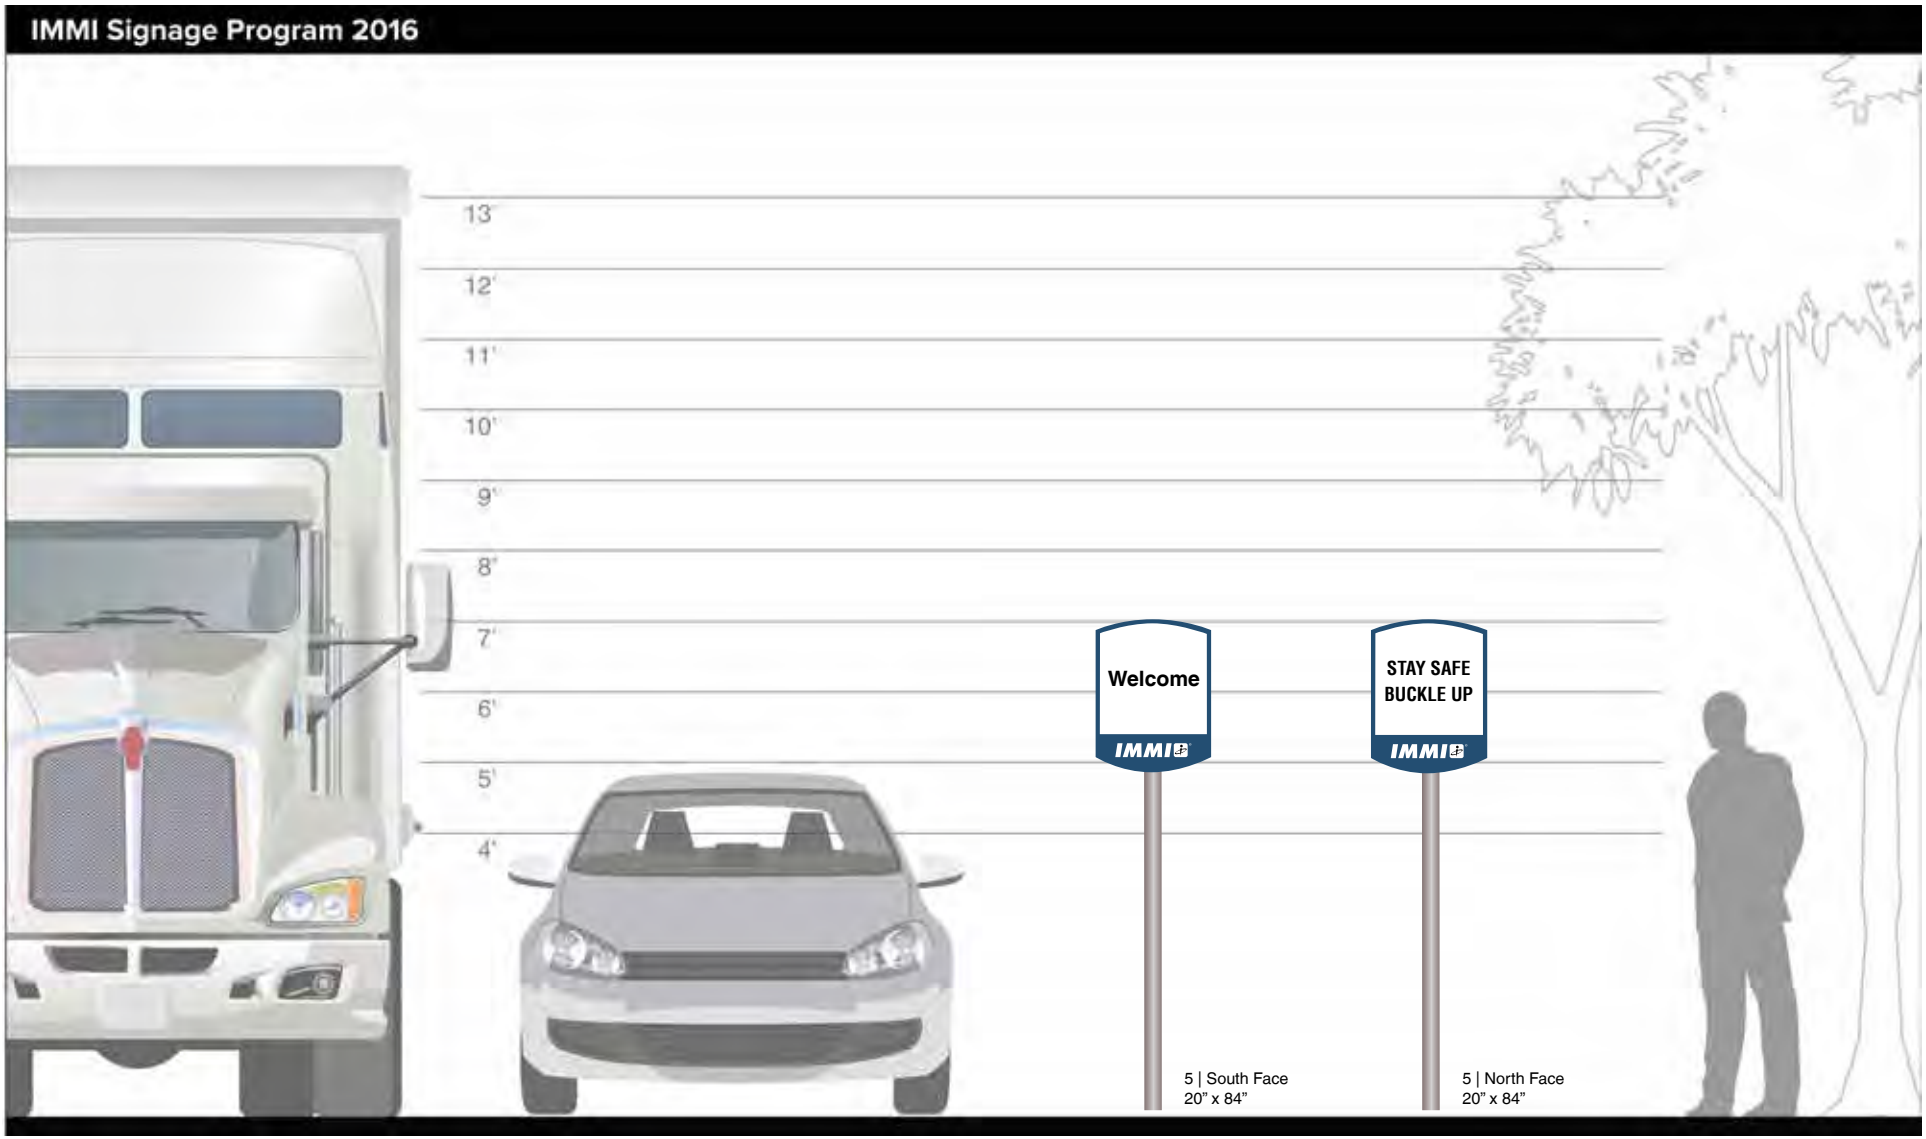

Sign Number	Type	Size	Side A	Side B
5	1 Post	20" x 84" (Panel: 20" x 26")	South	North

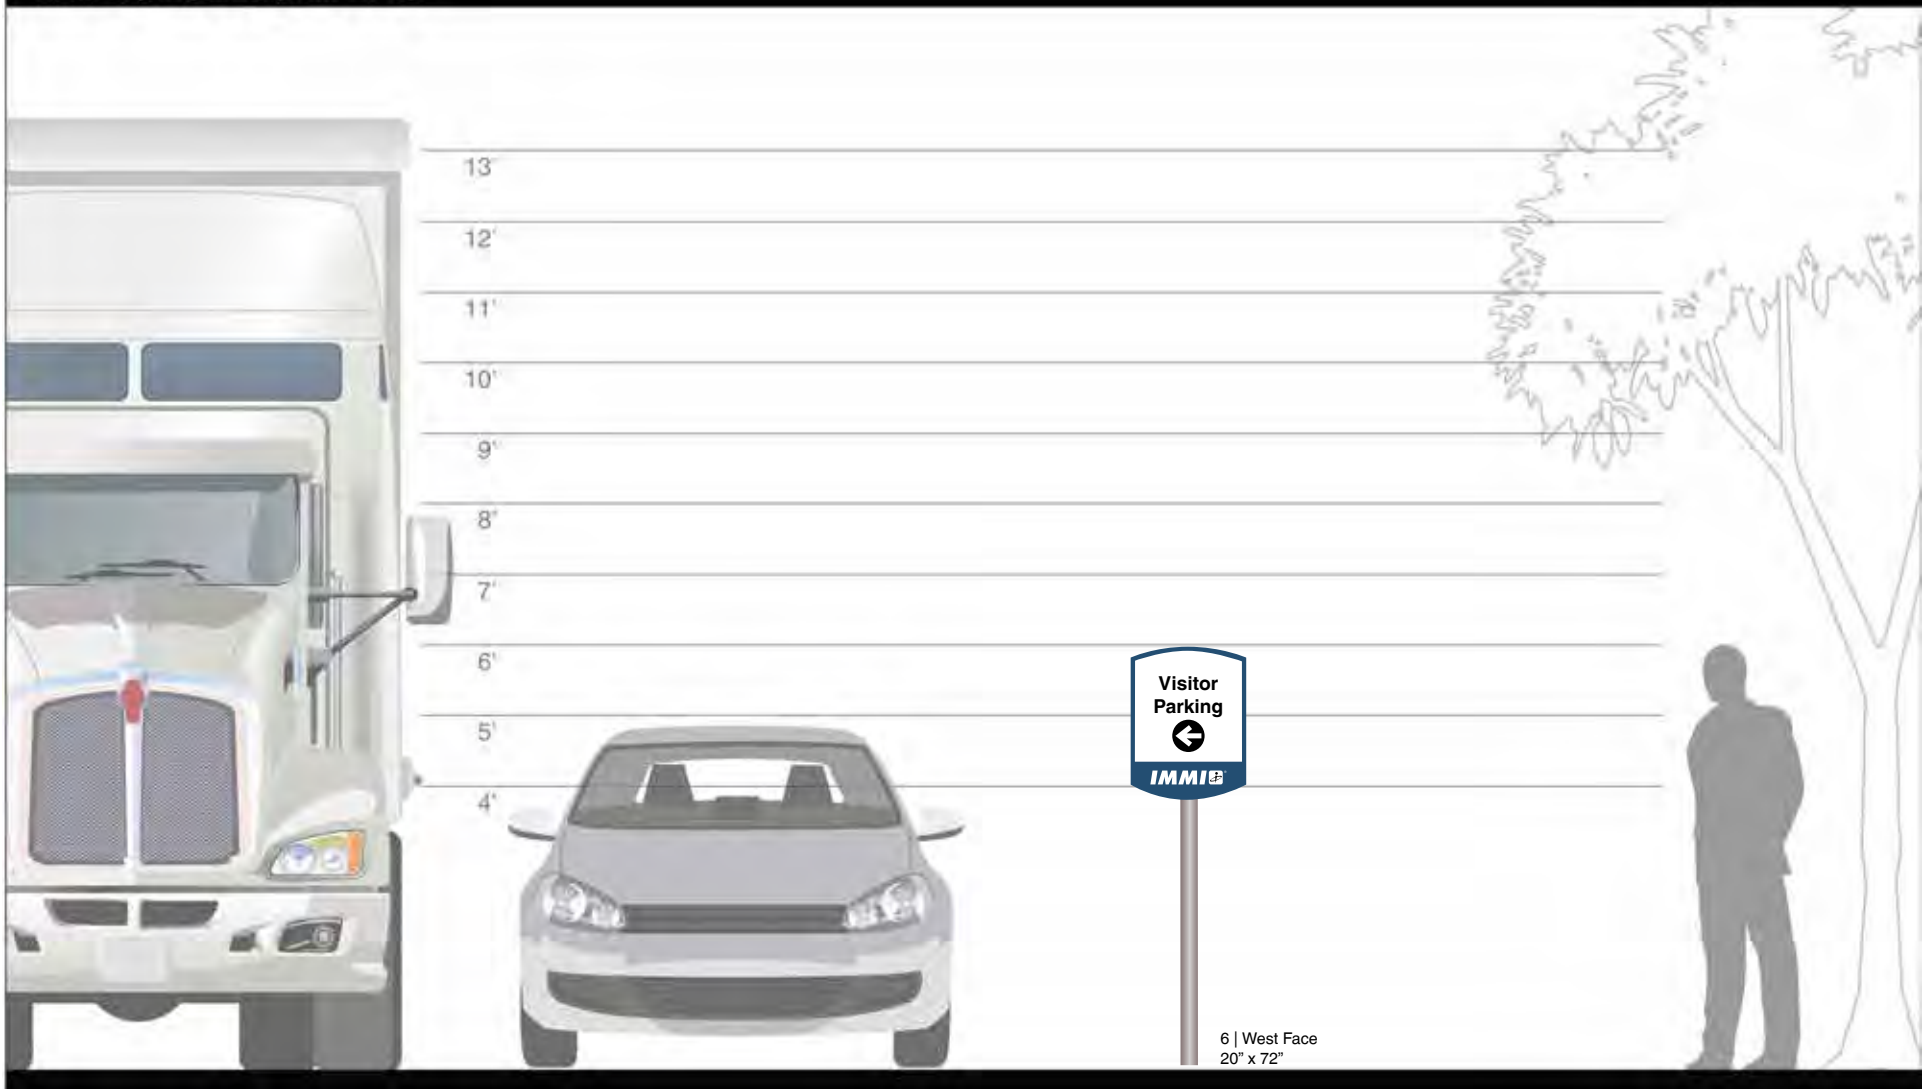

Sign Number	Type	Size	Side A	Side B
6	1 Post	20" x 72" (Panel: 20" x 26")	West	Blank

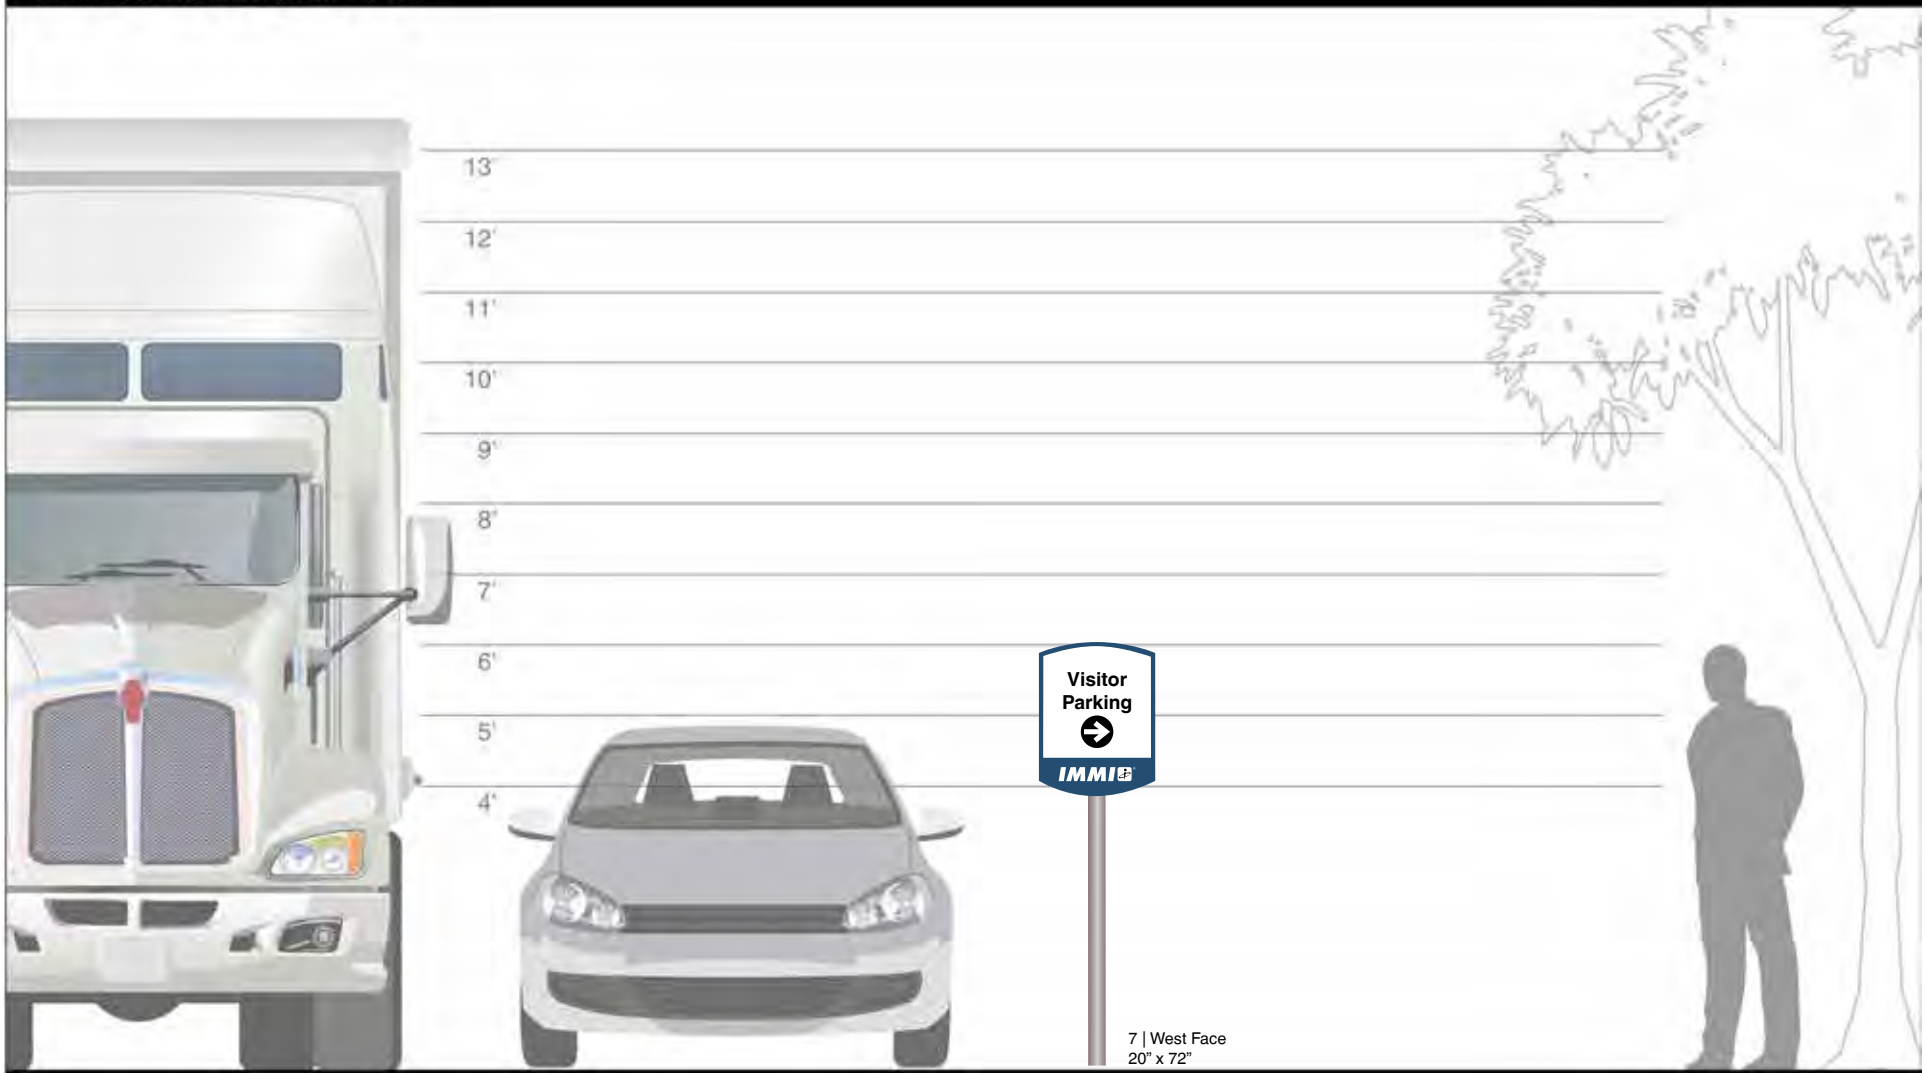

Sign Number	Type	Size	Side A	Side B
7	1 Post	20" x 72" (Panel: 20" x 26")	West	Blank

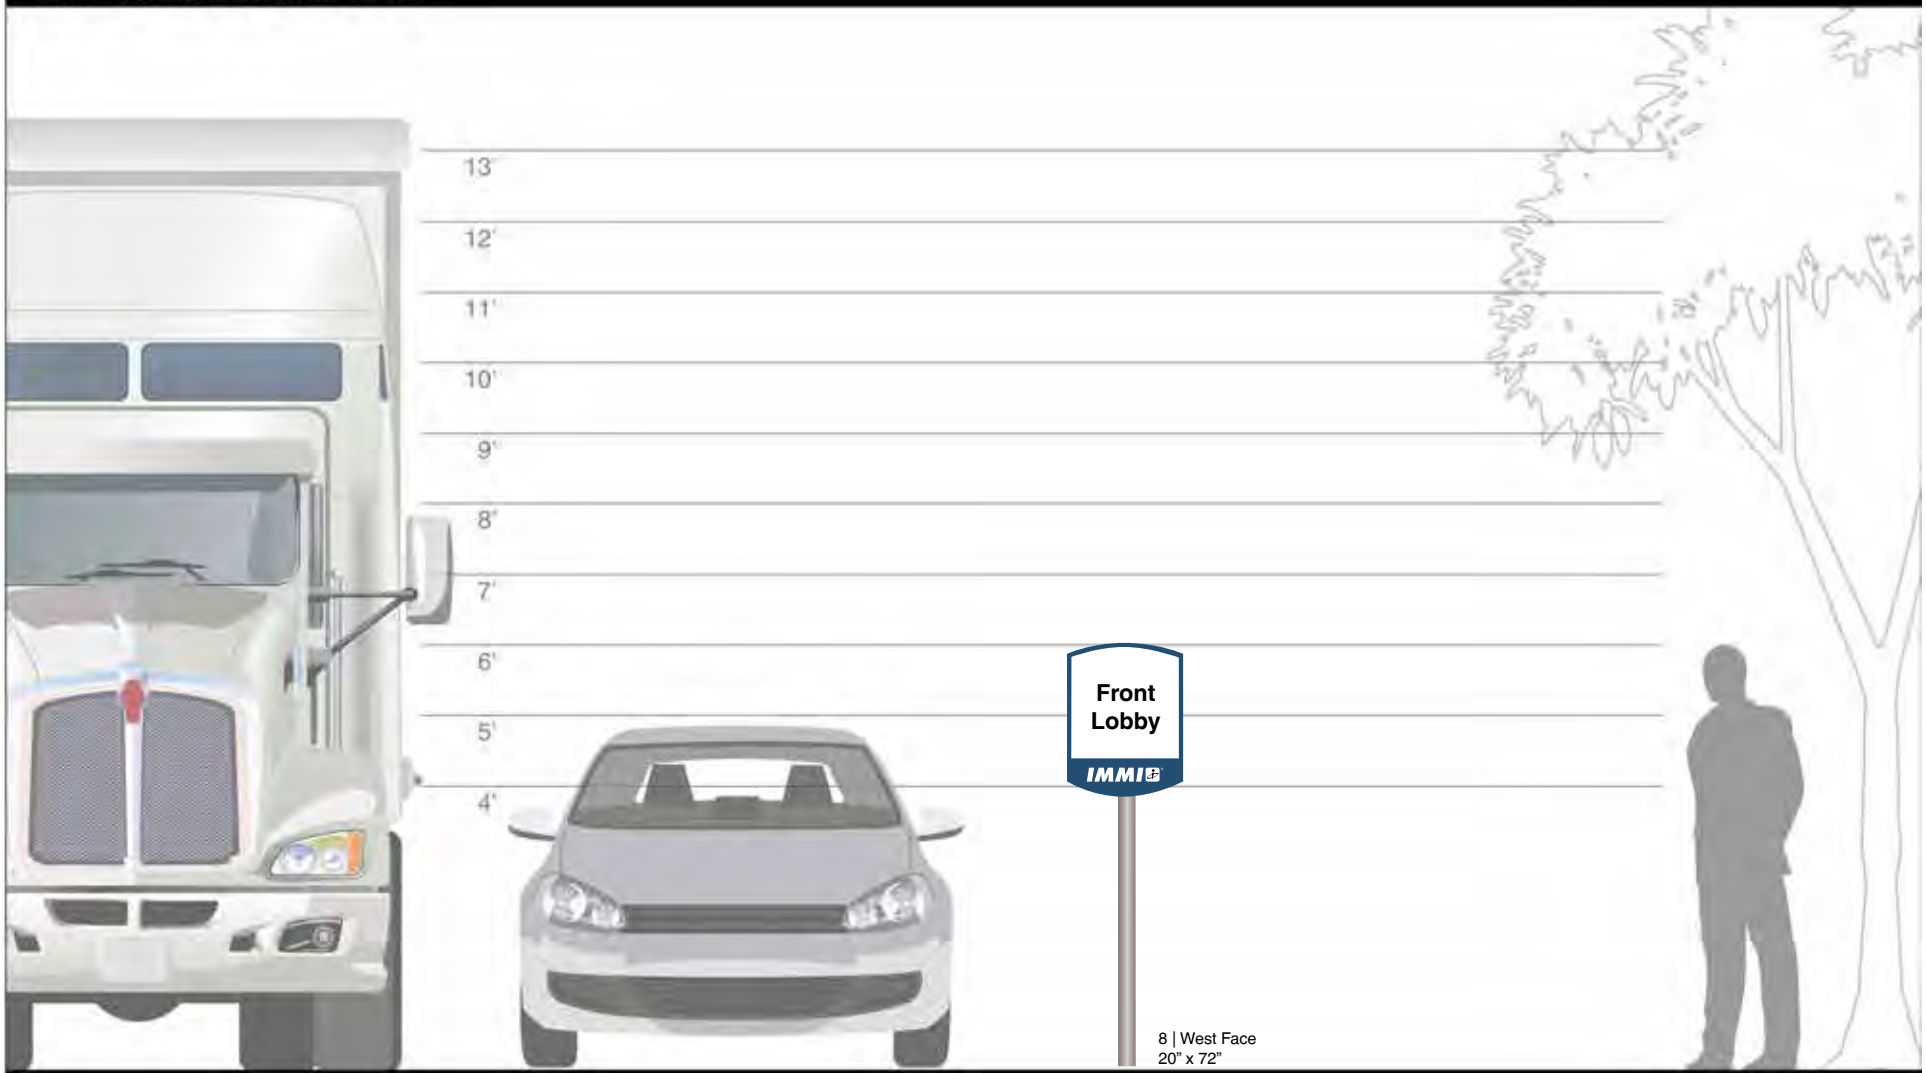

Sign Number	Type	Size	Side A	Side B
8	1 Post	20" x 72" (Panel: 20" x 26")	West	Blank

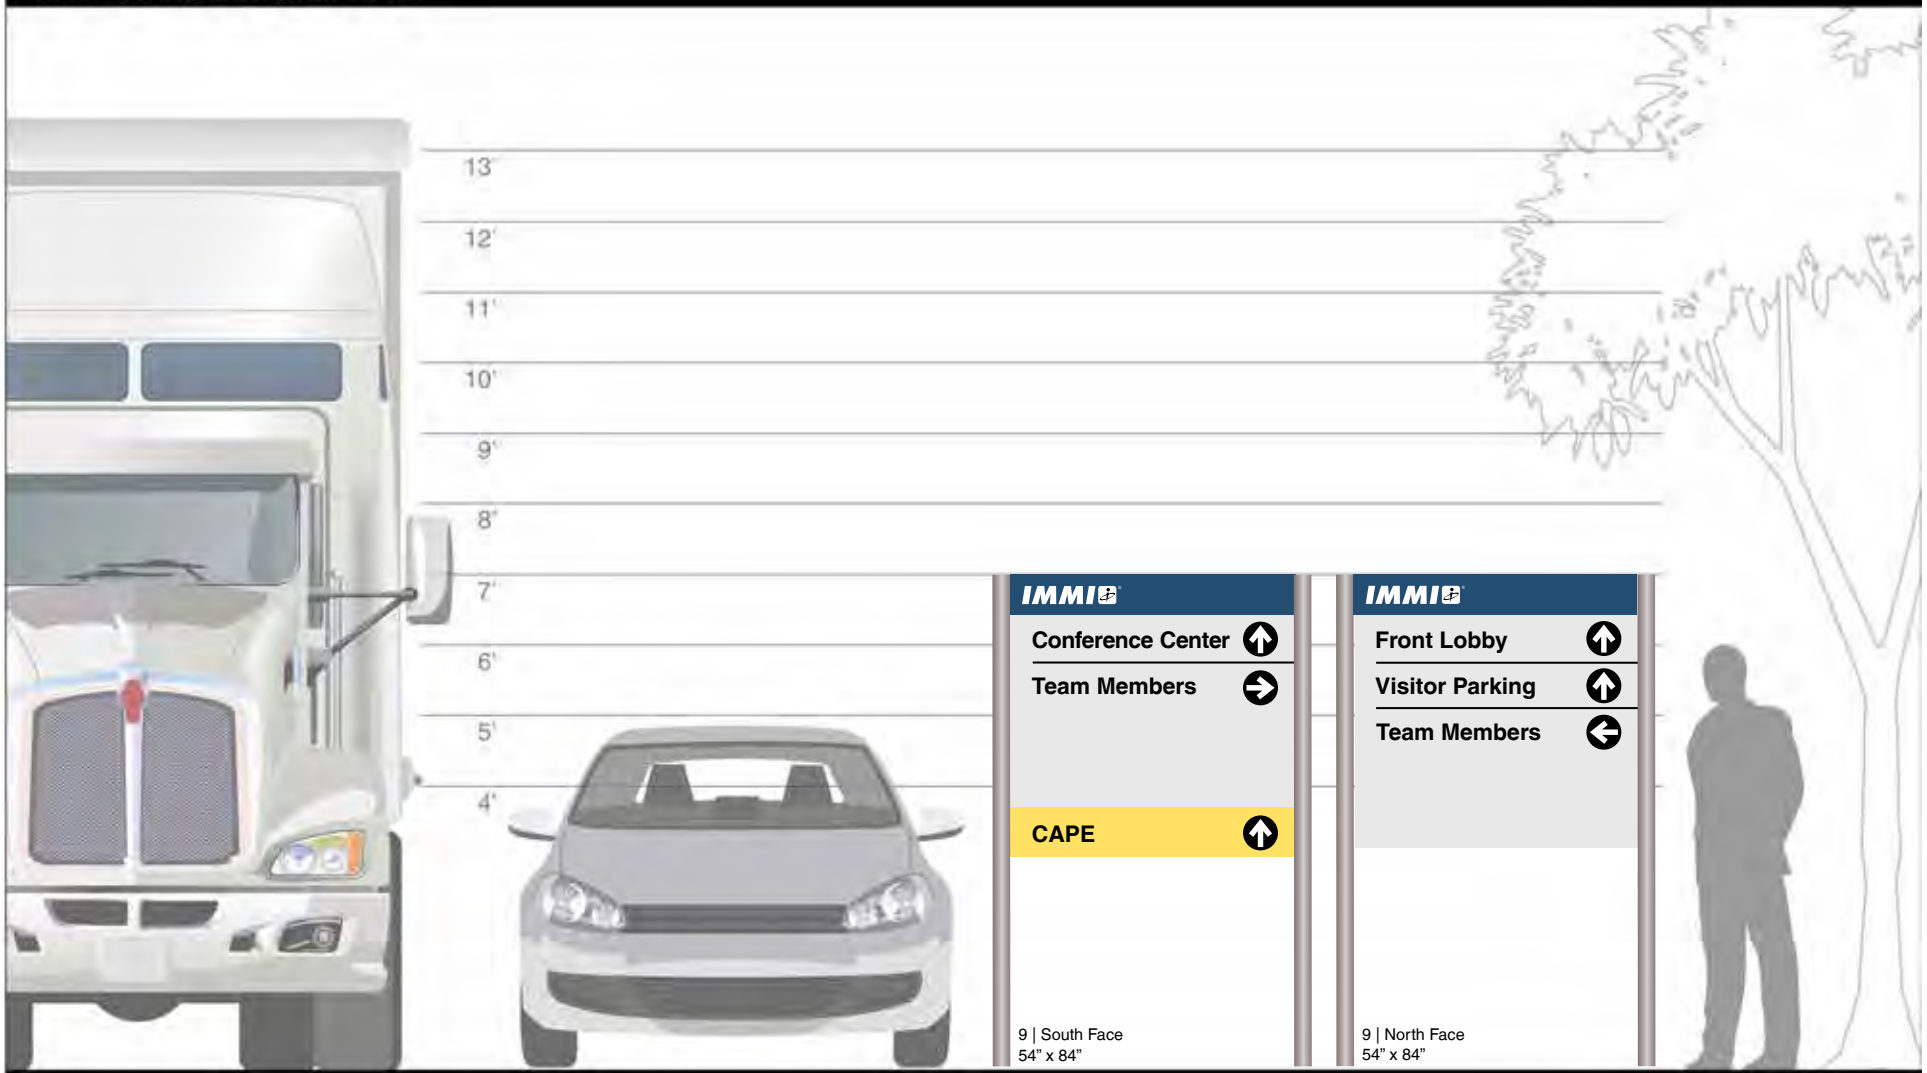

Sign Number	Type	Size	Side A	Side B
9	2 Posts	54" x 84" (Panel: 48" x 48")	South	North

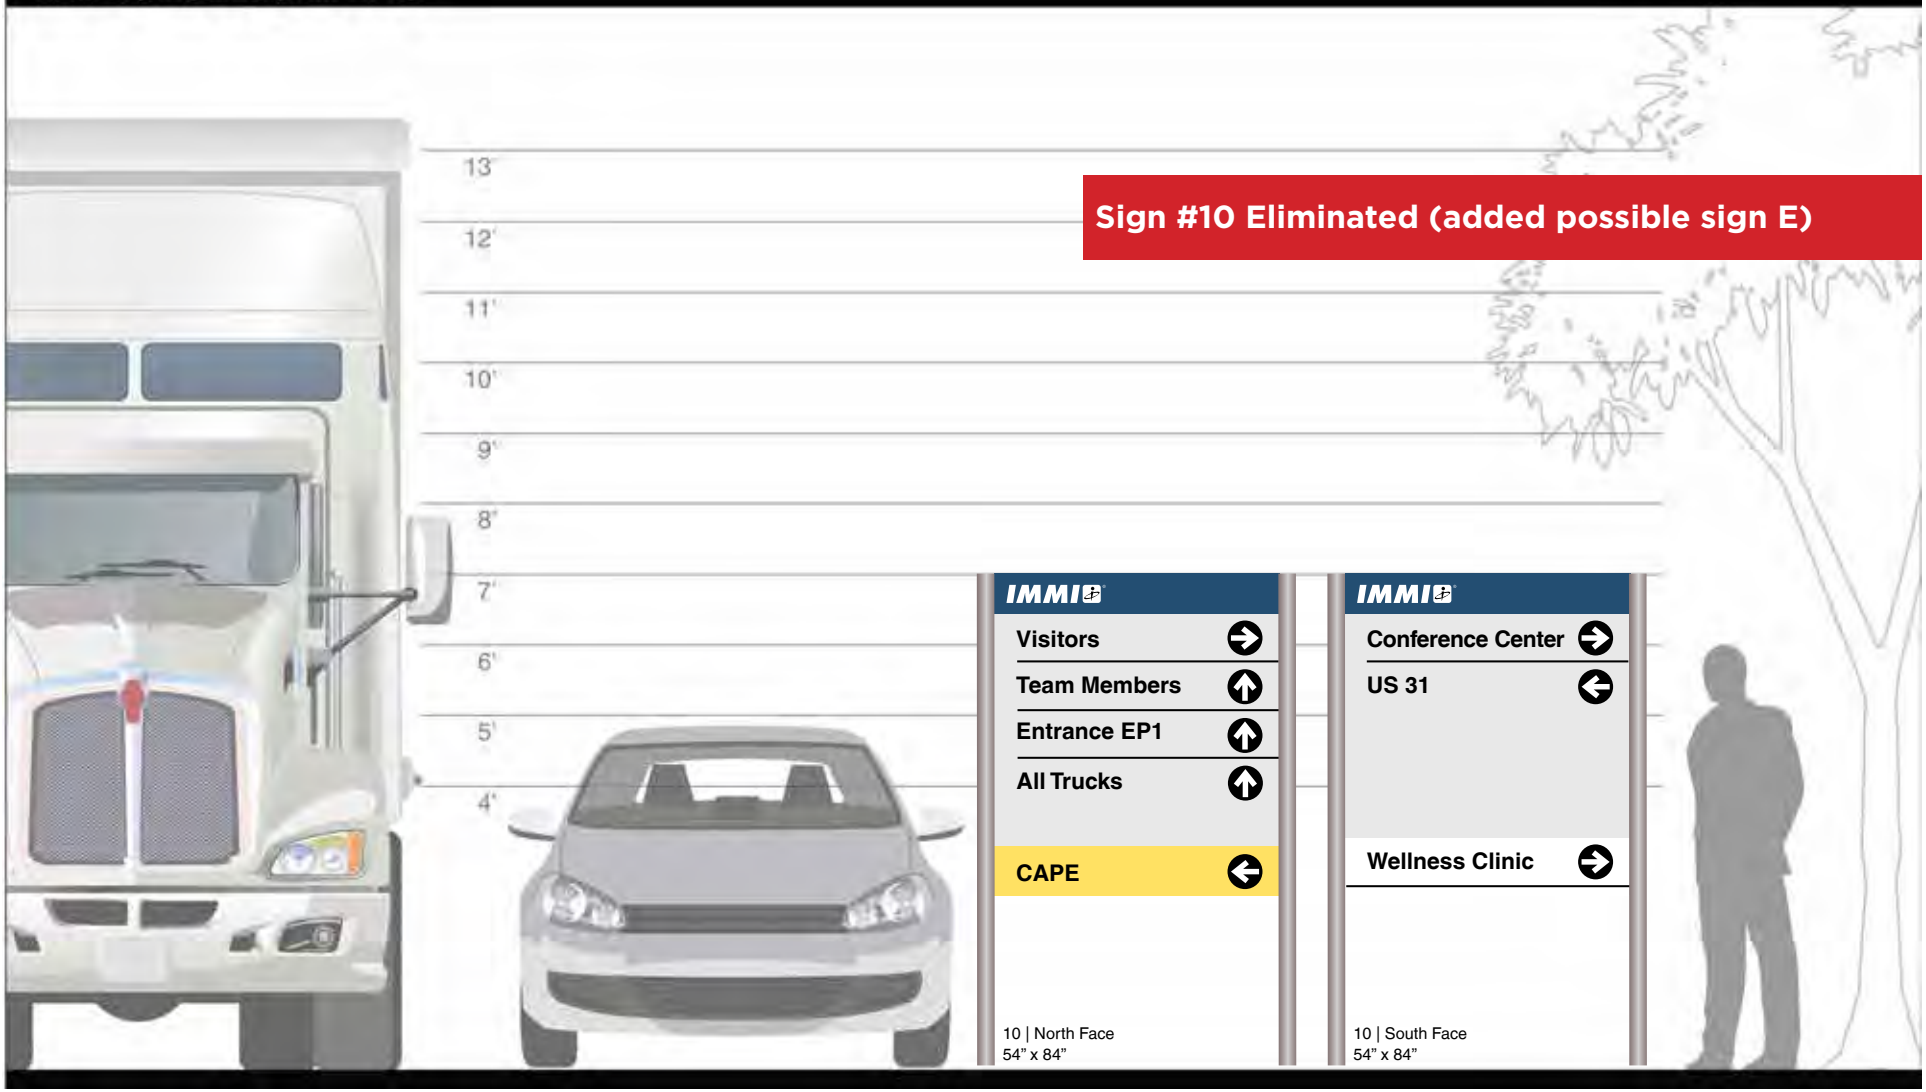

Sign Number	Type	Size	Side A	Side B
10	2 Posts	54" x 84" (Panel: 48" x 53")	North	South

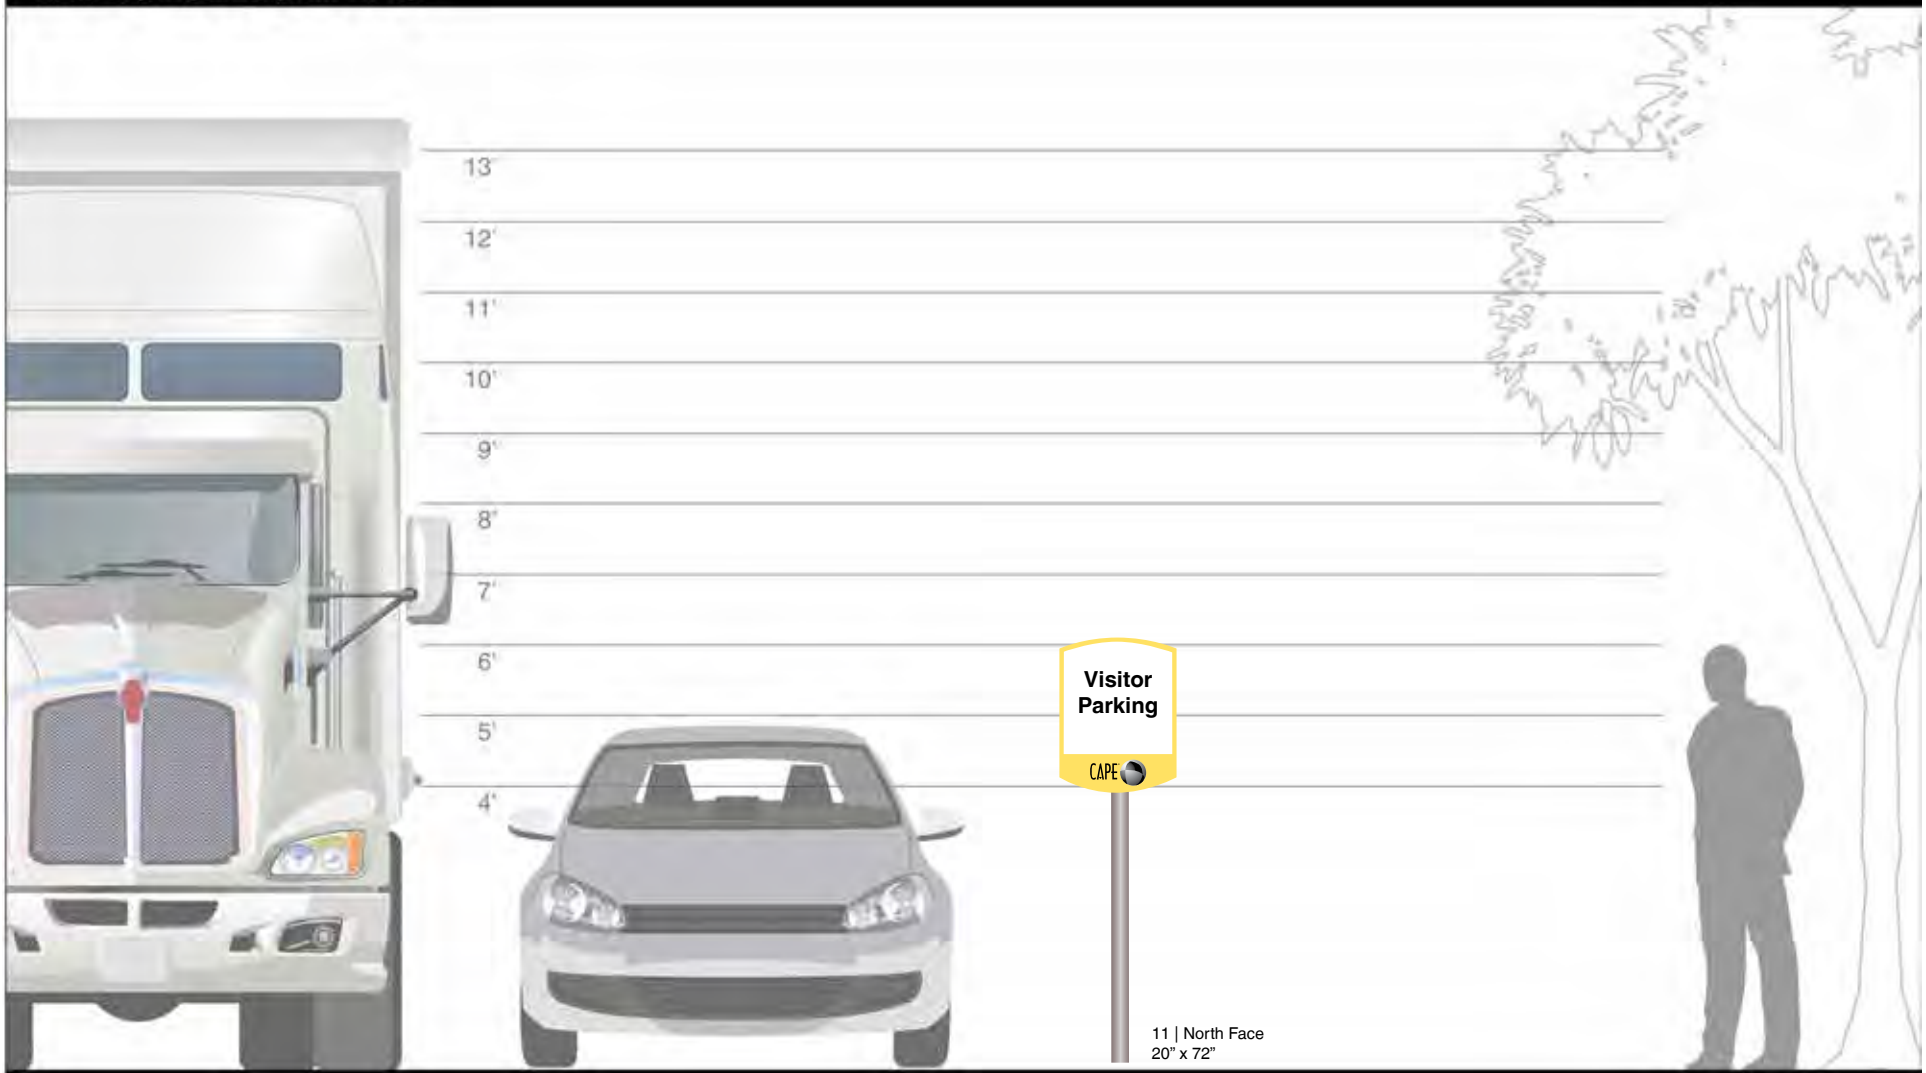

Sign Number	Type	Size	Side A	Side B
11	1 Post	20" x 72" (Panel: 20" x 26")	North	Blank

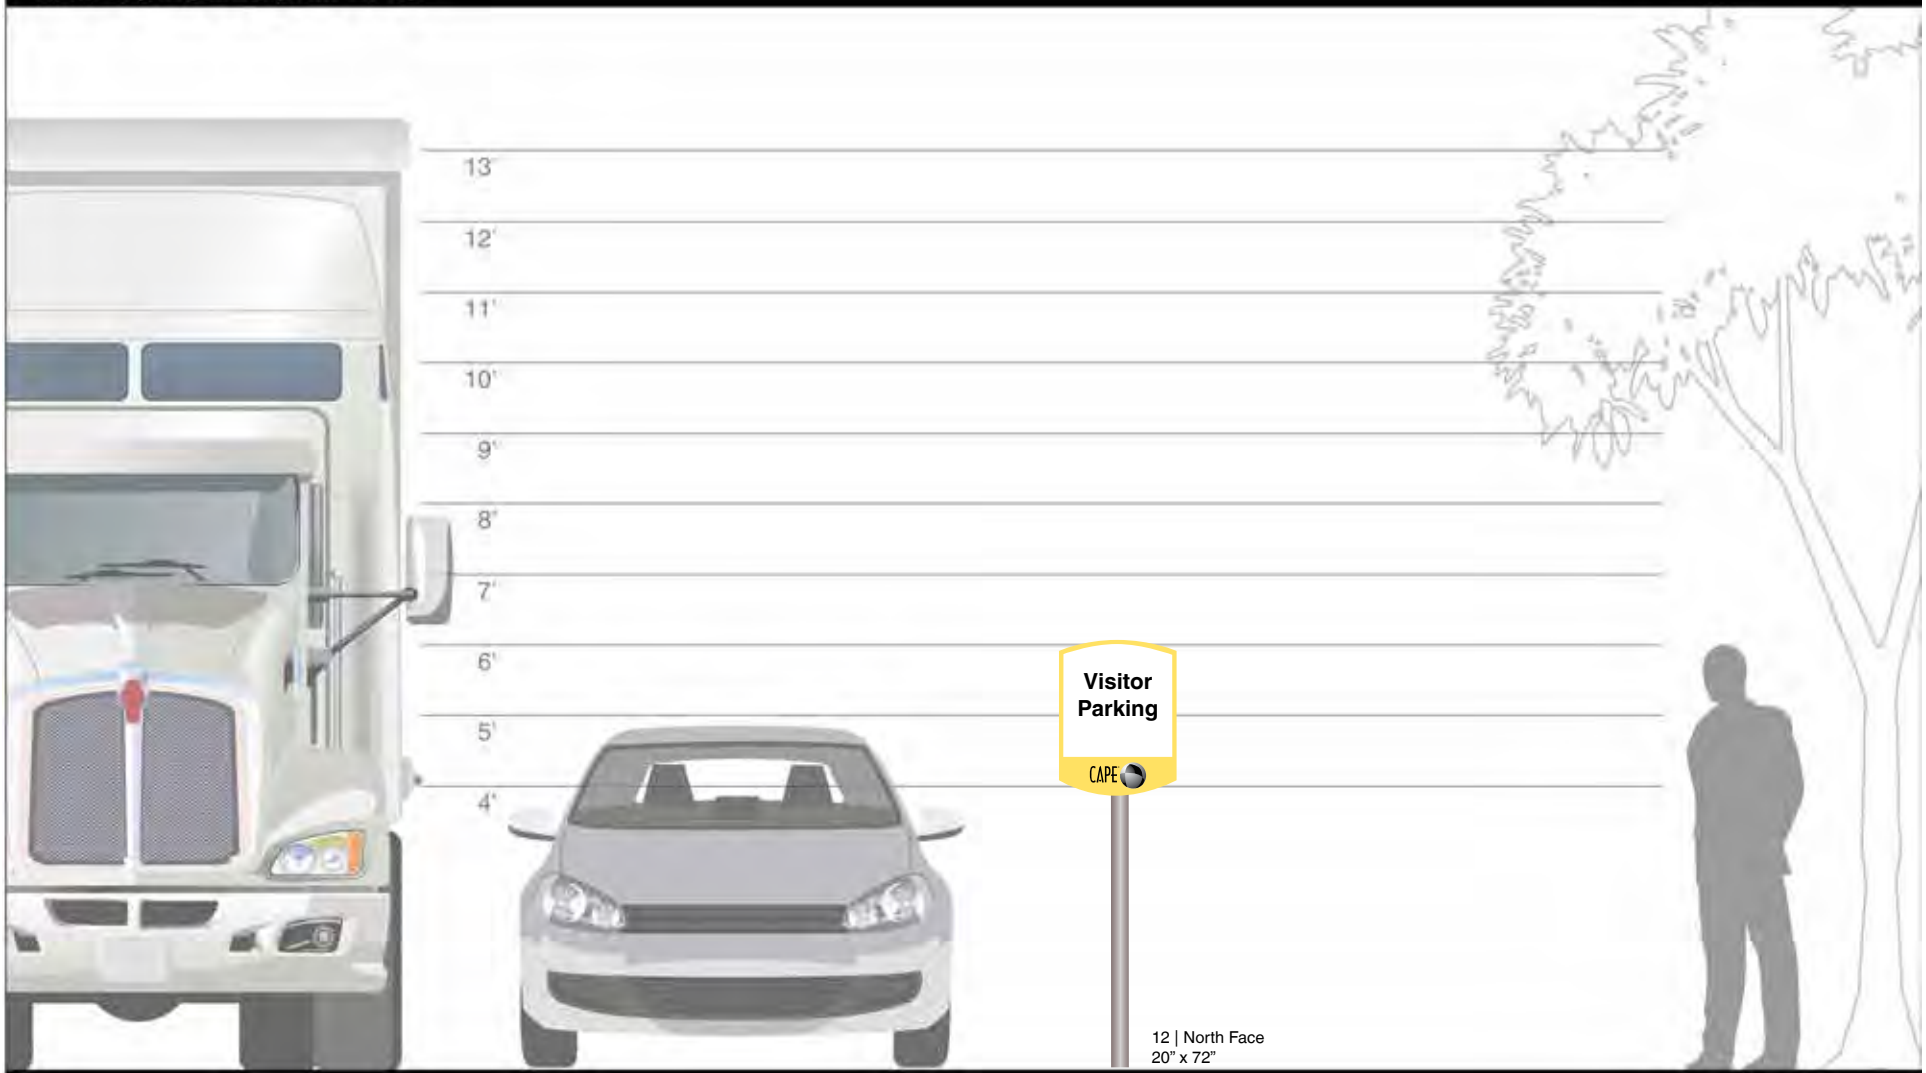

Sign Number	Type	Size	Side A	Side B
12	1 Post	20" x 72" (Panel: 20" x 26")	North	Blank

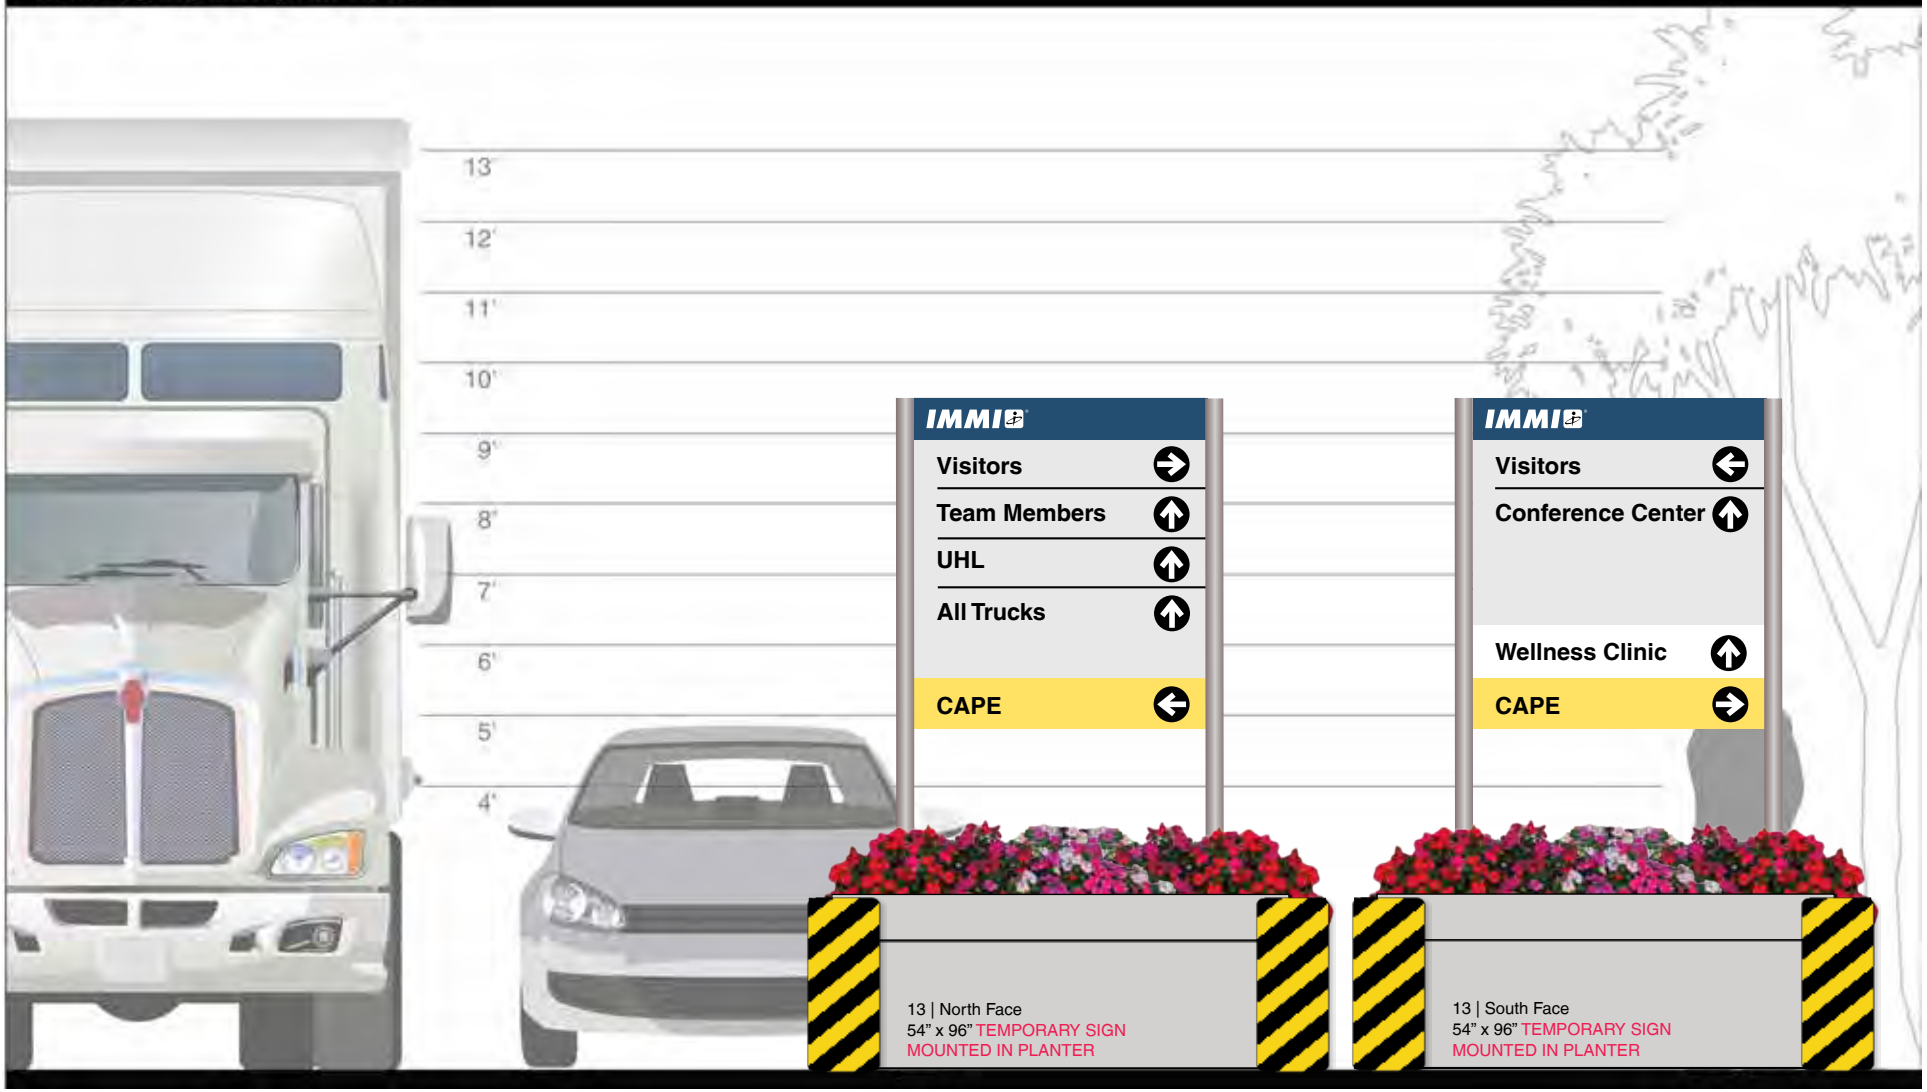

Sign Number	Type	Size	Side A	Side B
13	TEMPORARY ADD 3' TALL PLANTER	54" x 96" (Panel: 48" x 56")	North	South

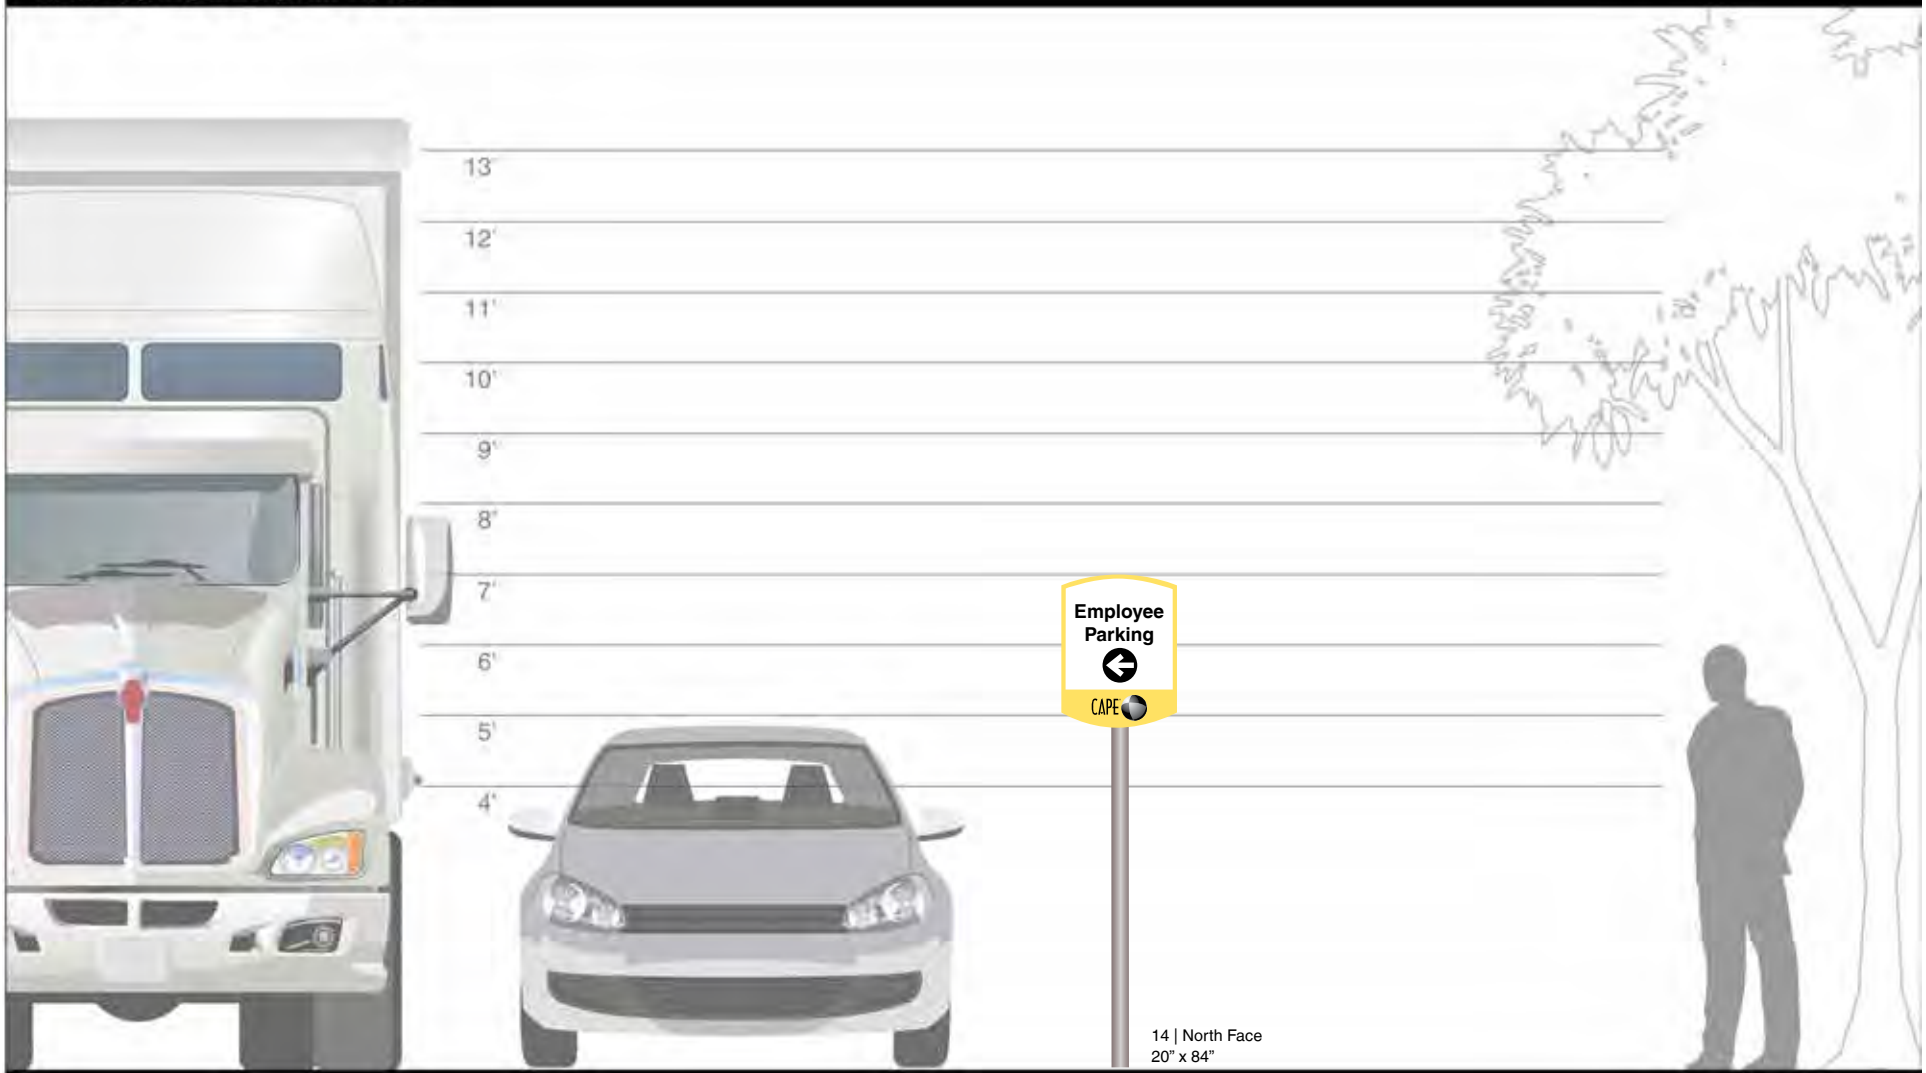

Sign Number	Type	Size	Side A	Side B
14	1 Post	20" x 84" (Panel: 20" x 26")	North	Blank

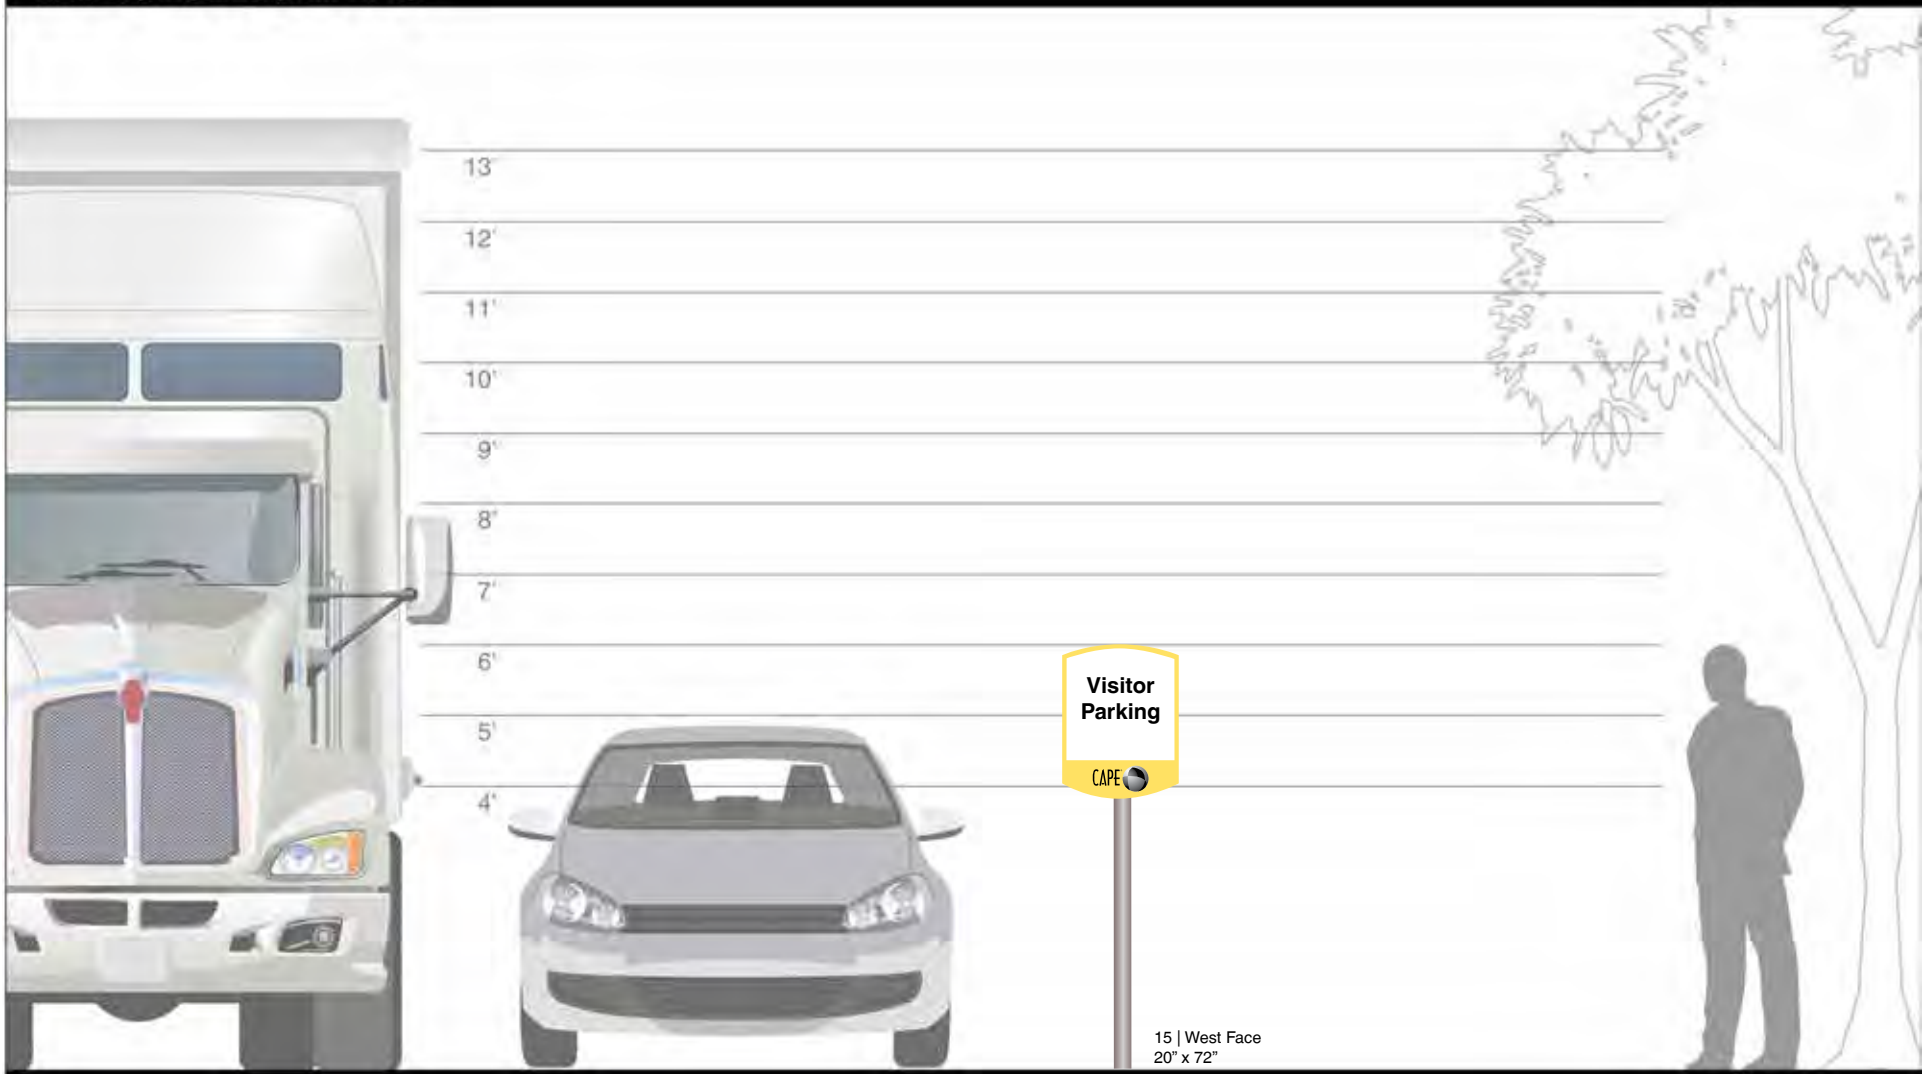

Sign Number	Type	Size	Side A	Side B
15	1 Post	20" x 72" (Panel: 20" x 26")	West	Blank

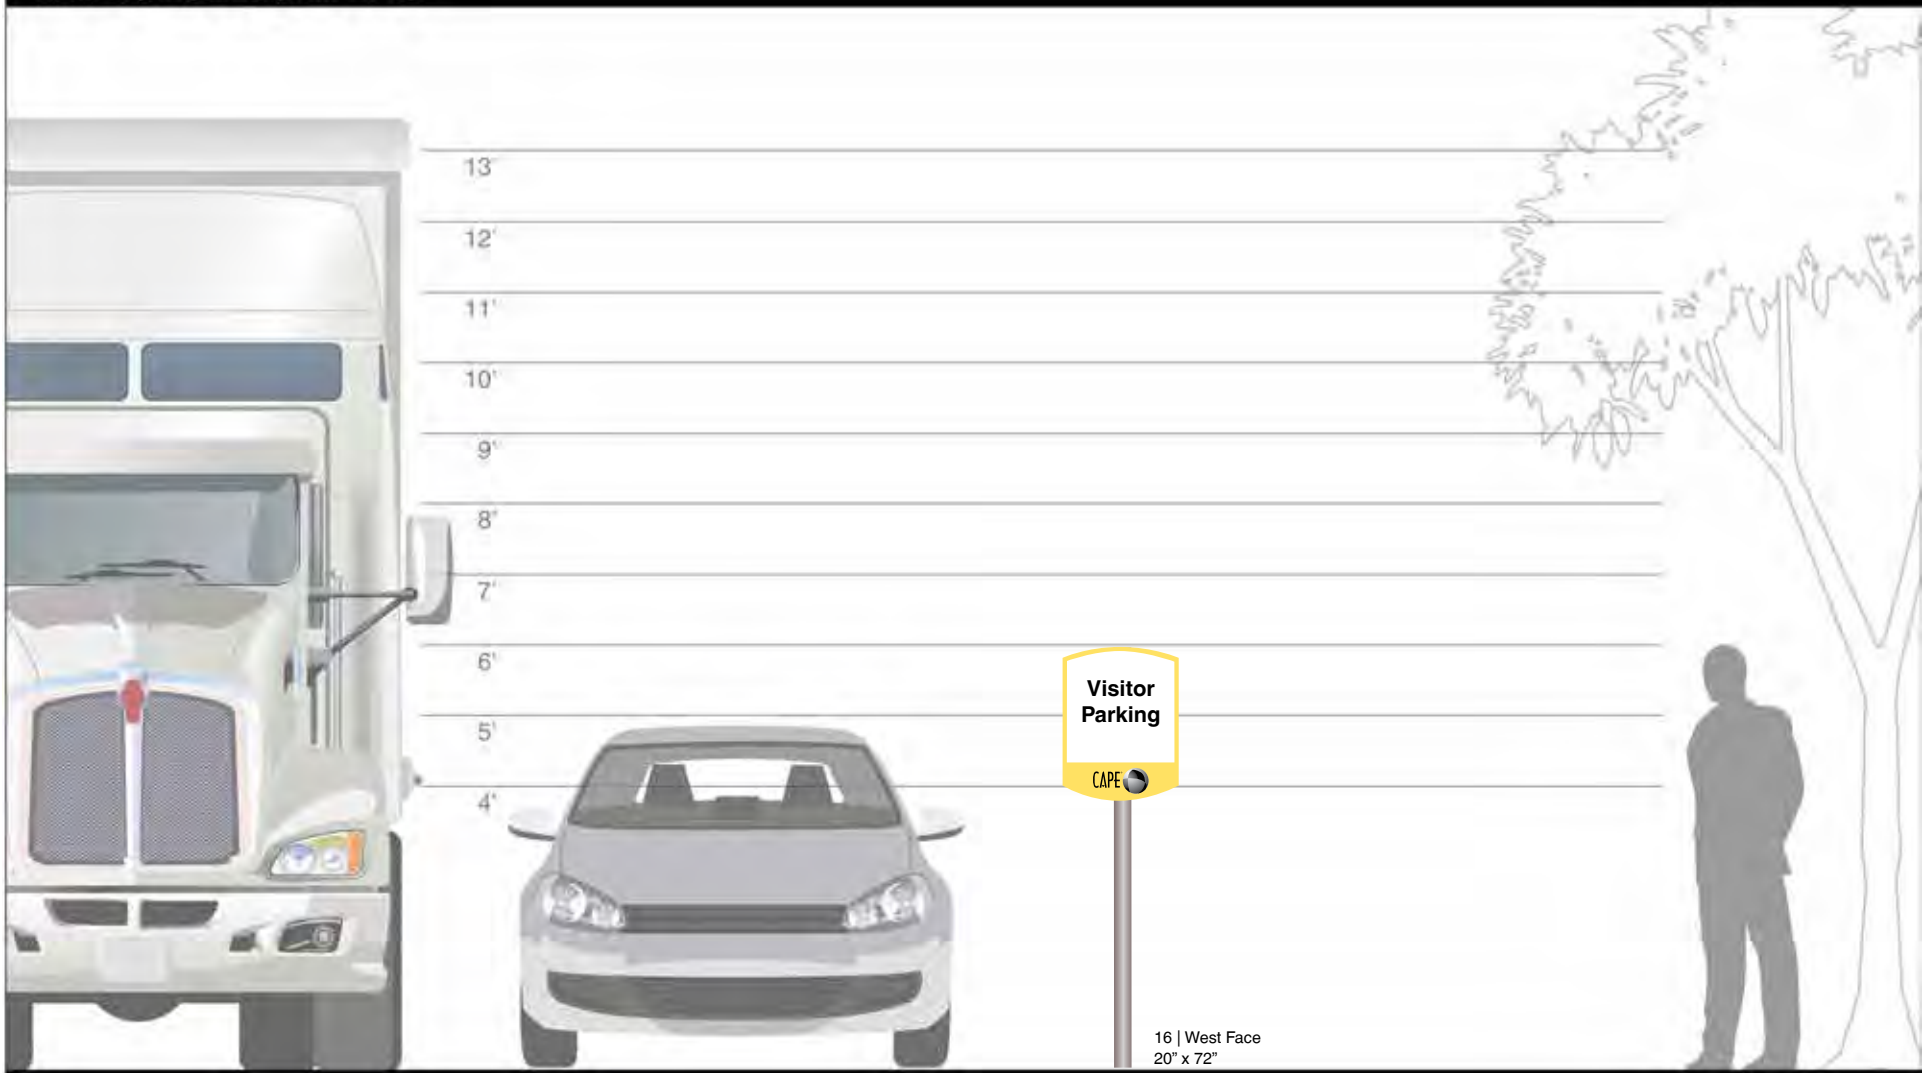

Sign Number	Type	Size	Side A	Side B
16	1 Post	20" x 72" (Panel: 20" x 26")	West	Blank

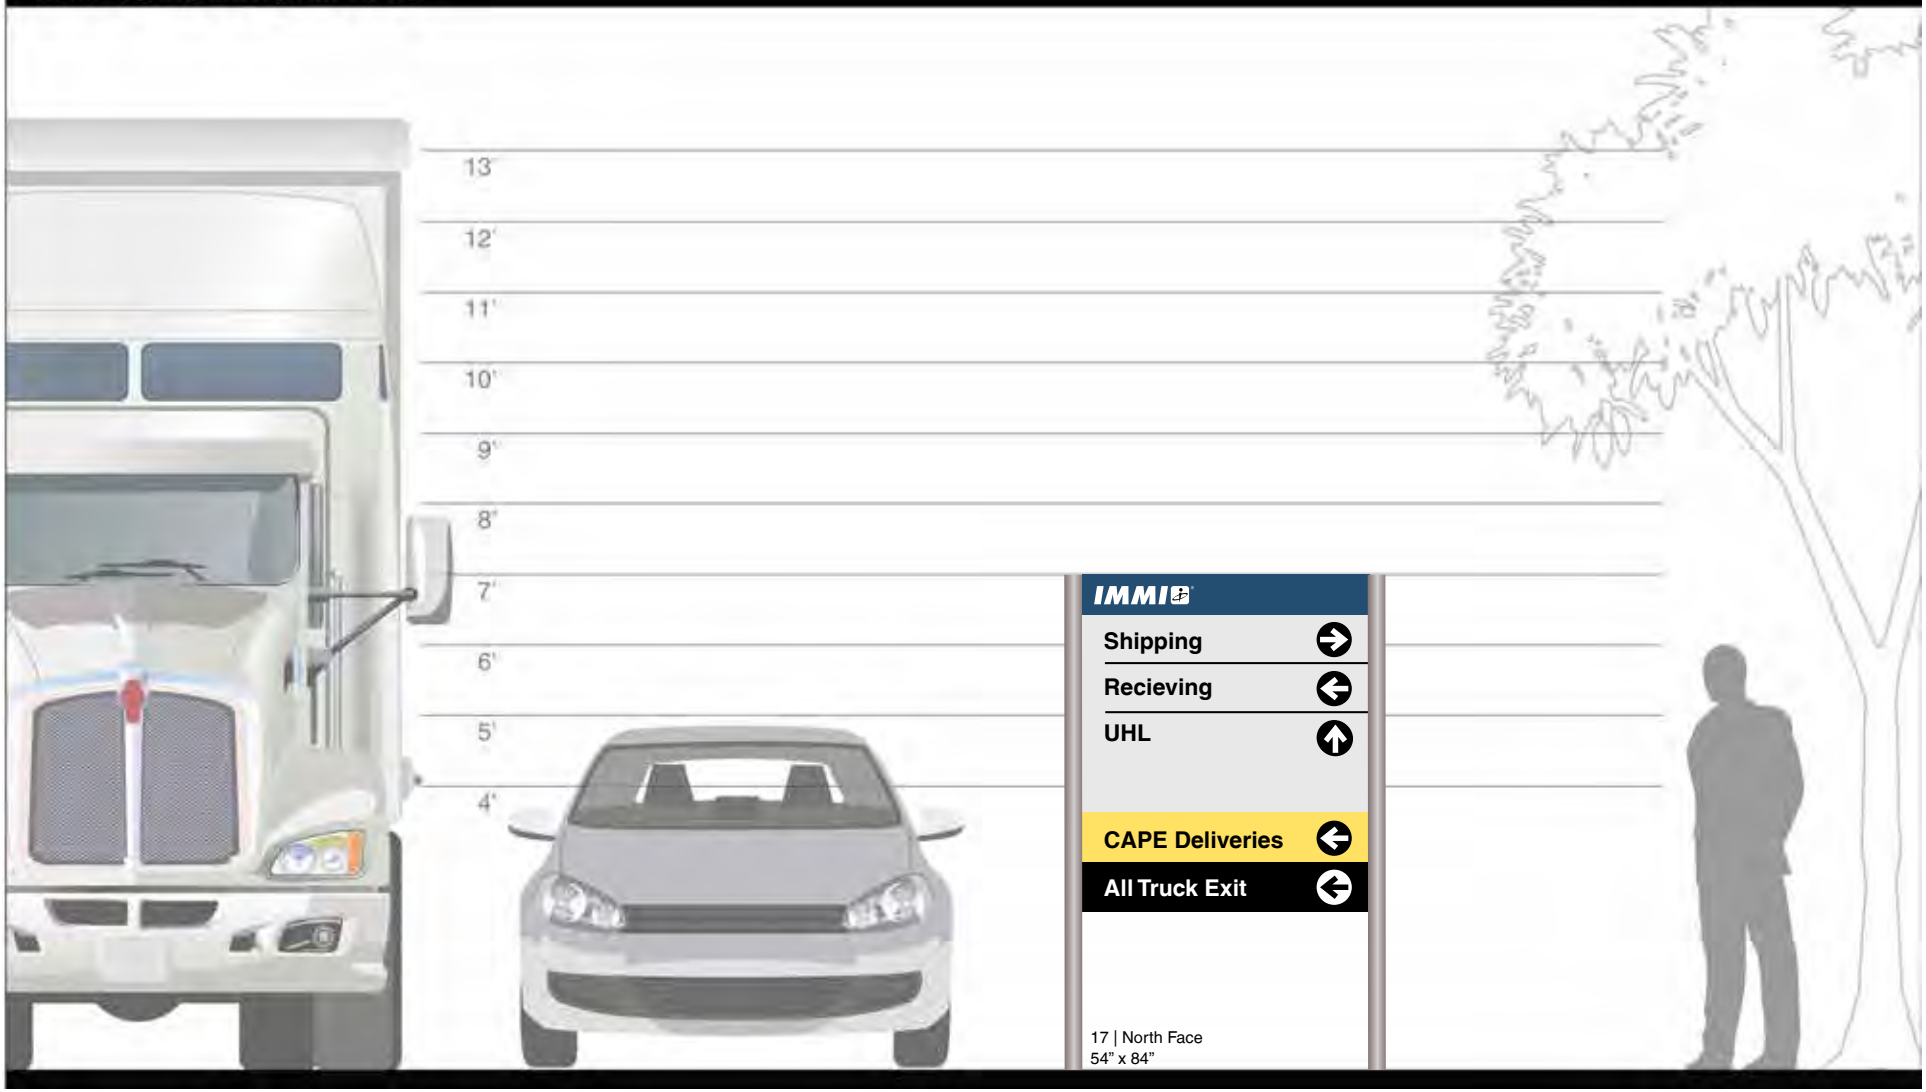

Sign Number	Type	Size	Side A	Side B
17	2 Post	54" x 84" (Panel: 48" x 56")	North	Blank

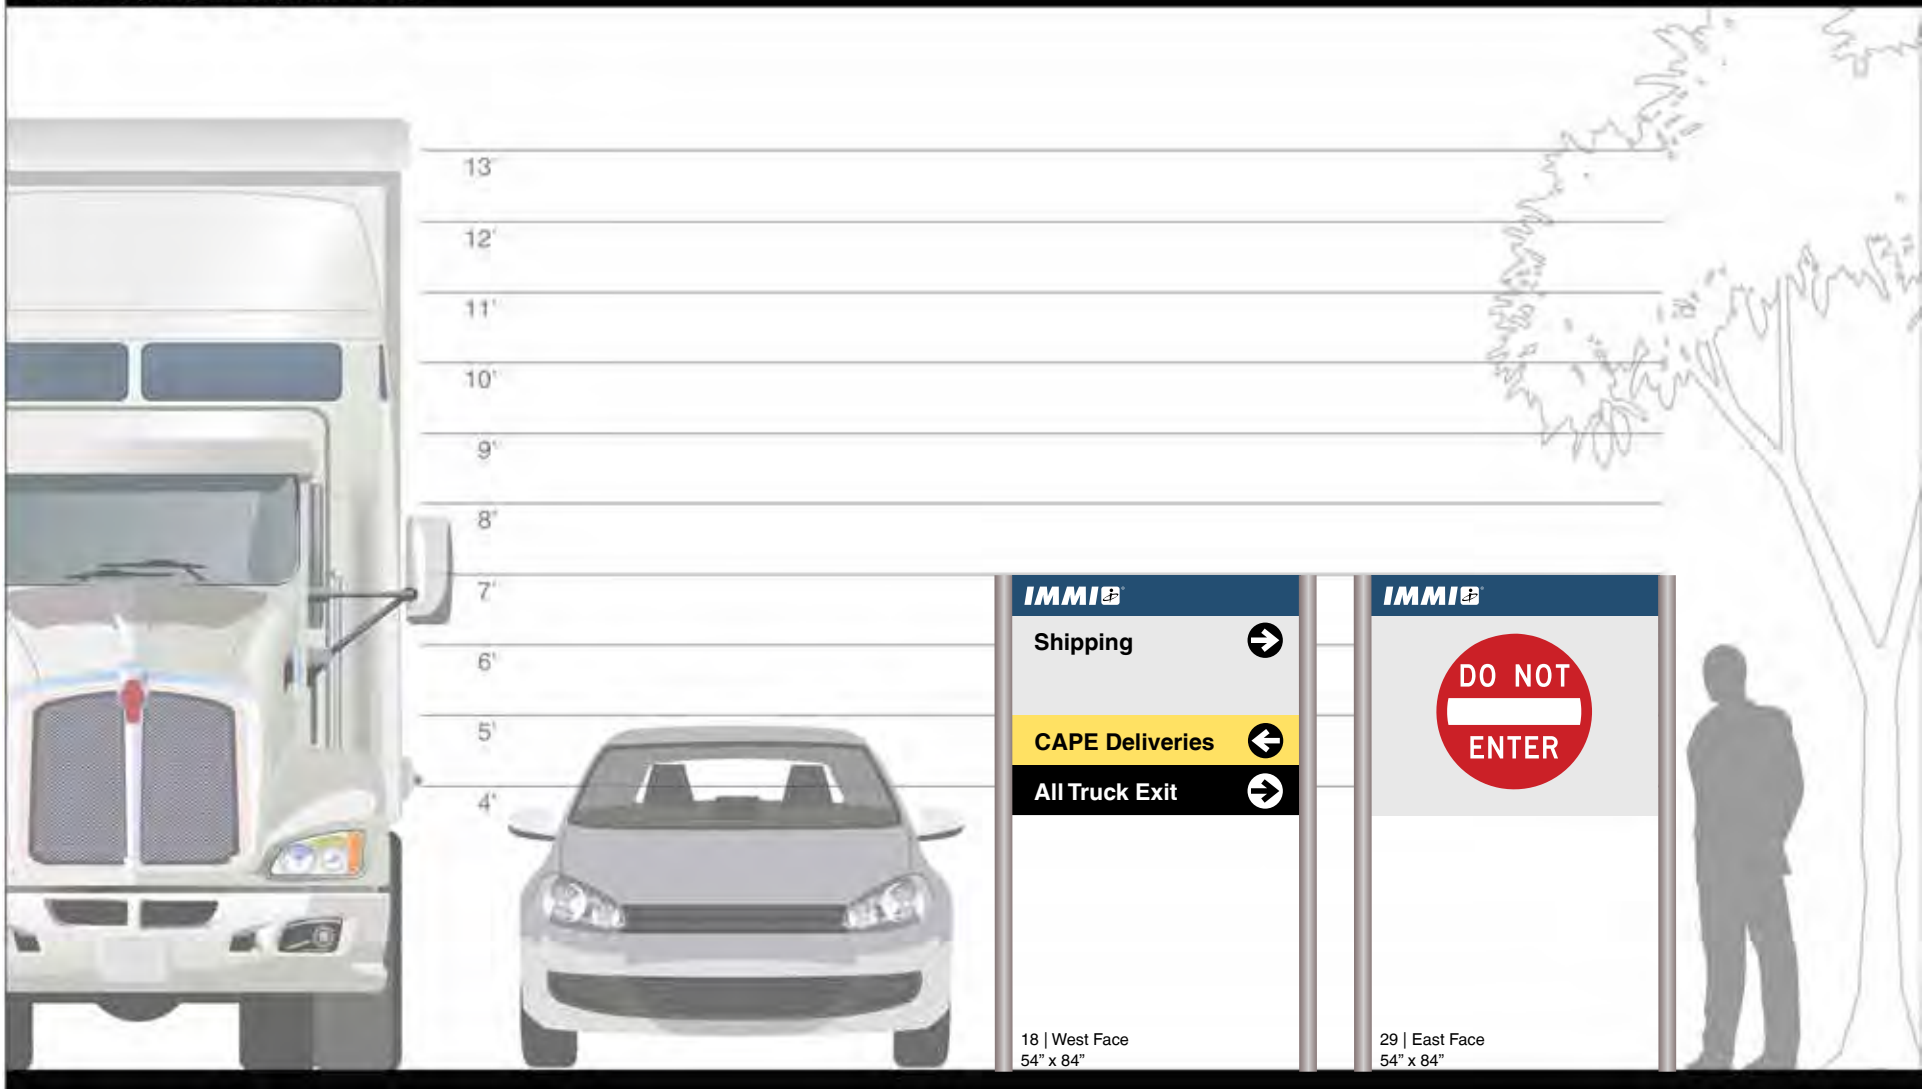

Sign Number	Type	Size	Side A	Side B
18	2 Posts	54" x 84" (Panel: 48" x 40")	West	East

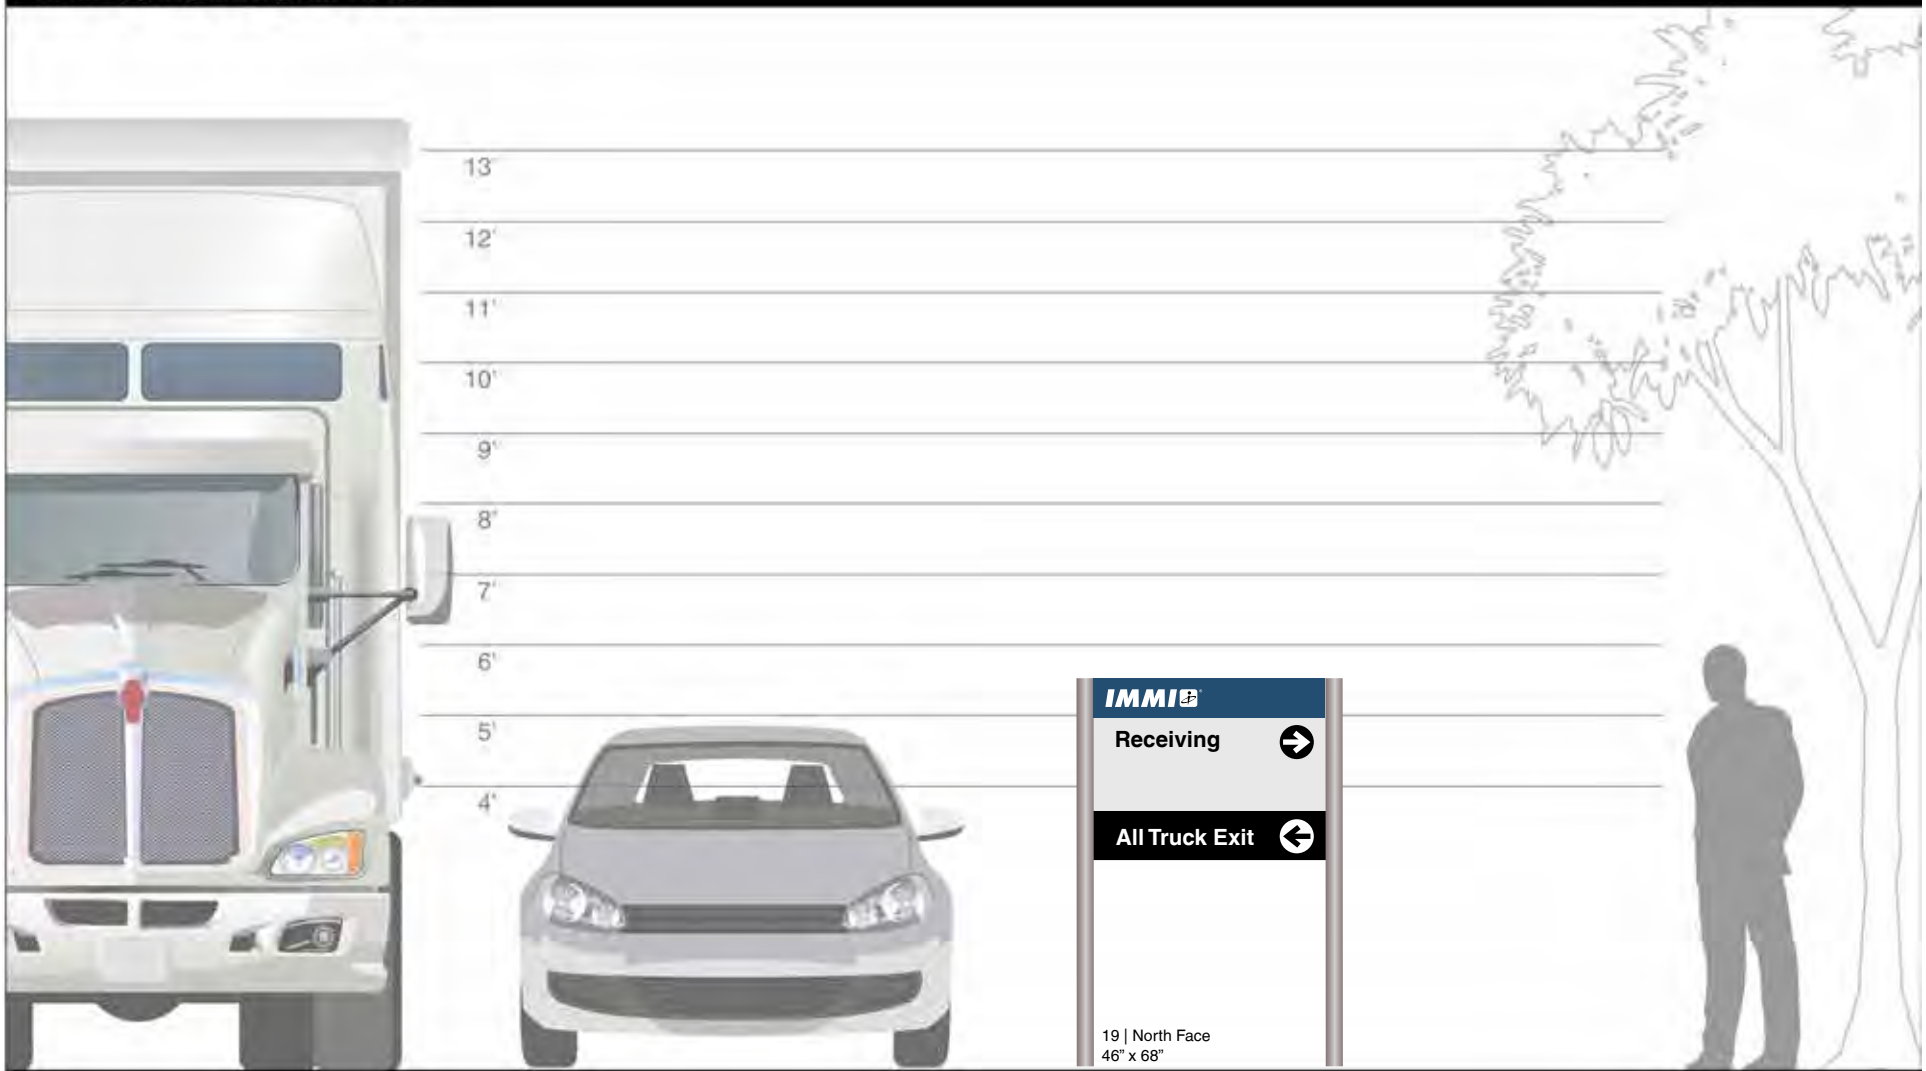

Sign Number	Type	Size	Side A	Side B
19	2 Posts	46" x 68" (Panel: 40" x 31")	North	Blank

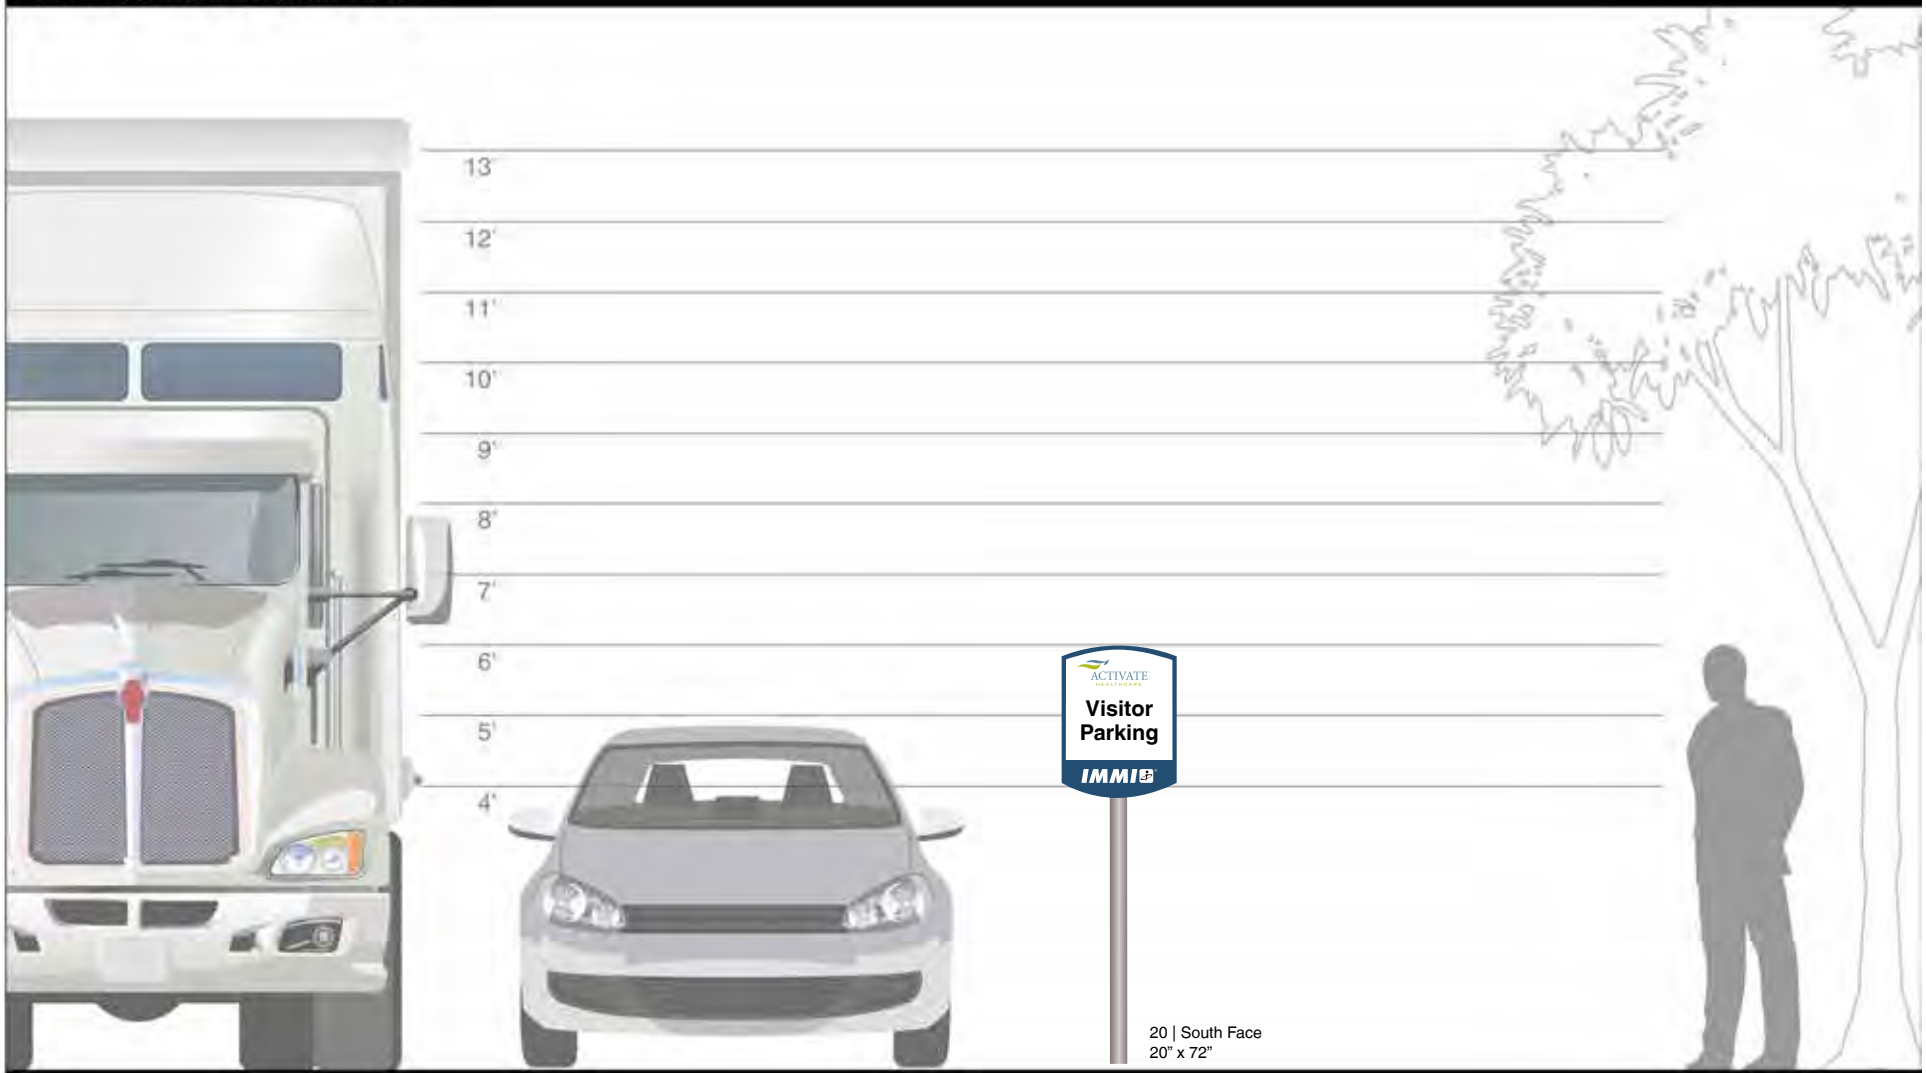

Sign Number	Type	Size	Side A	Side B
20	1 Post	20" x 72" (Panel: 20" x 26")	South	Blank

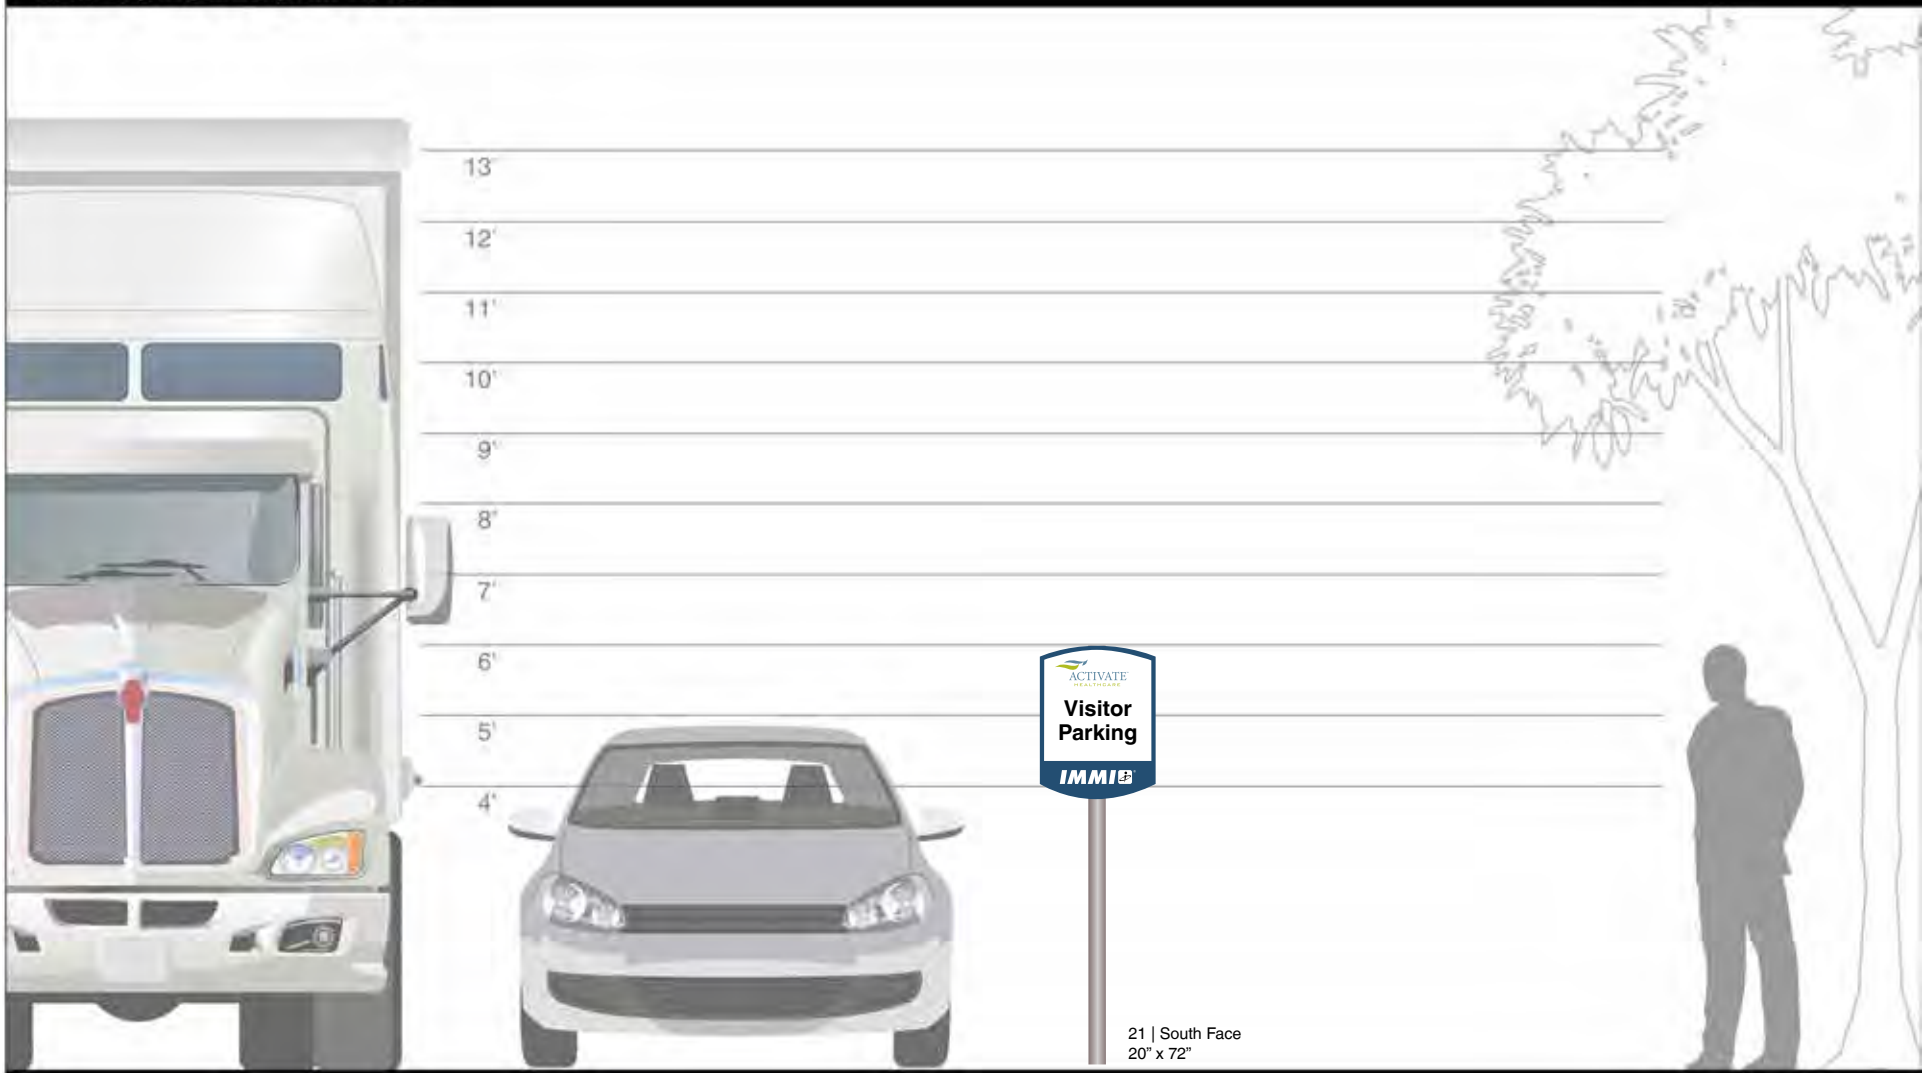

Sign Number	Type	Size	Side A	Side B
21	1 Post	20" x 72" (Panel: 20" x 26")	South	Blank

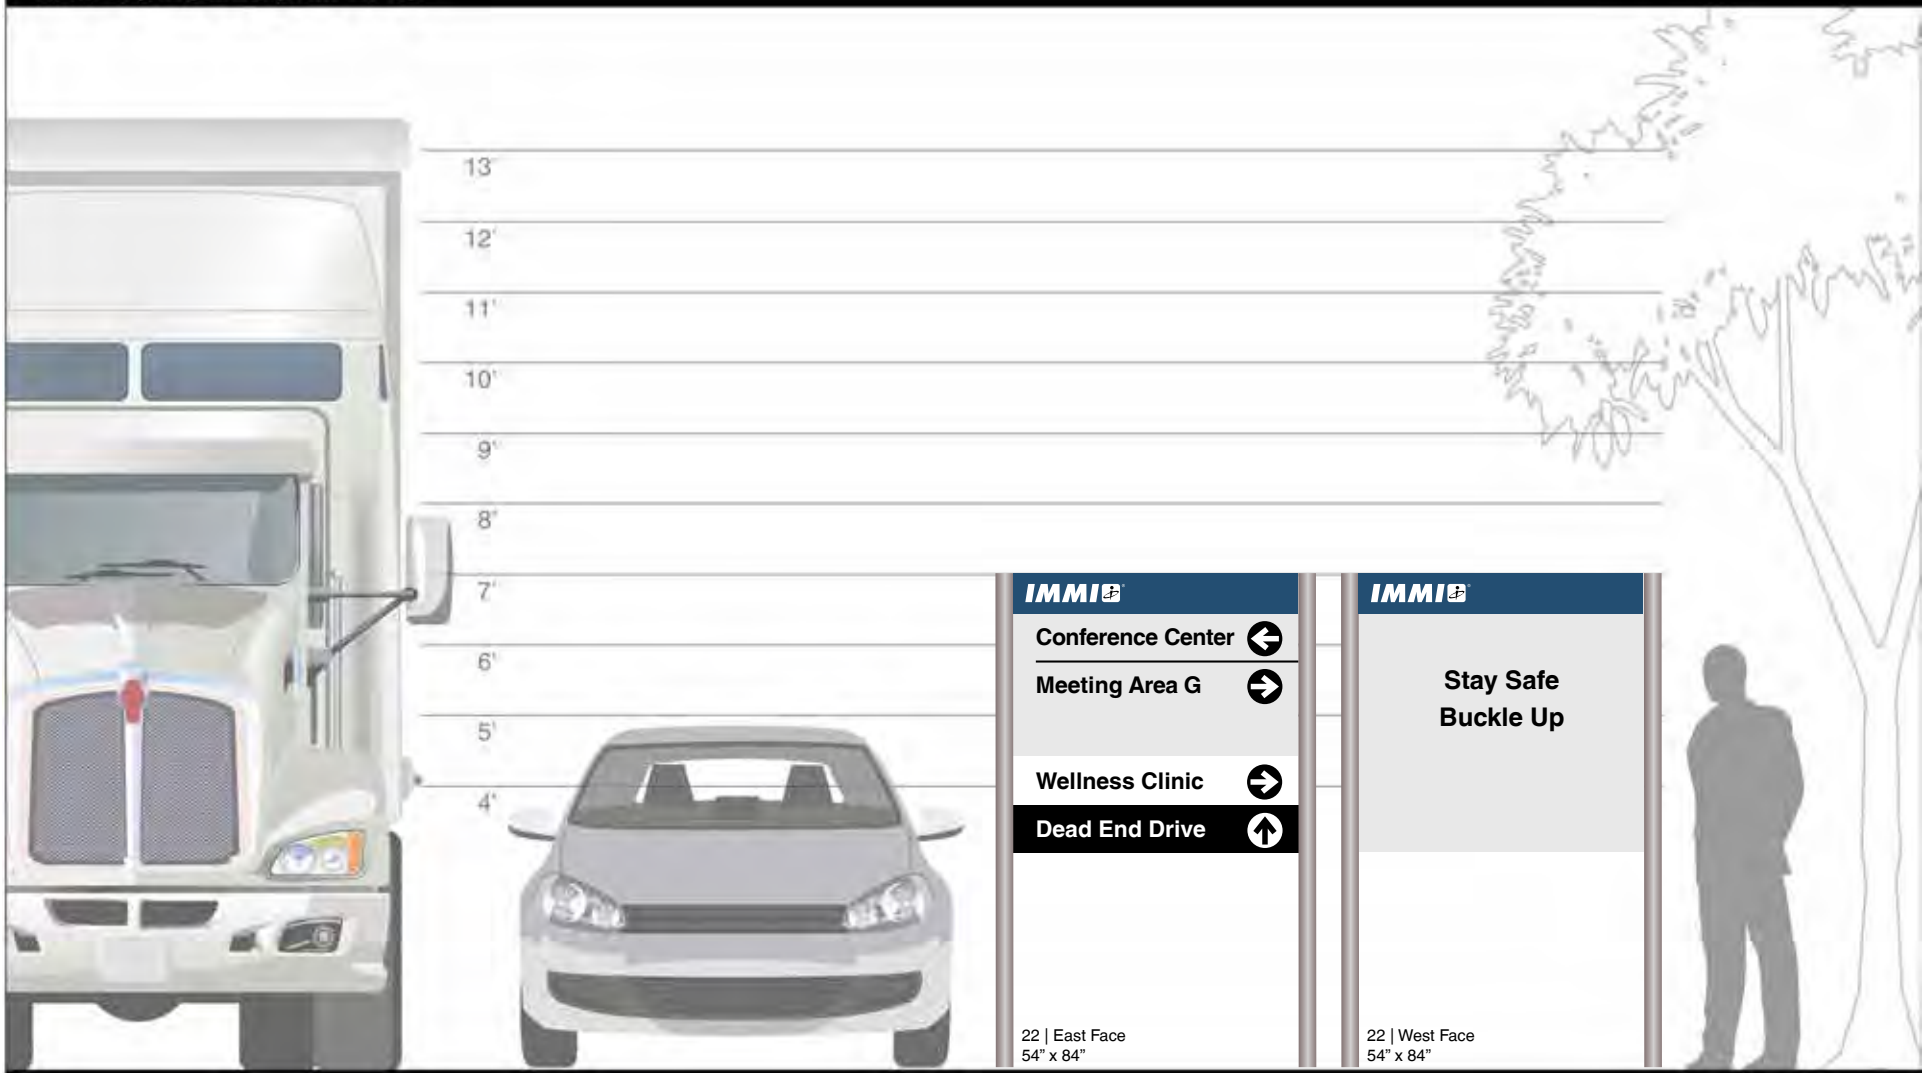

Sign Number	Type	Size	Side A	Side B
22	2 Posts	54" x 84" (Panel: 48" x 42")	East	West

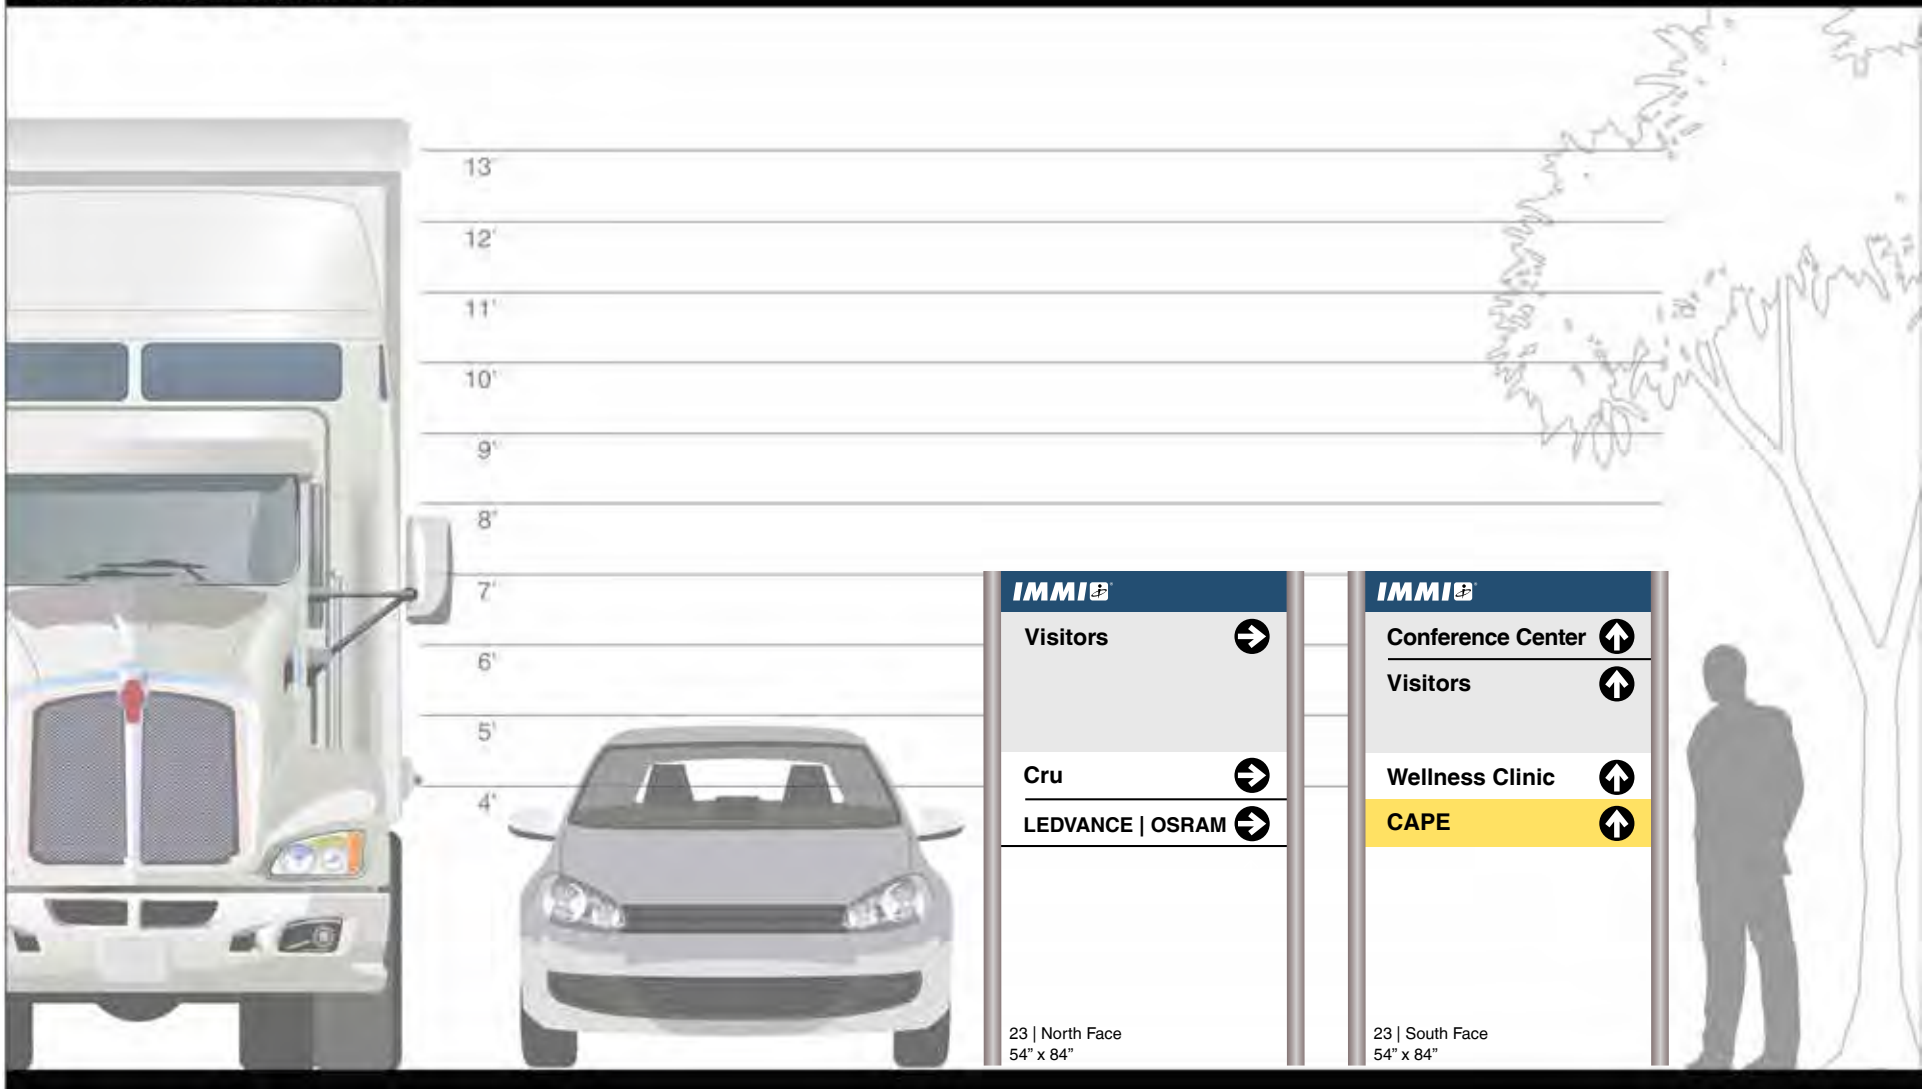

Sign Number	Type	Size	Side A	Side B
23	2 Posts	54" x 84" (Panel: 48" x 48")	North	South

IMMI Signage Program 2016

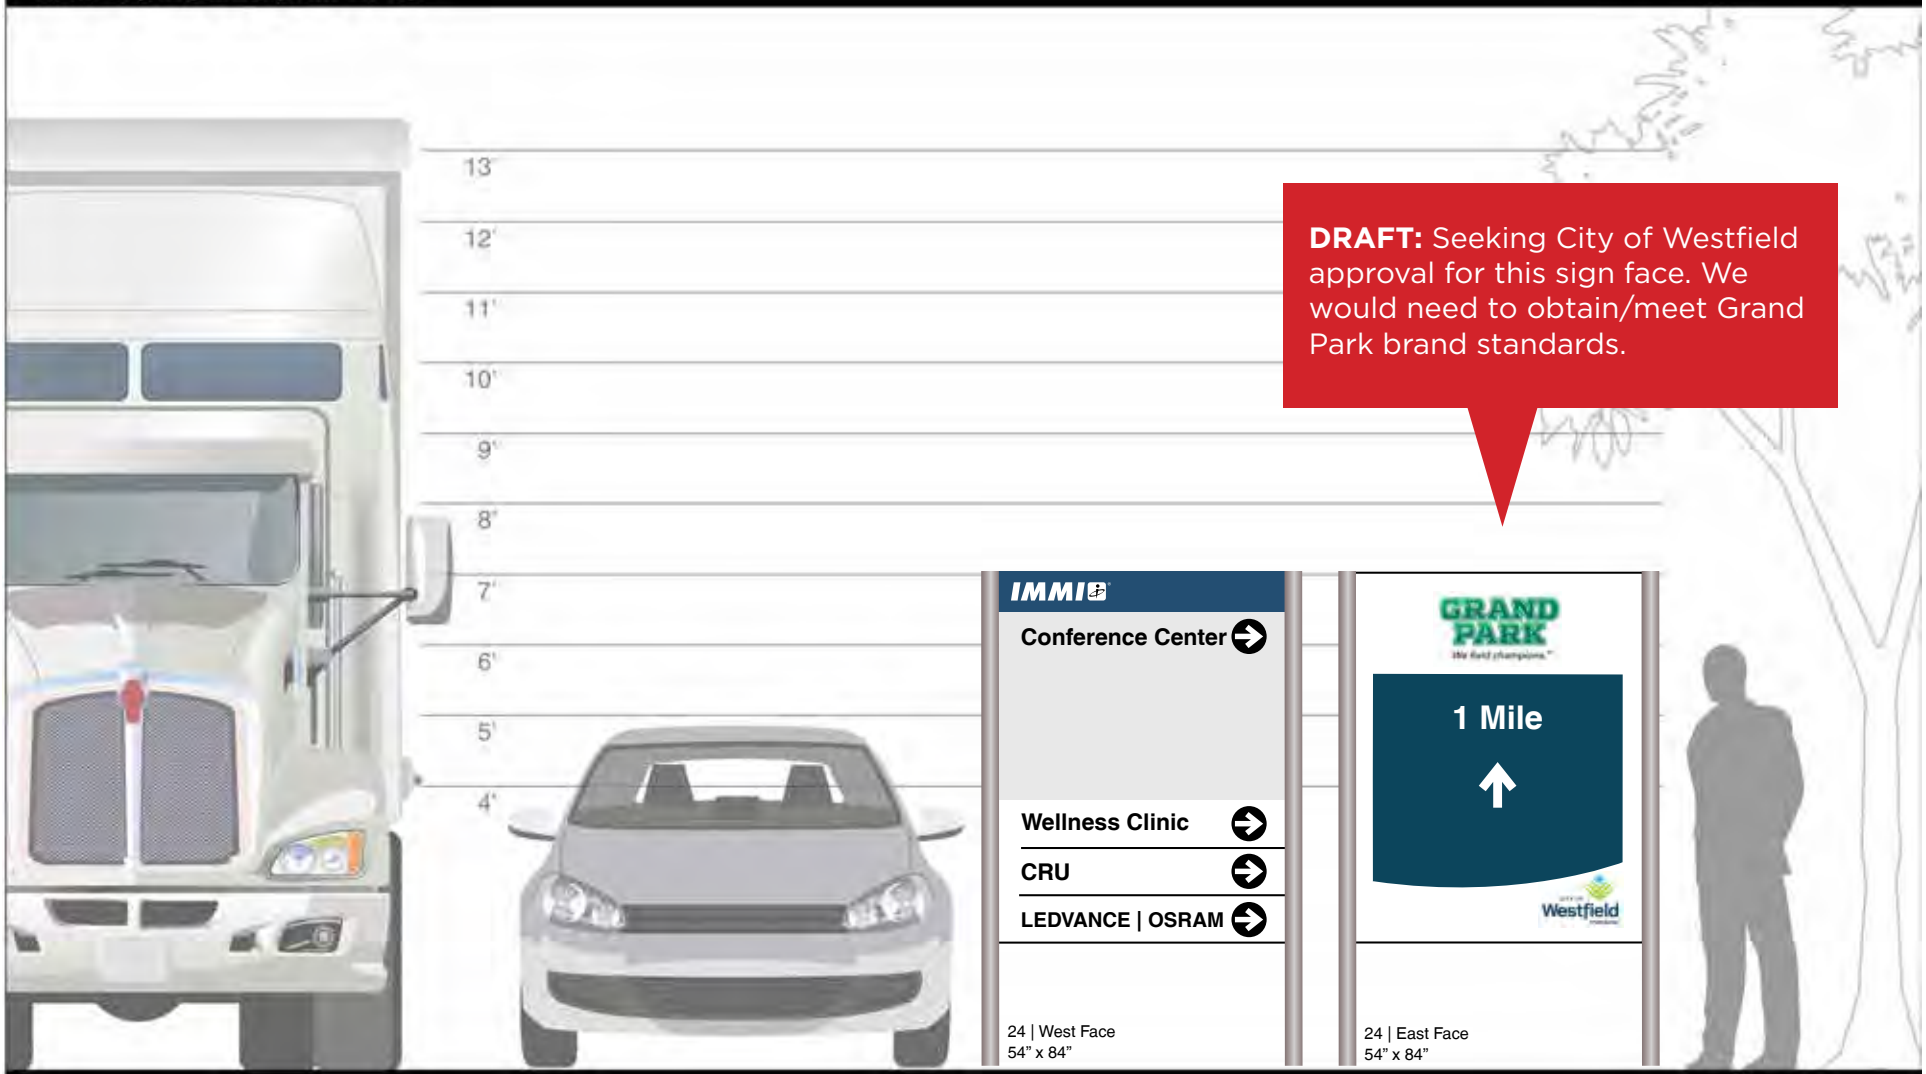

Sign Number	Type	Size	Side A	Side B
24	2 Posts	54" x 84" (Panel: 48" x 64")	West	East

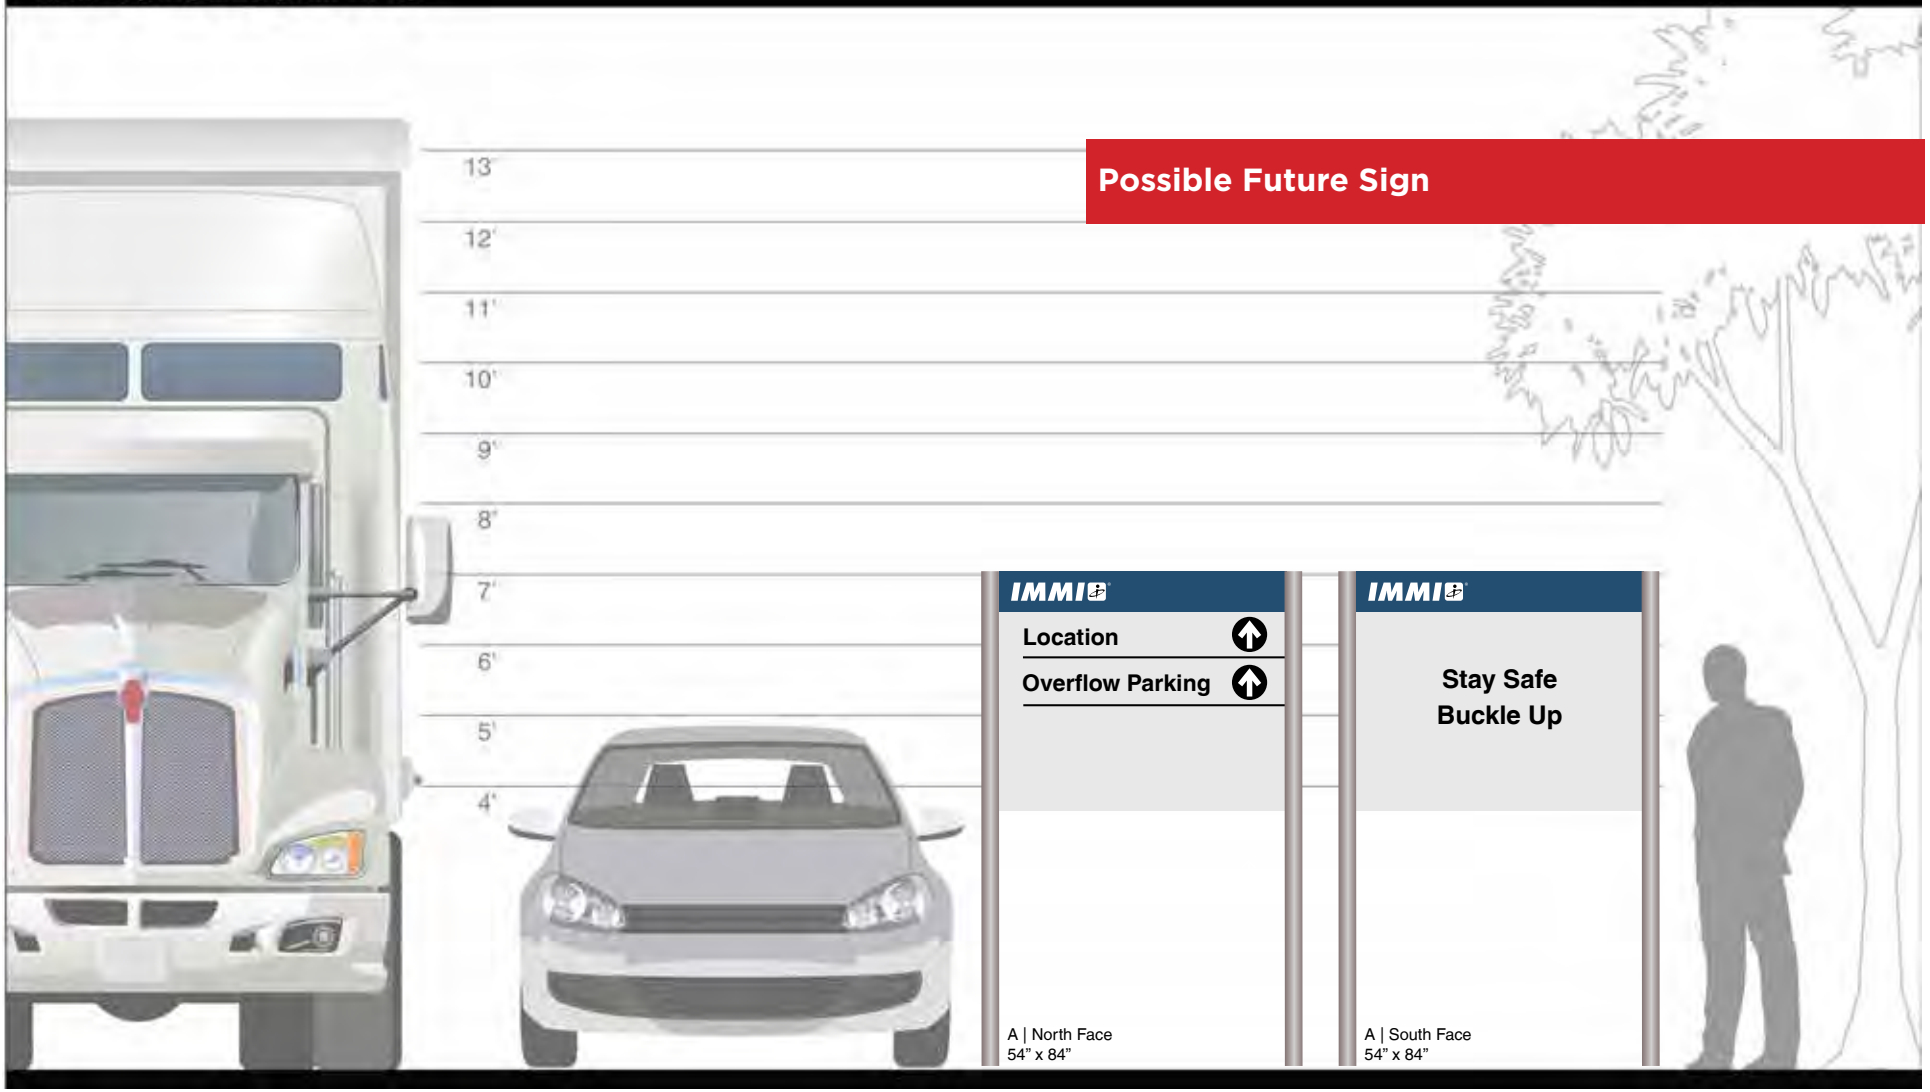

Sign Number	Type	Size	Side A	Side B
A	2 Posts	54" x 84" (Panel: 48" x 40")	West	East

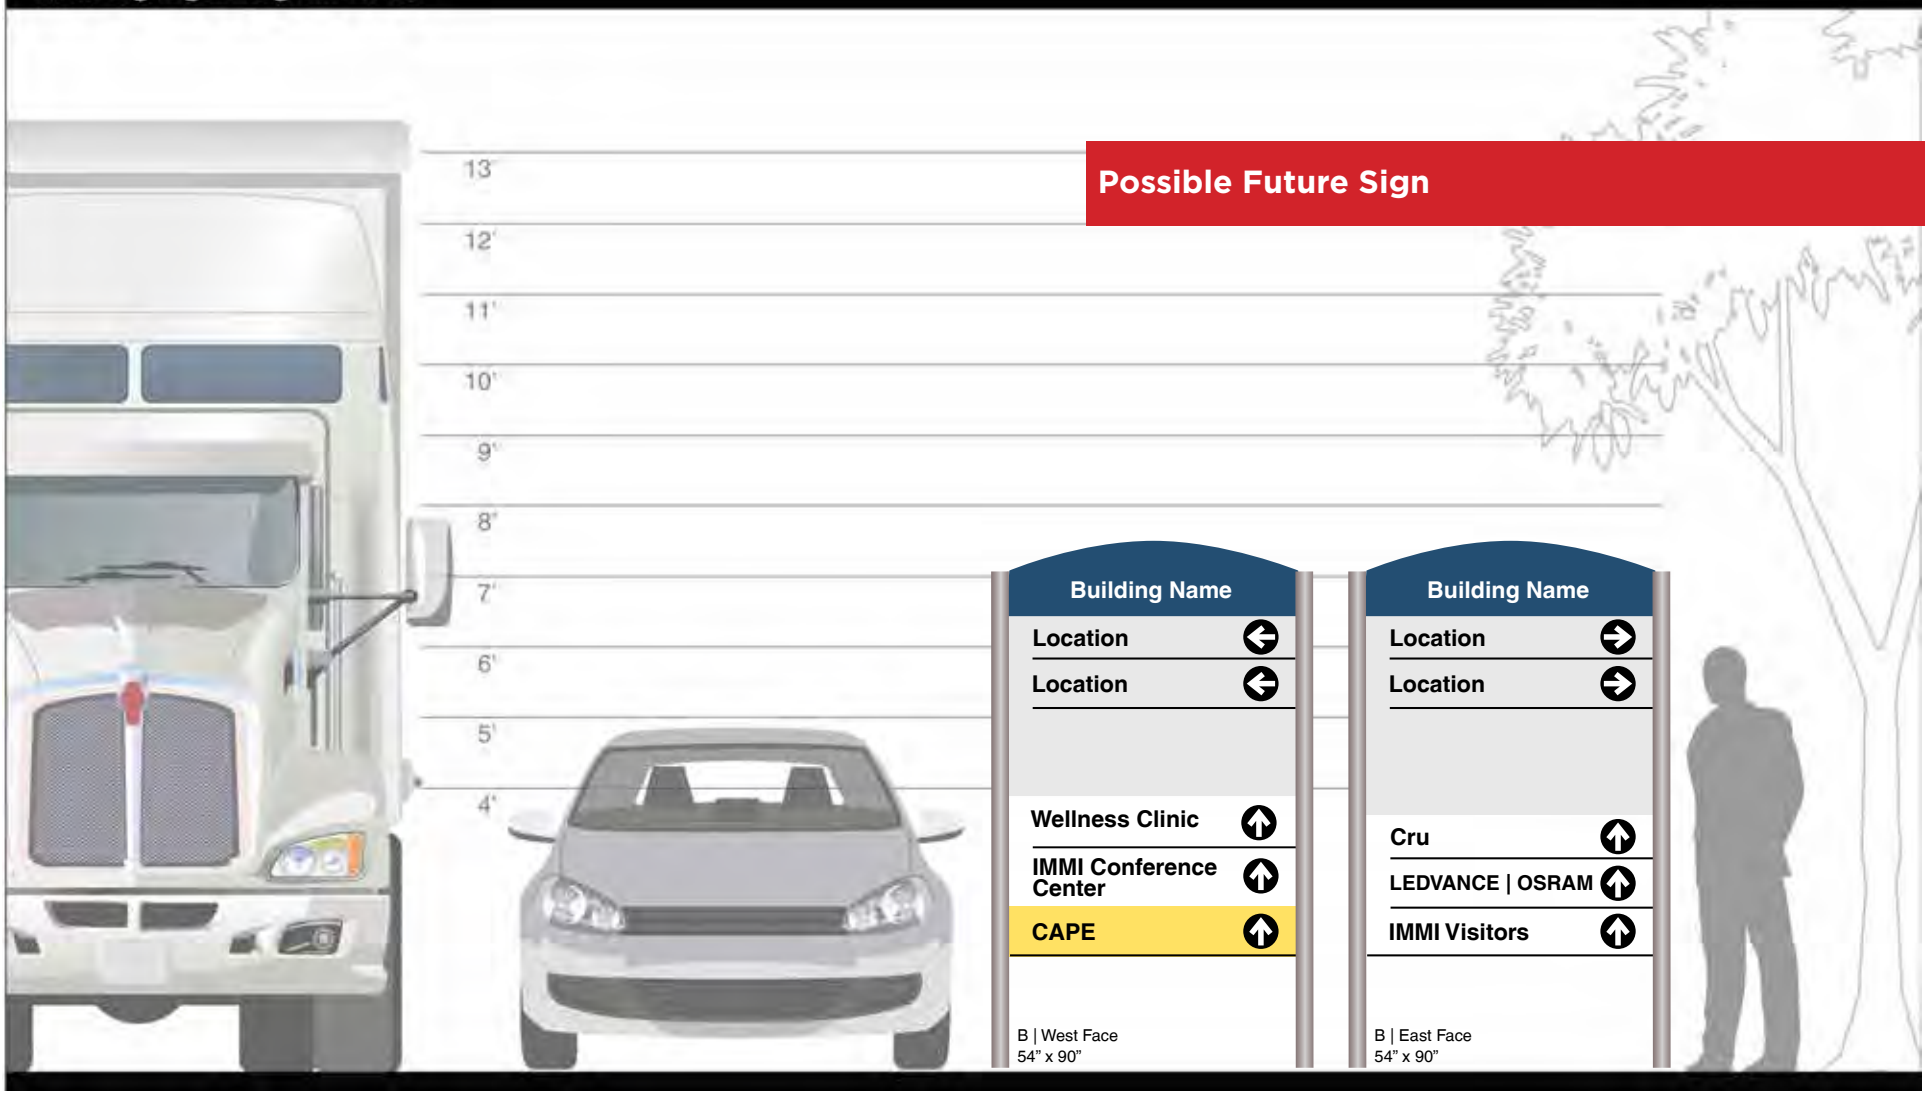

Sign Number	Type	Size	Side A	Side B
B	2 Posts	54" x 90" (Panel: 48" x 64")	West	East

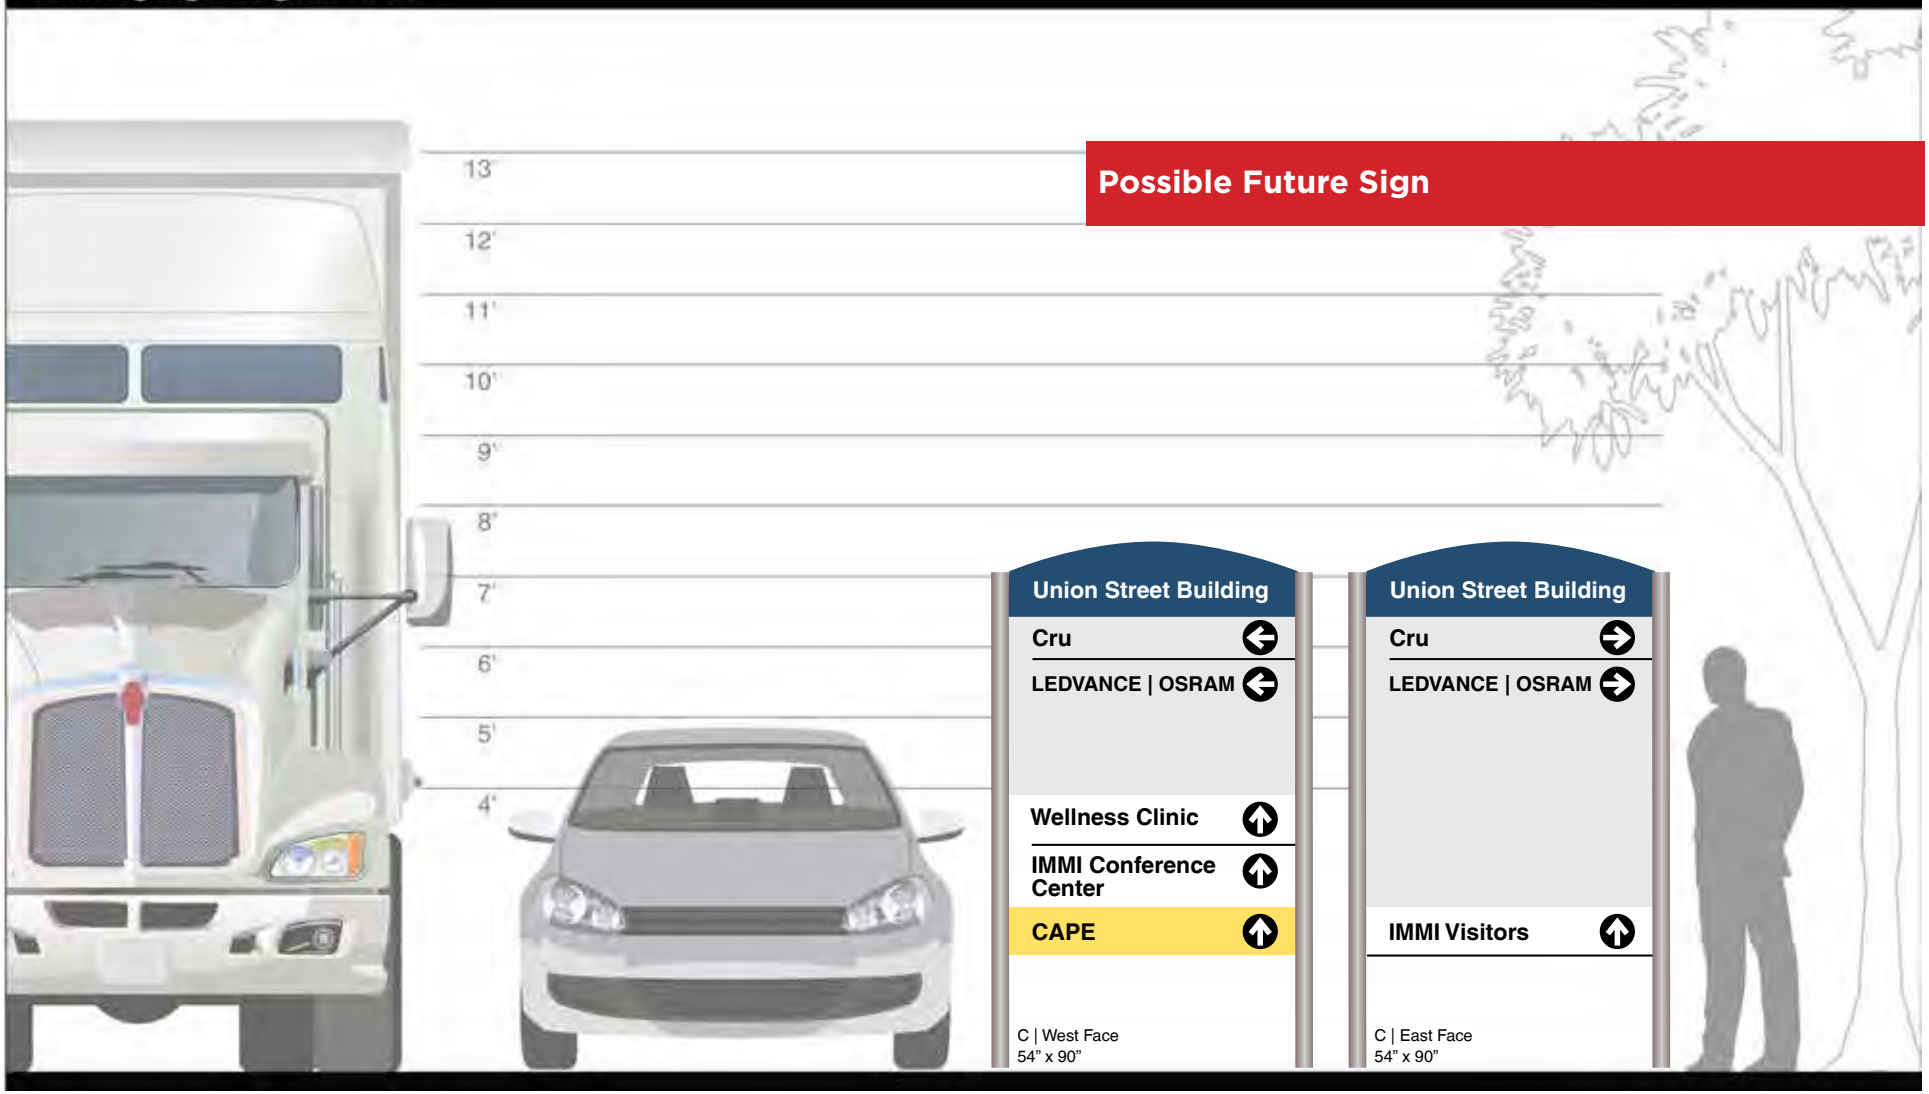

Sign Number	Type	Size	Side A	Side B
C	2 Posts	54" x 90" (Panel: 48" x 64")	West	East

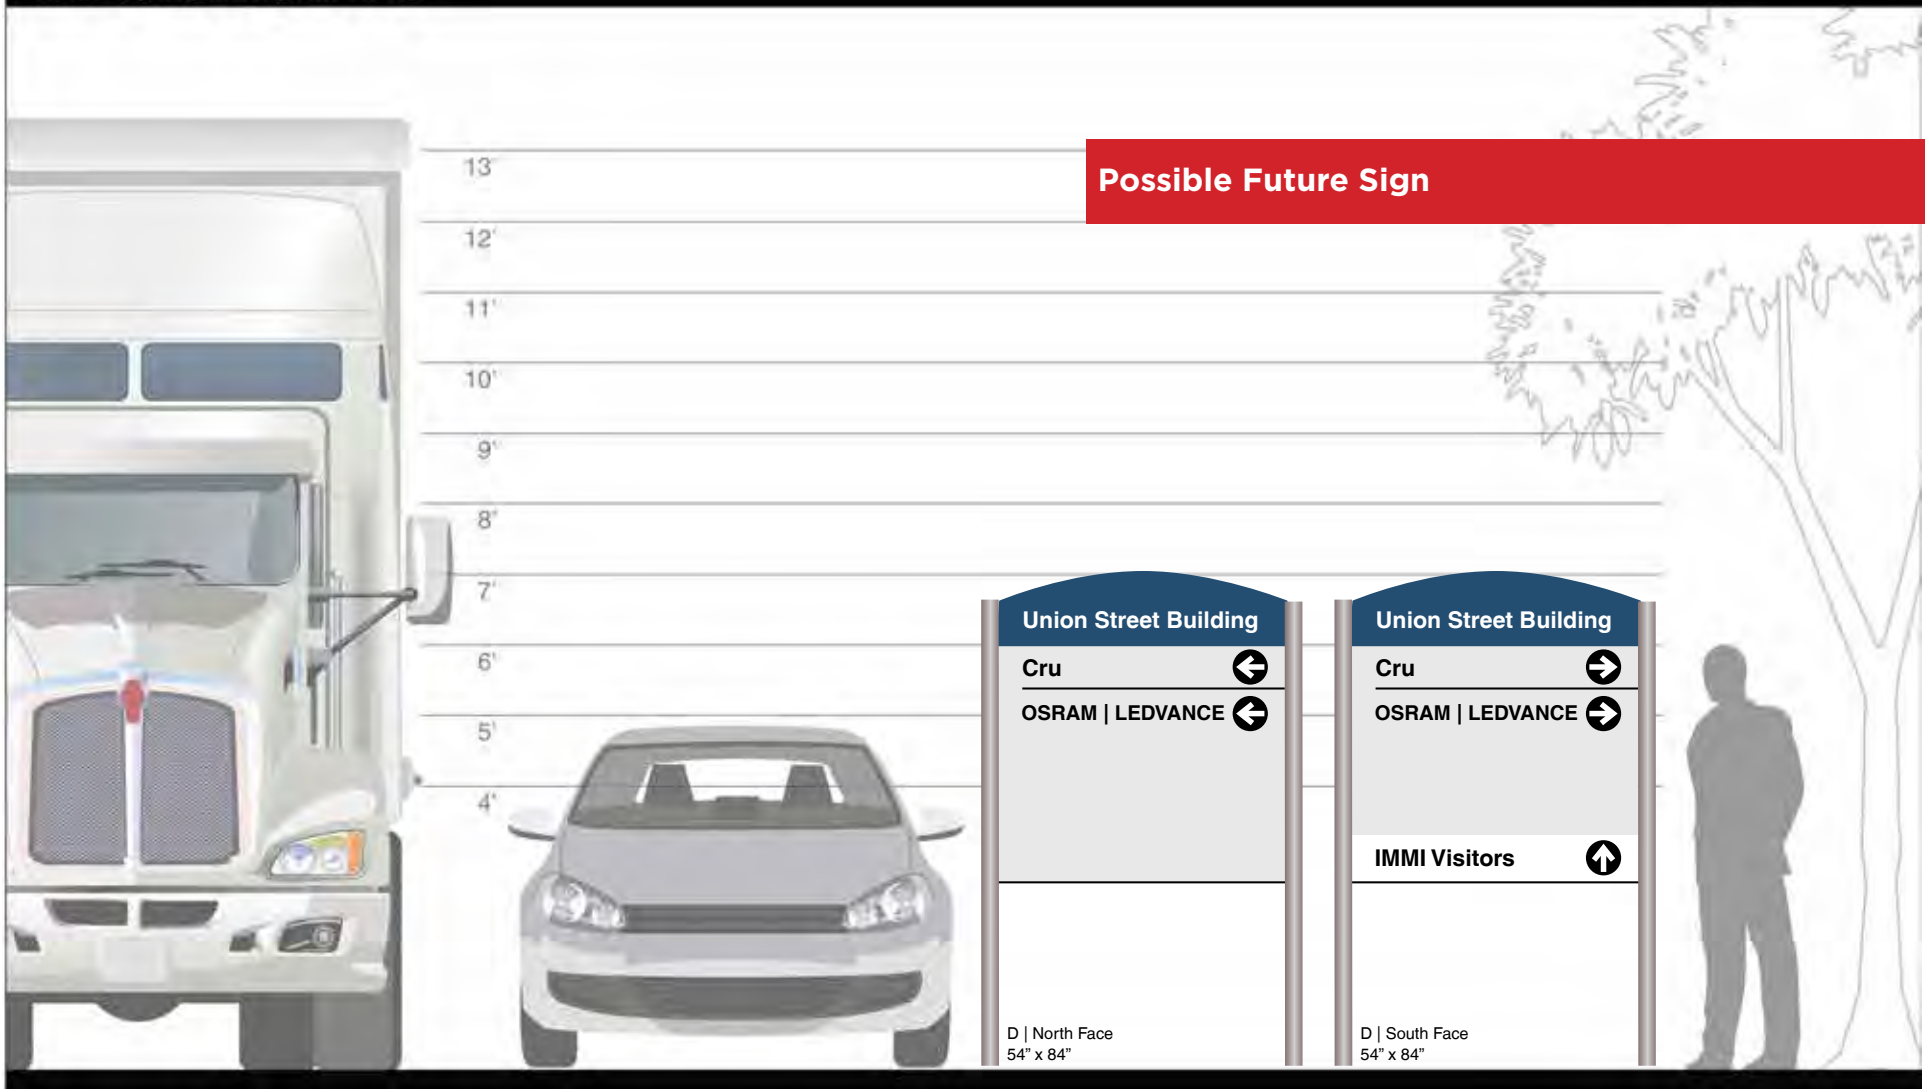

Sign Number	Type	Size	Side A	Side B
D	2 Posts	54" x 84" (Panel: 48" x 52")	North	South

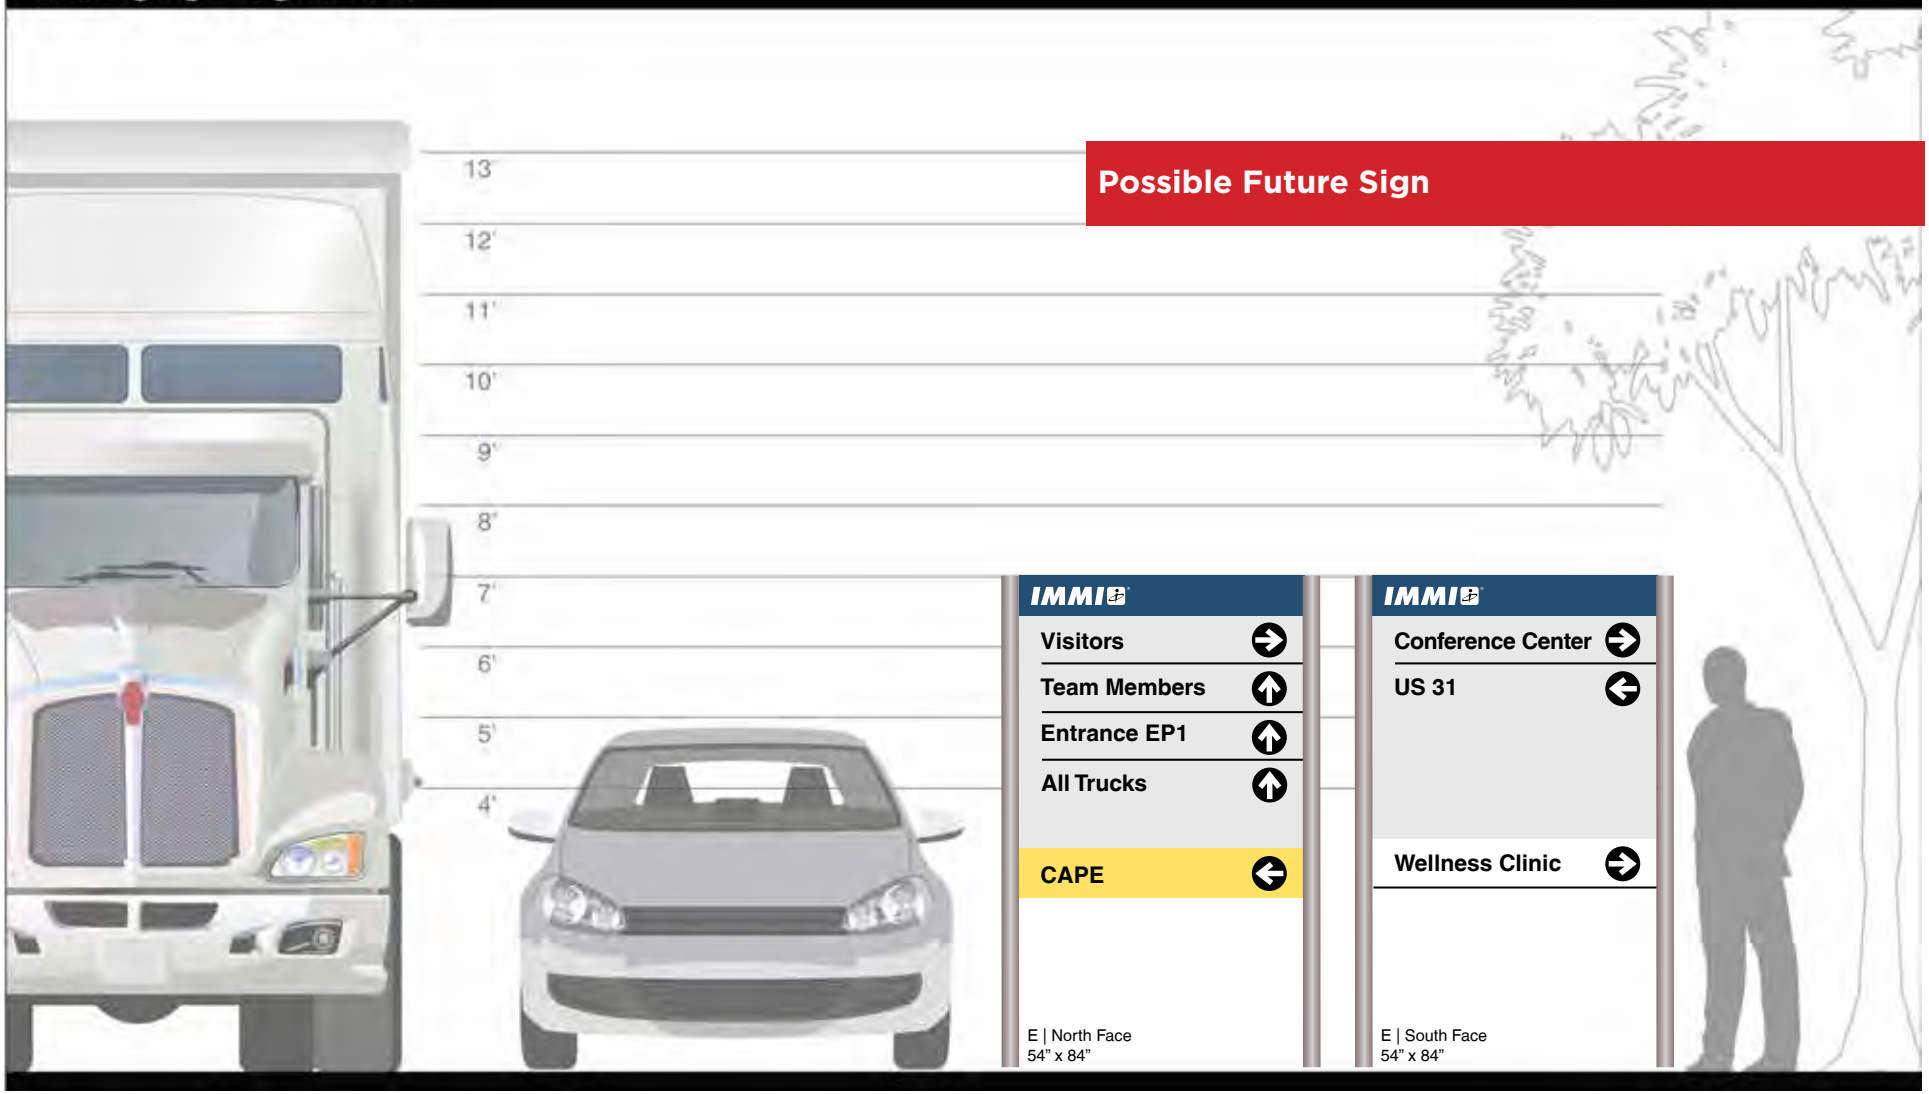

Sign Number	Type	Size	Side A	Side B
E	2 Posts	54" x 84" (Panel: 48" x 64")	North	South