INTERIOR PARKING LOT PLANTING TABLE

10% OF VEHICULAR USE AREAS SHALL BE LANDSCAPED AREA. PARKING LOT ISLANDS SHALL INCLUDE AT LEAST 1 TREE AND 4 SHRUBS.

SYMBOL	PARKING SPACES	LANDSCAPED AREA NEEDED	LANDSCAPED AREA PROVIDED	TREES NEEDED	TREES PROVIDED	SHRUBS NEEDED	SHRUBS PROVIDED
	56	2,527SF	2,811SF	6	5	24	24

PERIMETER PARKING LOT PLANTING TABLE

MIN. 5' WIDE; MIN. 1 TREE/ 30 LFT, 1 SHRUB/ 3 LFT

SYMBOL	TOTAL LENGTH	TREES NEEDED	TREES PROVIDED	SHRUBS NEEDED	SHRUBS PROVIDED
	474'	15.8	8	3' O.C.	100

ROAD FRONTAGE PLANTING TABLE

MIN. 1 SHADE TREE/ 40'

SYMBOL	TOTAL LENGTH	SHADE TREES NEEDED	SHADE TREES/ ORNAMENTAL PROVIDED
	709'	17.7	11

BUFFER YARD PLANTING TABLE

MIN. 1 EVERGREEN TREE / 30 LFT; 5 EVERGREEN SHRUBS/ 30 LFT

SYMBOL	TOTAL LENGTH	EVERGREEN TREES NEEDED	EVERGREEN TREES PROVIDED	EVERGREEN SHRUBS NEEDED	EVERGREEN SHRUBS PROVIDED
	278	9.2	10	46.3	31

ON-SITE PLANTING TABLE

MIN. 10 SHADE TREES/ ACRE, 10 ORNAMENTAL TREE/ ACRE, 25 SHRUBS/ ACRE

TOTAL AREA	SHADE/ EVERGREEN TREES NEEDED	SHADE TREES PROVIDED BY ROAD FRONTAGE PLANTING	ORNAMENTAL/ EVERGREEN TREES NEEDED	EVERGREEN TREES PROVIDED BY BUFFER YARD PLANTING	SHRUBS NEEDED	SHRUBS PROVIDED
1.53ACRE	15.3	16	15.3	16	38.25	39

SYMBOL	DESCRIPTION	4 AG (SY) — PLANT QUANTITY / PLANT TYPE / REQ. LOCATION
(IP)	INTERIOR PARKING LOT REQUIREMENTS	
(PP)	PERIMETER PARKING LOT REQUIREMENTS	
(RF)	ROAD FRONTAGE REQUIREMENTS	
(BY)	BUFFER YARD REQUIREMENTS	
(F)	FOUNDATION PLANTS	

OPEN SPACE: 39.4%
PAKRING SPACE: 55

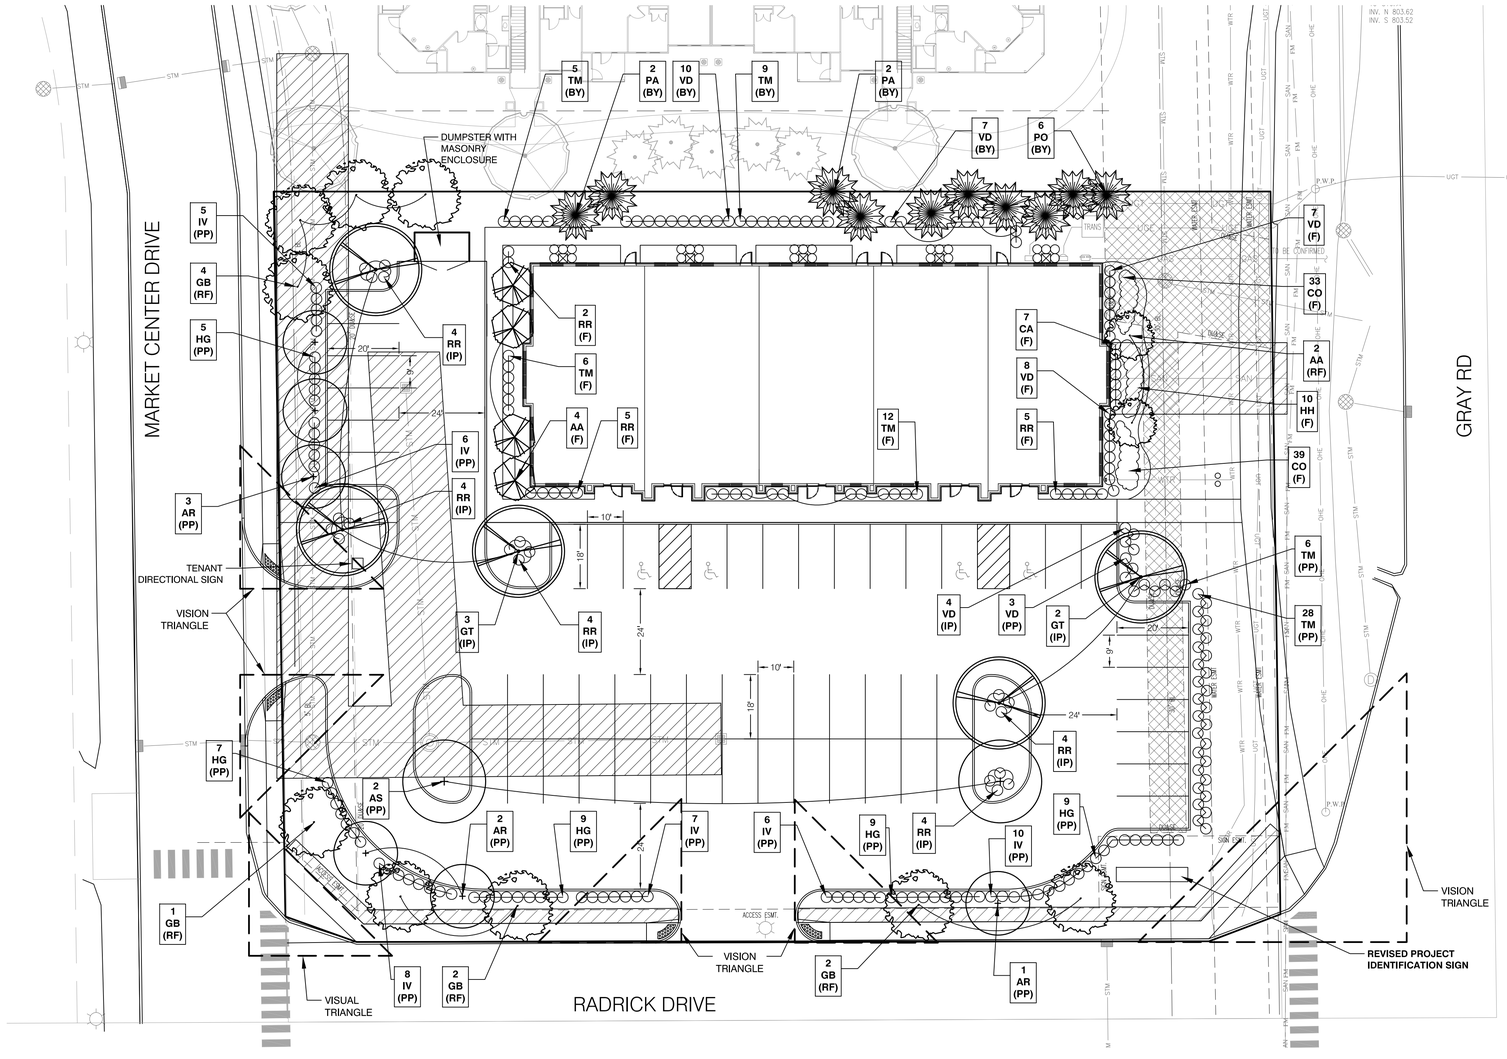

01 SITE LANDSCAPE PLAN

L1.01 1"=20'-0"

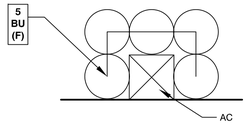

02 TYPICAL AC UNIT SCREENING

L1.01 1/4"=1'-0"

PLANT SCHEDULE

TREES					
KEY	QTY.	PLANT NAME	SIZE	SPACING	NOTES
AA	6	AMELANCHIER x GRANDIFLORA 'AUTUMN BRILLIANCE' EASTERN REDBUD	1 1/2" CAL.	AS SHOWN	FULL, UNSHEARED
AR	6	ACER RUBRUM 'ARMSTRONG' ARMSTRONG RED MAPLE	2 1/2" CAL.	AS SHOWN	FULL, STRONG STRAIGHT TRUNK
AS	2	ACER SACCHARUM 'GREEN MOUNTAIN' GREEN MOUNTAIN MAPLE	2 1/2" CAL.	AS SHOWN	FULL, STRONG STRAIGHT TRUNK
BU	25	BUXUS x 'GREEN VELVET' GREEN VELVET BOXWOOD	NO. 3 CONT.	AS SHOWN	FULL, MATCH, UNSHEARED
CA	7	CALAMAGROSTIS x ACUTIFLORA 'KARL FOERSTER' KARL FOERSTER FEATHER REED GRASS	24" TALL	36" O.C.	
CO	72	COREOPSIS G 'EARLY SUNRISE' EARLY SUNRISE COREOPSIS	1 GAL	18" O.C.	
GB	9	GINKGO BILOBA 'PRINCETON SENTRY' PRINCETON SENTRY GINKGO	2 1/2" CAL.	AS SHOWN	FULL, STRONG STRAIGHT TRUNK
GT	5	GLEDITSIA TRIACANTHOS I. 'SKYCOLE' SKYLINE HONEYLOCUST	2 1/2" CAL.	AS SHOWN	FULL, STRONG STRAIGHT TRUNK
HG	39	HYDRANGEA M 'ENDLESS SUMMER TWIST-N-SHOUT' TWIST-N-SHOUT HYDRANGEA	24" TALL	36" O.C.	
HH	41	HEMEROCALLIS 'HAPPY RETURNS' HAPPY RETURNS YELLOW DAYLILY	1 GAL	18" O.C.	
IV	42	ITEA VIRGINICA VIRGINIA SWEETSPIRE	24" TALL	36" O.C.	
PA	4	PICEA ABIES NORWAY SPRUCE	6-7' HT.	AS SHOWN	FULL TO GROUND, MATCHED UNSHEARED, STRAIGHT TRUNK
PO	6	PICEA OMORIKA SERBIAN SPRUCE	6-7' HT.	AS SHOWN	FULL TO GROUND, MATCHED UNSHEARED, STRAIGHT TRUNK
RR	28	ROSA 'RADTKOPINK' PINK DOUBLE KNOCK OUT ROSE	18-24" HT.	36" O.C.	
TM	66	TAXUS x MEDIA 'DENSIFORMIS' DENSE SPREADING YEW	18-24" HT.	36" O.C.	FULL TO GROUND, UNSHEARED
VD	39	VIBURNUM DENTATUM 'BLUE MUFFIN' BLUE MUFFIN VIBURNUM	18-24" HT.	36" O.C.	

KEVIN K. PARSONS & ASSOCIATES, INC.
landscape architecture
land planning
urban design
212 West 10th Street · Suite A-290
Indianapolis, Indiana 46202
317-955-9155 · Fax 317-955-9455

CERTIFICATION

GILMORE

WESTFIELD, INDIANA

LANDSCAPE PLAN

PROJECT: KPA-16502
DRAWN: YL

CHECKED: KKP/JML
SCALE: AS SHOWN
ISSUE DATE: 03/03/2016
REVISION: 03/31/2016
04/18/2016
06/01/2016

SITE LANDSCAPE PLAN

L1.01