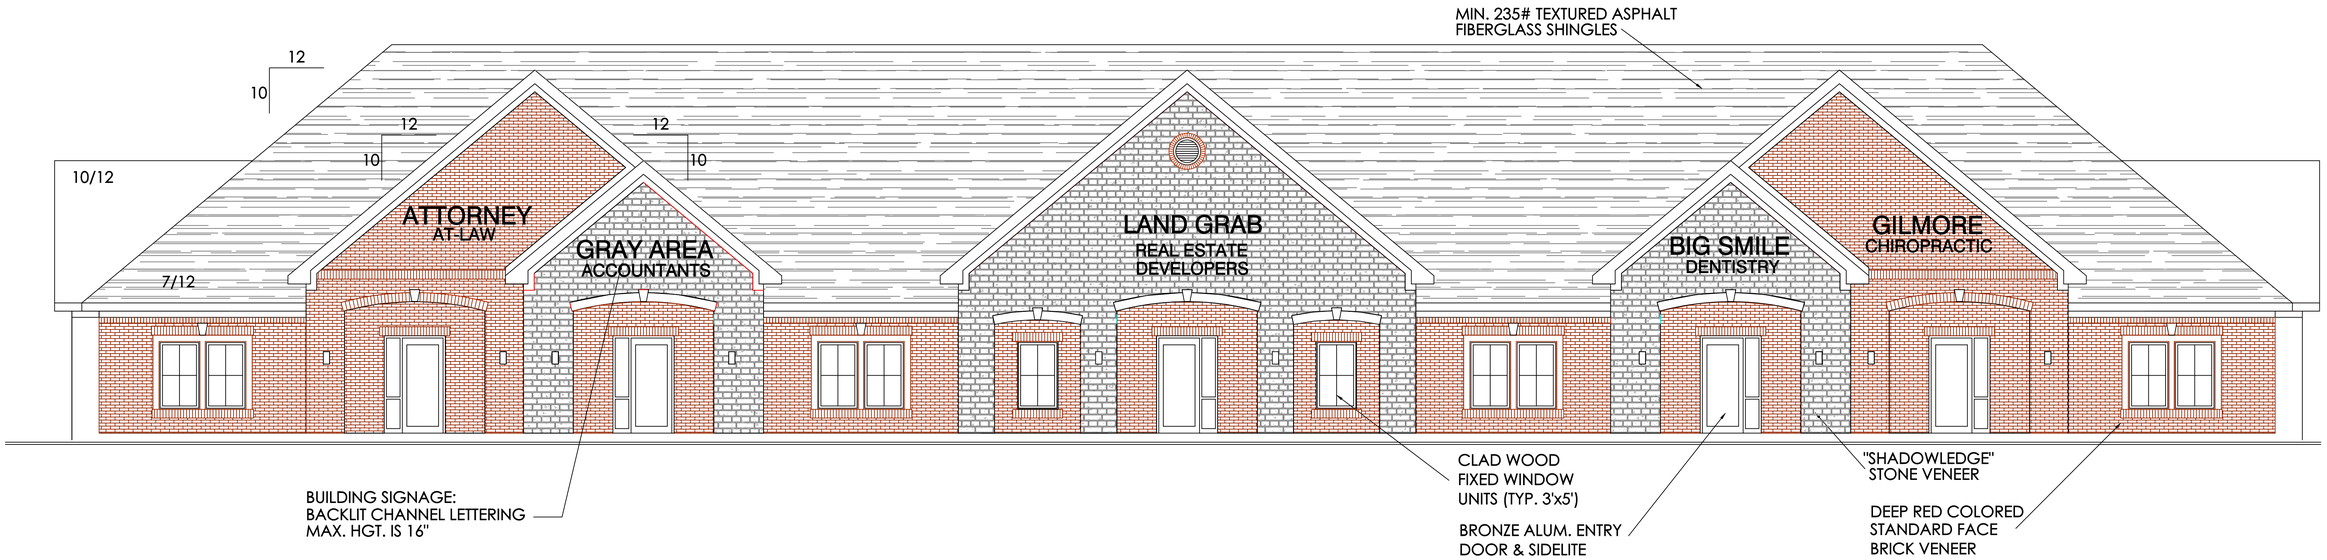

SOUTH ELEVATION

SCALE: 3/16" = 1'-0"

TYPICAL BUILDING SIGNAGE

WEST ELEVATION

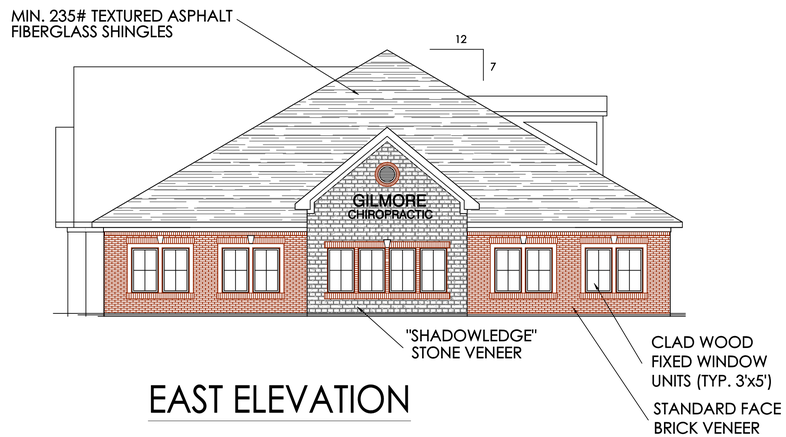

EAST ELEVATION

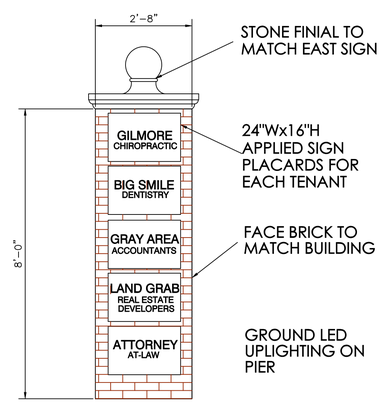

WEST ENTRY SIGN PIER

NORTH ELEVATION

SCALE: 1/8" = 1'-0"

EXHIBIT "E"

A-1

These drawings, or parts thereof, may not be reproduced in any form, by any method, for any purpose, without the written consent of R.E. Thomason & Assoc., P.C.

Do not scale these drawings. Verify dimensions with Architect prior to construction.

FOR DR. JUSTIN GILMORE

RADRICK PROFESSIONAL BUILDING

N. Gray Road & Radrick Dr.

WESTFIELD, INDIANA

PROJECT: 16001

DATE: 5 JULY 16

REVISIONS:

r.e. Thomason & assoc., p.c.
architecture & planning
7202 East 87th Street
Suite 113
Indianapolis, IN 46256
317.913.2160
fax 317.913.2155

PRELIMINARY DESIGN

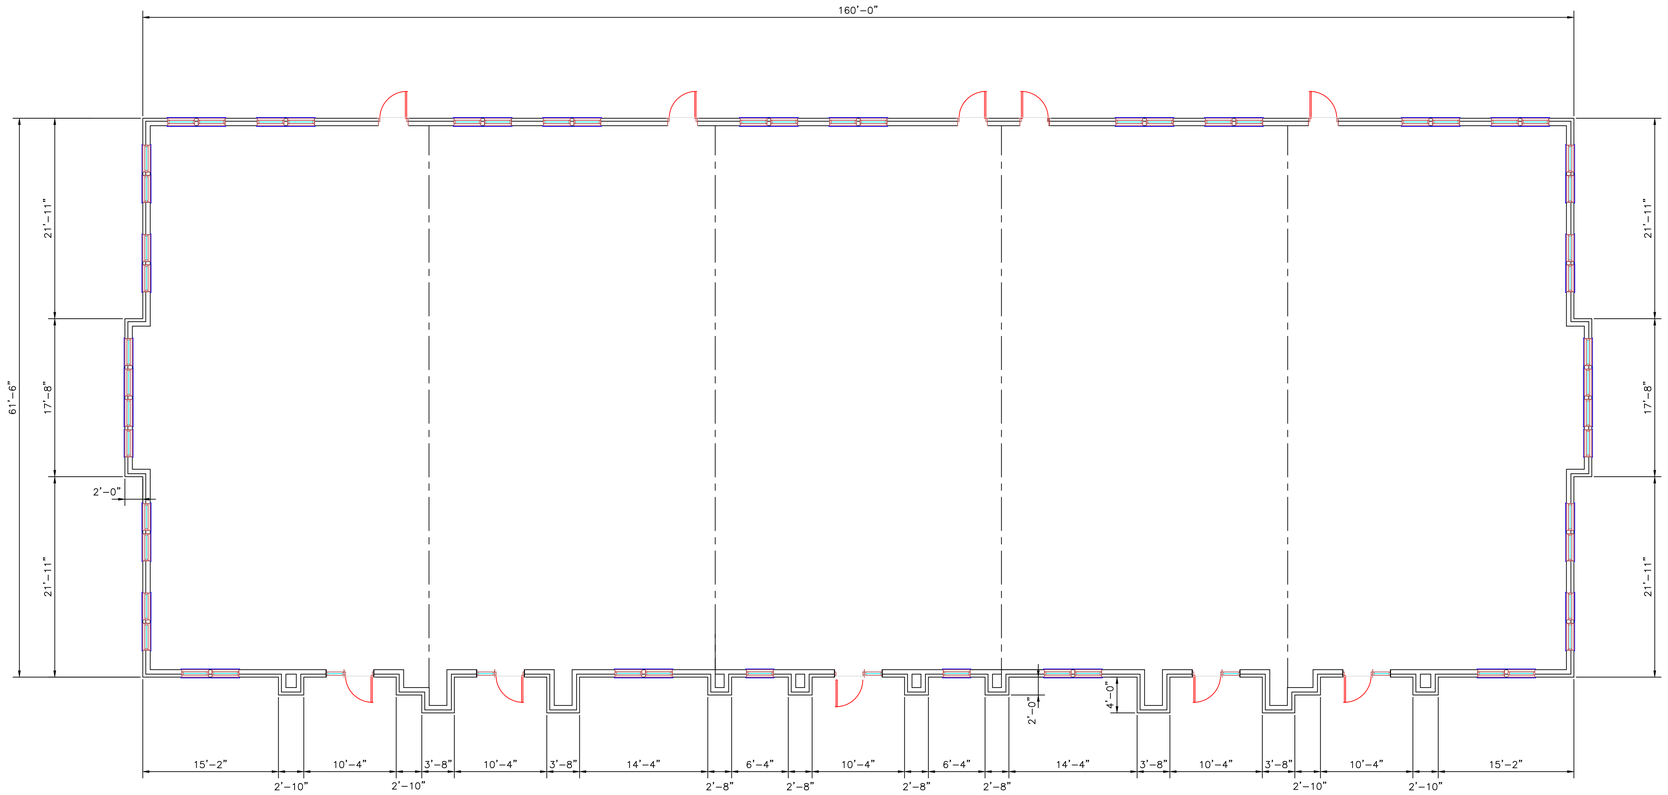

PROPOSED FLOOR PLAN

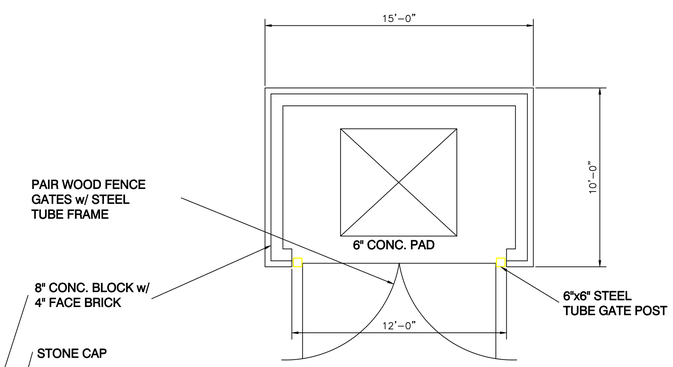

DUMPSTER ENCLOSURE PLAN

SCALE: 1/4" = 1'-0"

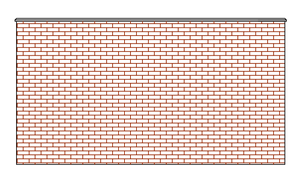

NORTH ELEVATION

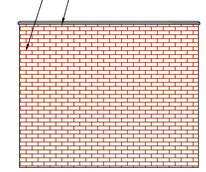

WEST ELEVATION

EAST ELEVATION SIMILAR

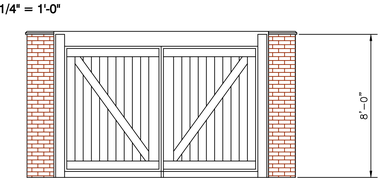

SOUTH ELEVATION

SCALE: 1/4" = 1'-0"

These drawings, or parts thereof, may not be reproduced in any form, by any method, for any purpose, without the written consent of R.E. Thomason & Assoc., P.C.

Do not scale these drawings. Verify dimensions with Architect prior to construction.

FOR DR. JUSTIN GILMORE

RADRICK PROFESSIONAL BUILDING

N. Gray Road & Radrick Dr.

WESTFIELD, INDIANA

PROJECT: 16001

DATE: 5 JULY 16

REVISIONS:

r.e. Thomason & assoc., p.c.
architecture & planning
7292 East 67th Street
Suite 113
Indianapolis, IN. 46236
317.913.2160
fax 317.913.2155

PRELIMINARY DESIGN

A-2

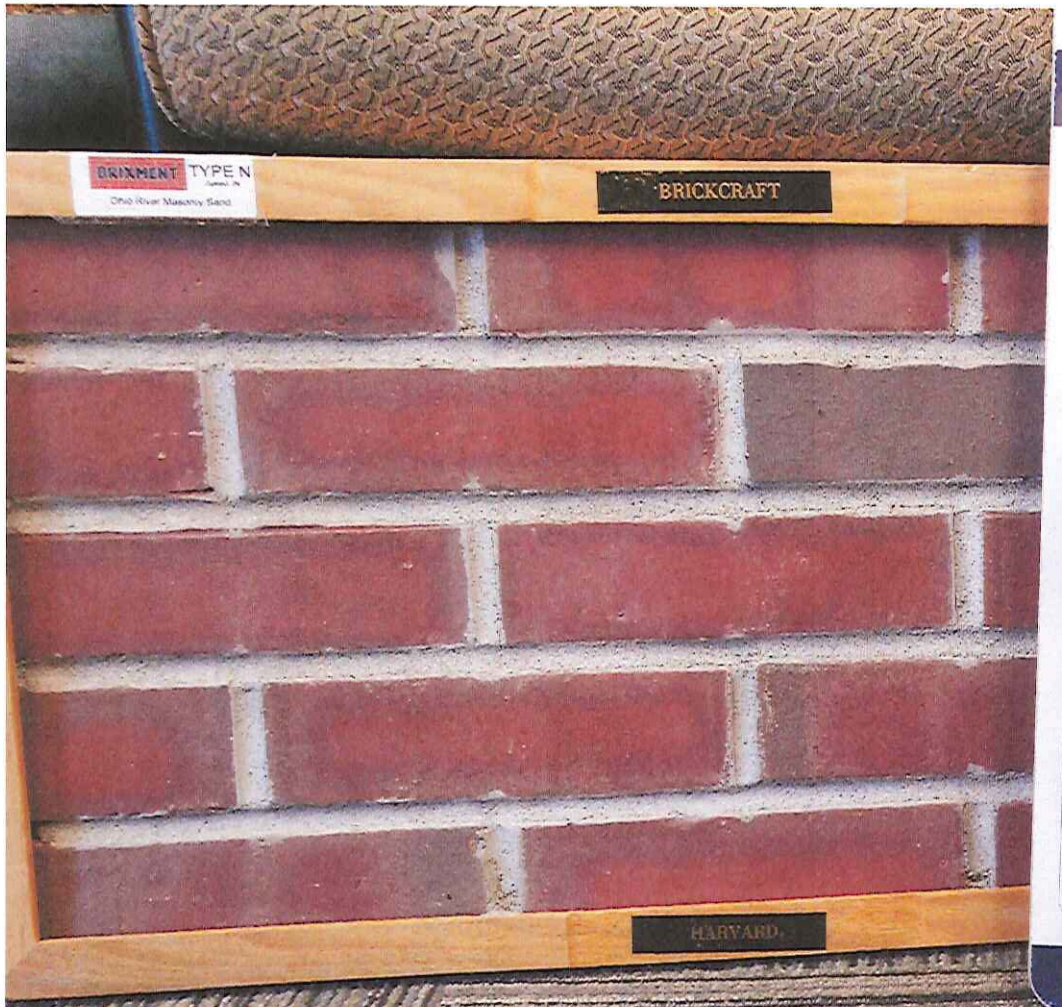
BRIXMENT TYPE N
Ohio River Masonry Sand
BRICKCRAFT
HARVARD

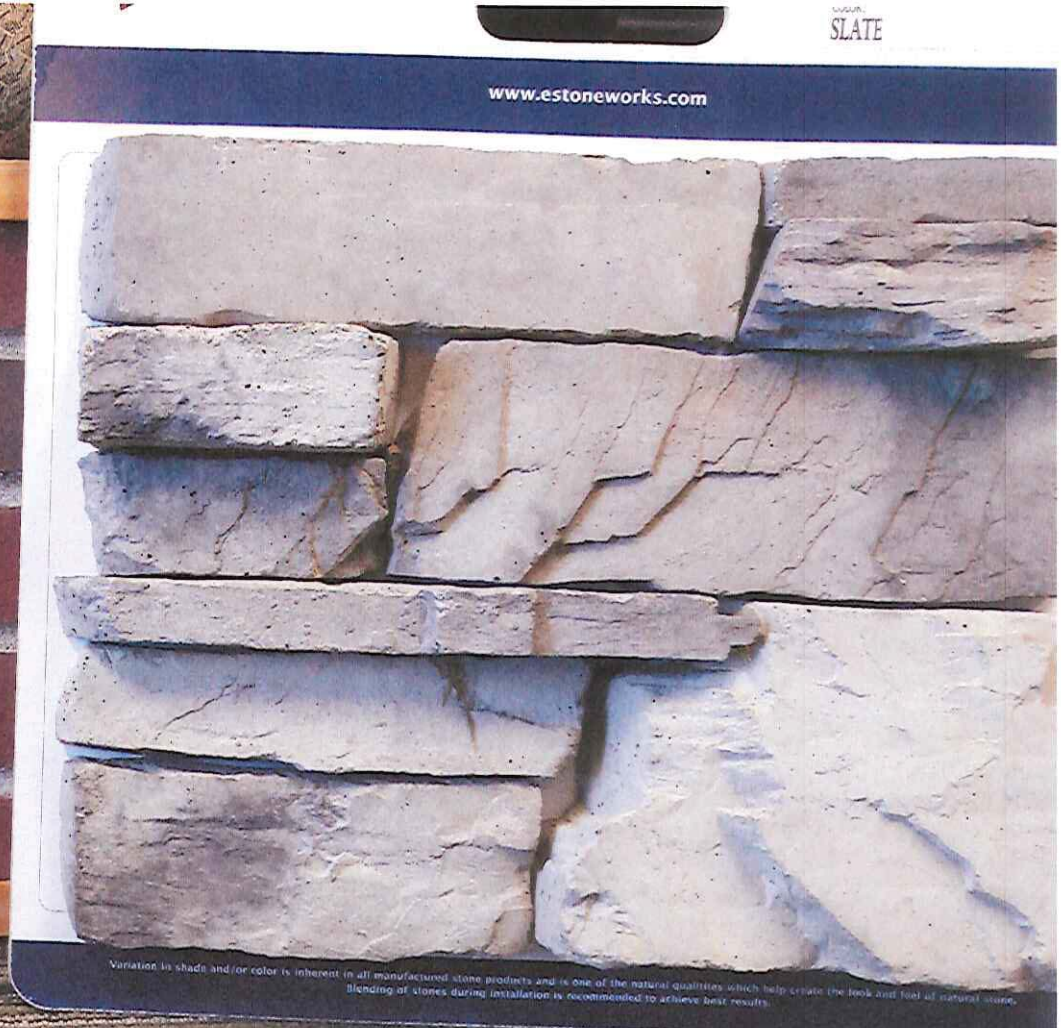
SLATE
www.estoneworks.com
Variation in shade and/or color is inherent in all manufactured stone products and is one of the natural qualities which help create the look and feel of natural stone.
Blending of stones during installation is recommended to achieve best results.