S1a

Scale: 1/2"=1'

SIDE VIEW

BEFORE

Scale: 1/8"=1'

AFTER

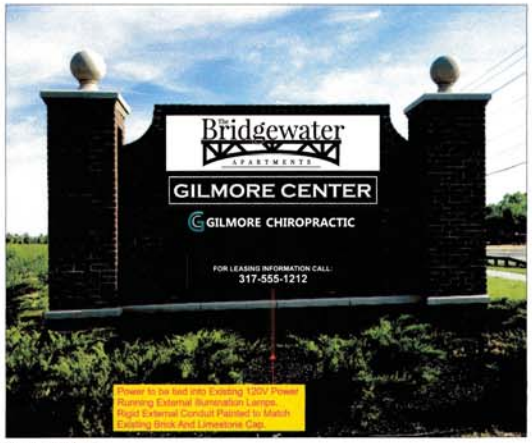


Scale: 1/4"=1'

Fabricate/Install (2) Internally Illuminated Multi-Tenant Cabinets
5" Deep Aluminum Tube/ Angle Frame With .080" Aluminum cladding - Painted Black
Inside Of Cabinet Painted White
1 1/2" Aluminum Retainers and Divider Bars - Painted Black
3/16" White Polycarbonate Faces with Custom Cut Vinyl Graphics - Clean Vector Art And specs supplied by Tenants
Illuminated with AVL 6500K White LED's
Attached to Existing Monument with Lag/Shield or Stud Fasteners

*Detailed Field Survey Required Prior to Fabrication
*Phone Number on Leasing Panel is Place Holder Text. Client to Provide Correct Number.

EXHIBIT "D"

| | |
|---|---|
| JOB NUMBER | 20549 |
| JOB NAME | Bridgewater |
| SALES REP | Charley Hunt |
| LOCATION | Carmel, IN |
| DATE | 7-1-16 |
| FILE NAME | brid_20549_v5 |

This drawing was created to assist you in visualizing our proposal. The original idea herein is the property of ISF INC.

Permission to reproduce, copy or use the design or proposal can only be obtained through written agreement with ISF INC.

Due to screen calibration and printing capabilities, the colors shown are only to be used as a close representation or final product.

DESIGN • FABRICATION • INSTALLATION • SERVICE

PAGE 1 OF 1

DESIGNED BY: JH
REVISED LAST BY: JH

APPROVED BY _____ DATE _____

ISFSIGNS
isfsigns.com
PH: 317.251.1219
6468 Rucker Road, Indianapolis, IN 46220

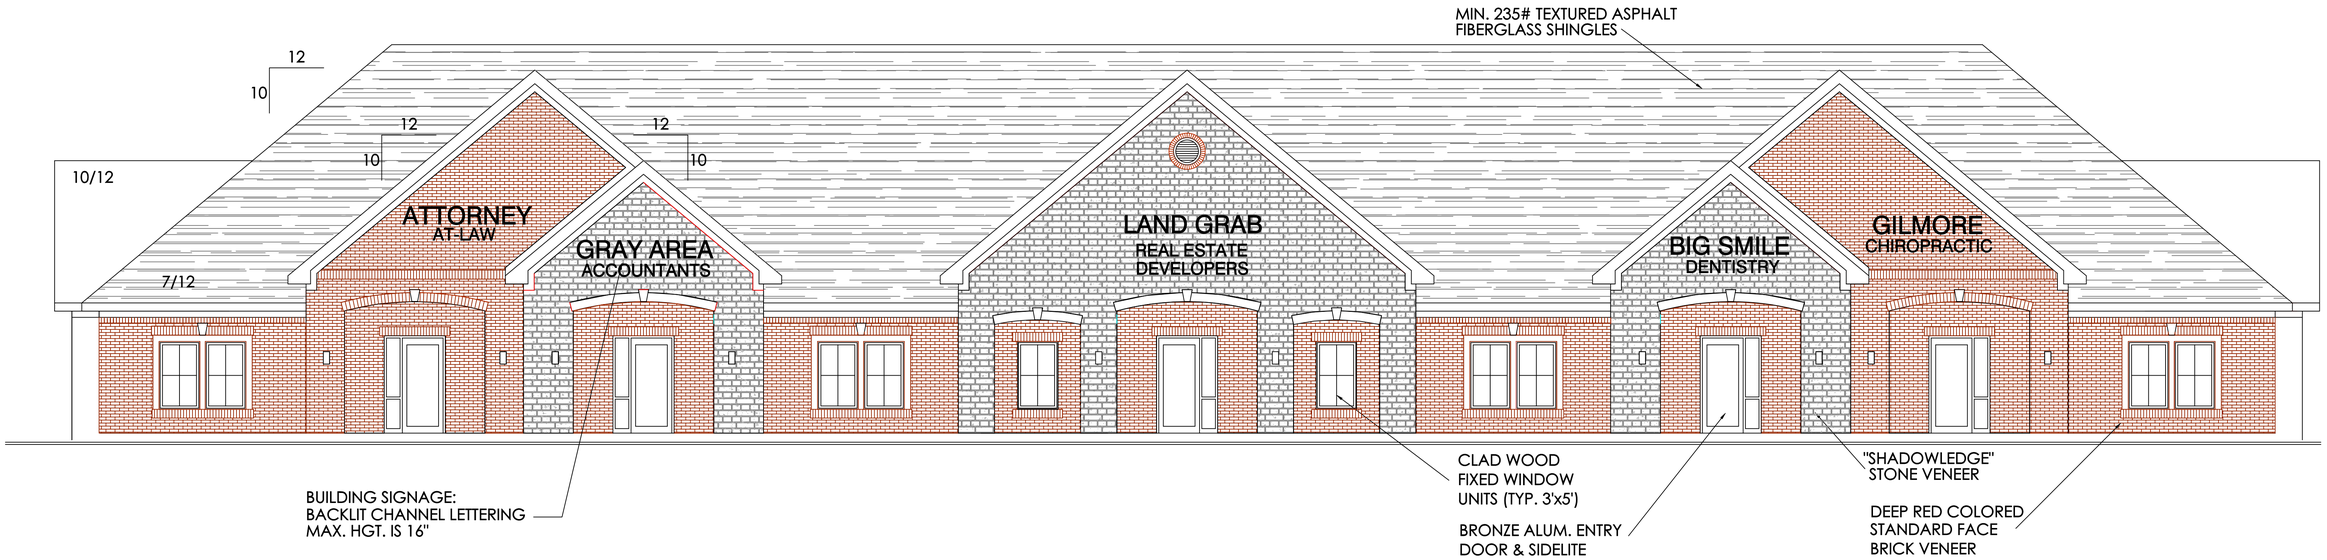


## SOUTH ELEVATION

SCALE: 3/16" = 1'-0"

## TYPICAL BUILDING SIGNAGE

## WEST ELEVATION

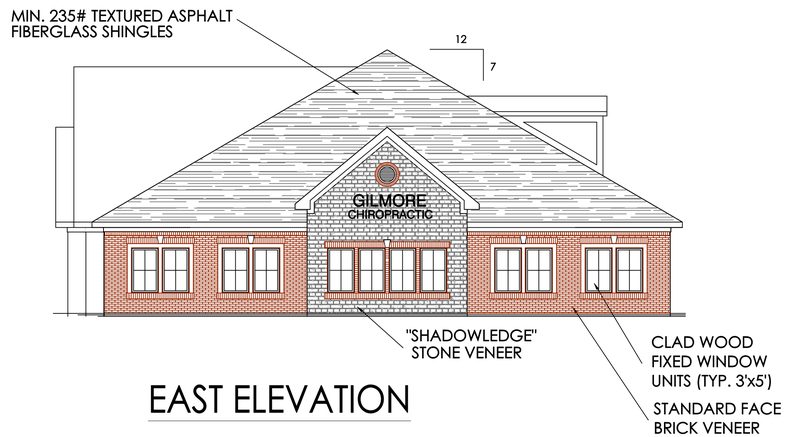


## EAST ELEVATION

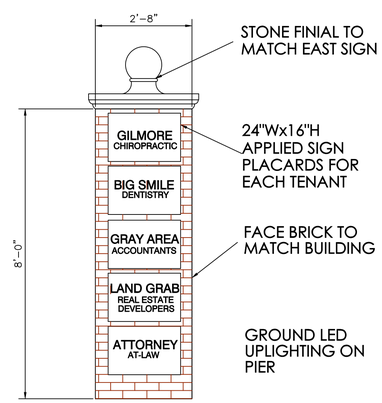


## WEST ENTRY SIGN PIER

## NORTH ELEVATION

SCALE: 1/8" = 1'-0"

EXHIBIT "E"

A-1

These drawings, or parts thereof, may not be reproduced in any form, by any method, for any purpose, without the written consent of R.E. Thomason & Assoc., P.C.

Do not scale these drawings. Verify dimensions with Architect prior to construction.

FOR DR. JUSTIN GILMORE

# RADRICK PROFESSIONAL BUILDING

N. Gray Road & Radrick Dr.

WESTFIELD, INDIANA

PROJECT: 16001

DATE: 5 JULY 16

REVISIONS:

r.e. Thomason & assoc., p.c.
architecture & planning
7202 East 87th Street
Suite 113
Indianapolis, IN 46256
317.913.2160
fax 317.913.2155

PRELIMINARY DESIGN