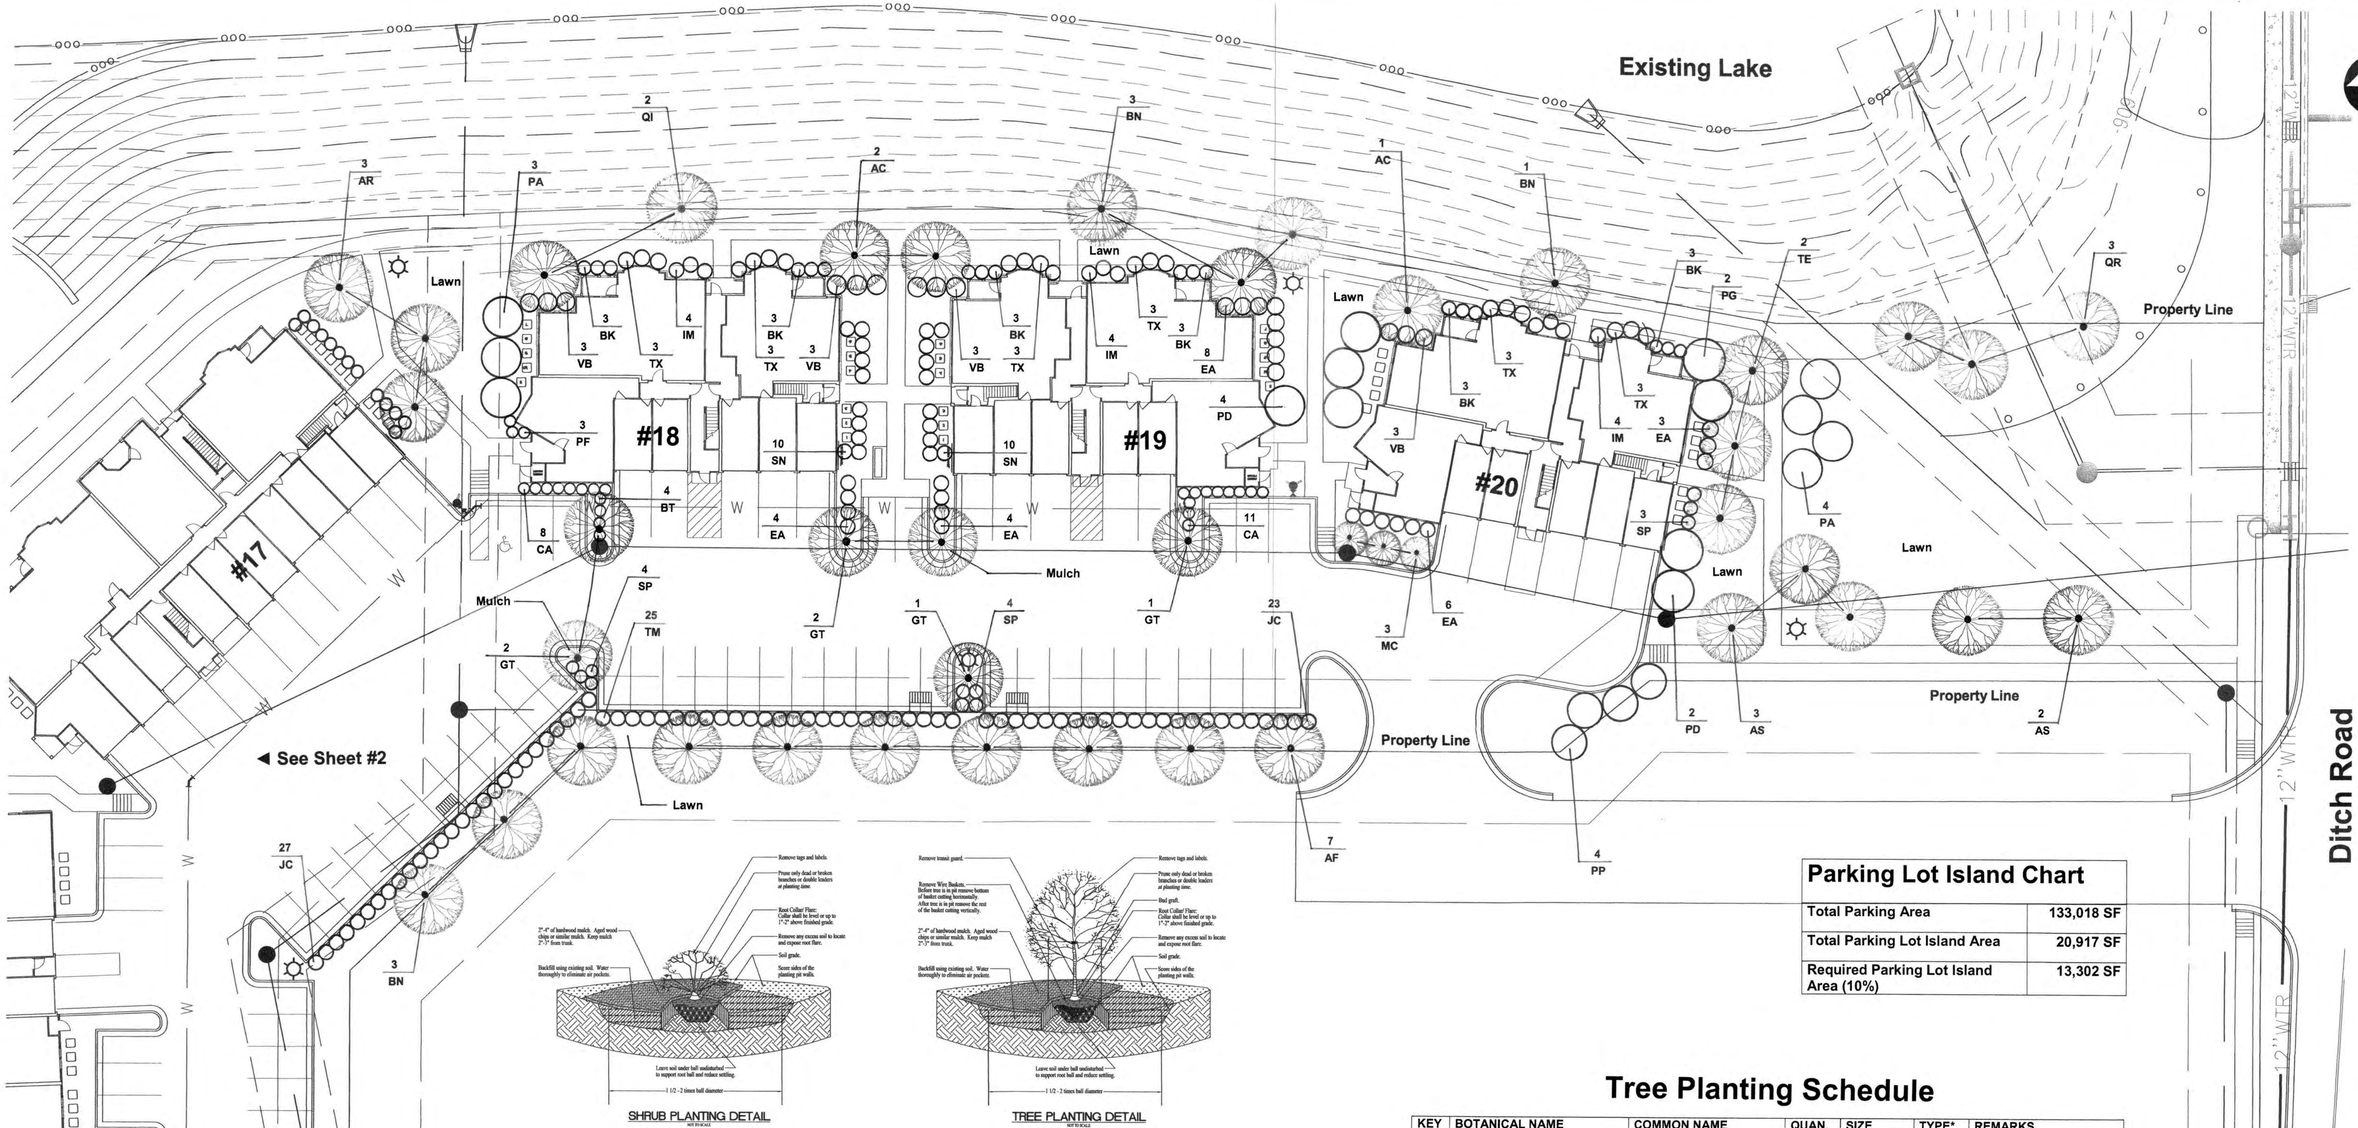

SHRUB PLANTING DETAIL
NOT TO SCALE

TREE PLANTING DETAIL
NOT TO SCALE

Shrub Planting Schedule

KEY	BOTANICAL NAME	COMMON NAME	QUAN.	SIZE	TYPE*	REMARKS
BG	BUXUS KOREANA 'GREEN VELVET'	GREEN VELVET BOXWOOD	92	30" CONT	ES	30" B&B SUBSTITUTE, NO FIELD POTTED PLANTS
BK	BUXUS KOREANA 'GREEN MOUNTAIN'	GREEN MOUNTAIN BOXWOOD	89	36" CONT	ES	36" B&B SUBSTITUTE, NO FIELD POTTED PLANTS
BT	BERBERIS THUNBERGII 'ATROPURPUREA NANA'	CRIMSON PYGMY BARBERRY	68	30" CONT	DS	30" B&B SUBSTITUTE, NO FIELD POTTED PLANTS
CA	CALAMAGROSTIS x ACUTIFLORA 'KARL FOERSTER'	KARL FOERSTER FEATHER REED GRASS	67	3 GAL	OG	
EA	EUONYMUS ALATUS 'RUDY HAAG'	RUDY HAAG DWARF BURNING BUSH	122	36" B&B	DS	36" CONT SUBSTITUTE, NO FIELD POTTED PLANTS
IM	ILEX x MESERVAE 'CHINA GIRL'	CHINA GIRL HOLLY	71	36" CONT	ES	36" B&B SUBSTITUTE, NO FIELD POTTED PLANTS
IG	ILEX GLABRA 'DENSA'	DENSA COMPACT INKBERRY	14	30" CONT	ES	30" B&B SUBSTITUTE, NO FIELD POTTED PLANTS
JC	JUNIPERUS CHINENSIS 'SEA GREEN'	SEA GREEN JUNIPER	244	36" CONT	ES	36" B&B SUBSTITUTE, NO FIELD POTTED PLANTS
JH	JUNIPERUS HORIZONTALIS 'PLUMOSA YOUNGSTOWN'	ANDORRA JUNIPER	38	36" CONT	ES	36" B&B SUBSTITUTE, NO FIELD POTTED PLANTS
PF	POTENTILLA FRUTICOSA 'GOLDFINGER'	GOLDFINGER POTENTILLA	16	30" CONT	DS	30" B&B SUBSTITUTE, NO FIELD POTTED PLANTS
RR	ROSA 'RADRAZZ'	KNOCK OUT ROSE	52	5 GAL	DS	30" MIN. HEIGHT
SB	SPIRAEA x BUMALDA 'ANTHONY WATERER'	ANTHONY WATERER SPIREA	29	36" CONT	DS	36" B&B SUBSTITUTE, NO FIELD POTTED PLANTS
SJ	SPIRAEA JAPONICA 'LITTLE PRINCESS'	LITTLE PRINCESS SPIREA	7	30" CONT	DS	30" B&B SUBSTITUTE, NO FIELD POTTED PLANTS
SN	SPIRAEA NIPPONICA 'SNOWMOUND'	SNOWMOUND SPIREA	121	36" CONT	DS	36" B&B SUBSTITUTE, NO FIELD POTTED PLANTS
SP	SYRINGA PATULA 'MISS KIM'	MISS KIM DWARF LILAC	111	36" CONT	DS	36" B&B SUBSTITUTE, NO FIELD POTTED PLANTS
TH	TAXUS x MEDIA 'HICKSII'	HICKS YEW	66	36" B&B	ES	36" CONT SUBSTITUTE, NO FIELD POTTED PLANTS
TM	TAXUS x MEDIA 'DENSIFORMIS'	DENSE SPREADING YEW	140	36" B&B	ES	36" CONT SUBSTITUTE, NO FIELD POTTED PLANTS
TX	TAXUS x MEDIA 'EVERLOW'	EVERLOW SPREADING YEW	54	36" B&B	ES	36" CONT SUBSTITUTE, NO FIELD POTTED PLANTS
VB	VIBURNUM x BURKWOODII	BURKWOOD VIBURNUM	46	42" B&B	DS	42" CONT SUBSTITUTE, NO FIELD POTTED PLANTS
VC	VIBURNUM CARLESII 'COMPACTUM'	DWARF KOREANSPICE VIBURNUM	73	36" CONT	DS	36" B&B SUBSTITUTE, NO FIELD POTTED PLANTS

*DS = DECIDUOUS SHRUB, ES = EVERGREEN SHRUB, OG = ORNAMENTAL GRASS

Parking Lot Island Chart

Total Parking Area	**133,018 SF**
Total Parking Lot Island Area	**20,917 SF**
Required Parking Lot Island Area (10%)	**13,302 SF**

Tree Planting Schedule

KEY	BOTANICAL NAME	COMMON NAME	QUAN.	SIZE	TYPE*	REMARKS
AC	AESCULUS x CARNEA 'FT. MCNAIR'	FT. MCNAIR HORSECHESTNUT	20	2-1/2" B&B	ST	SOUND BRANCHING, HEADED UP TO 4-5'
AF	ACER x FREEMANII 'AUTUMN BLAZE'	AUTUMN BLAZE MAPLE	11	2-1/2" B&B	ST	CENTRAL LEADER, MATCHING, HEADED UP TO 4-5'
AG	AMELANCHIER GRANDIFLORA 'AUTUMN BRILLIANCE'	AUTUMN BRILLIANCE SERVICEBERRY	19	2" B&B	OT	CENTRAL LEADER, MATCHING, HEADED UP TO 4'
AR	ACER RUBRUM 'RED SUNSET'	RED SUNSET MAPLE	20	2-1/2" B&B	ST	CENTRAL LEADER, MATCHING, HEADED UP TO 4-5'
AS	ACER SACCHARUM 'LEGACY'	LEGACY SUGAR MAPLE	34	2-1/2" B&B	ST	CENTRAL LEADER, MATCHING, HEADED UP TO 4-5'
BN	BETULA NIGRA 'CULLY'	HERITAGE RIVER BIRCH	26	2-1/2" B&B	ST	CENTRAL LEADER, MATCHING, HEADED UP TO 4-5'
CB	CARPINUS BETULUS 'FASTIGIATA'	EUROPEAN HORNBEAM	27	2" B&B	ST	SOUND BRANCHING, MATCHING, HEADED UP TO 4'
CC	CERCIS CANADENSIS	EASTERN REDBUD	4	2" B&B	OT	SOUND BRANCHING, MATCHING, HEADED UP TO 4'
CV	CRATEAGUS VIRIDIS 'WINTER KING'	WINTER KING HAWTHORN	6	2" B&B	OT	SOUND BRANCHING, MATCHING, HEADED UP TO 4'
GT	GLEDITSIA TRIACANTHOS INERMIS 'SKYLINE'	SKYLINE HONEYLOCUST	30	2-1/2" B&B	ST	CENTRAL LEADER, MATCHING, HEADED UP TO 4-5'
JB	JUNIPERUS CHINENSIS 'BLUE POINT'	BLUE POINT JUNIPER	61	6' B&B	ET	6' CONT SUBSTITUTE, MATCHING
LT	LIRIODENDRON TULIPIFERA	TULIPTREE	18	2-1/2" B&B	ST	CENTRAL LEADER, MATCHING, HEADED UP TO 4-5'
MC	MALUS 'CORALCOLE'	CORALBURST FLOWERING CRAB	11	2" B&B	OT	CENTRAL LEADER, MATCHING, HEADED UP TO 4'
MR	MALUS 'JEWELCOLE'	RED JEWEL FLOWERING CRAB	19	2" B&B	OT	CENTRAL LEADER, MATCHING, HEADED UP TO 4'
PA	PICEA ABIES	NORWAY SPRUCE	43	8' B&B	ET	FULL, SINGLE LEADER, MATCHING
PD	PICEA GLAUCA 'DENSATA'	BLACK HILLS SPRUCE	30	8' B&B	ET	FULL, SINGLE LEADER, MATCHING
PG	PICEA PUNGENS 'GLAUCA'	COLORADO BLUE SPRUCE	24	8' B&B	ET	FULL, SINGLE LEADER, MATCHING BLUE COLOR
PP	PICEA PUNGENS 'FAT ALBERT'	FAT ALBERT BLUE SPRUCE	18	6' B&B	ET	FULL, SINGLER LEADER MATCHING SPECIMENS
QI	QUERCUS IMBRICARIA	SHINGLE OAK	13	2-1/2" B&B	ST	CENTRAL LEADER, MATCHING, HEADED UP TO 4-5'
QR	QUERCUS RUBRA	NORTHERN RED OAK	25	2-1/2" B&B	ST	CENTRAL LEADER, MATCHING, HEADED UP TO 4-5'
SR	SYRINGA RETICULATA 'IVORY SILK'	IVORY SILK TREE LILAC	16	2" B&B	OT	CENTRAL LEADER, MATCHING, HEADED UP TO 4'
TE	TILIA x EUCHLORA	CRIMEAN LINDEN	13	2-1/2" B&B	ST	CENTRAL LEADER, MATCHING, HEADED UP TO 4-5'
TO	THUJA OCCIDENTALIS 'TECHNY'	TECHNY ARBORVITAE	12	6' B&B	ET	6' CONT SUBSTITUTE, MATCHING
UF	ULMUS x 'FRONTIER'	FRONTIER ELM	21	2-1/2" B&B	ST	SOUND BRANCHING, HEADED UP TO 4-5'

ET = EVERGREEN TREE, OT = ORNAMENTAL TREE, ST = SHADE TREE

North

Sheet L-1

August 9, 2016
August 4, 2016
July 13, 2016
July 7, 2016
June 30, 2016
May 31, 2016

Scale in Feet: 0 10 20 30 40 60

Prepared for: J.C.HART
Prepared by: HempDesign

Landscape Plan
Detailed Development Plans

Harmony Multi-Family
Westfield, Indiana

North

Sheet L-2

August 9, 2016
August 4, 2016
July 13, 2016
July 7, 2016
June 30, 2016
May 31, 2016

Scale in Feet: 0 10 20 30 40 60

Prepared for:
J.C.HART

Prepared by:
HempDesign

Landscape Plan

Detailed Development Plans

Harmony Multi-Family

Westfield, Indiana

#6 #8 #9 #10 #11 #12 #13 #14 #15 #16 #17

Lawn Mulch Green Allee Fountain Existing Lake Property Line

◄ See Sheet #3

See Sheet #1 ▼

Note: See Sheet #1 for Plant Schedules

▲ See Sheet #2

#5 #6 #7 #8 #4 #2 #3

Pool

Clubhouse

Lawn

Mulch

Property Line

Site Line Triangle (typ.)

12"WTR

Waterleaf Drive

146th Street

Note: See Sheet #1 for Plant Schedules

North

Sheet L-3

August 9, 2016
August 4, 2016
July 13, 2016
July 7, 2016
June 30, 2016
May 31, 2016

Scale in Feet: 0 10 20 30 40 60

Prepared for: J.C.HART

Prepared by: HempDesign

Landscape Plan

Detailed Development Plans

Harmony Multi-Family

Westfield, Indiana